




A	10/09/21	Planning Issue	FS	SD
REV	DATE	DESCRIPTION	DRAWN	CHECKED BY

Revisions

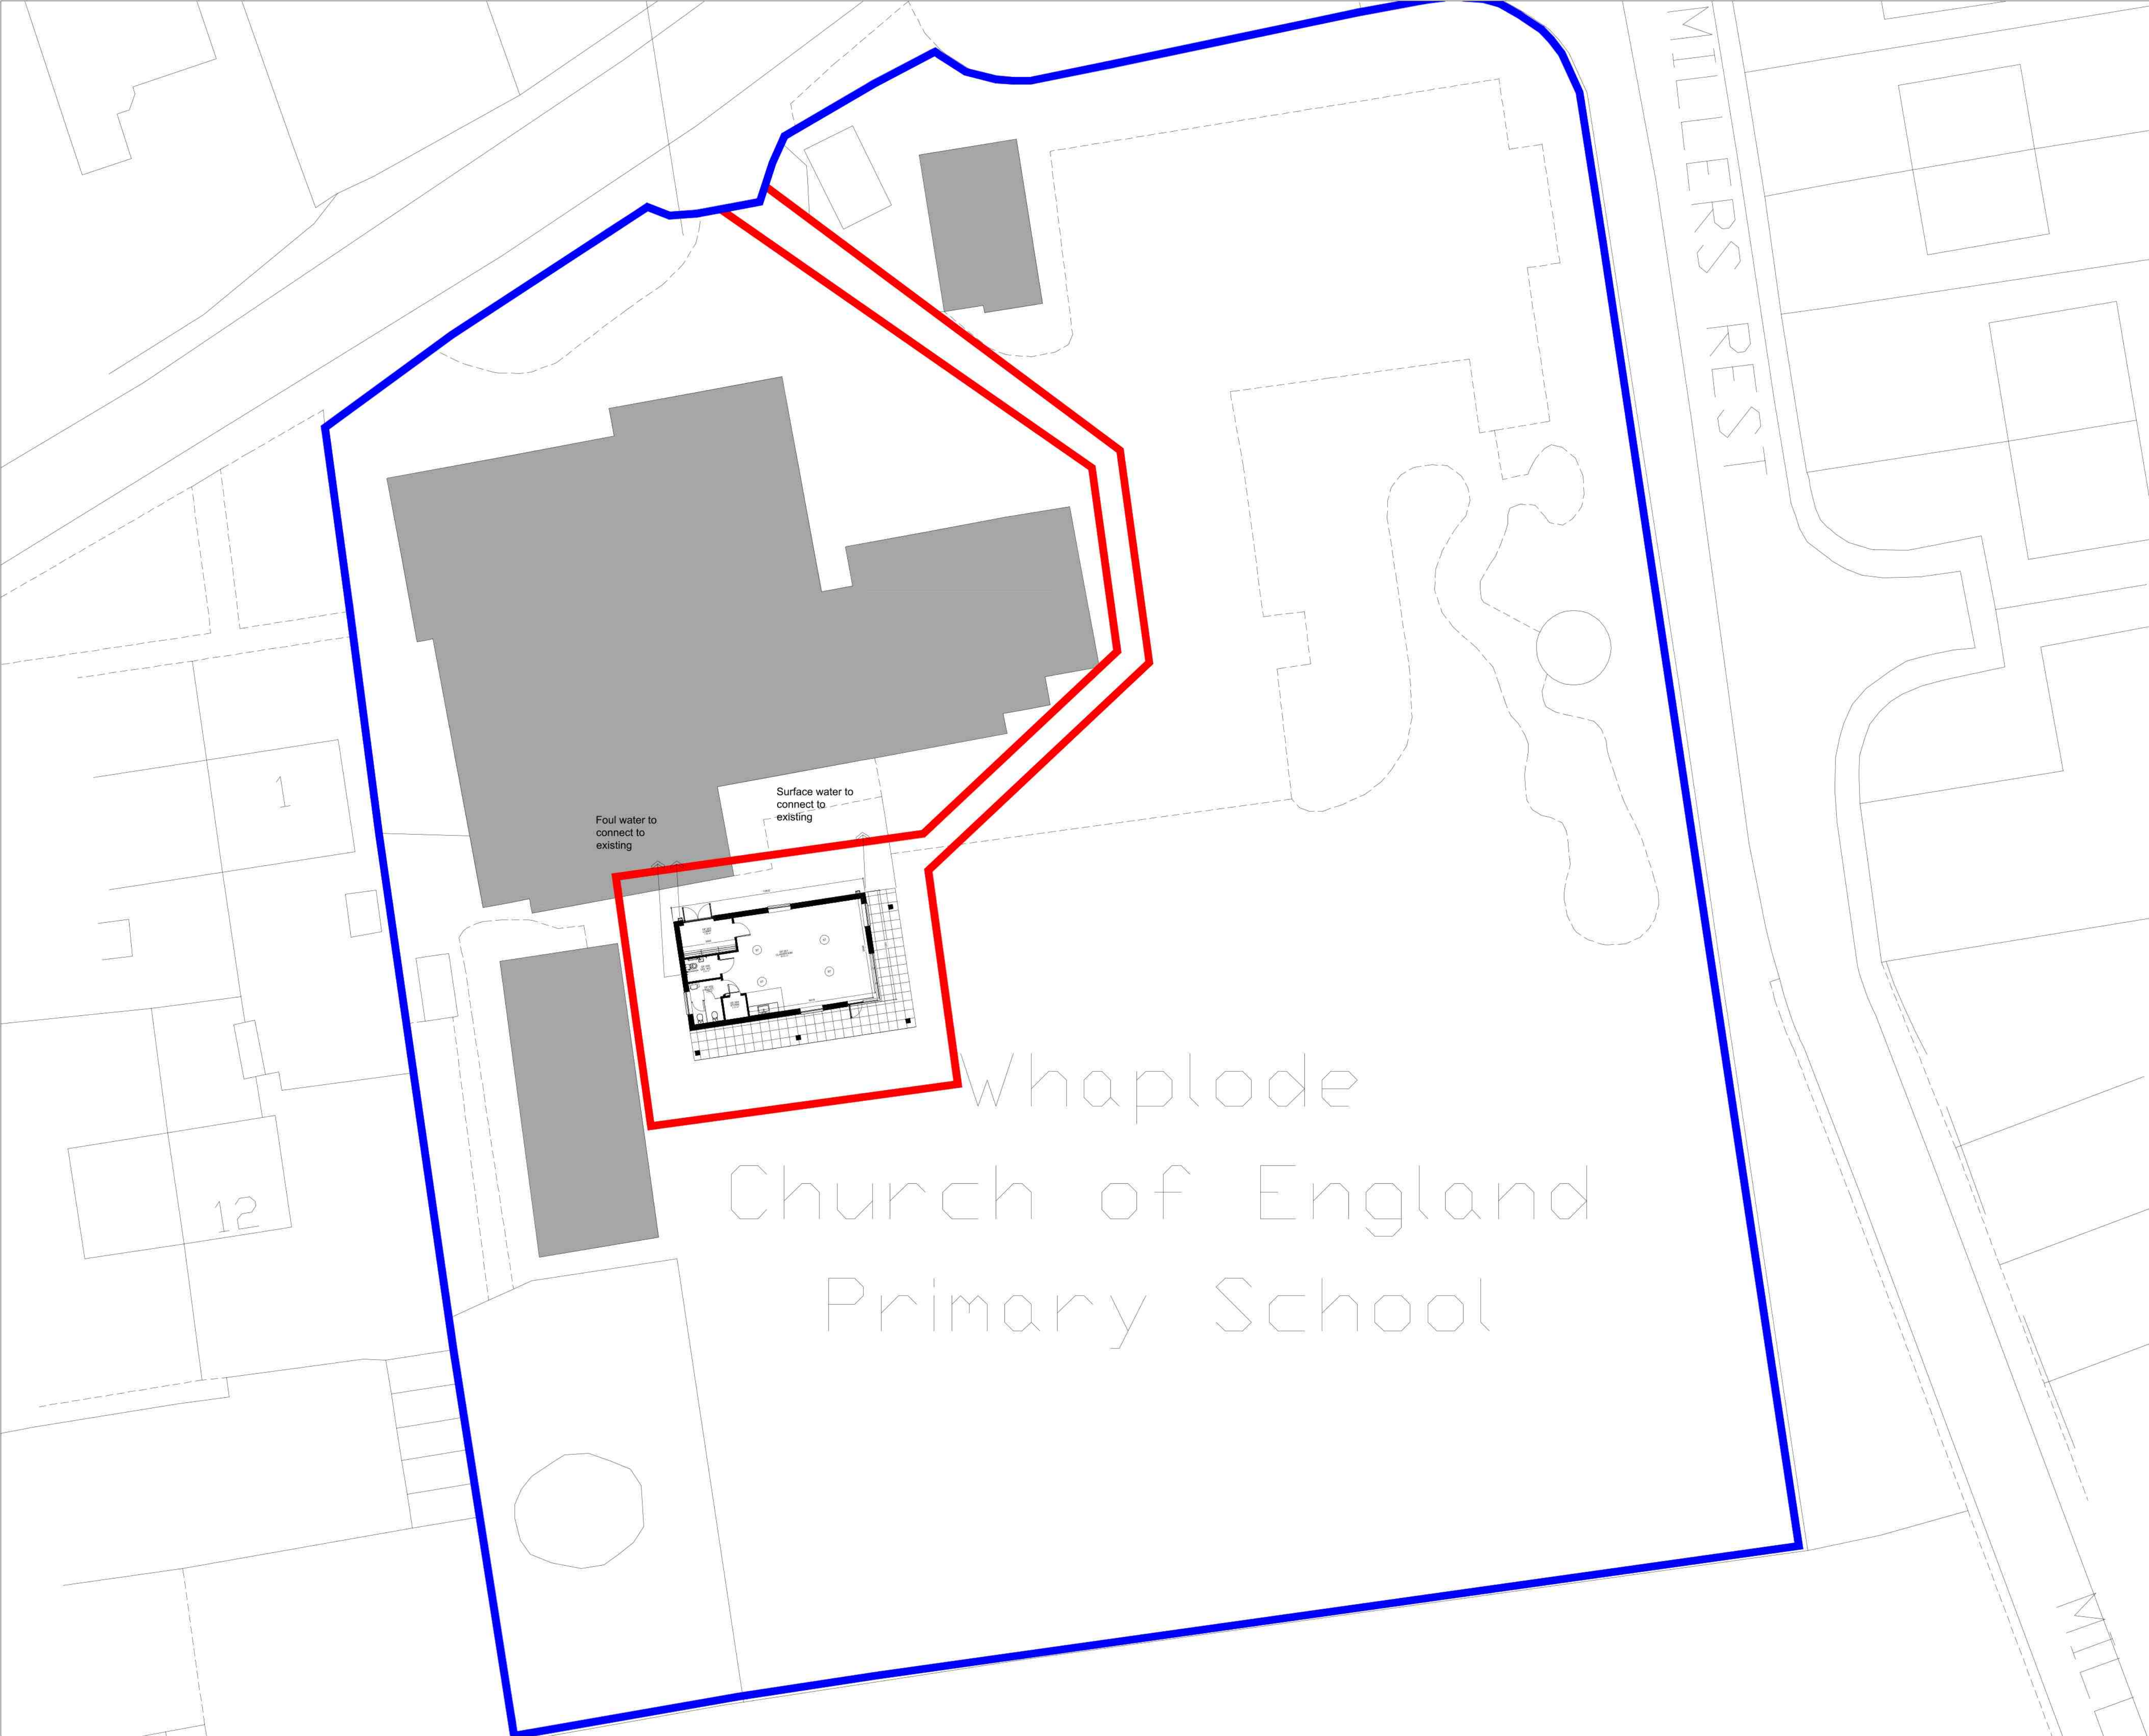

PLANNING

Eco-classrooms Limited

51 Yarmouth Road
Norwich
NR7 0ET
Tel. 01603 706296

info@eco-classrooms.com
www.eco-classrooms.com

This drawings is copyright and
shall not be reproduced without
their permission.

Check all dimensions and report
any errors or omissions

Whaplode Primary

New
Eco-Classroom

Proposed Site Plan

3984

WP004

A

03/09/21

1:200

FS

MC