

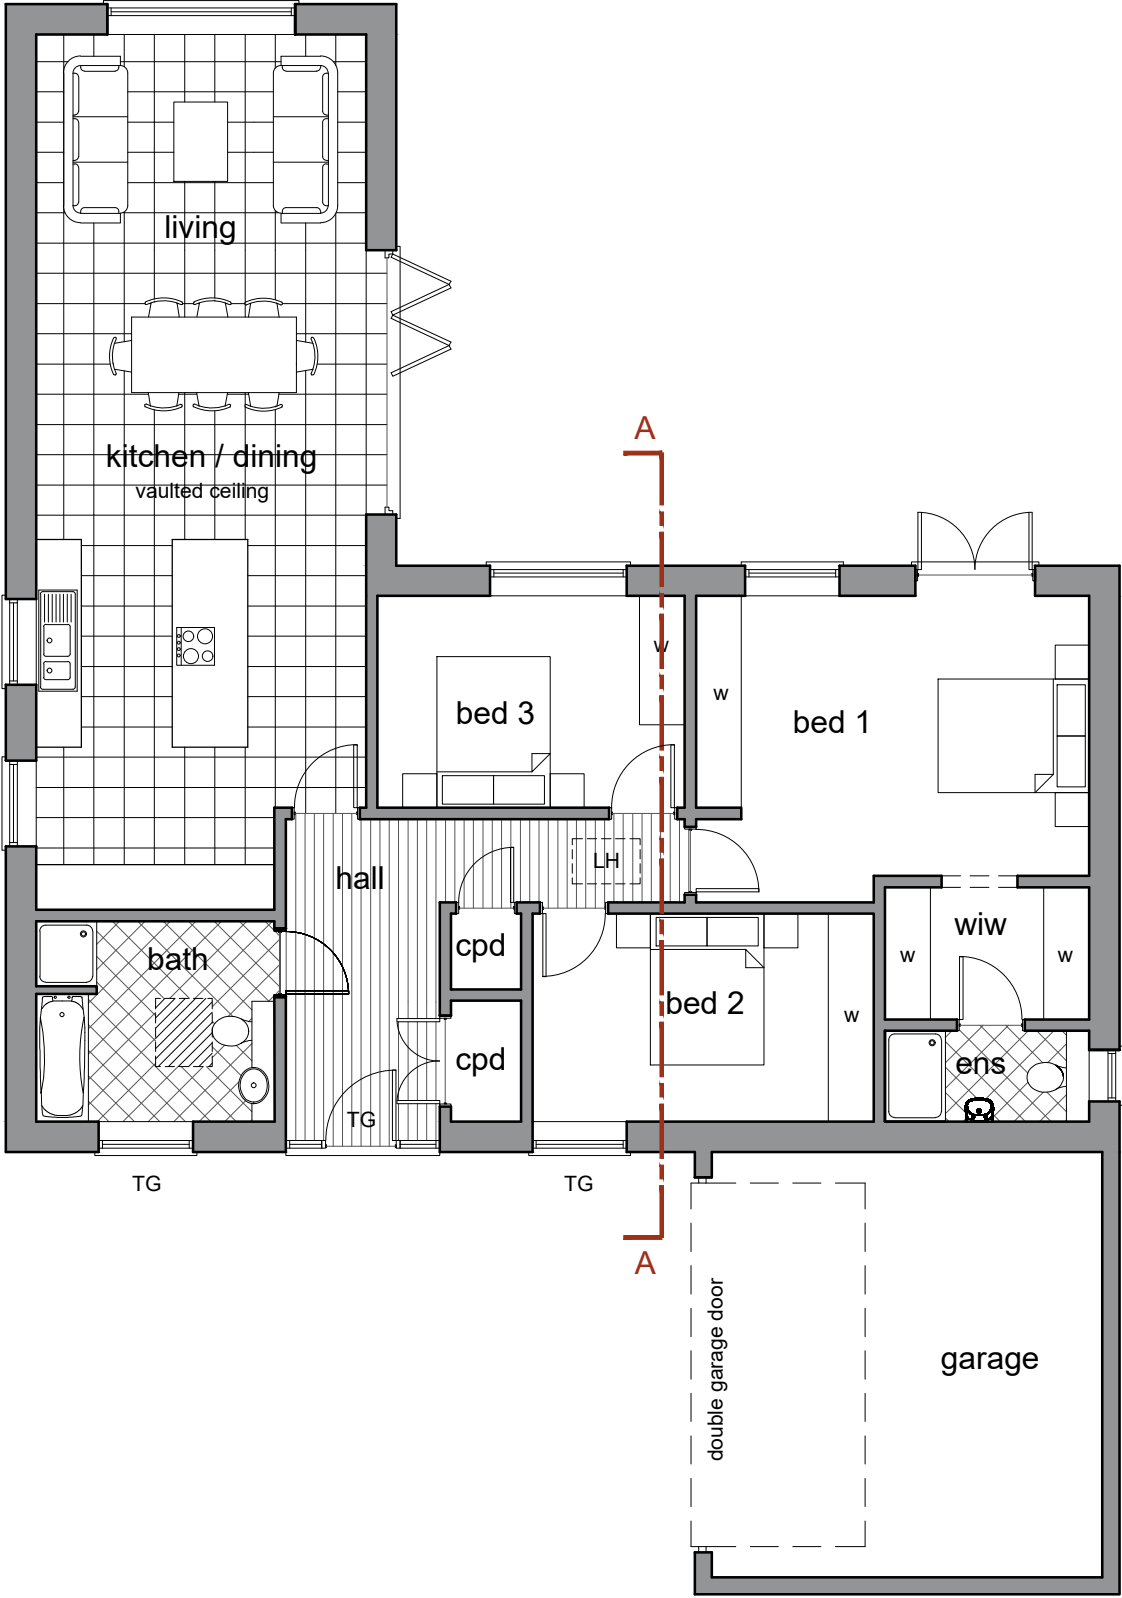




SITE PLAN KEY

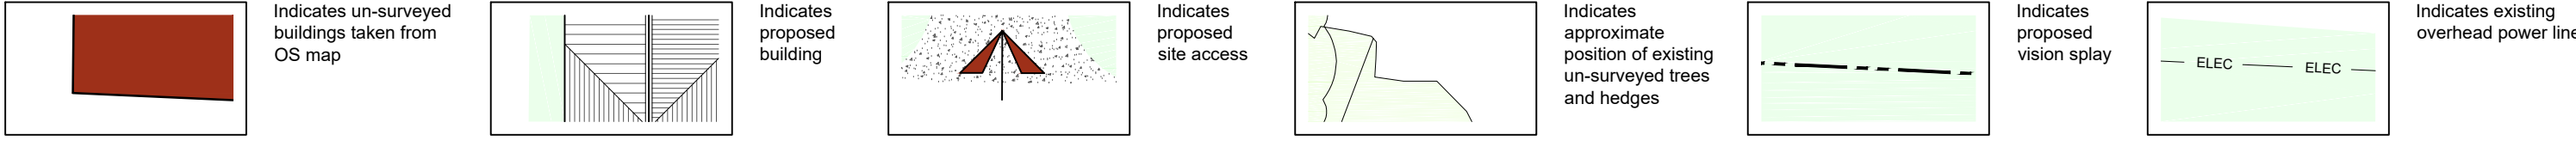



Floor Plan
Scale: 1:100

 



Site Plan
Scale: 1:200

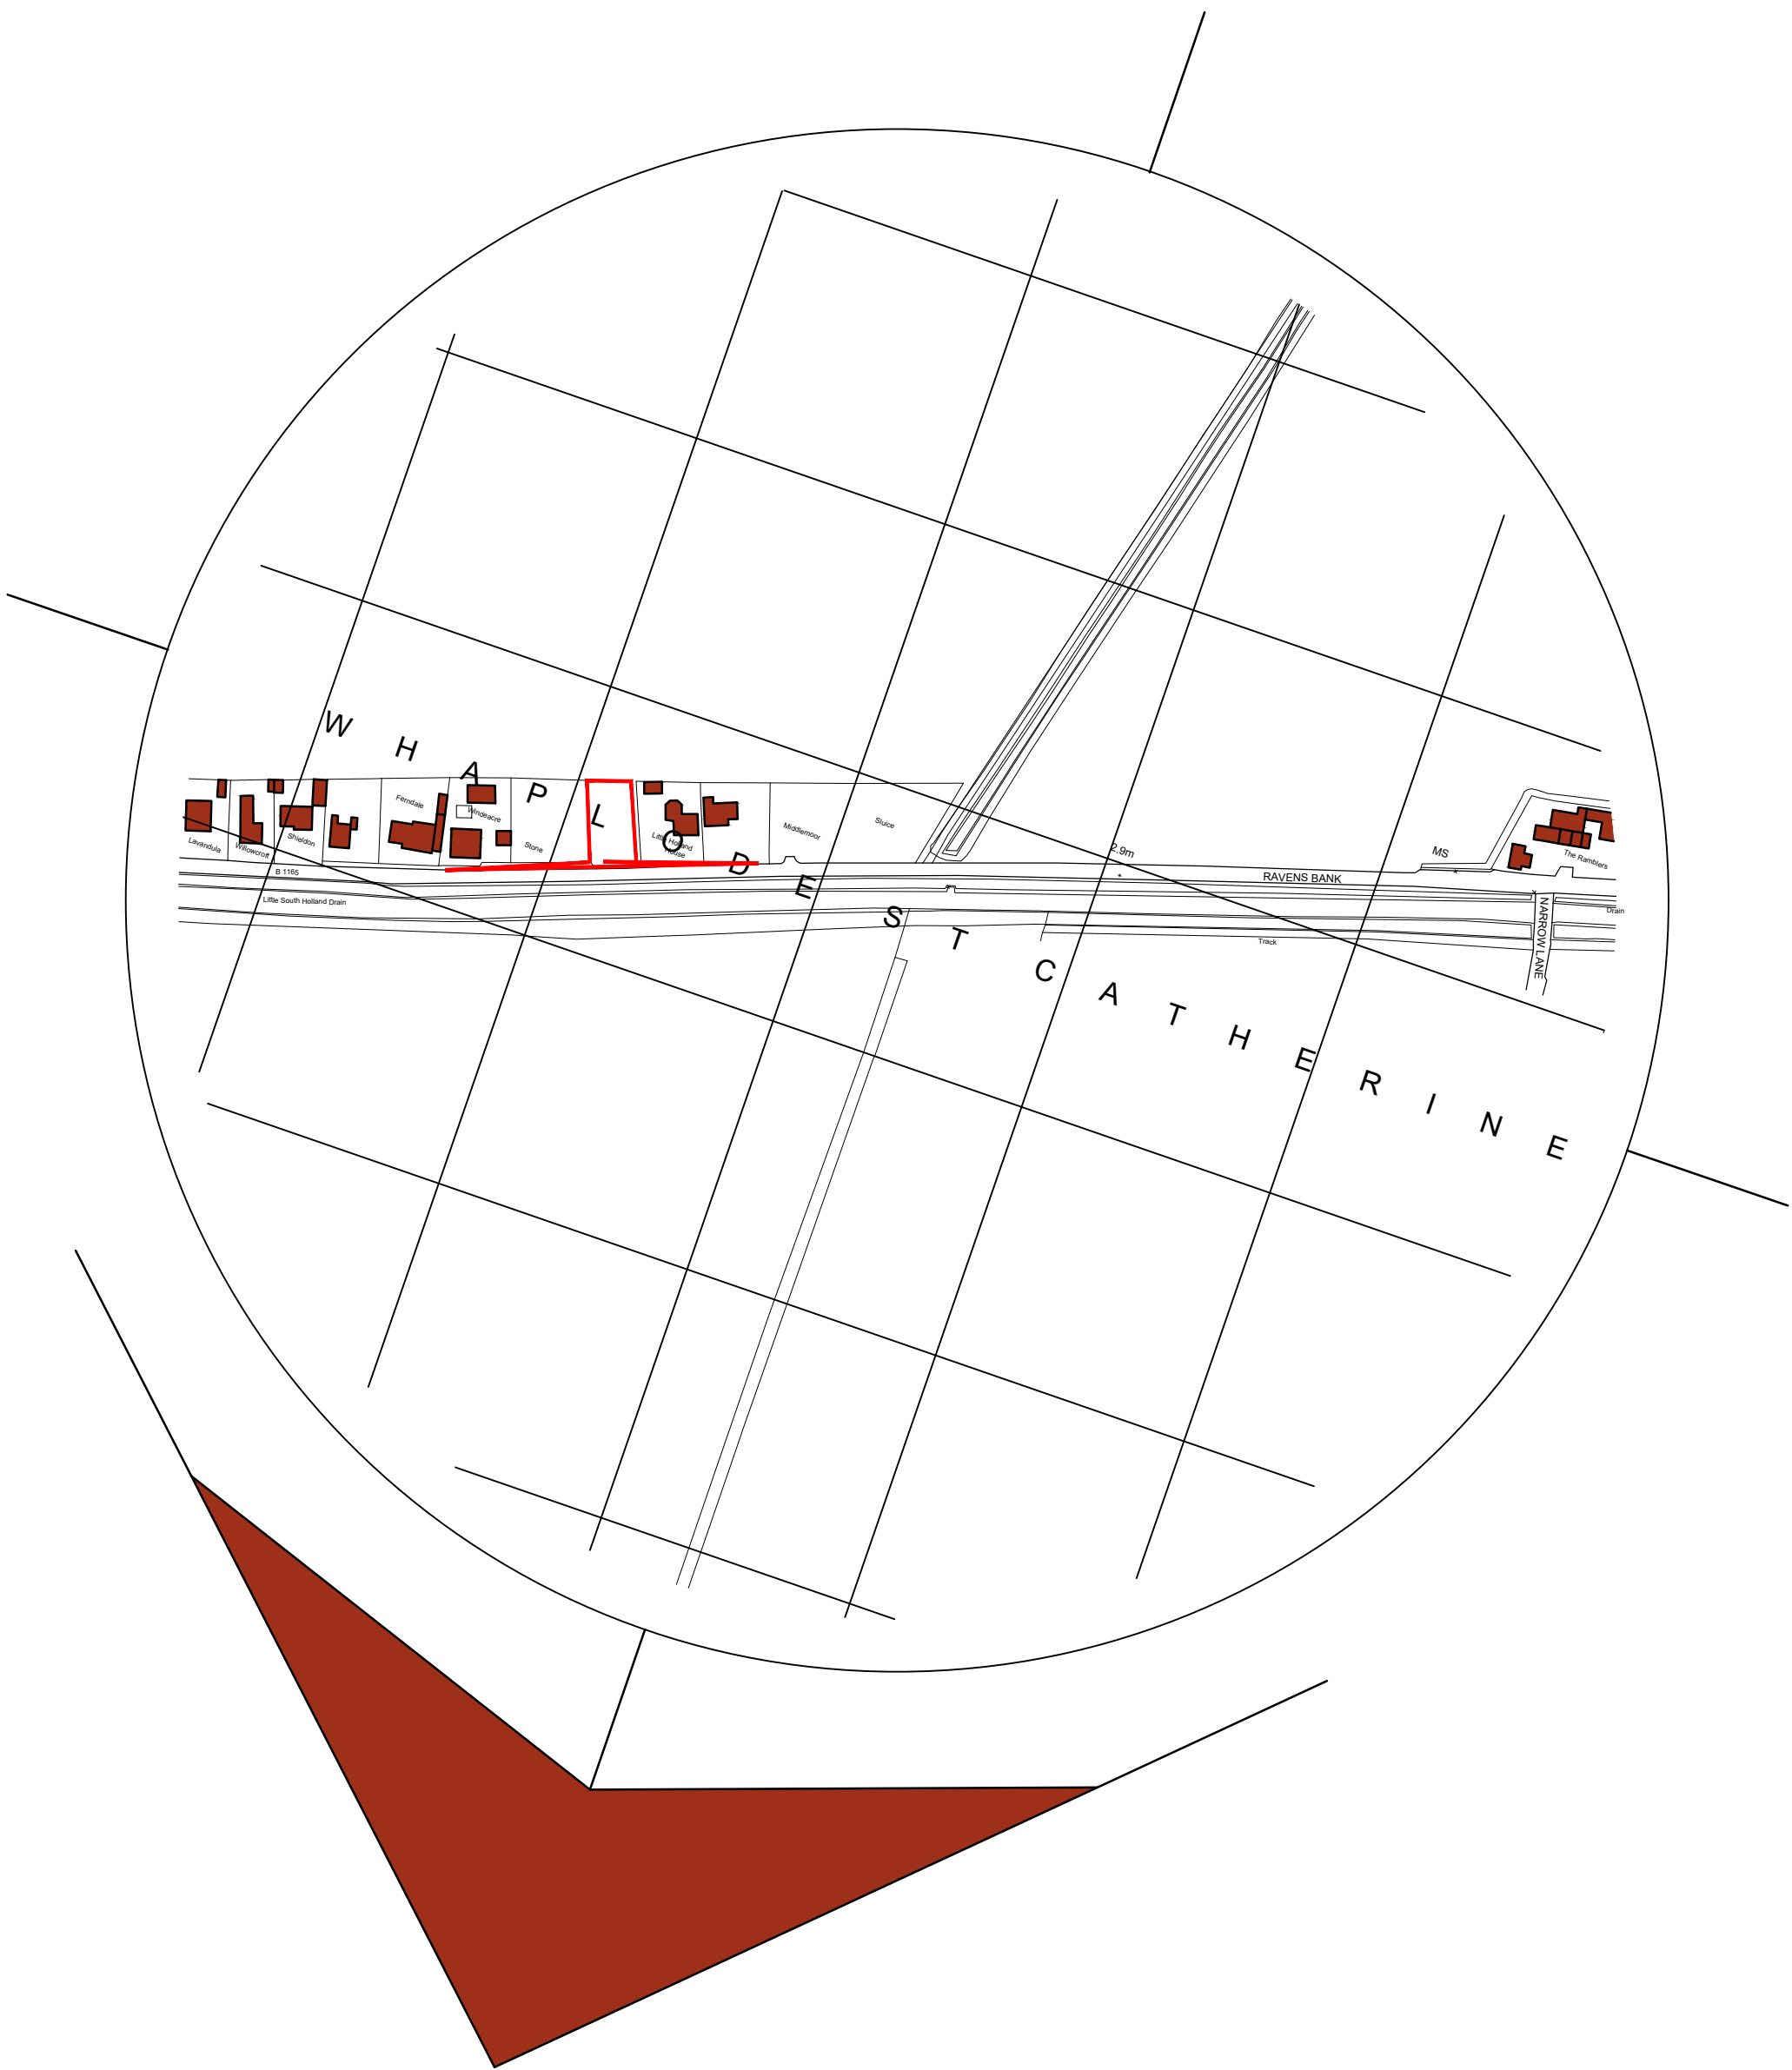 



Location Plan
Scale: 1:2500

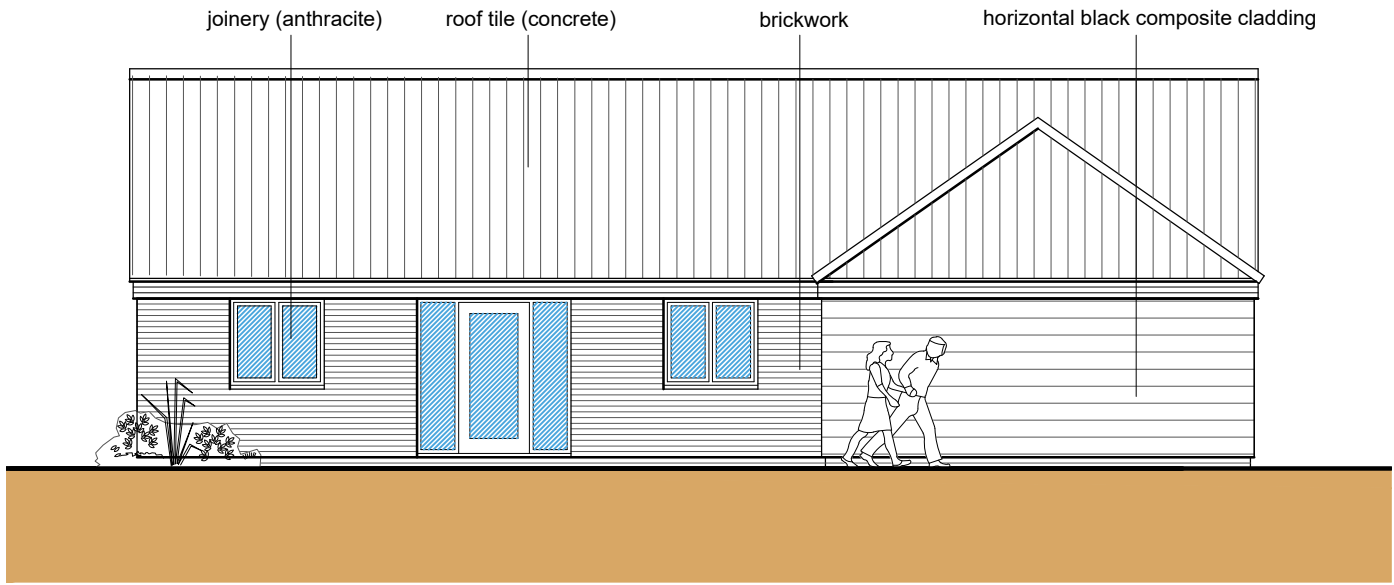 



Front Elevation (North)
Scale: 1:100

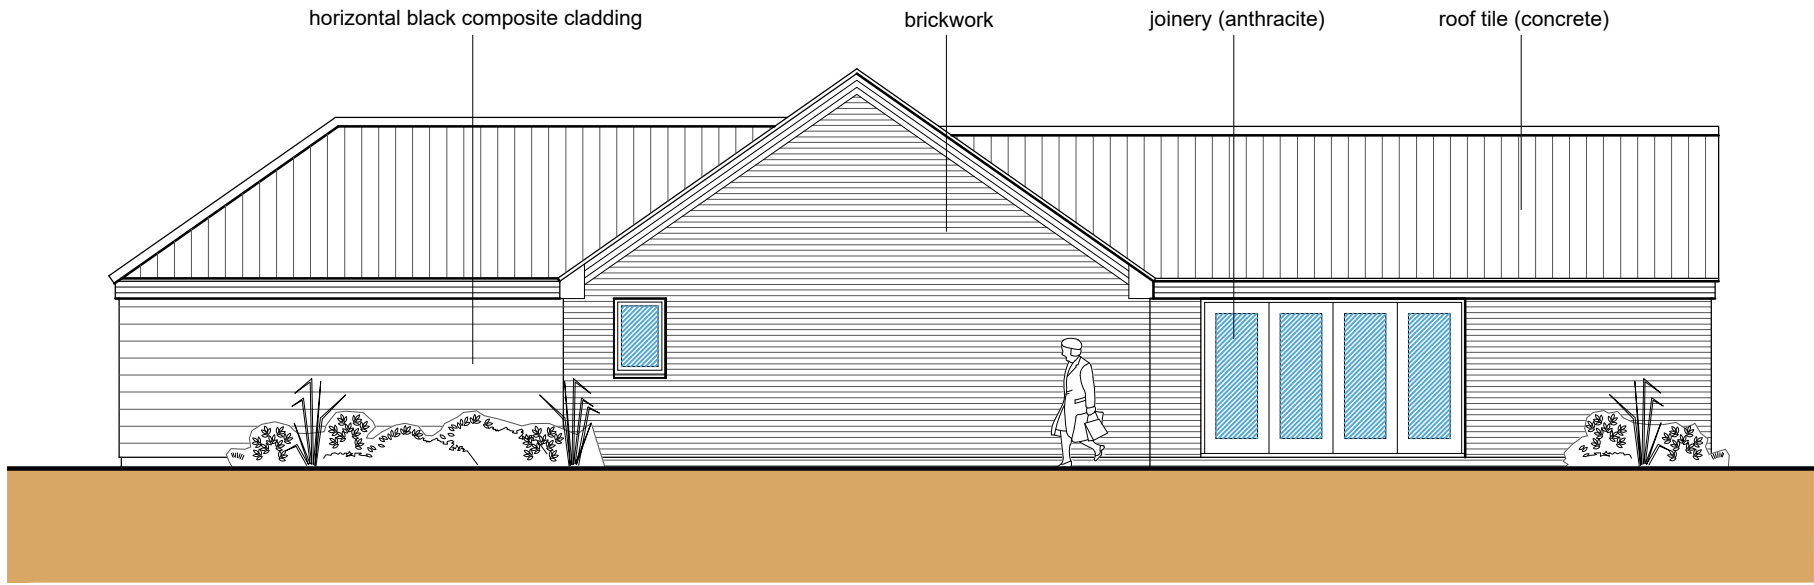 



Side Elevation (East)
Scale: 1:100

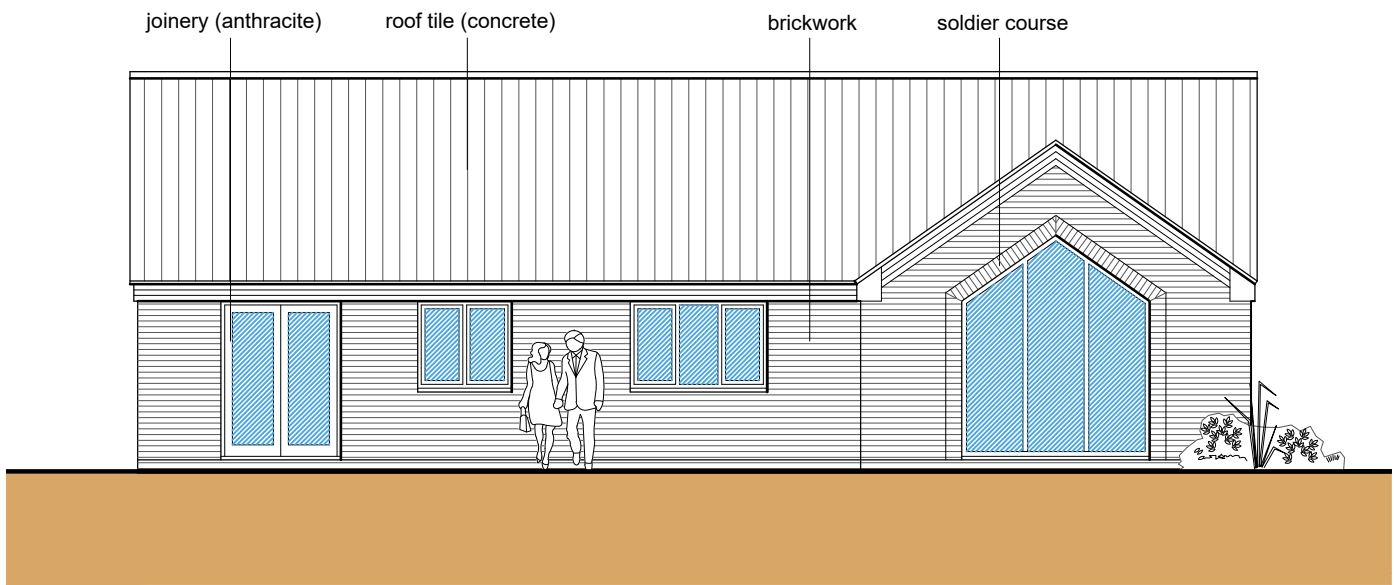 


Rear Elevation (South)
Scale: 1:100

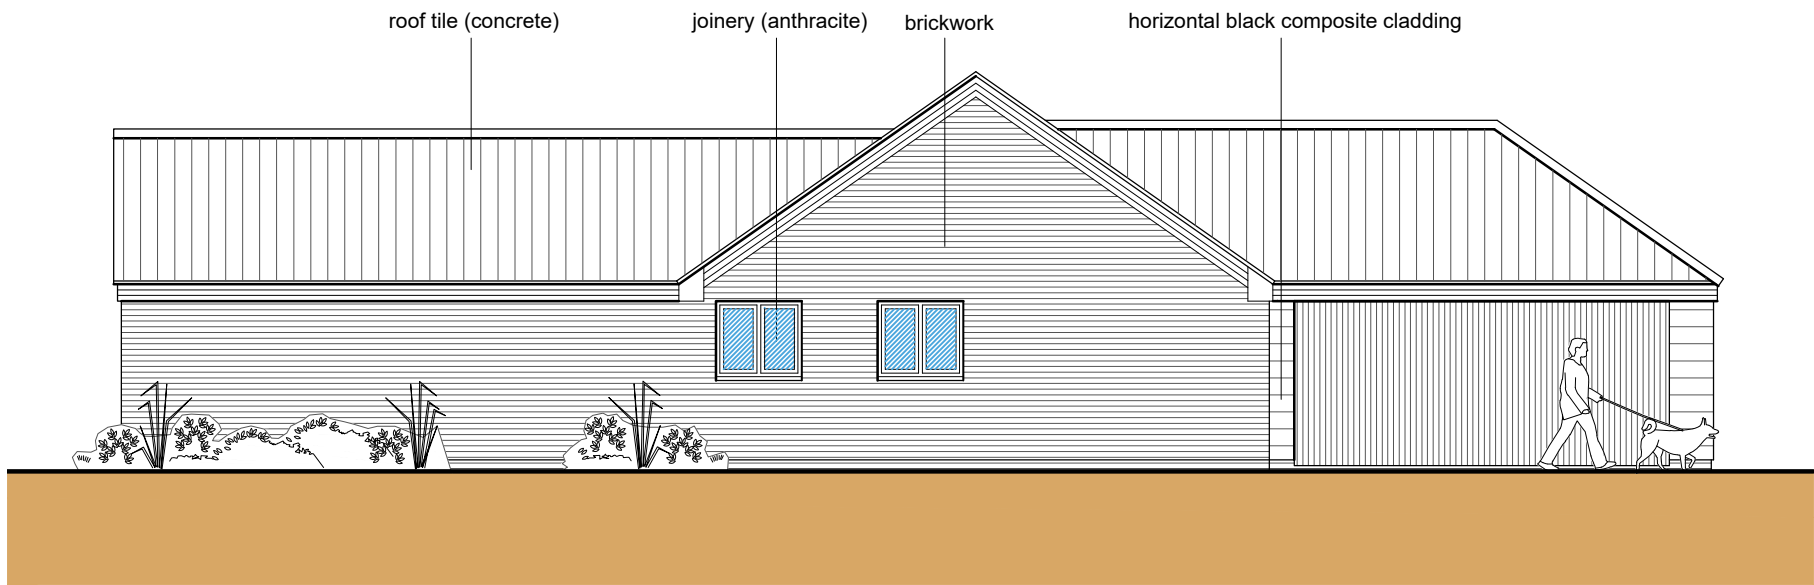 

Side Elevation (West)
Scale: 1:100

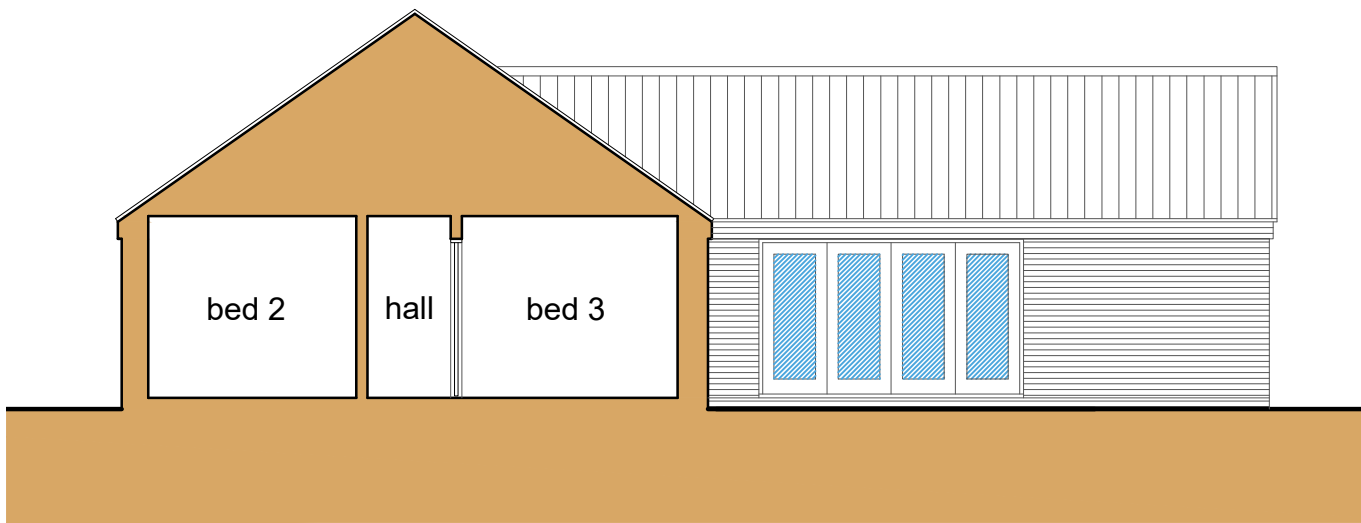 

Section A-A
Scale: 1:100

 

- General Notes
1. All dimensions are shown in 'mm' unless otherwise stated.
 2. The contractor, sub-contractors and suppliers must verify all dimensions on site prior to the commencement of any work.
 3. This drawing is to be read in conjunction with all relevant engineers and specialist sub-contractors drawings and specifications.
 4. Any discrepancies are to be brought to the designers attention.

FOR APPROVAL

SWANN EDWARDS ARCHITECTURE

Swann Edwards Architecture Limited, Swann Edwards Architecture, Black Barn, Fen Road, Guyhirn, Wisbech, Cambs. PE13 4AA
t 01945 450694 e info@swannedwards.co.uk w www.swannedwards.co.uk

Job Title Proposed Dwelling Ravens Bank, Whaplode St Catherine, PE12 6SH For: S&R Properties	Date August 2023	Drawn by BR Checked by MC
Drawing Title Planning Drawing Floor Plans, Elevations, Site Plans & Section	Job No. SE-1985 Dwg No. PP1000	Sheet Size A1 Revision