


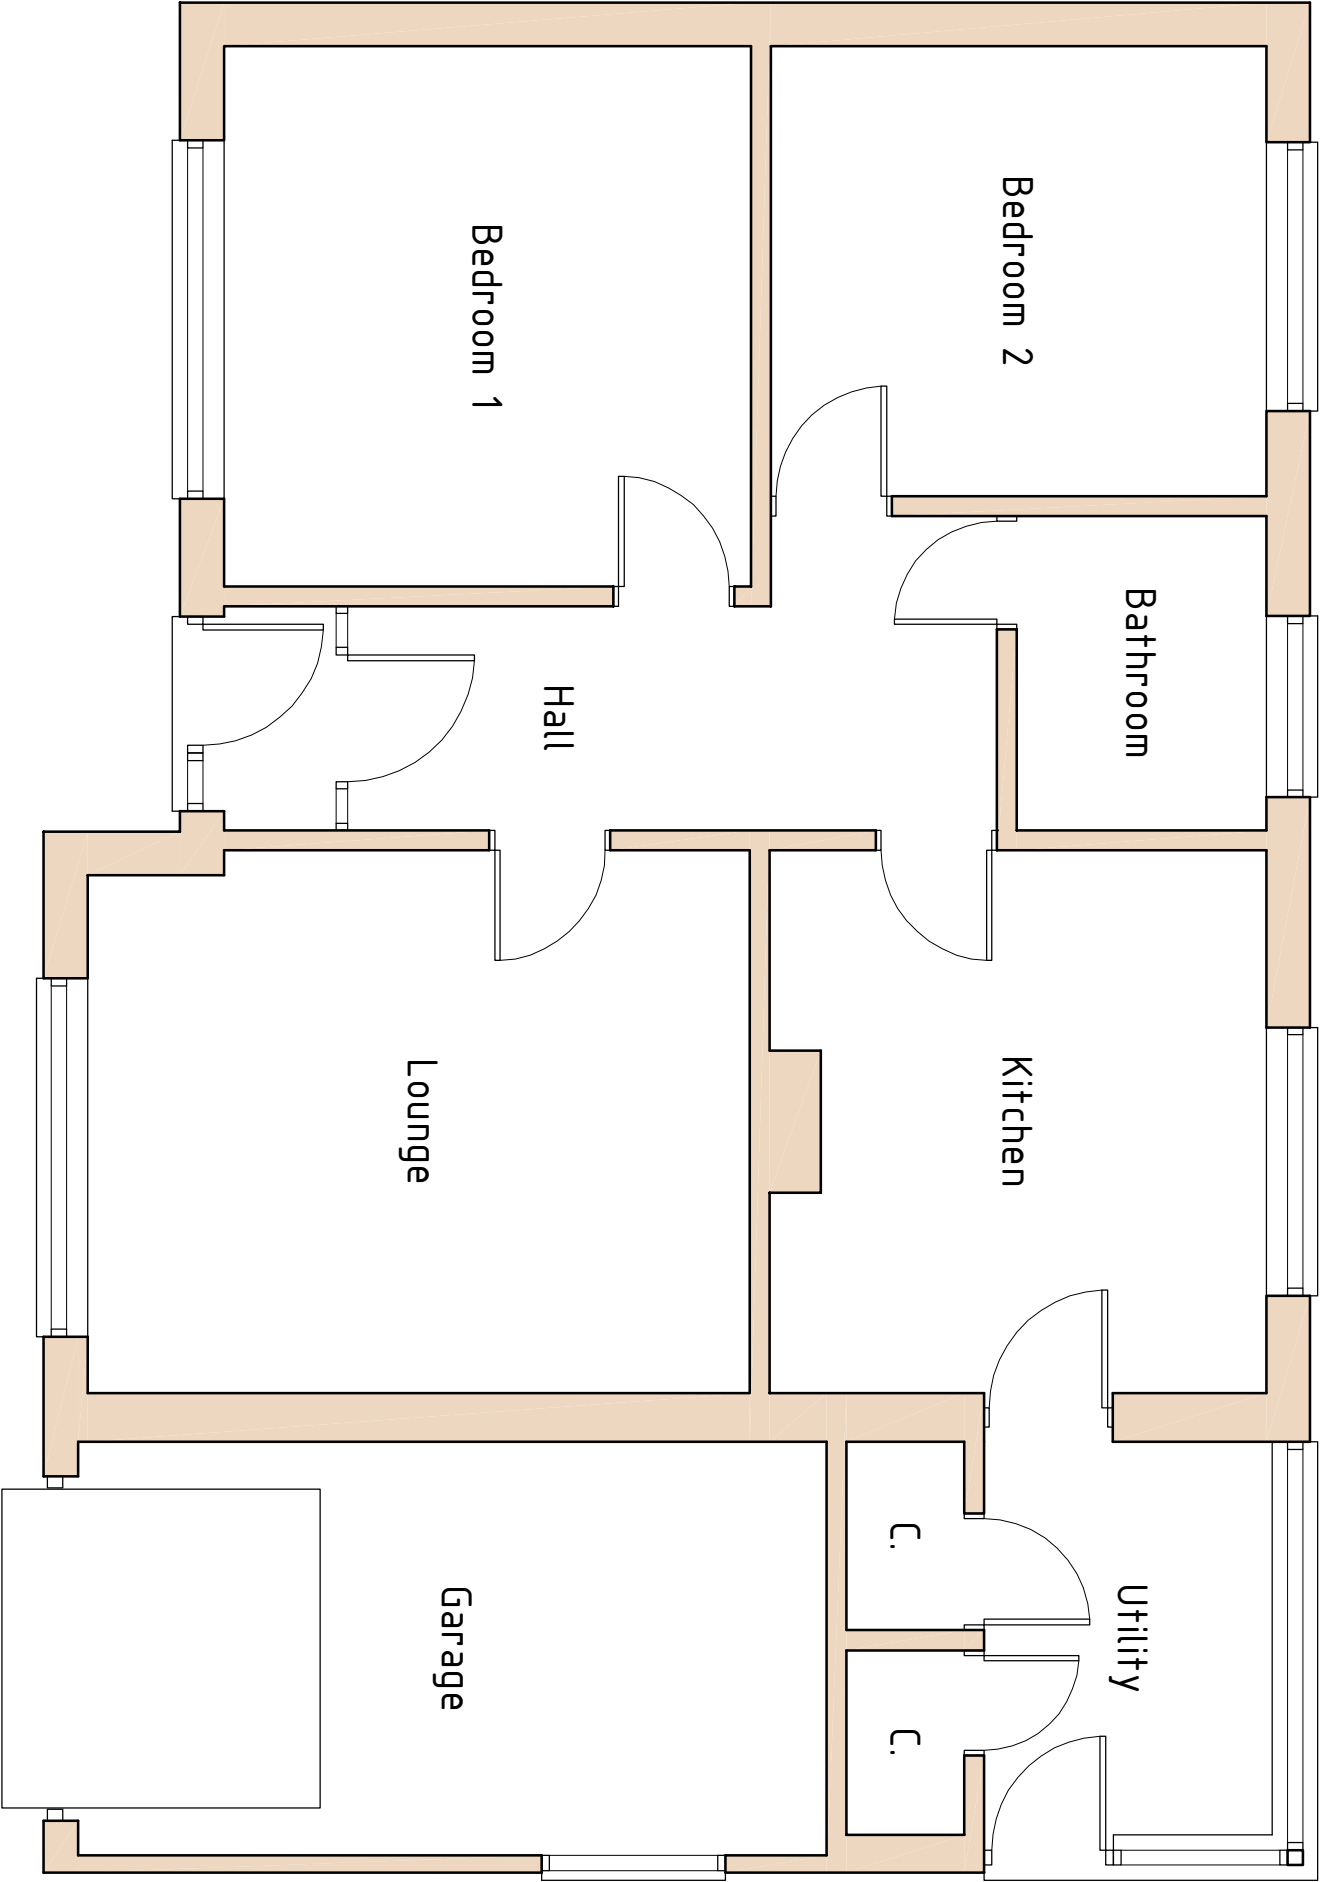

Existing Ground Floor Plan 1:50

0 0.5 1 1.5 2

metres

Scale As Shown when Printed to A3

Site Address:		Drawing Status:	
Southside Ravens Bank PE12 8RW		Planning Application	
Name:		Drawing Title:	
Mr L. Hartley		Existing Plans	
Rev:		Date of Issue:	Sheet:
--		07.08.2022	01