


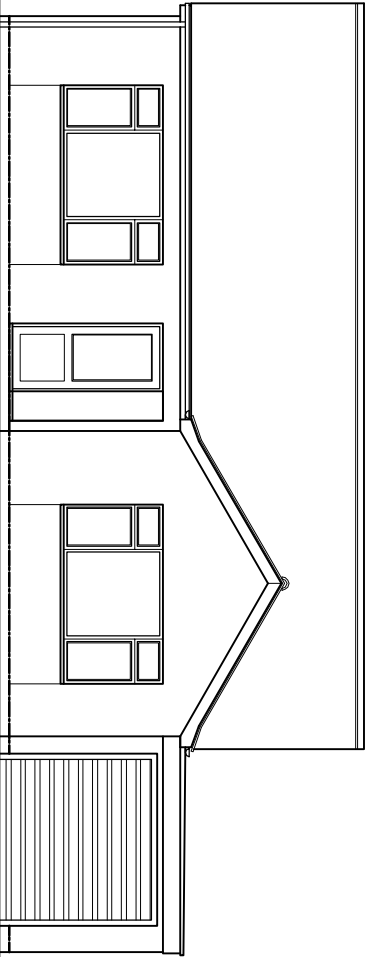


 


Existing Front Elevation 1:100

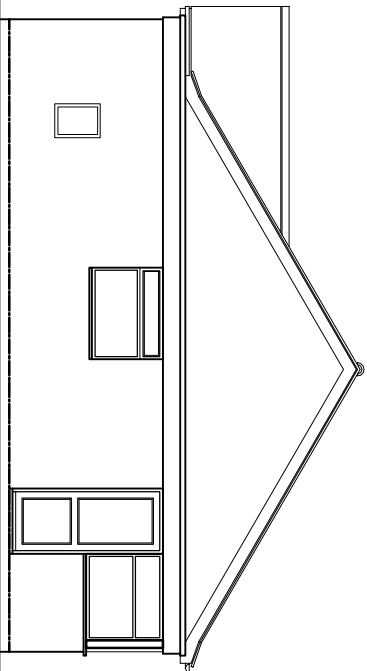


Existing Side Elevation

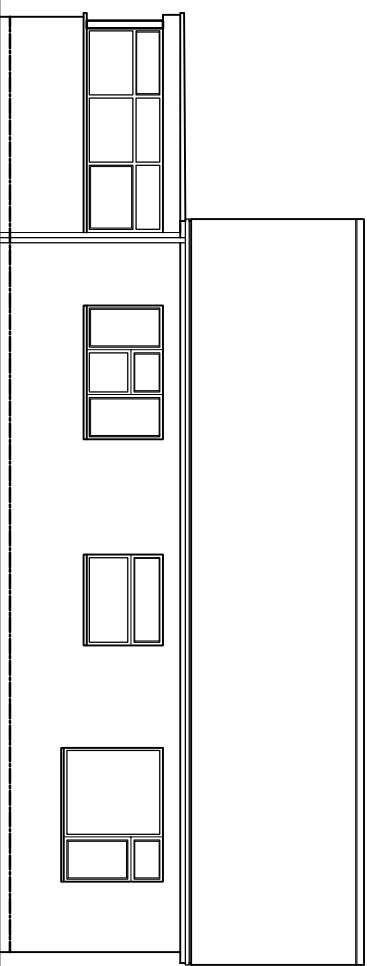



Existing Rear Elevation 1:100

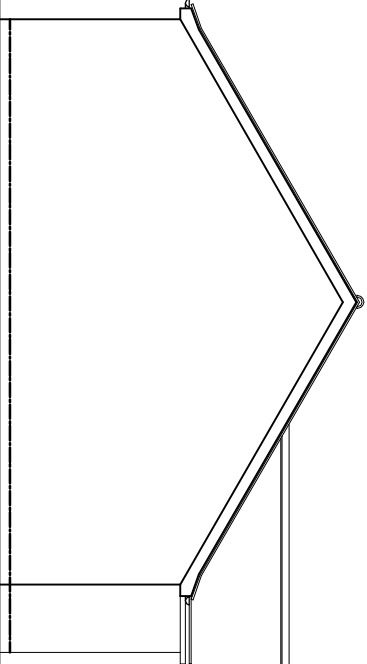


Existing Side Elevation

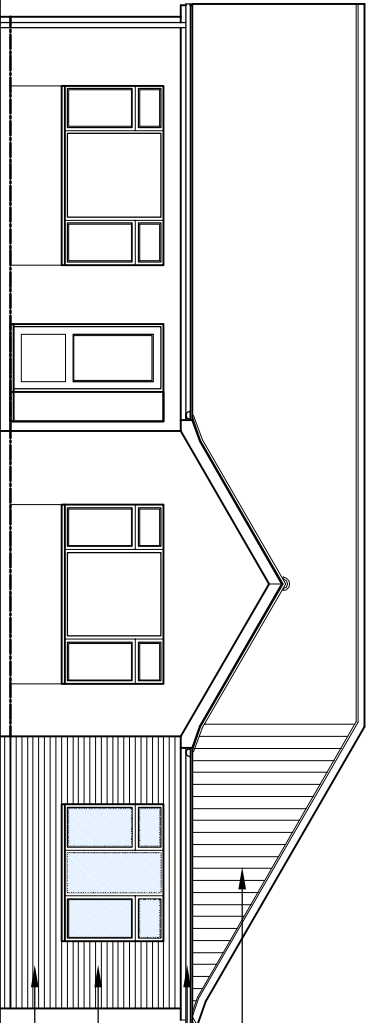


Proposed Front Elevation 1:100

 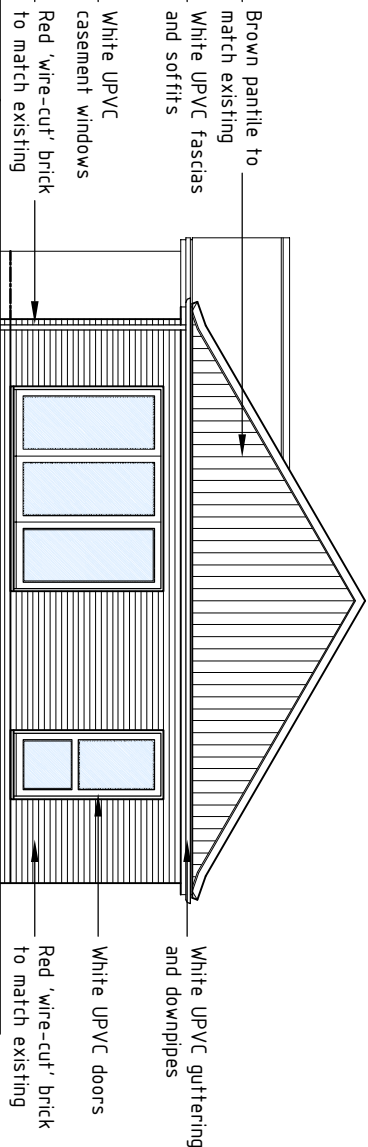

Proposed Side Elevation

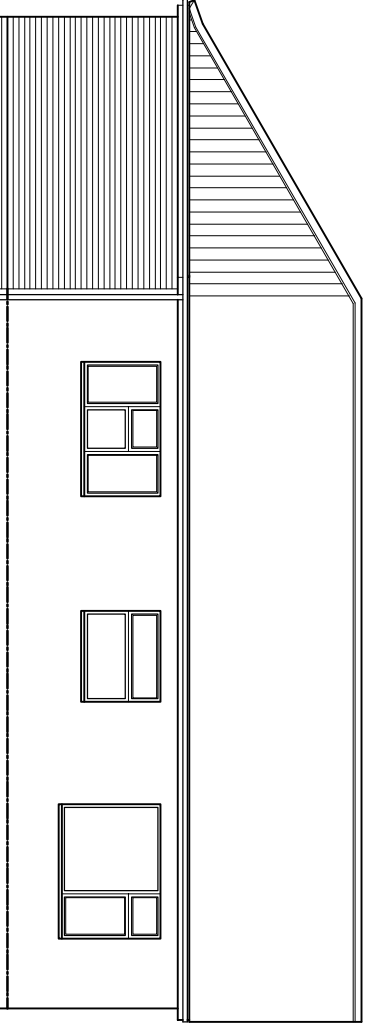

Proposed Rear Elevation 1:100

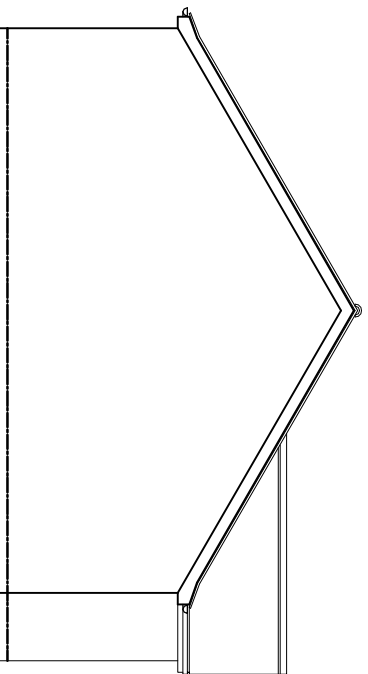

Proposed Side Elevation

Scale As Shown when Printed to A3

Site Address:		Drawing Status:	
Southside Ravens Bank PE12 8RW		Planning Application	
Name:		Drawing Title:	
Mr L. Hartley		Elevation Drawings	
Rev:		Date of Issue:	Sheet:
--		07.08.2022	03