


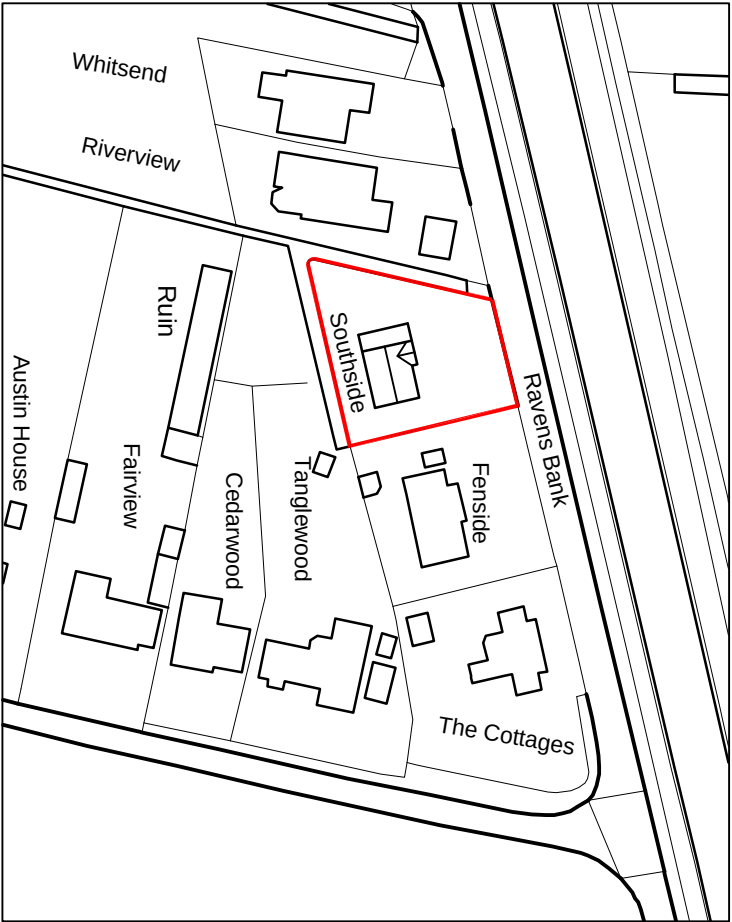


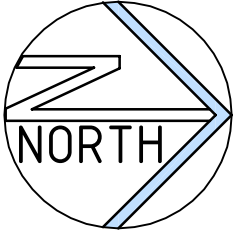

Location Plan 1:1250

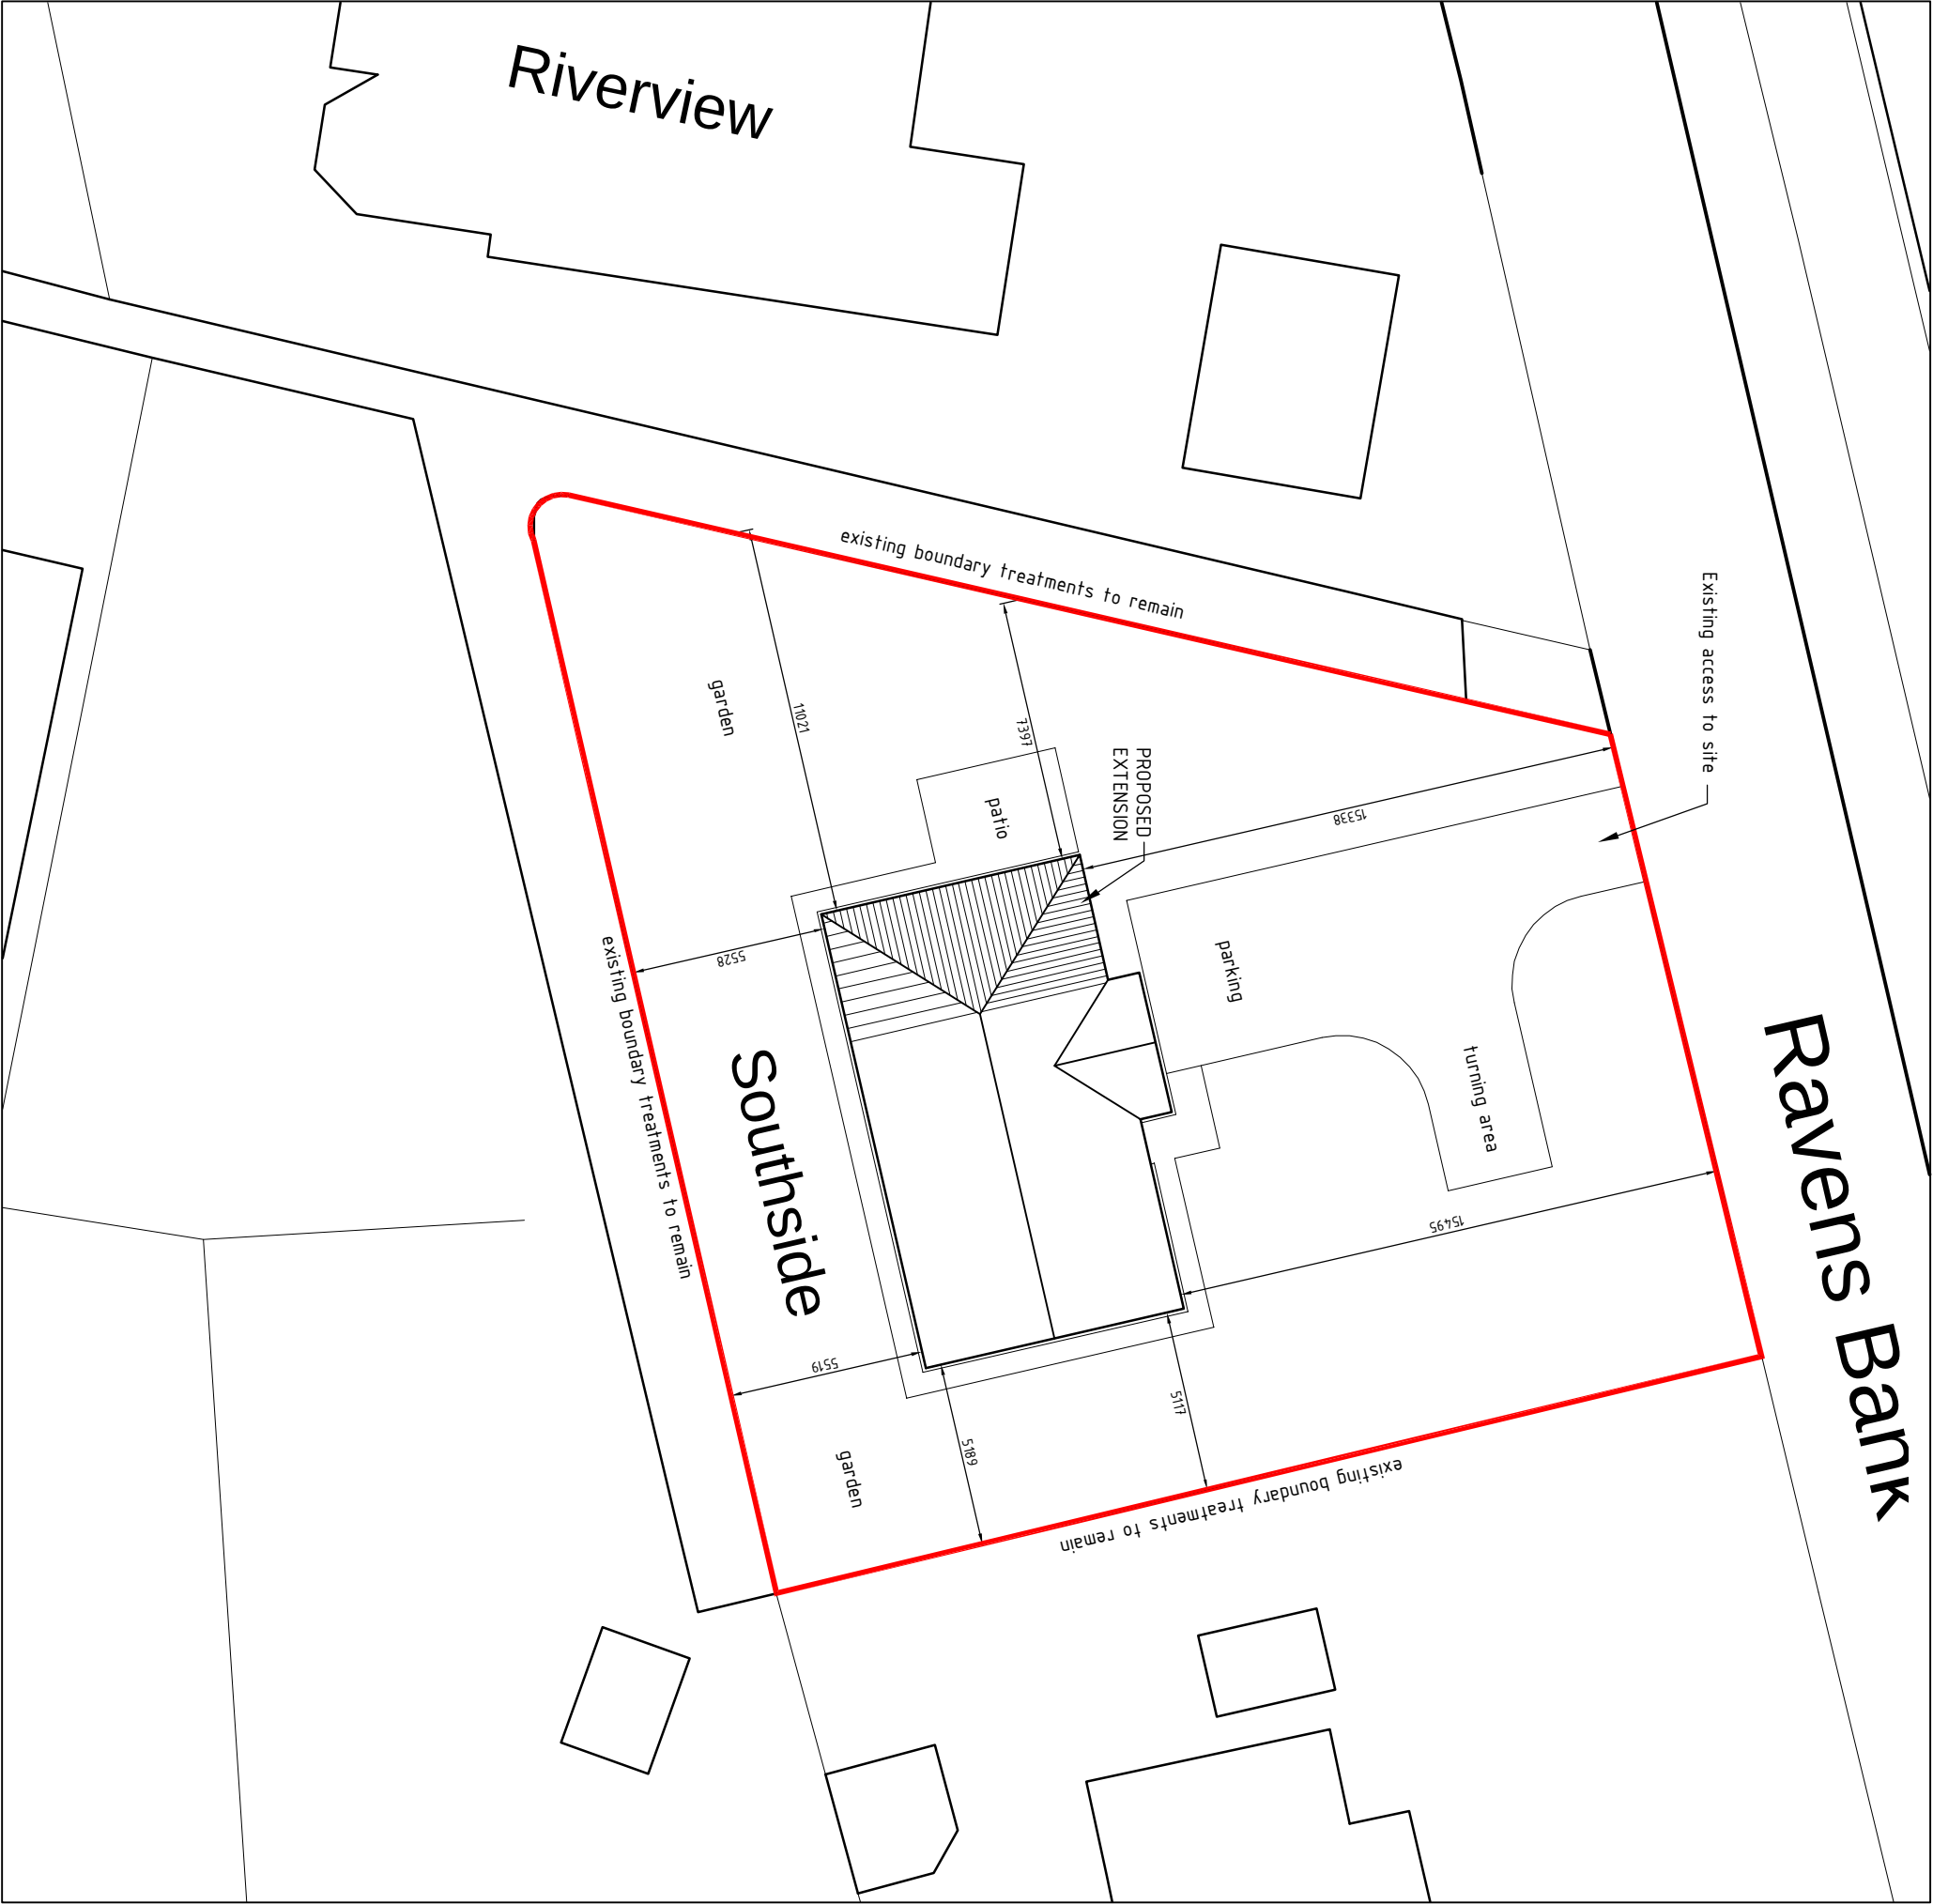

Proposed Site Plan 1:200

 

Scale As Shown when Printed to A3

Site Address:		Drawing Status:	
Southside		Planning Application	
Ravens Bank		Site Location Plans	
PE12 8RW		Rev:	Sheet:
Name:		A	04
Mr L. Hartley		Date of Issue:	
		11.08.2022	