

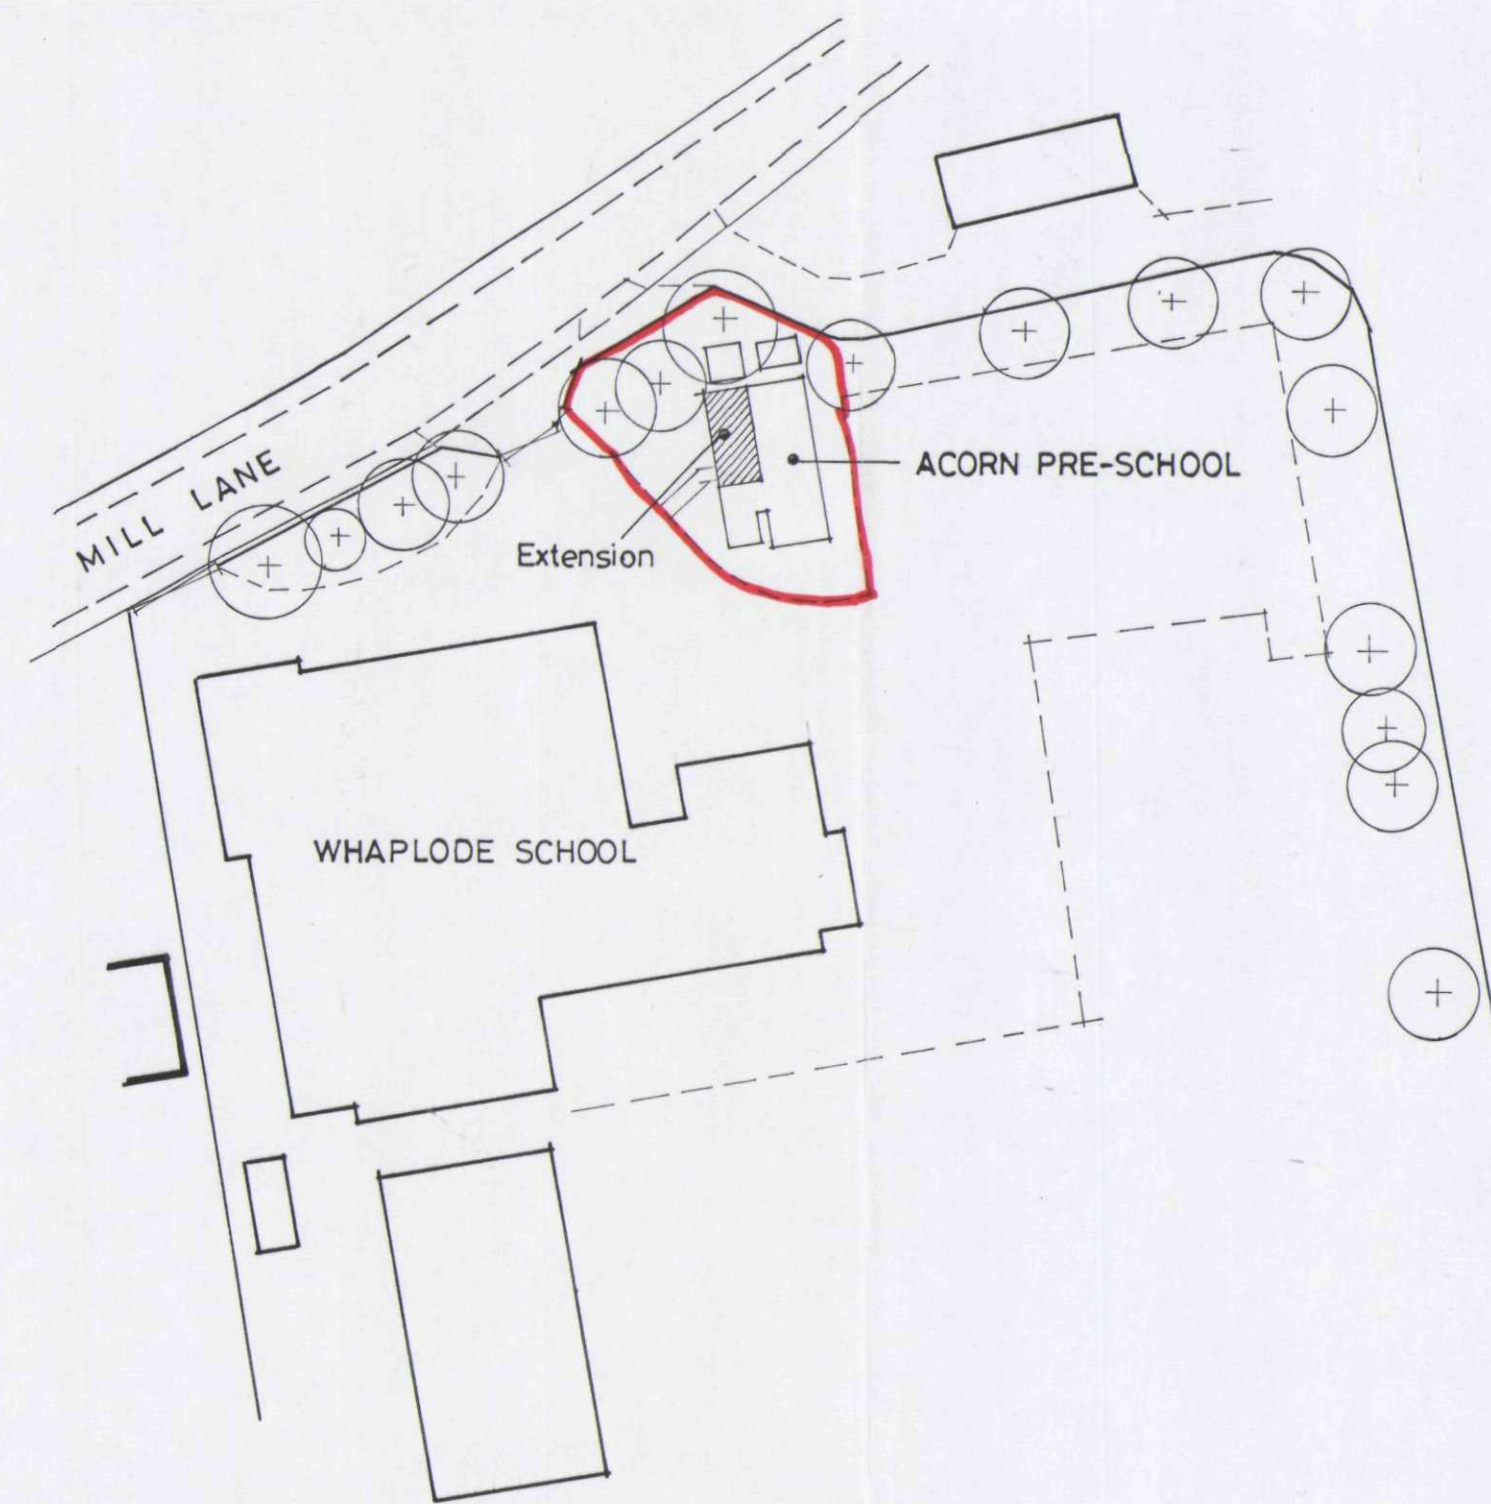


FRONT

END

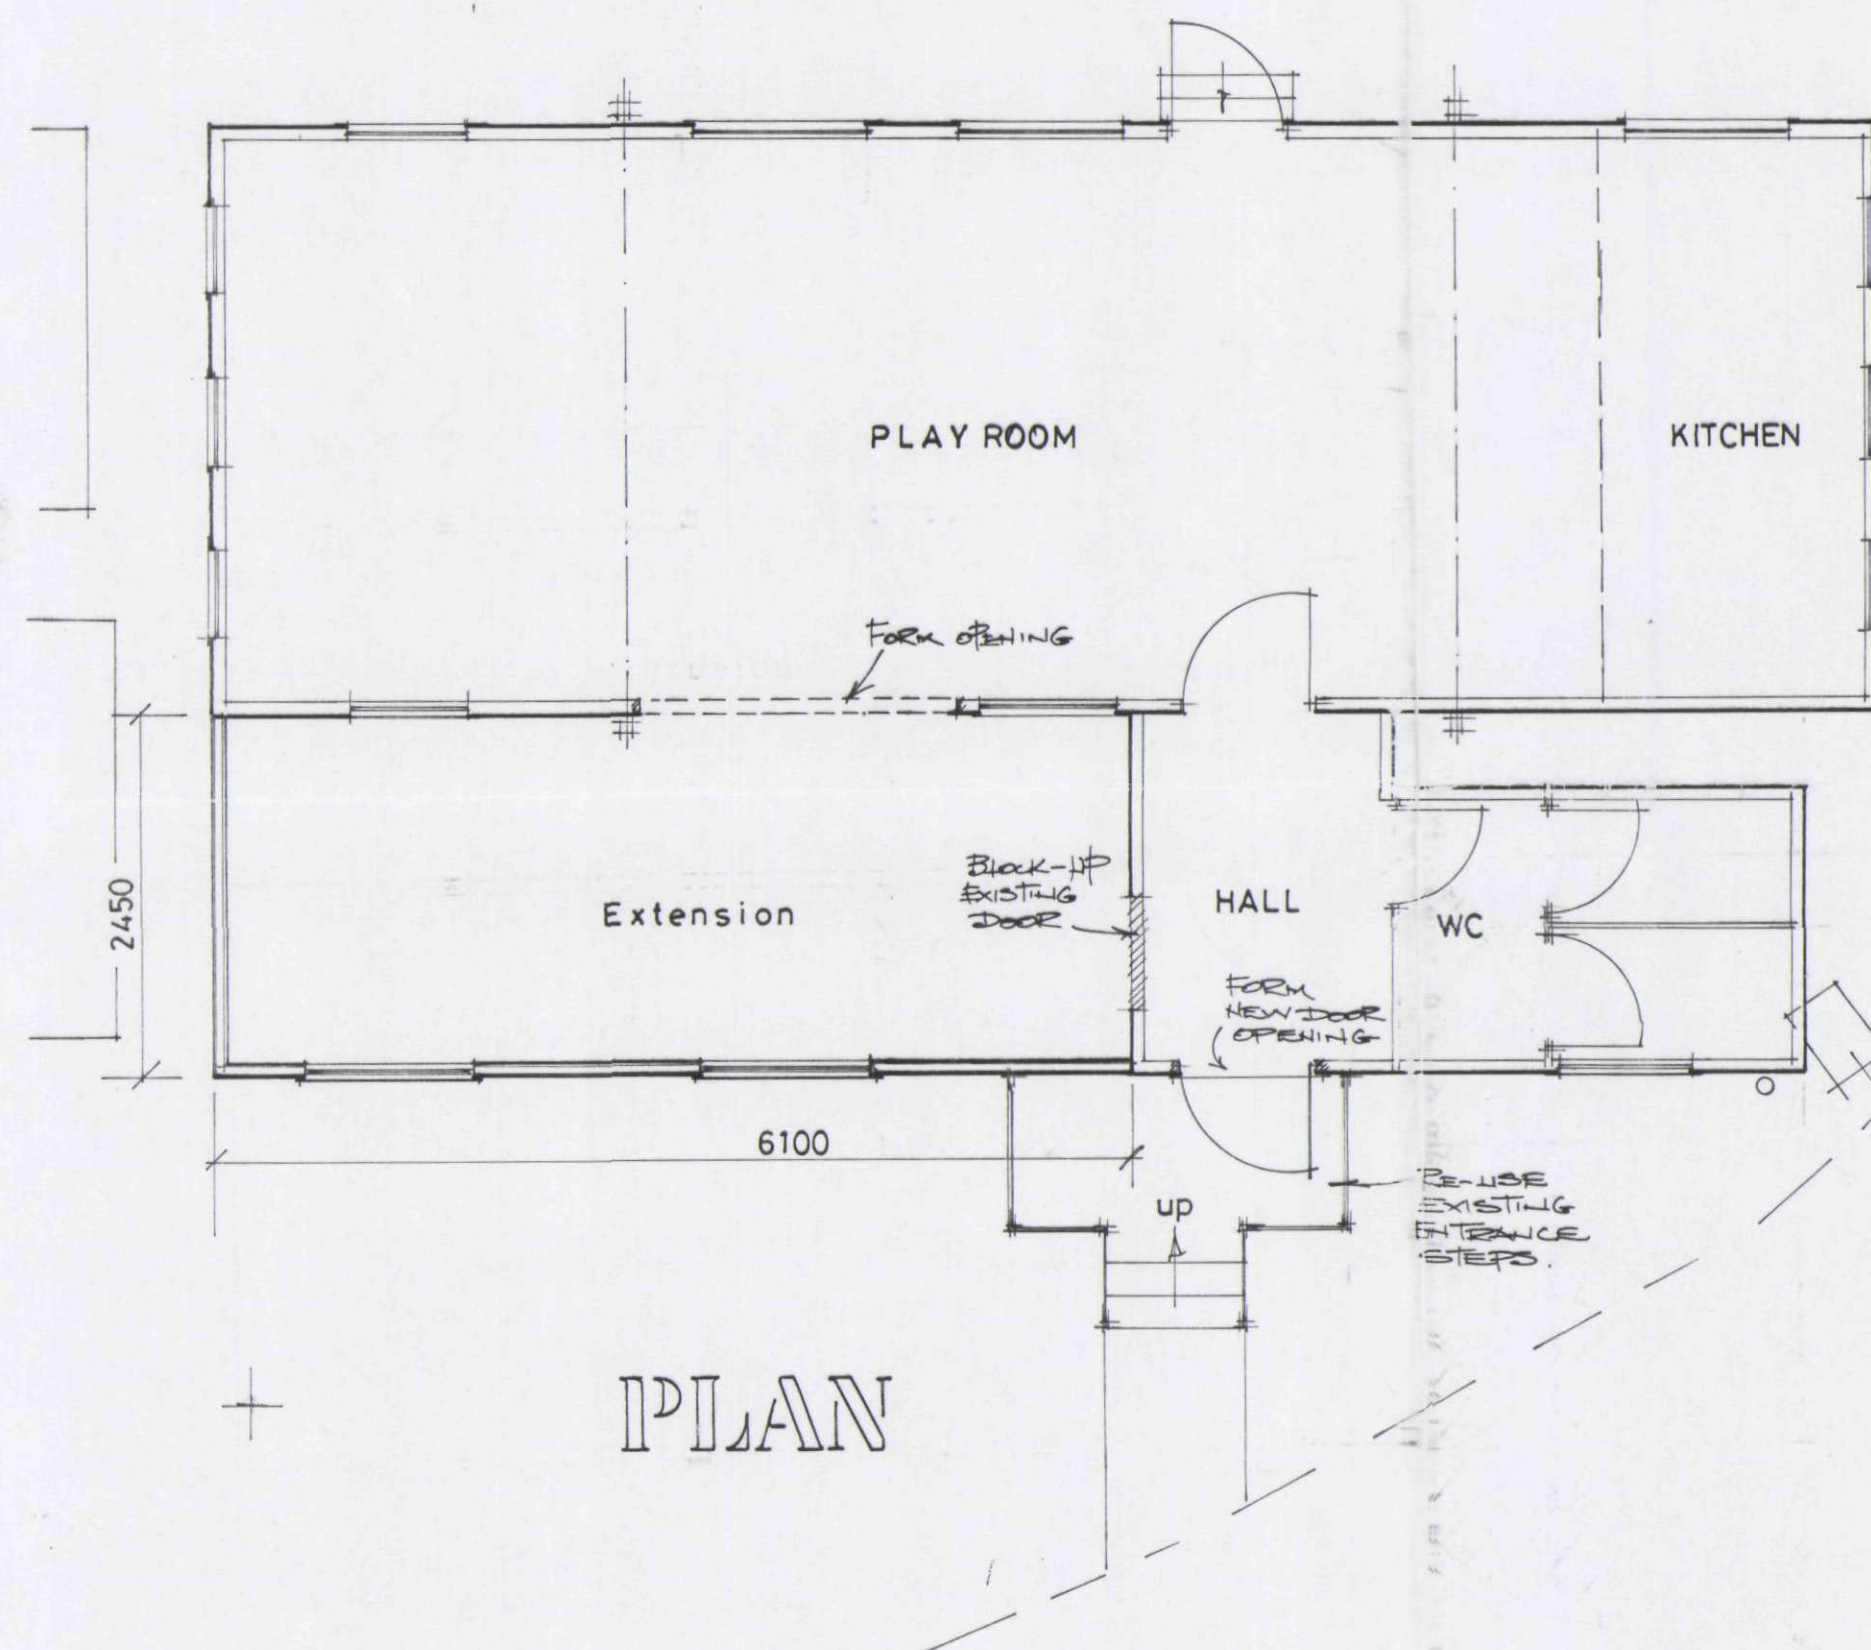

SITE PLAN
1 : 500

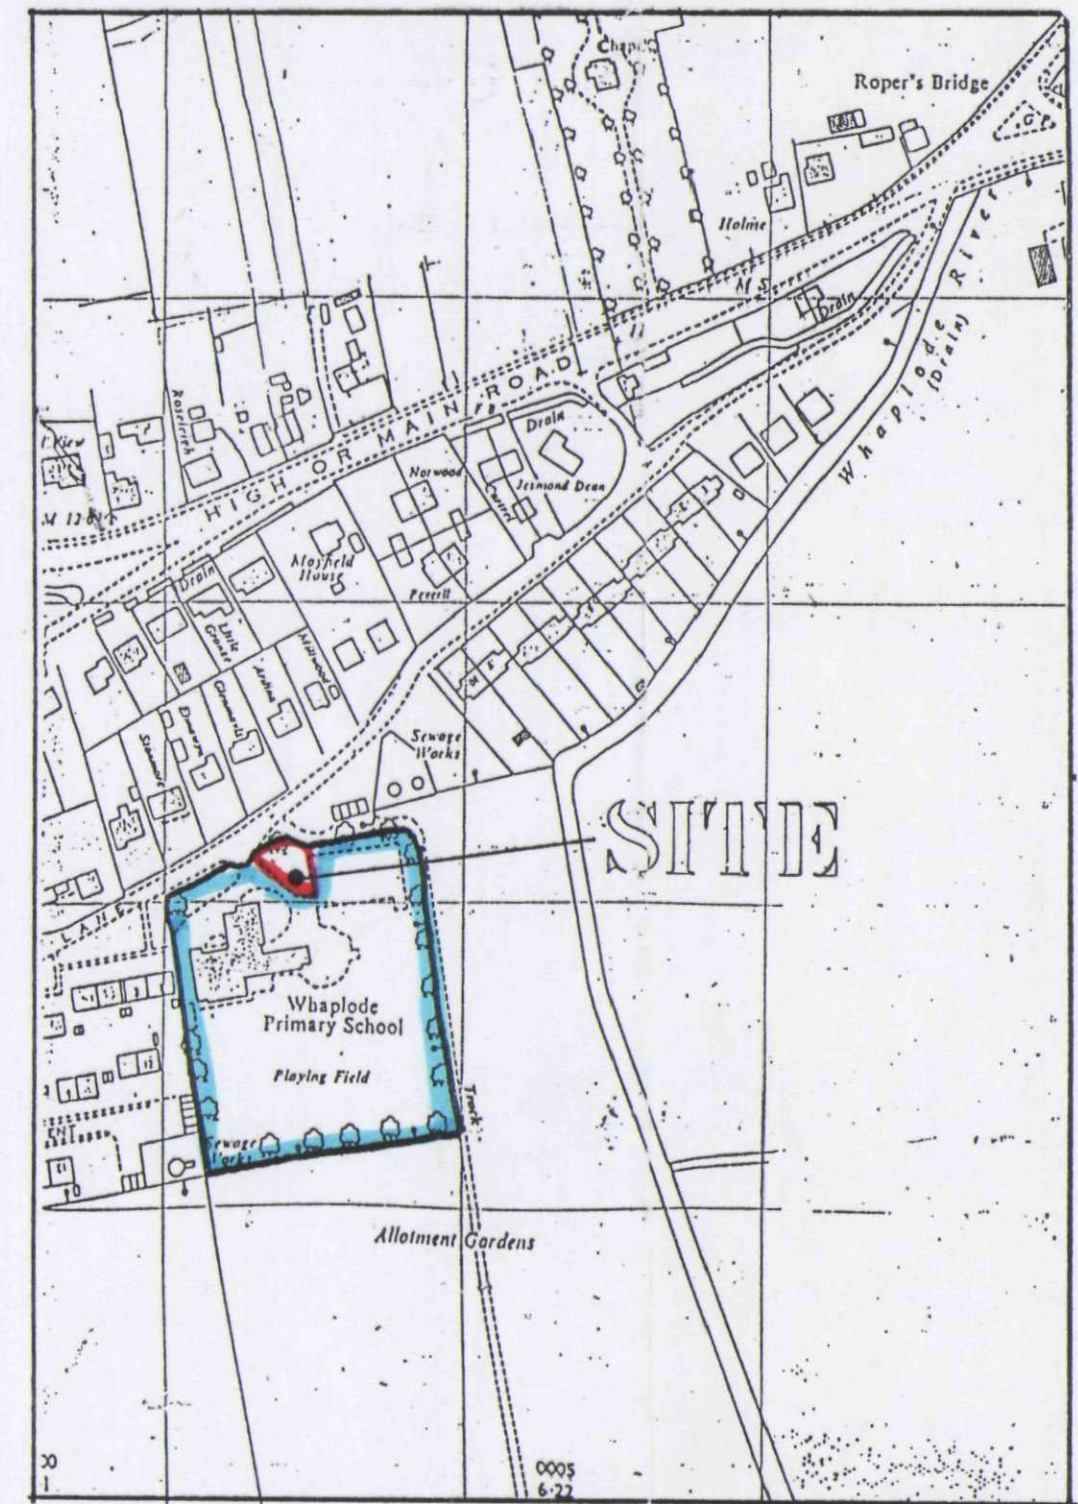

LOCATION PLAN
1 : 2500

**DETERMINED
PLAN**

SHDC
Planning & Development
18 JUN 2004
Ref: 813104

G. R. MERCHANT
I. ENG AMICE, FIWO,
ARCHITECTURAL, STRUCTURAL
& LAND DRAINAGE CONSULTANT
TEL: HOLBEACH (01406) 490800

PROJECT:
PRE-SCHOOL EXTENSION
WHAPLODE (C of E) PRIMARY SCHOOL
MILL LANE
WHAPLODE

CLIENT:
ACORN PRE-SCHOOL

SCALES:
1/50 1/100
(UNLESS OTHERWISE STATED)

DATE:
FEB 1999

DRAWING No.:
APS.01

DO NOT SCALE FROM THIS DRAWING
This drawing is copyright and may not be altered, traced, photographed or used for any purpose other than that for which it is issued.
The General Contractor is to check all dimensions on site and report discrepancies to the Architect.
All details shown on this drawing including foundations are based upon typical site conditions related to the area. No responsibility can be accepted for abnormal conditions which may be discovered during construction unless reported to the Architect so that design amendments may be considered. Site soil surveys are recommended in respect of foundations to establish specific site conditions before foundation work is undertaken.