
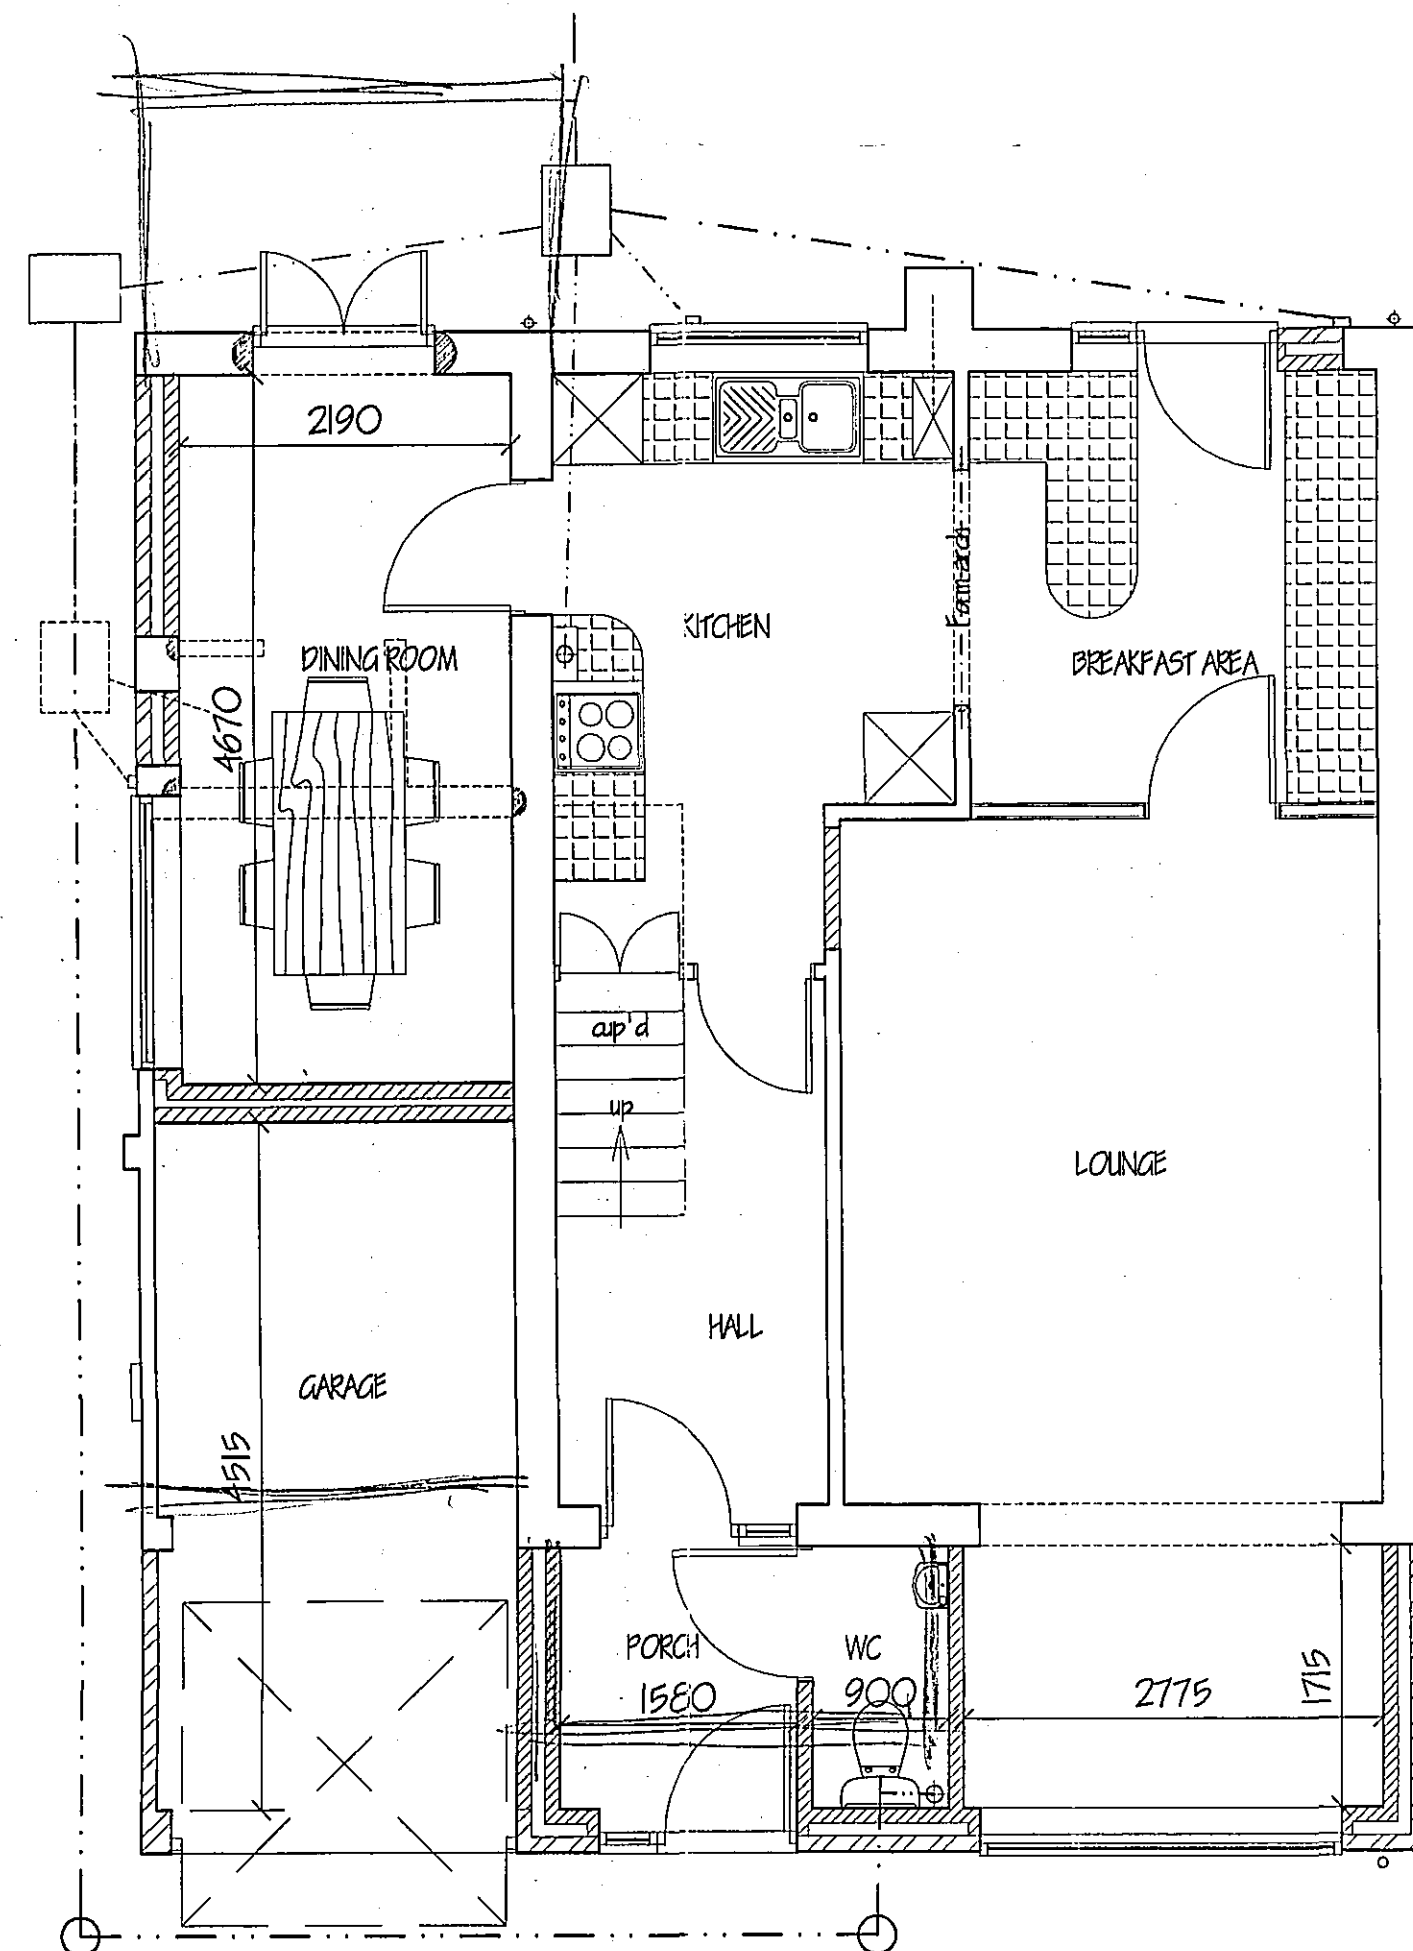


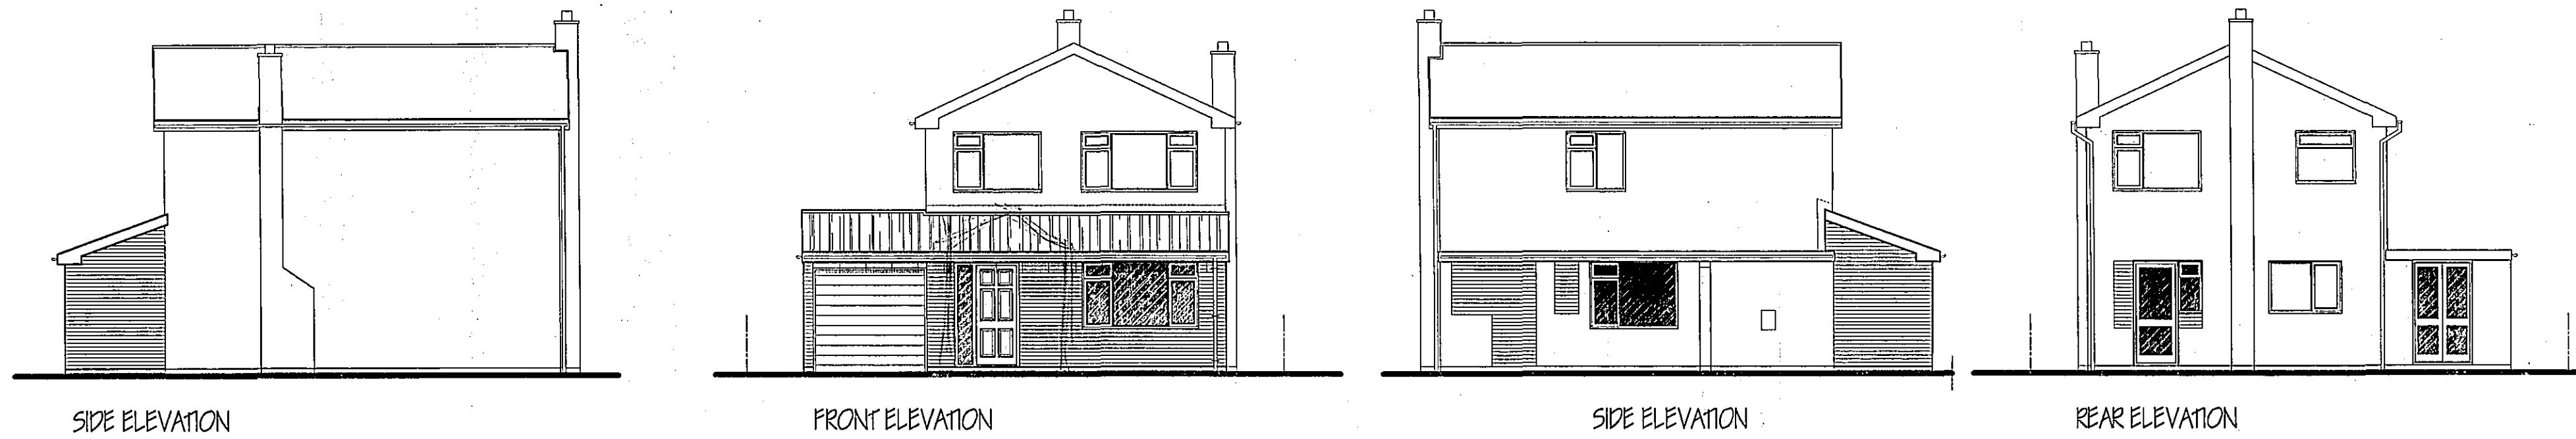

GROUND FLOOR PLAN

**DETERMINED
PLAN**

SHDC
Planning & Development
15 JUN 2005
Ref: 0814/05

ref		revision		date	
G. R. MERCHANT 1. ENG AMICE FIWO ARCHITECTURAL, STRUCTURAL AND LAND DRAINAGE CONSULTANTS Unit 4, Wrights Mews 12A Park Road, Holbeach, Spalding, Lincs. PE12 7EE Tel: 01408 490800 Fax: 01408 428744 E-Mail: G. R. Merchant @ Merchant. PD. Co. UK					
Project EXTENSION & ALTERATIONS, 44 COBGATE, WHARFLOVE, SPALDING, LINC'S.					
Client MR. & MRS. B. PRATER.					
Drawing PROPOSED - FLOOR PLANS & ELEVATIONS.					
Job Ref. 1173-05		Drawing No. 02			
Date JUNE 05'		Drawn GRM			
Scales 1/50 1/100					
DO NOT SCALE FROM THIS DRAWING This drawing is copyright and may not be altered, traced, photographed or used for any other purpose other than that for which it is issued. The General Contractor is to check all dimensions on site and report any discrepancies to the Architect. All details shown on this drawing including foundations are based upon typical site conditions related to the area. No responsibility can be accepted for abnormal conditions which may be discovered during construction unless reported to the Architect as they arise. The Architect is not responsible for the accuracy of the information contained in this drawing. The drawing is issued for the purpose of obtaining Planning / Building Regulation approval. This drawing must not be used as a contract document. The Architect will not be responsible or expected on site by a Client or any representative thereof. It is the client or their appointed agents responsibility to control and maintain the information, reference to specification, materials, etc. to be used. All materials to be new unless otherwise stated and all components and materials etc. to be used must and installed etc. in strict accordance with manufacturers instructions and relevant code of practice. Materials and workmanship to appropriate British Standard Specification or CEN, verification of European code requirements. The Client/owner/Contractor must ensure that the proposed construction is in accordance with and accepts all measures necessary to address compliance with Health and Safety legislation for Building and other relevant legislation. The Contractor is advised that the works shown to comply with the Construction Design and Management Regulations an Independent Planning Supervisor will be required. The works must comply with all that is shown on the drawings and details. Work that may not specifically shown but may be reasonably inferred as necessary to carry out the works shall be deemed to be included.					