




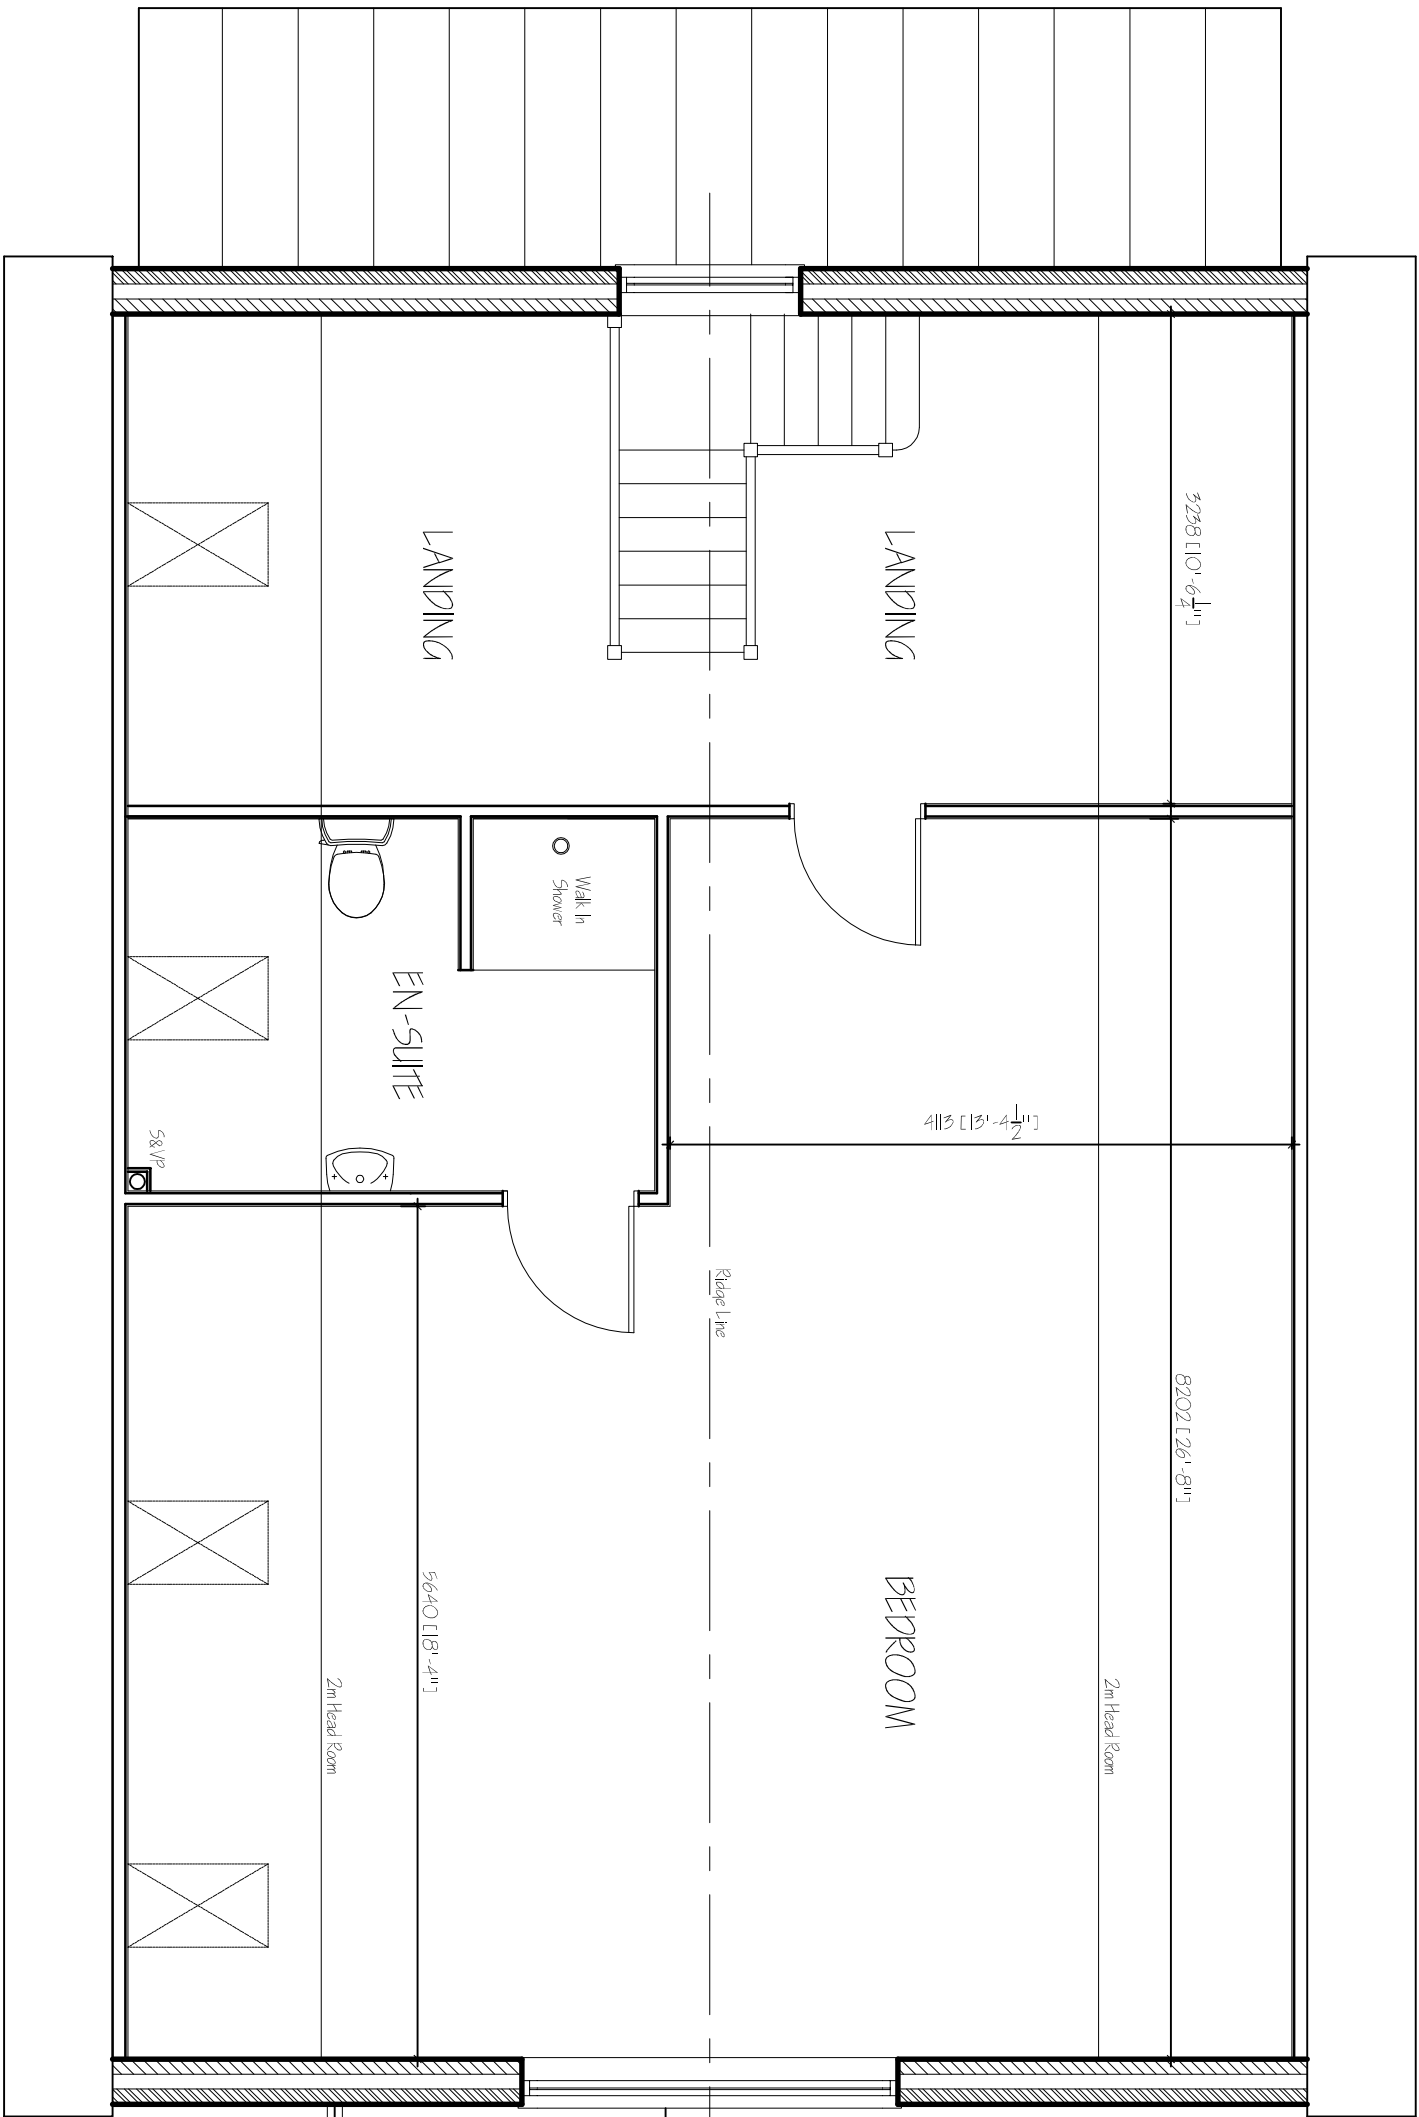


FIRST FLOOR PLAN

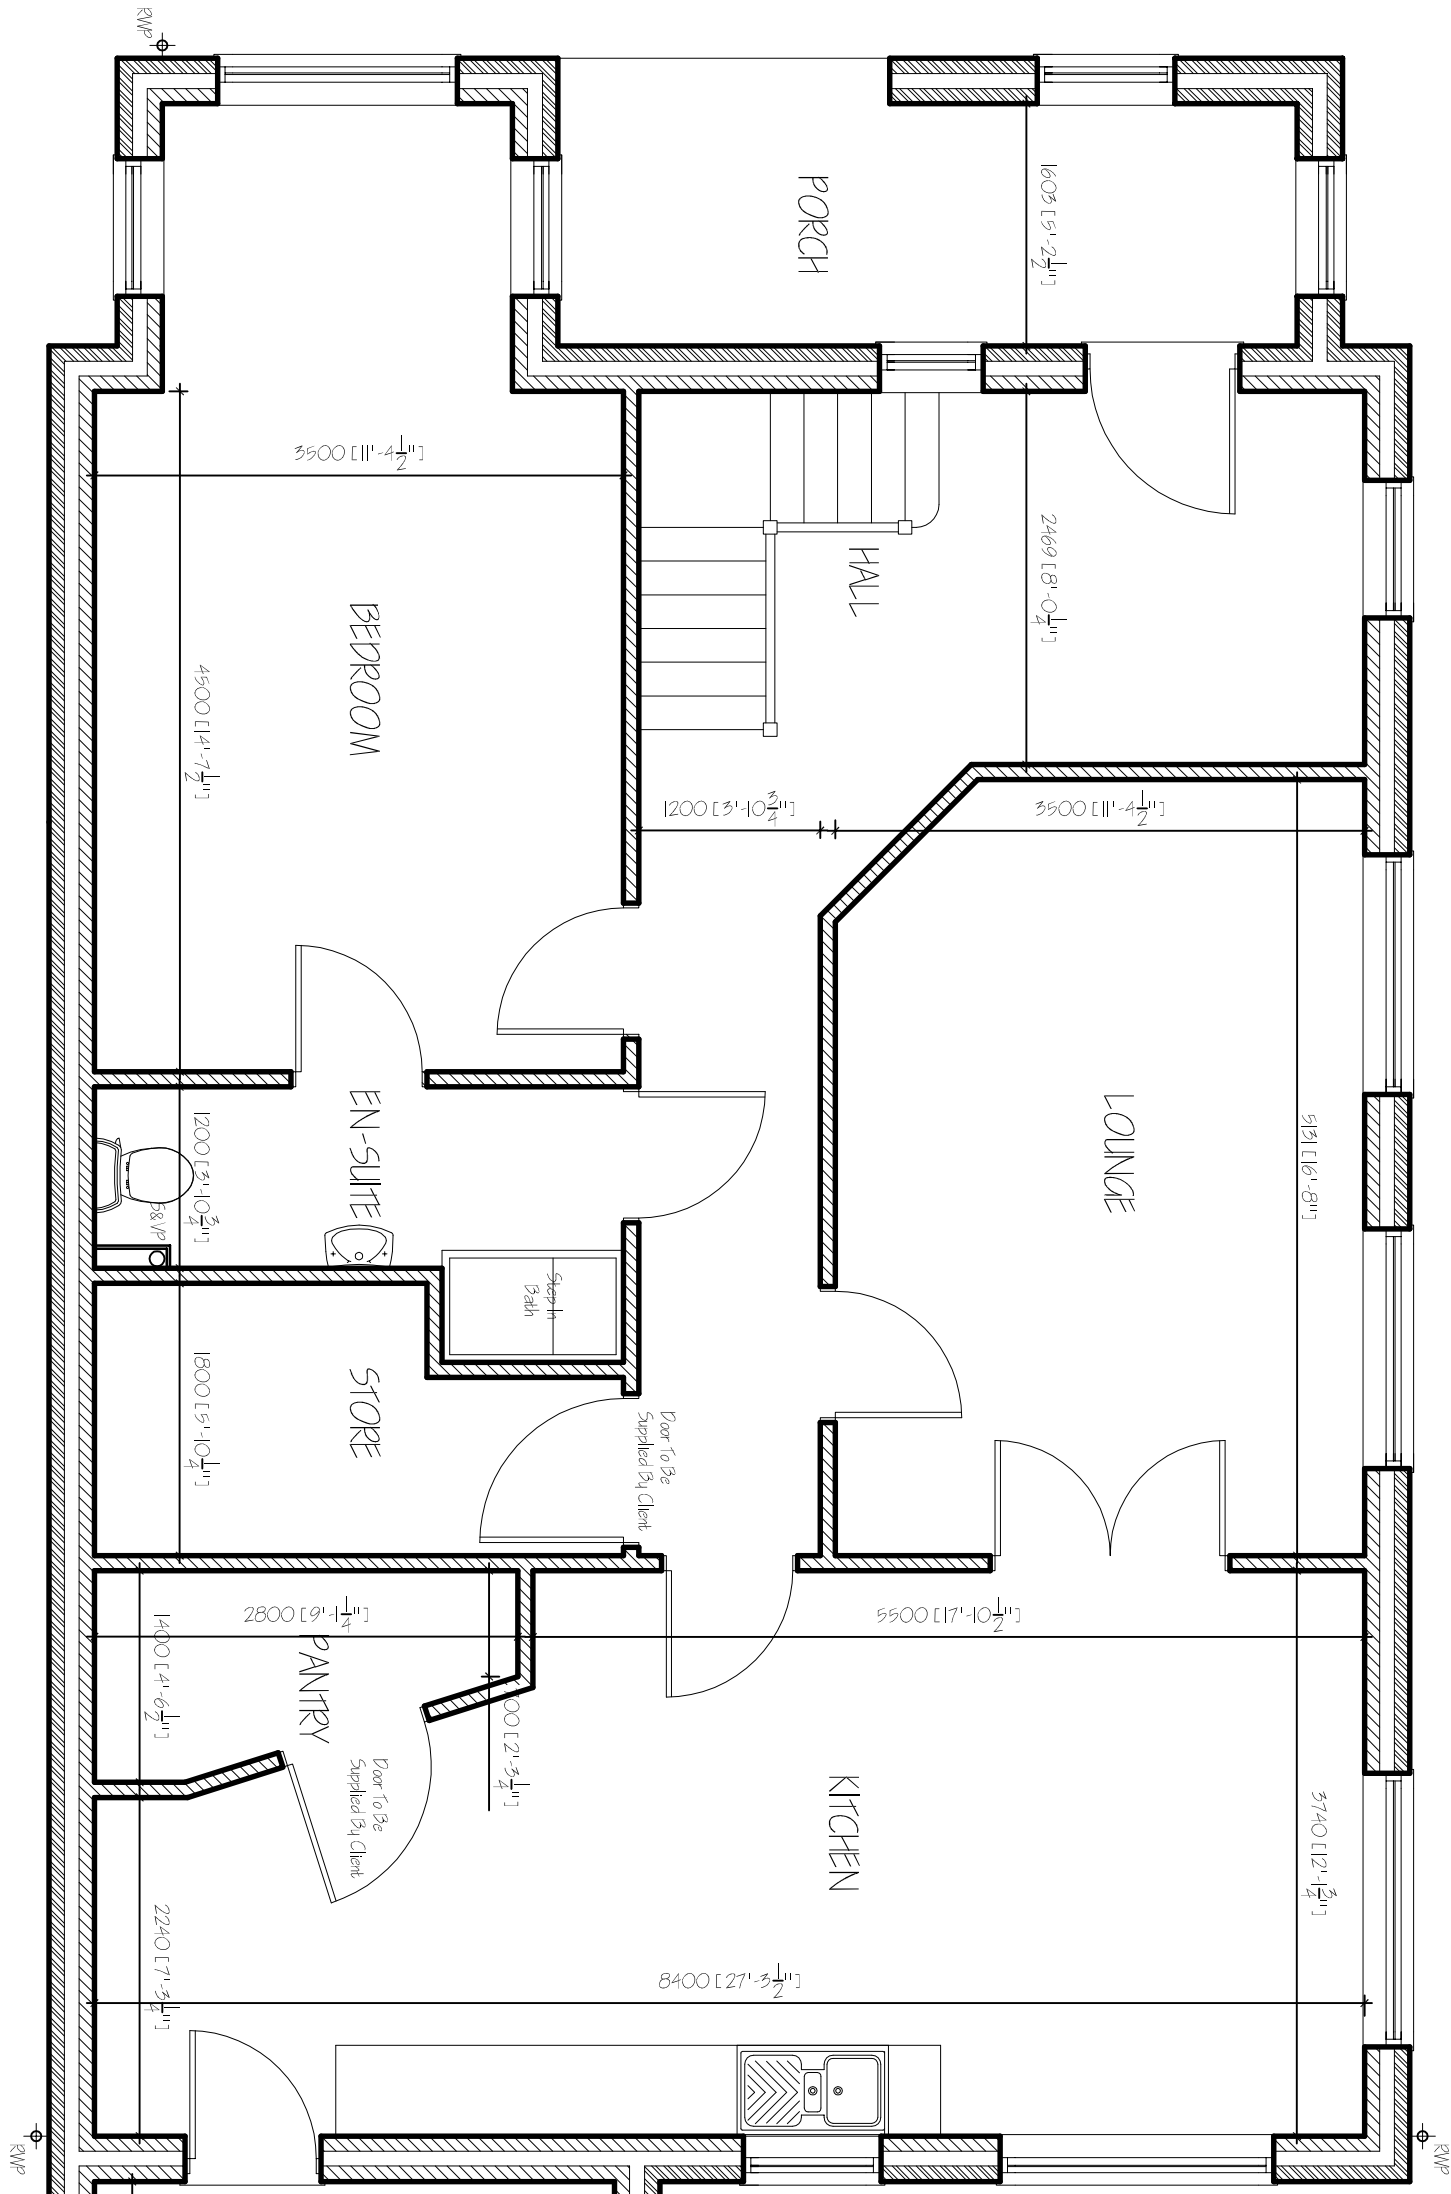


GROUND FLOOR PLAN

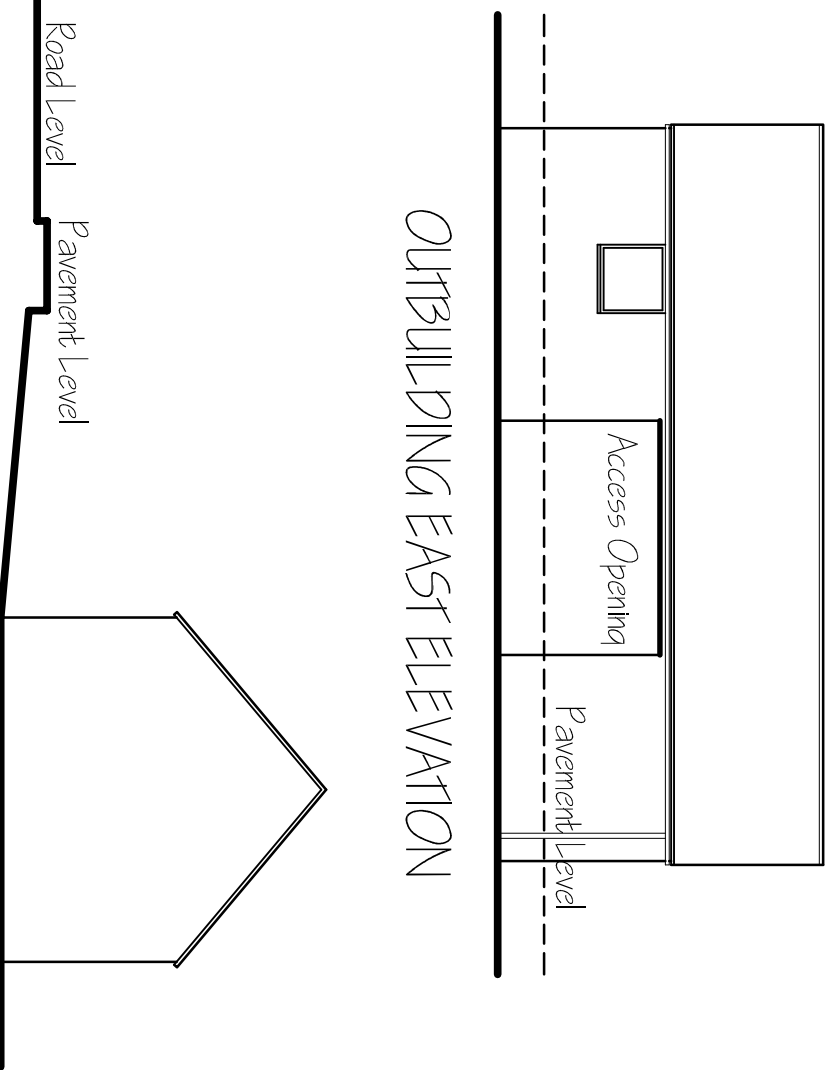


OUTBUILDING EAST ELEVATION

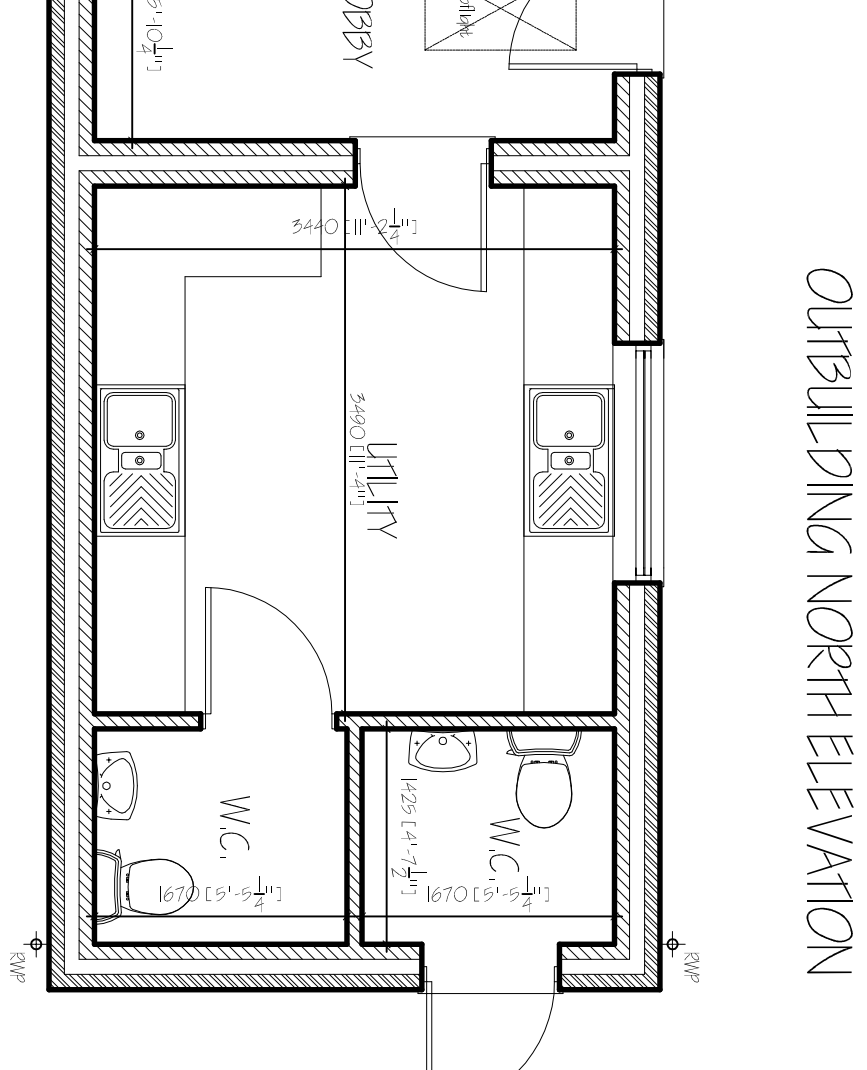


OUTBUILDING NORTH ELEVATION

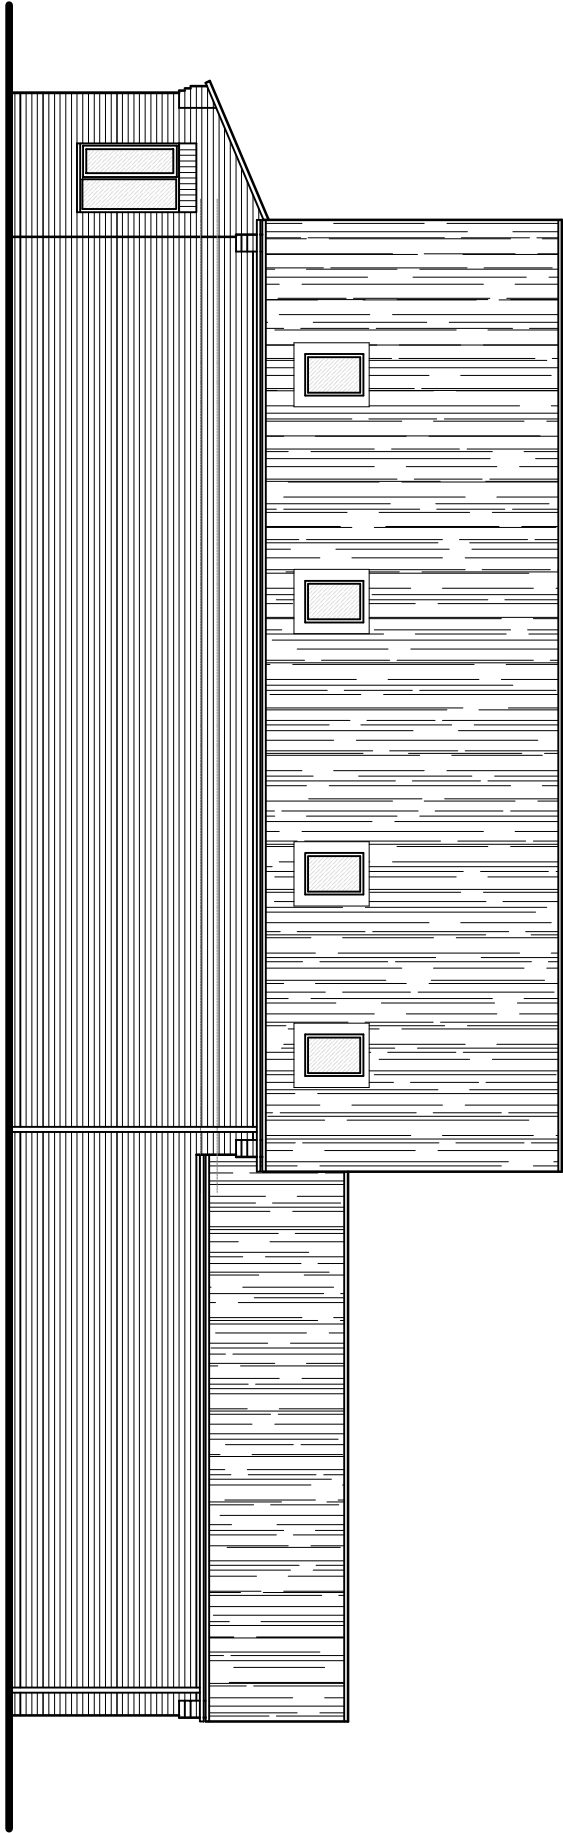


NORTH ELEVATION

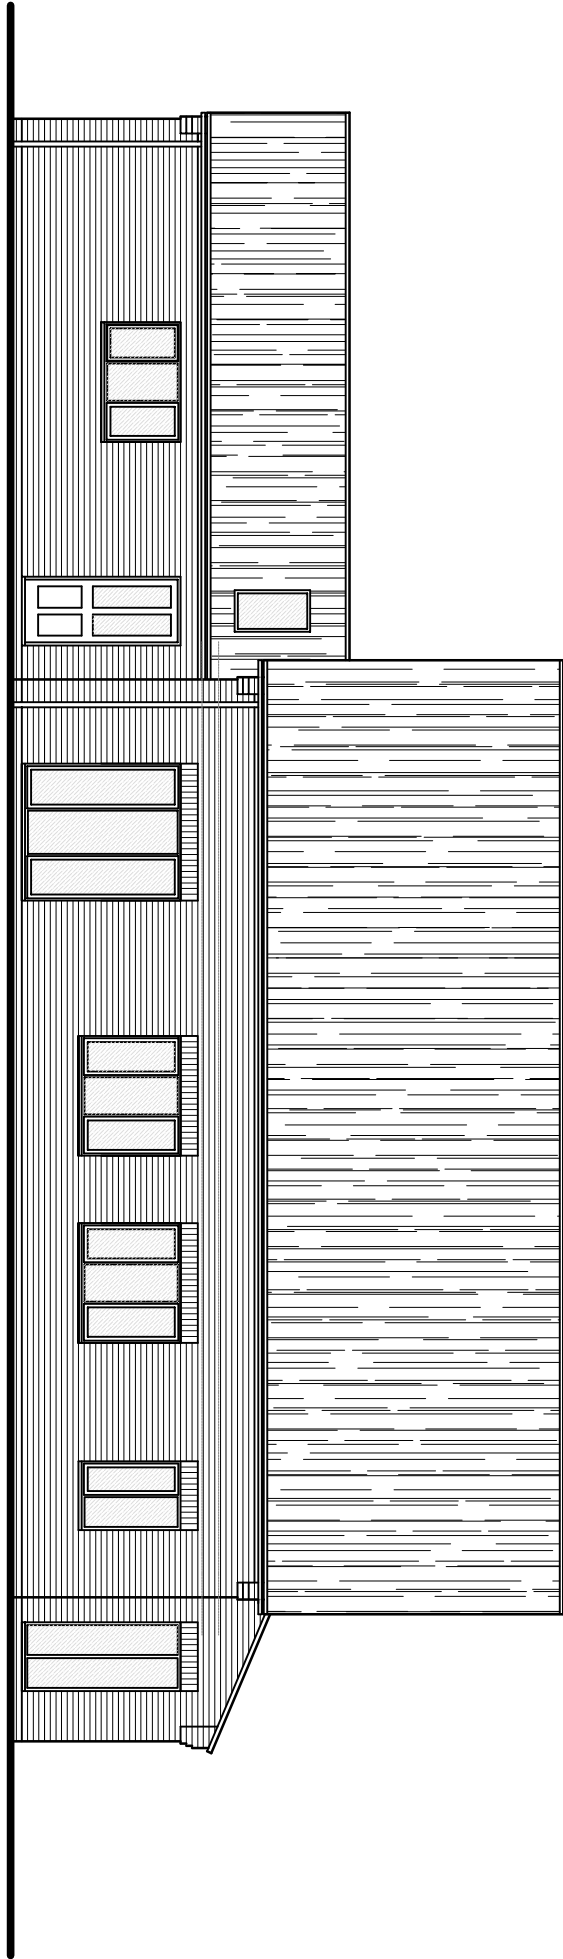

SOUTH ELEVATION

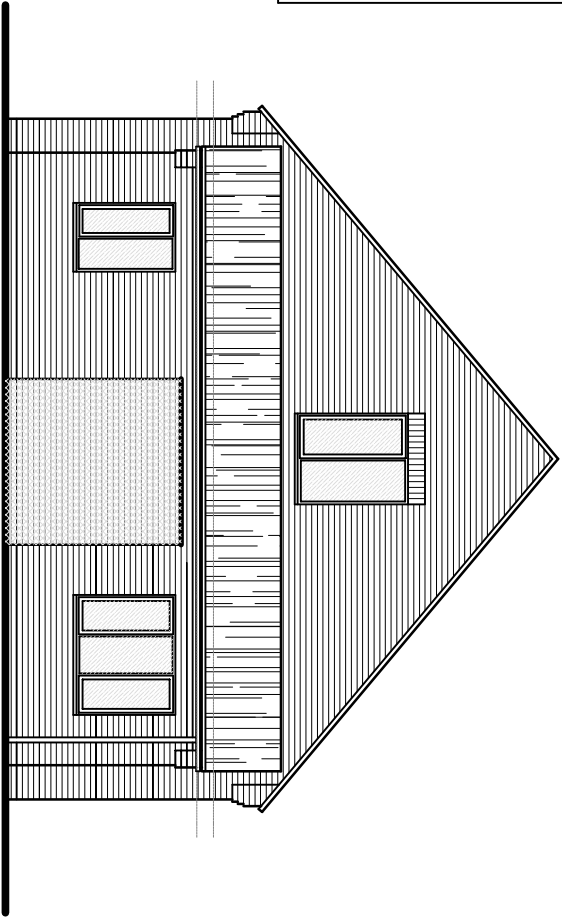

EAST ELEVATION

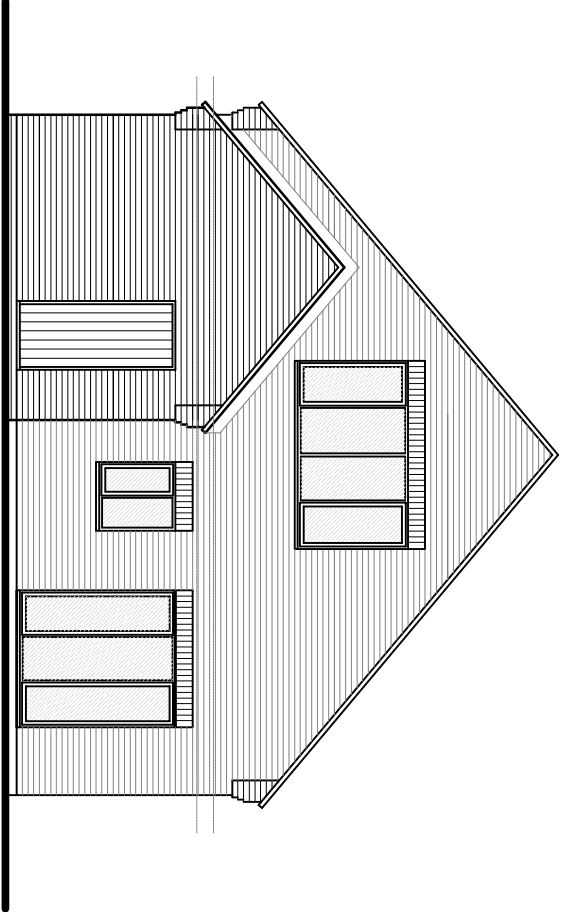

WEST ELEVATION



LOCATION PLAN 1:2500

BLOCK PLAN 1:500

Scales	
1:50, 1:100 (Unless Otherwise Stated)	
DO NOT SCALE FROM THIS DRAWING	
This drawing is a preliminary design and is not to be used for construction purposes. It is the responsibility of the client to ensure that the design is suitable for the intended use and that all necessary permissions and approvals are obtained before construction begins. The client is responsible for obtaining all necessary permissions and approvals from the relevant authorities.	
Job Ref.	Drawing No.
2015-15	03C
Date	Drawn
APR 2016	SLB

G. R. MERCHANT LTD.
LENG AMICE FIMO

ARCHITECTURAL, STRUCTURAL AND LAND DRAINAGE CONSULTANTS

4 Wrights Mews
12A Park Road, Holbeach,
Spalding, Lincs. PE12 7EE
Tel: 01406 450900
Fax: 01406 450704
E-Mail: gr.merchant@btconnect.com

Project

RESIDENTIAL DEVELOPMENT
ADJ 106 BROADGATE
WHARFLOE DRIVE
SPALDING, Lincs. PE12 0TW

Client

MR & MRS A BARKLEY

Drawing

FLOOR PLANS - PROPOSED
ELEVATIONS - PROPOSED
LOCATION & BLOCK PLAN - PROPOSED