





SITE PLAN
1:250

INDICATIVE DWELLINGS SCHEDULE :-
PLOT 1 - 4 BEDROOM HOUSE & DETACHED DOUBLE GARAGE.
PLOT 2 - 3 BEDROOM HOUSE & ATTACHED GARAGE.

NOTE :-
NEW ACCESSES ONTO PRODUCE TO THE REQUIREMENTS &
SPECIFICATION OF L.C.C HIGHWAYS DEPARTMENT.

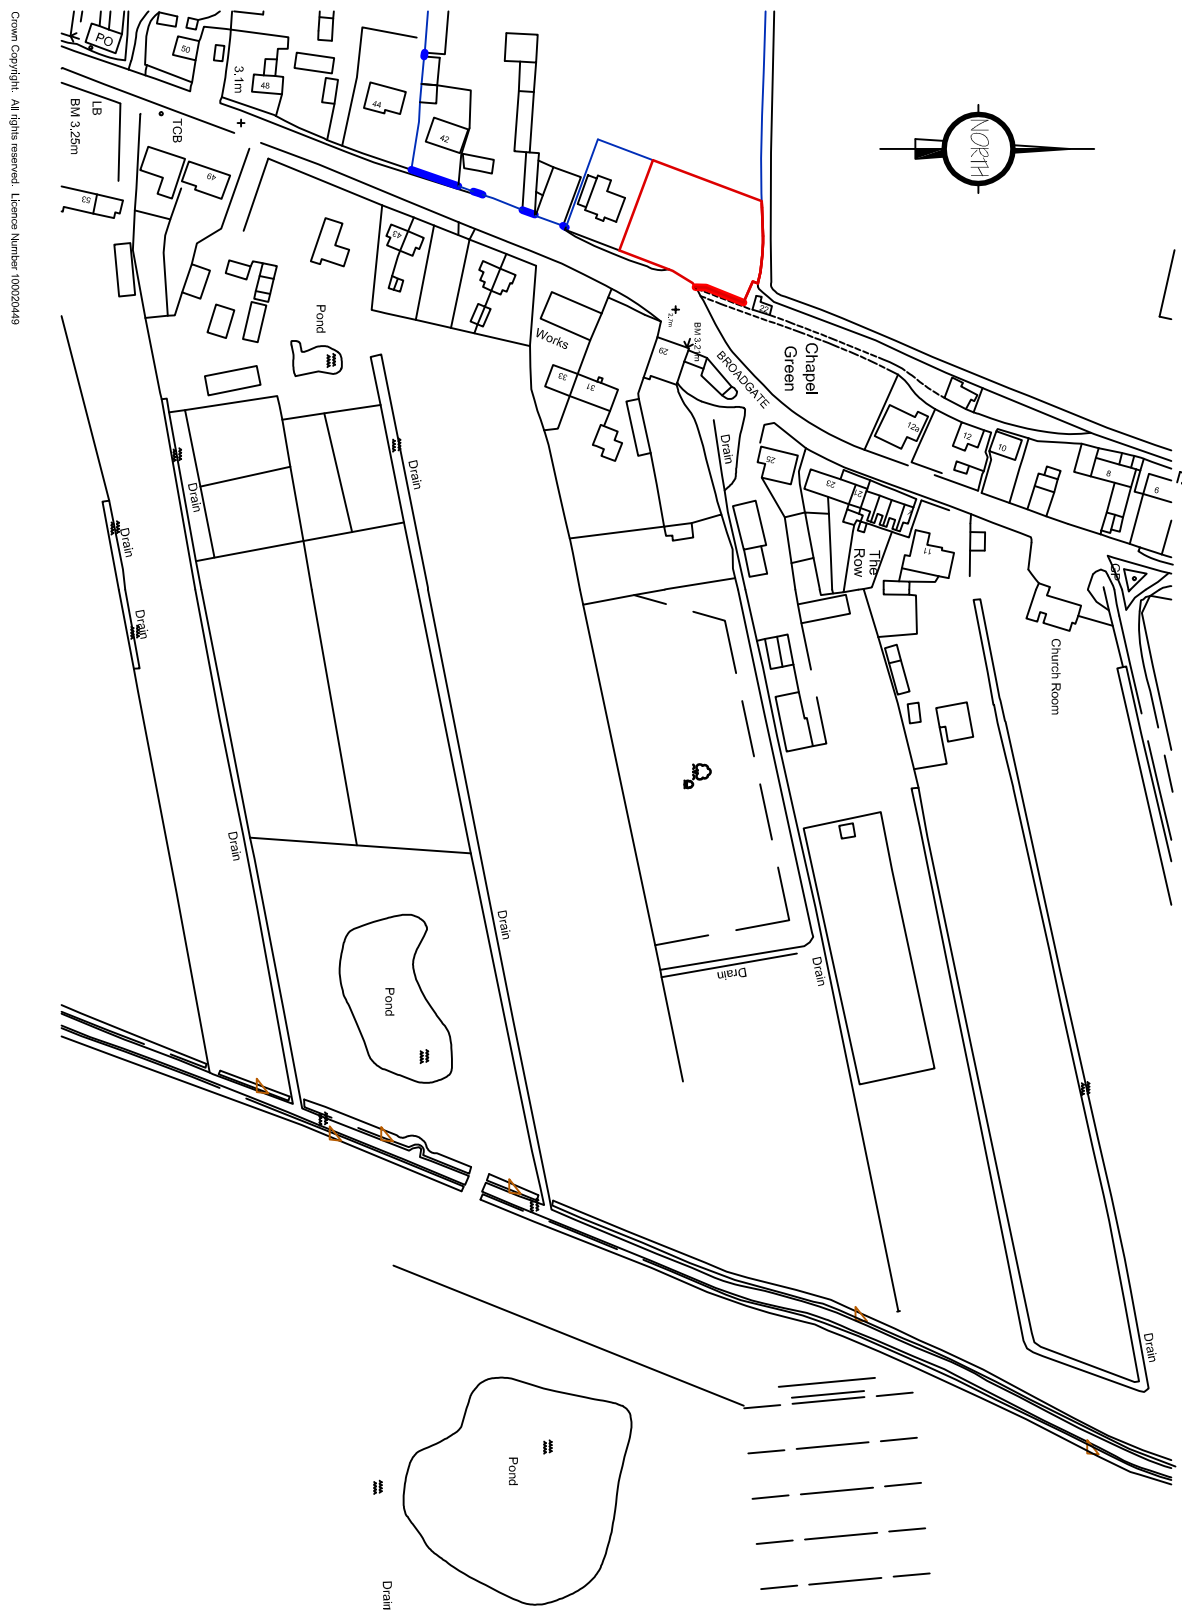

LOCATION PLAN
1:2500

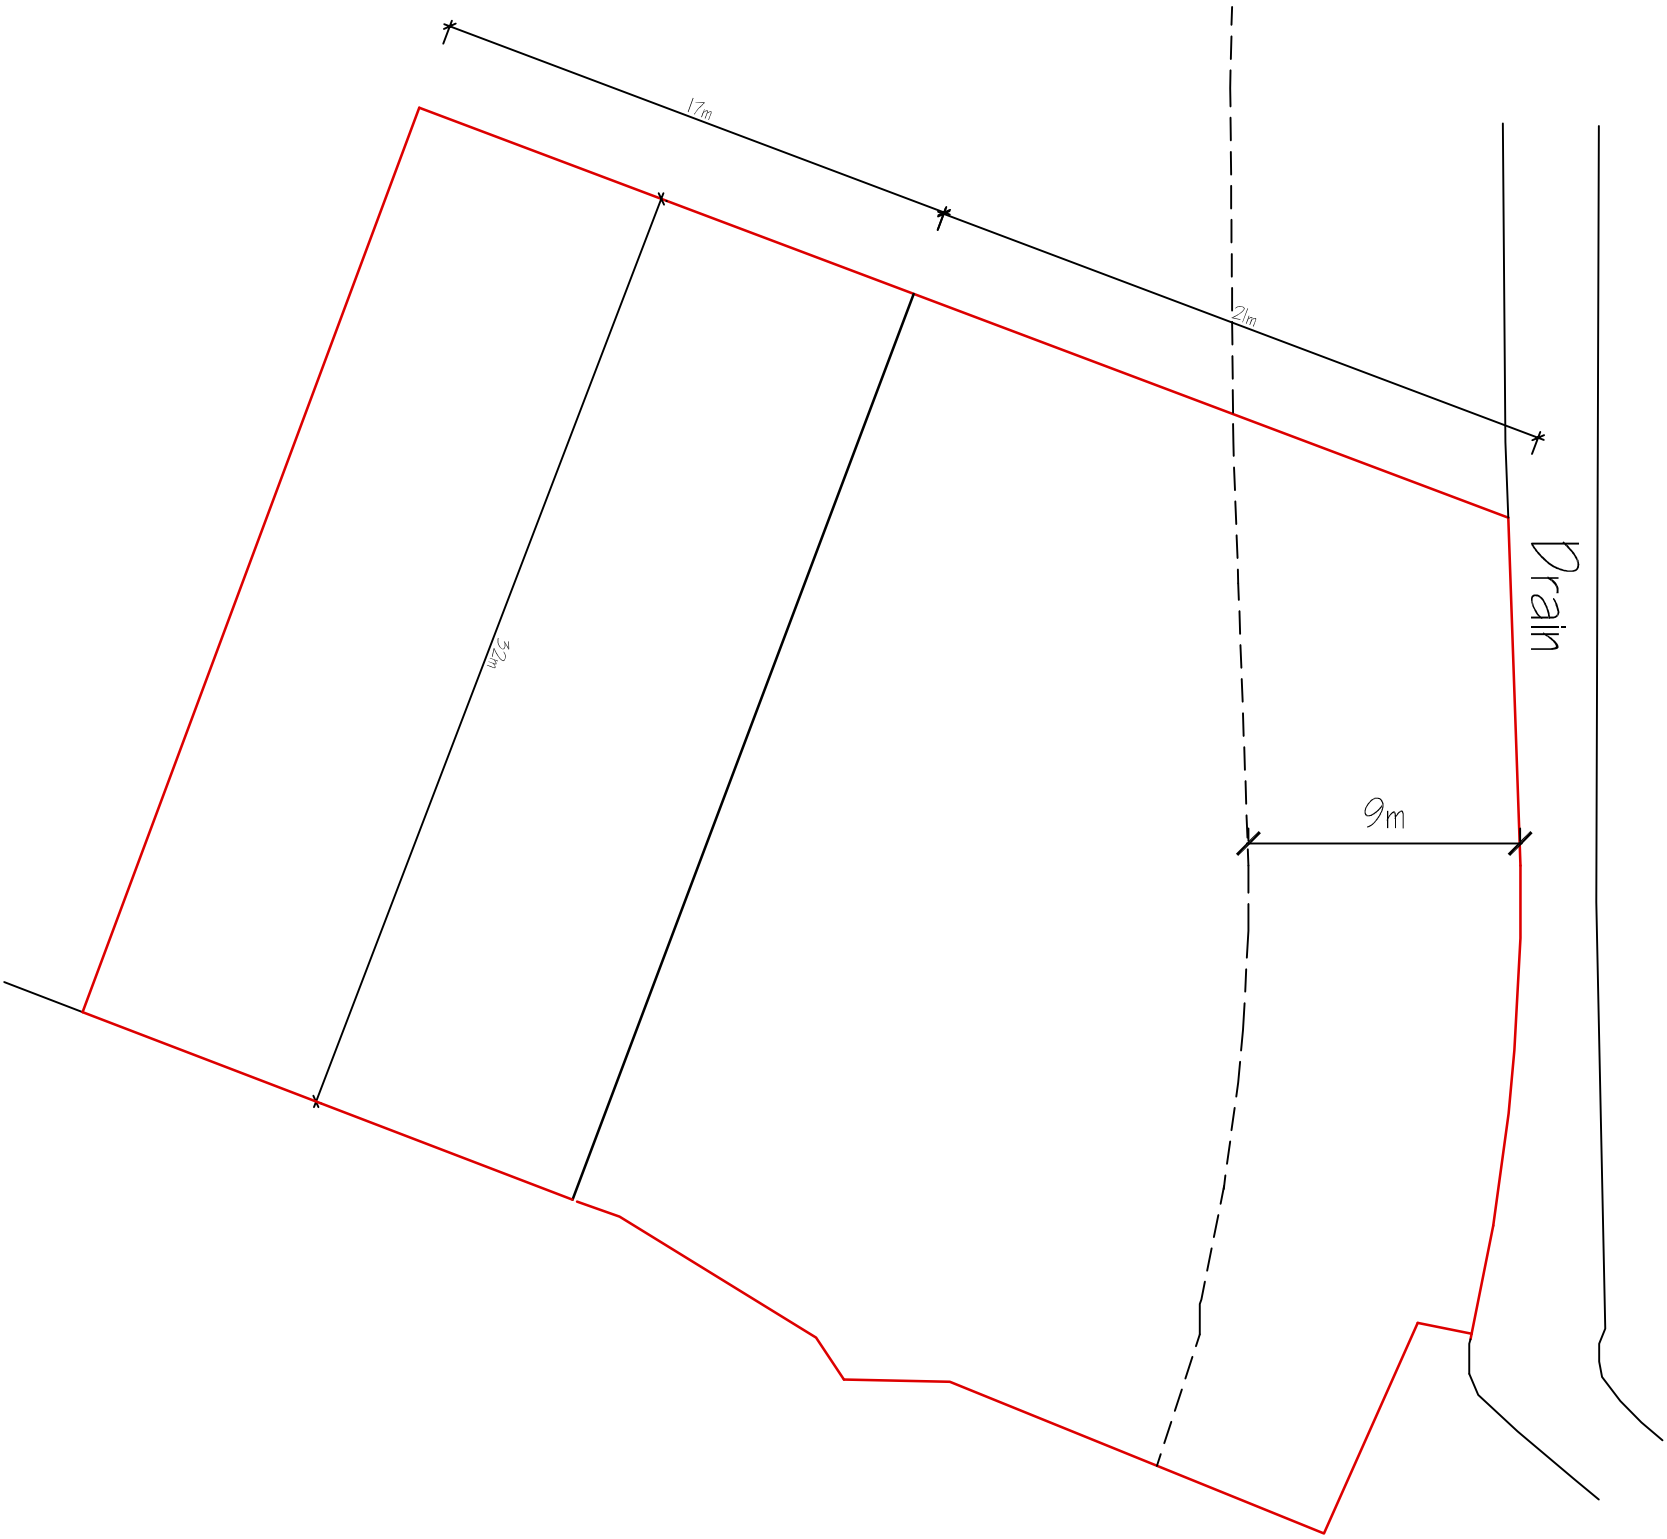

DIMENSIONAL PLAN (Approximate)
1:250

G. R. MERCHANT LTD. LENG AMICE FIMO ARCHITECTURAL, STRUCTURAL AND LAND DRAINAGE CONSULTANTS	
4 Wrights Meuse 124 Park Road, Holbeach, Spalding, Lincs. PE12 7EE Tel: 01406 480800 E-Mail: gr.merchant@btconnect.com	
Project RESIDENTIAL DEVELOPMENT BROADGATE WHARFLOD DROVE LINGS.	
Client D. BIRCHALL	
Drawing SITE PLAN LOCATION PLAN	
Job Ref.	Drawing No.
4056-22	01
Date	Drawn
MAY 2022	SLB
Scales 1:50 & 1:100 (Unless Otherwise Stated) DO NOT SCALE FROM THIS DRAWING	