




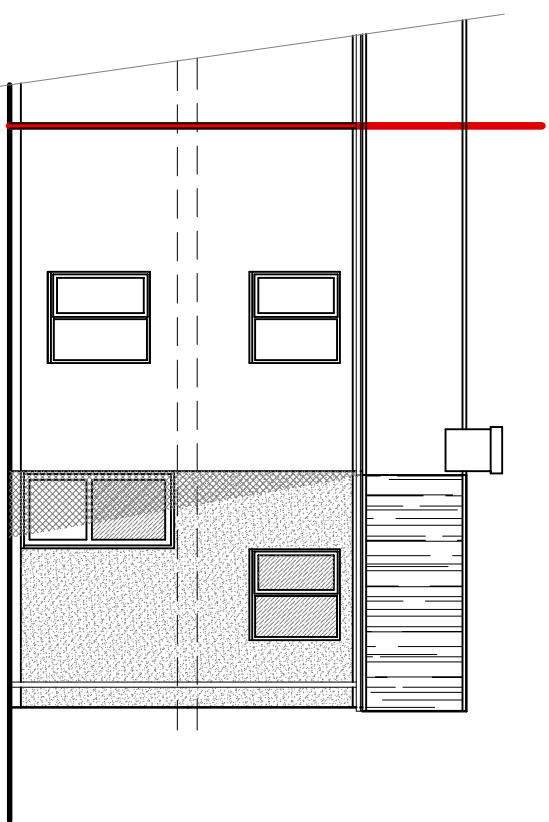


FRONT ELEVATION

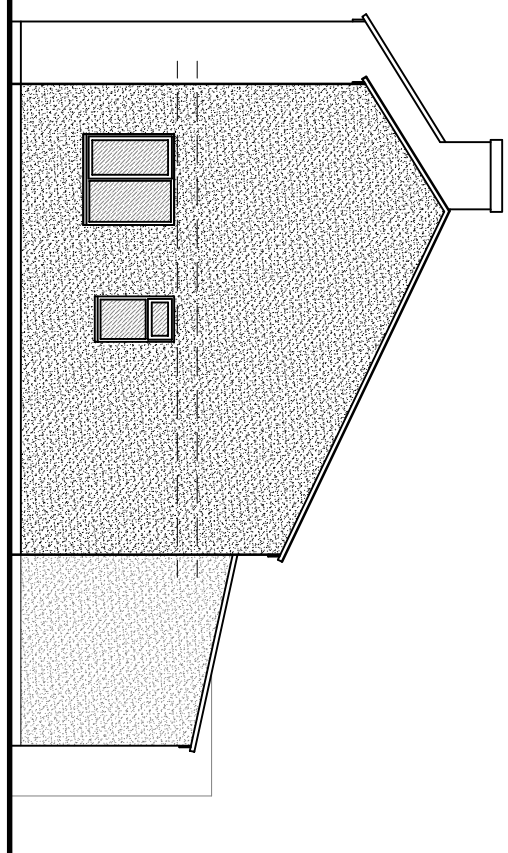


SIDE ELEVATION

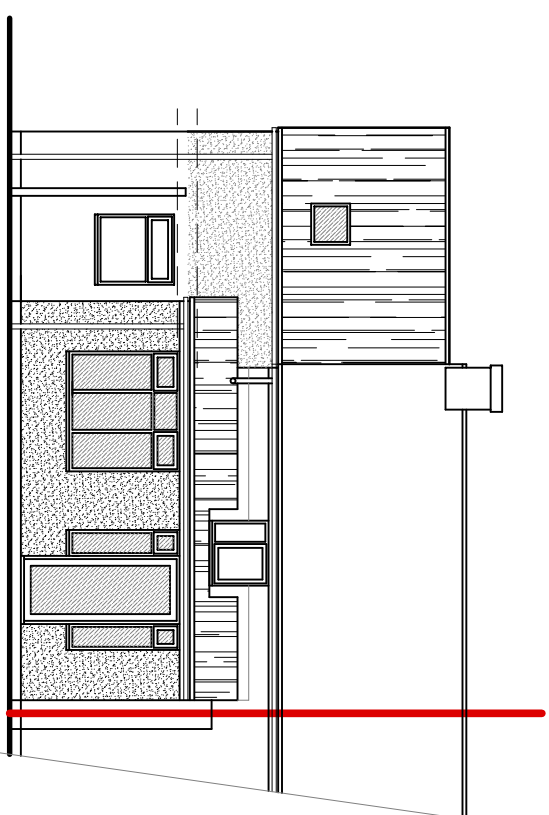

REAR ELEVATION

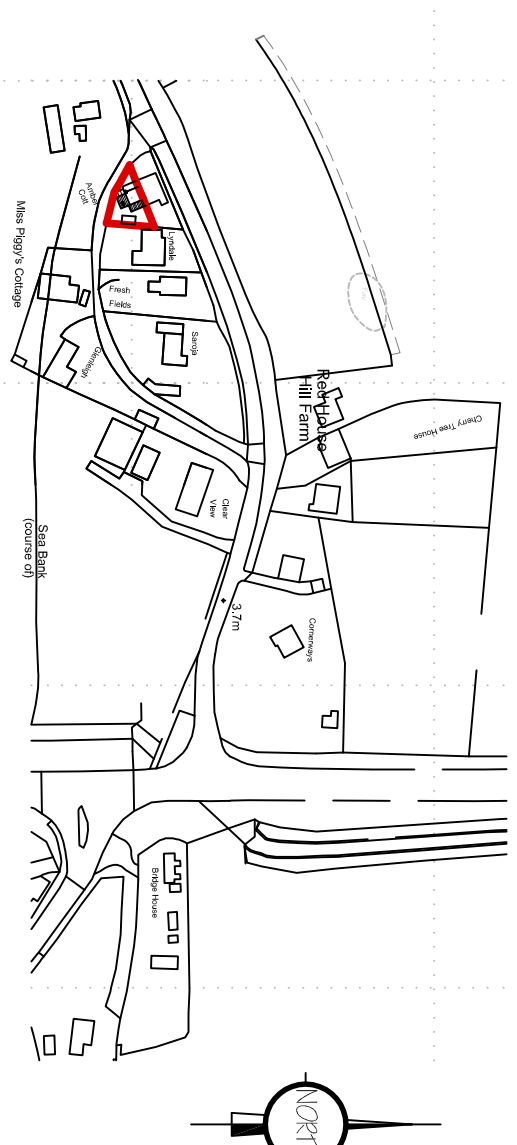


Crown Copyright. All rights reserved. Licence Number 100020449

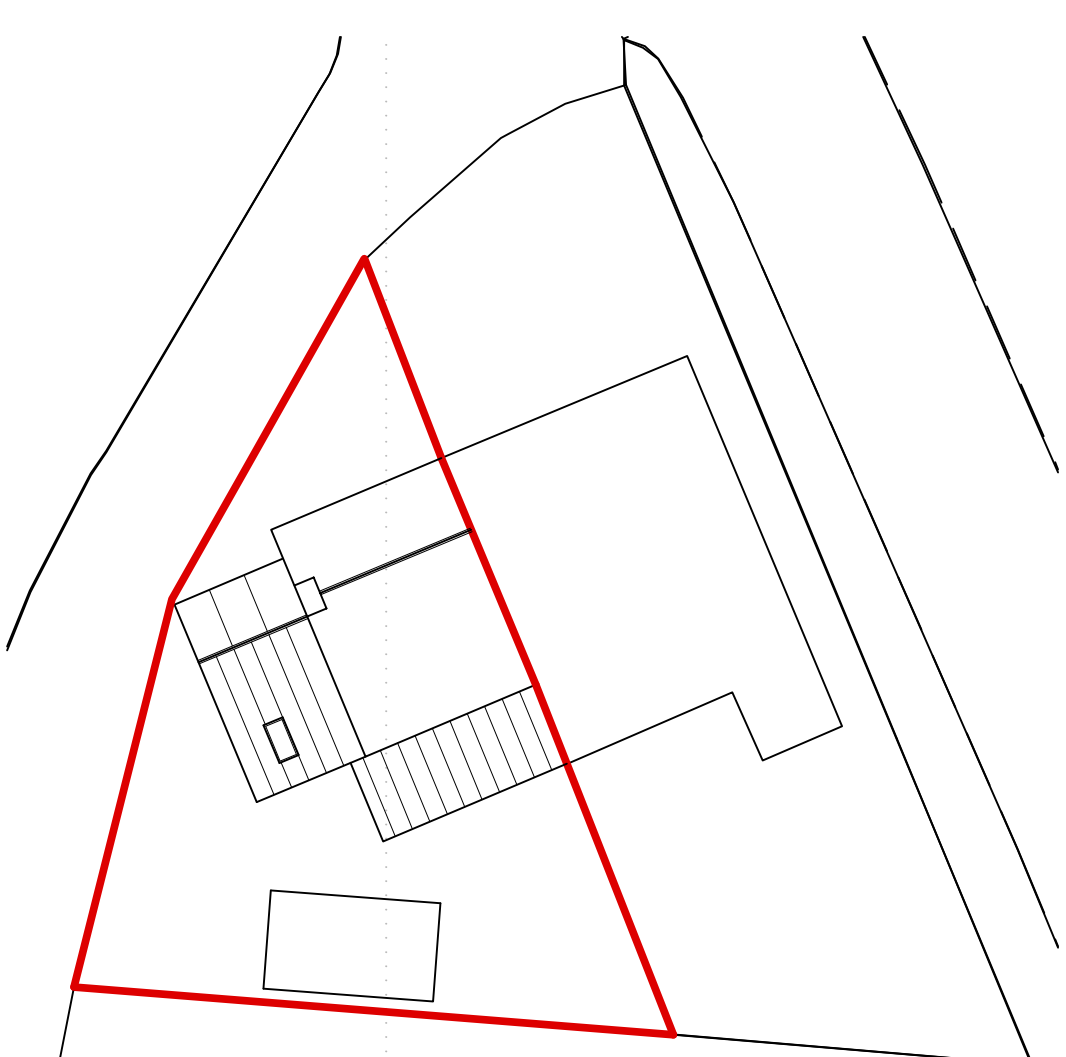


LOCATION PLAN 1:2500

SITE PLAN 1:200

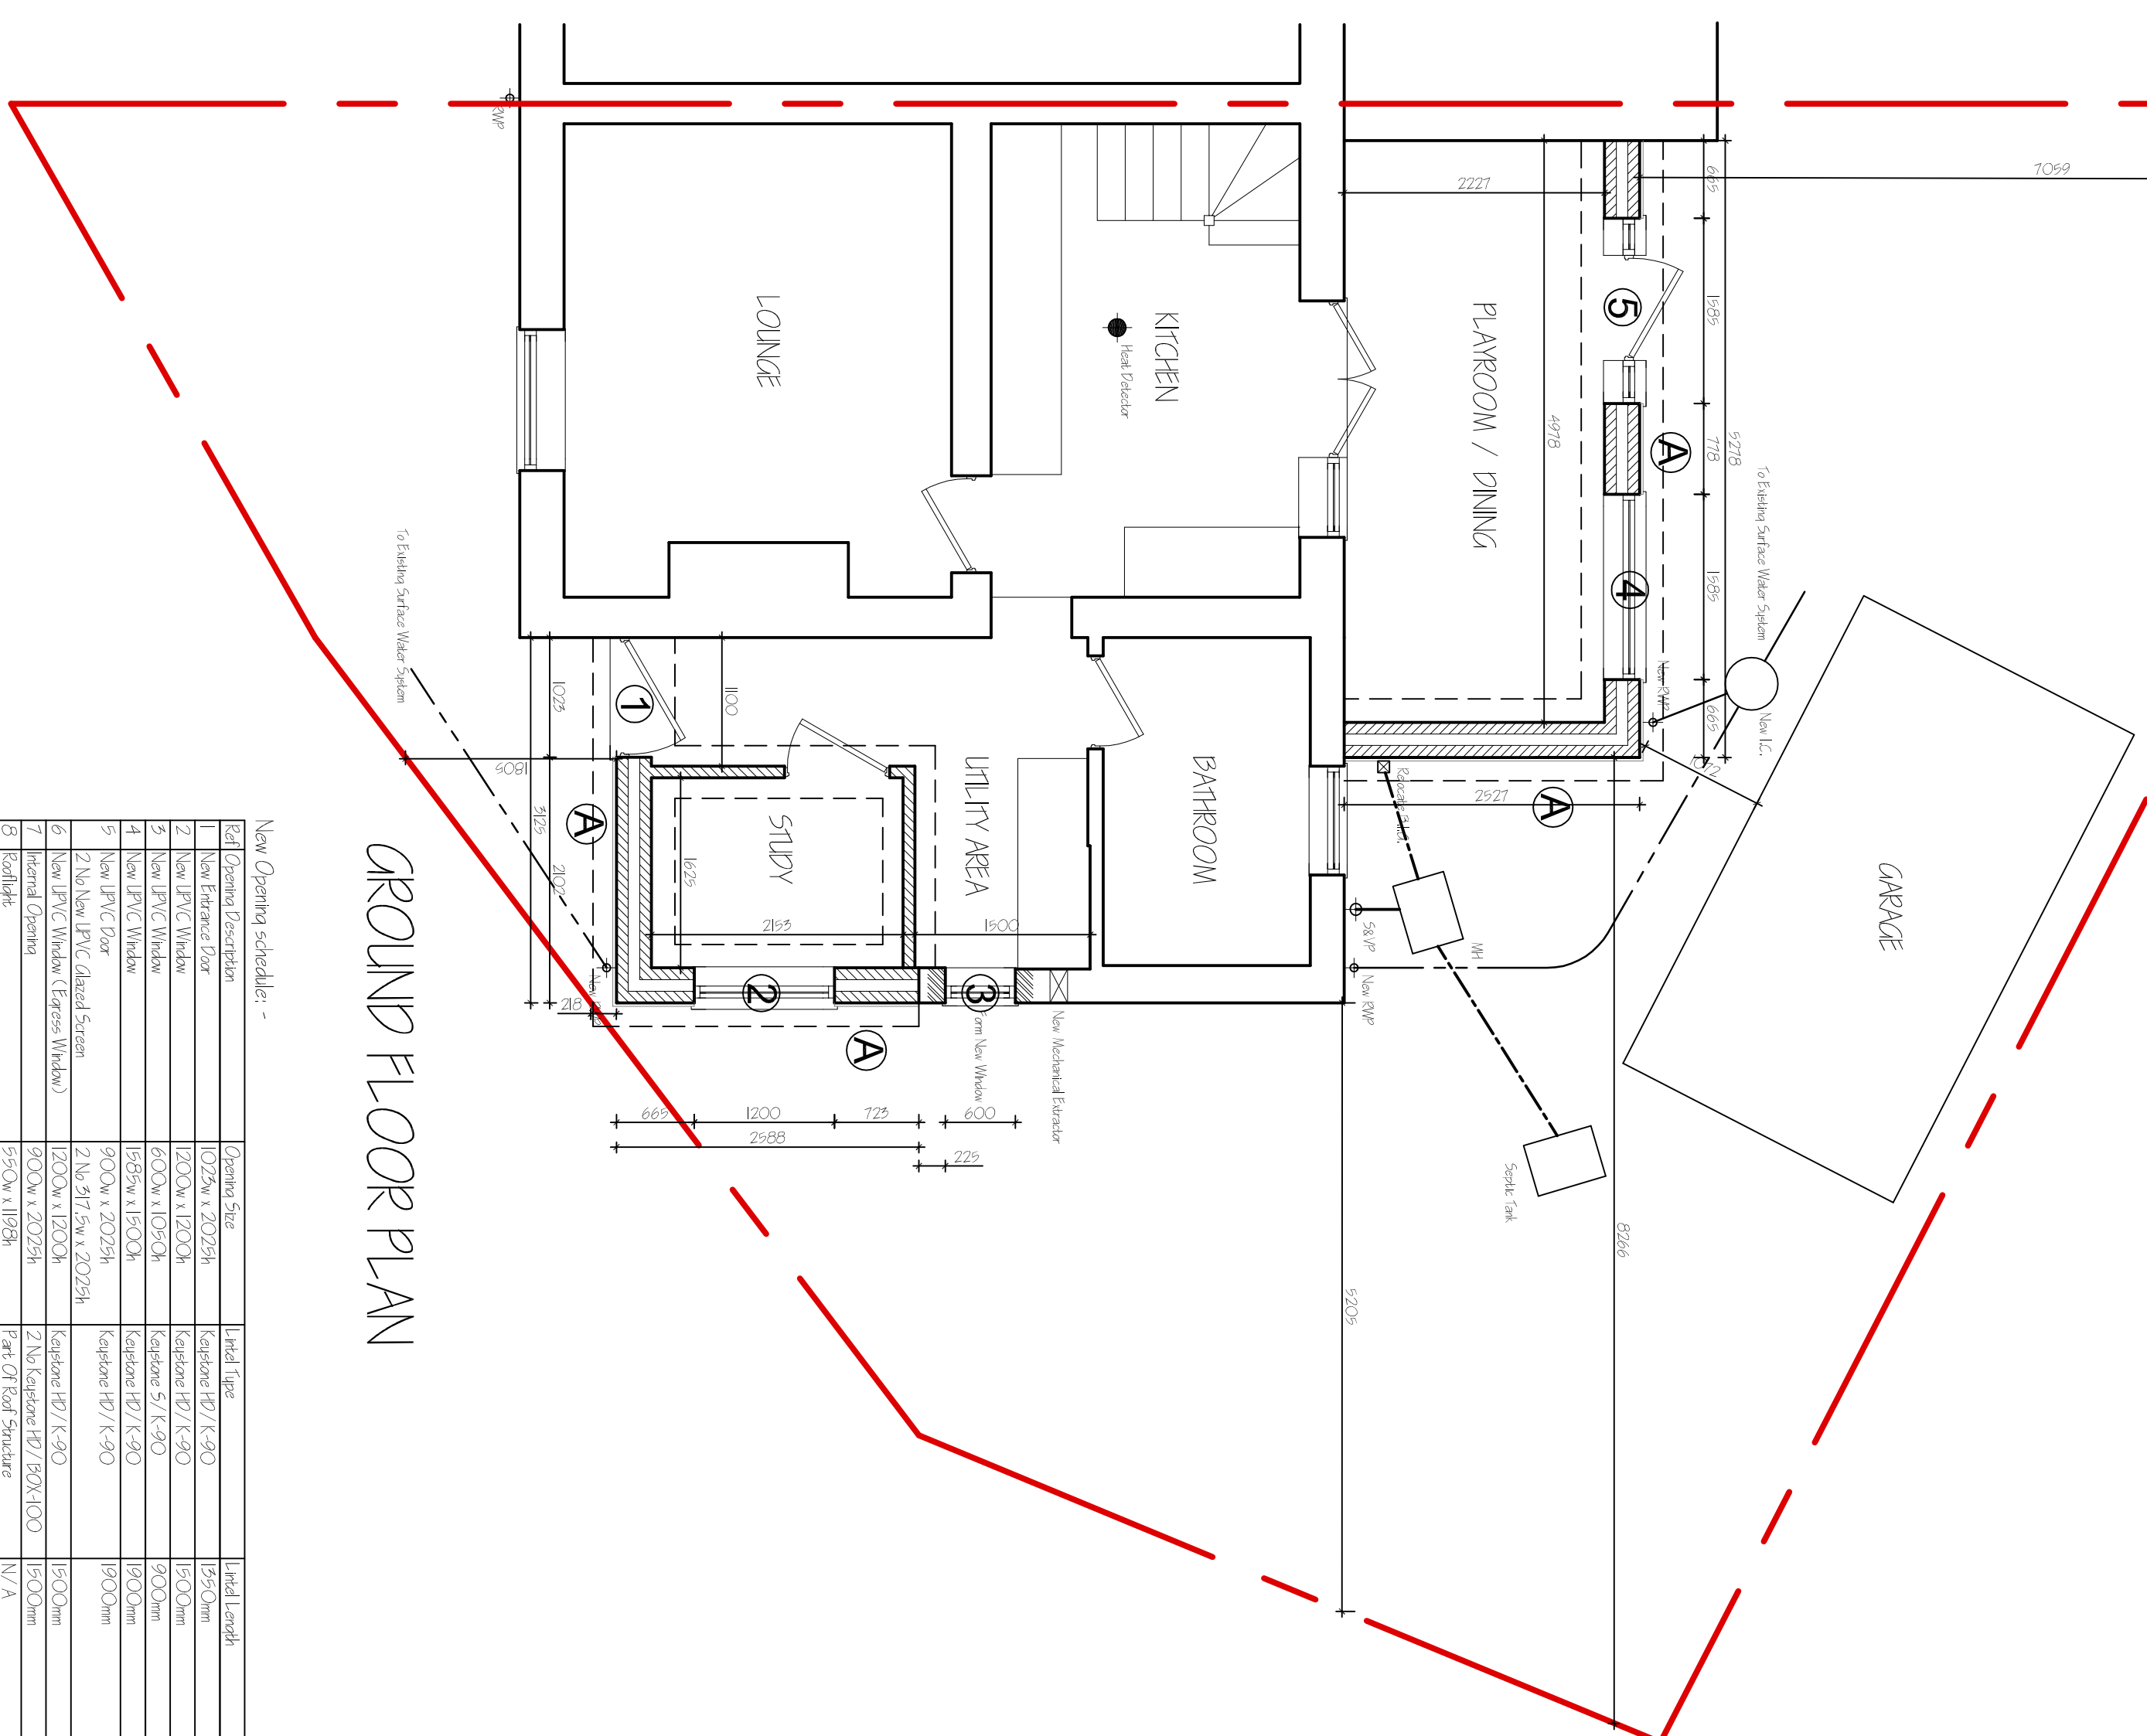

GROUND FLOOR PLAN

New Opening solder: -			
Ref	Opening Description	Opening Size	Lead Length
1	New Fanatics Door	10.25cm x 20.25cm	1500mm
2	New JPC Windows	10.25cm x 20.25cm	1500mm
3	New JPC Windows	60.0cm x 105.0cm	9000mm
4	New JPC Windows	15.55cm x 105.0cm	9000mm
5	New JPC Door (Jual's Space)	9.00cm x 20.25cm	1500mm
6	New JPC Windows (Fanatics Window)	10.25cm x 20.25cm	1500mm
7	New JPC Windows	90.0cm x 20.25cm	1500mm
8	New JPC Windows	90.0cm x 20.25cm	1500mm
9	Isolate	91.0cm x 10.25cm	Part of Cold Structure

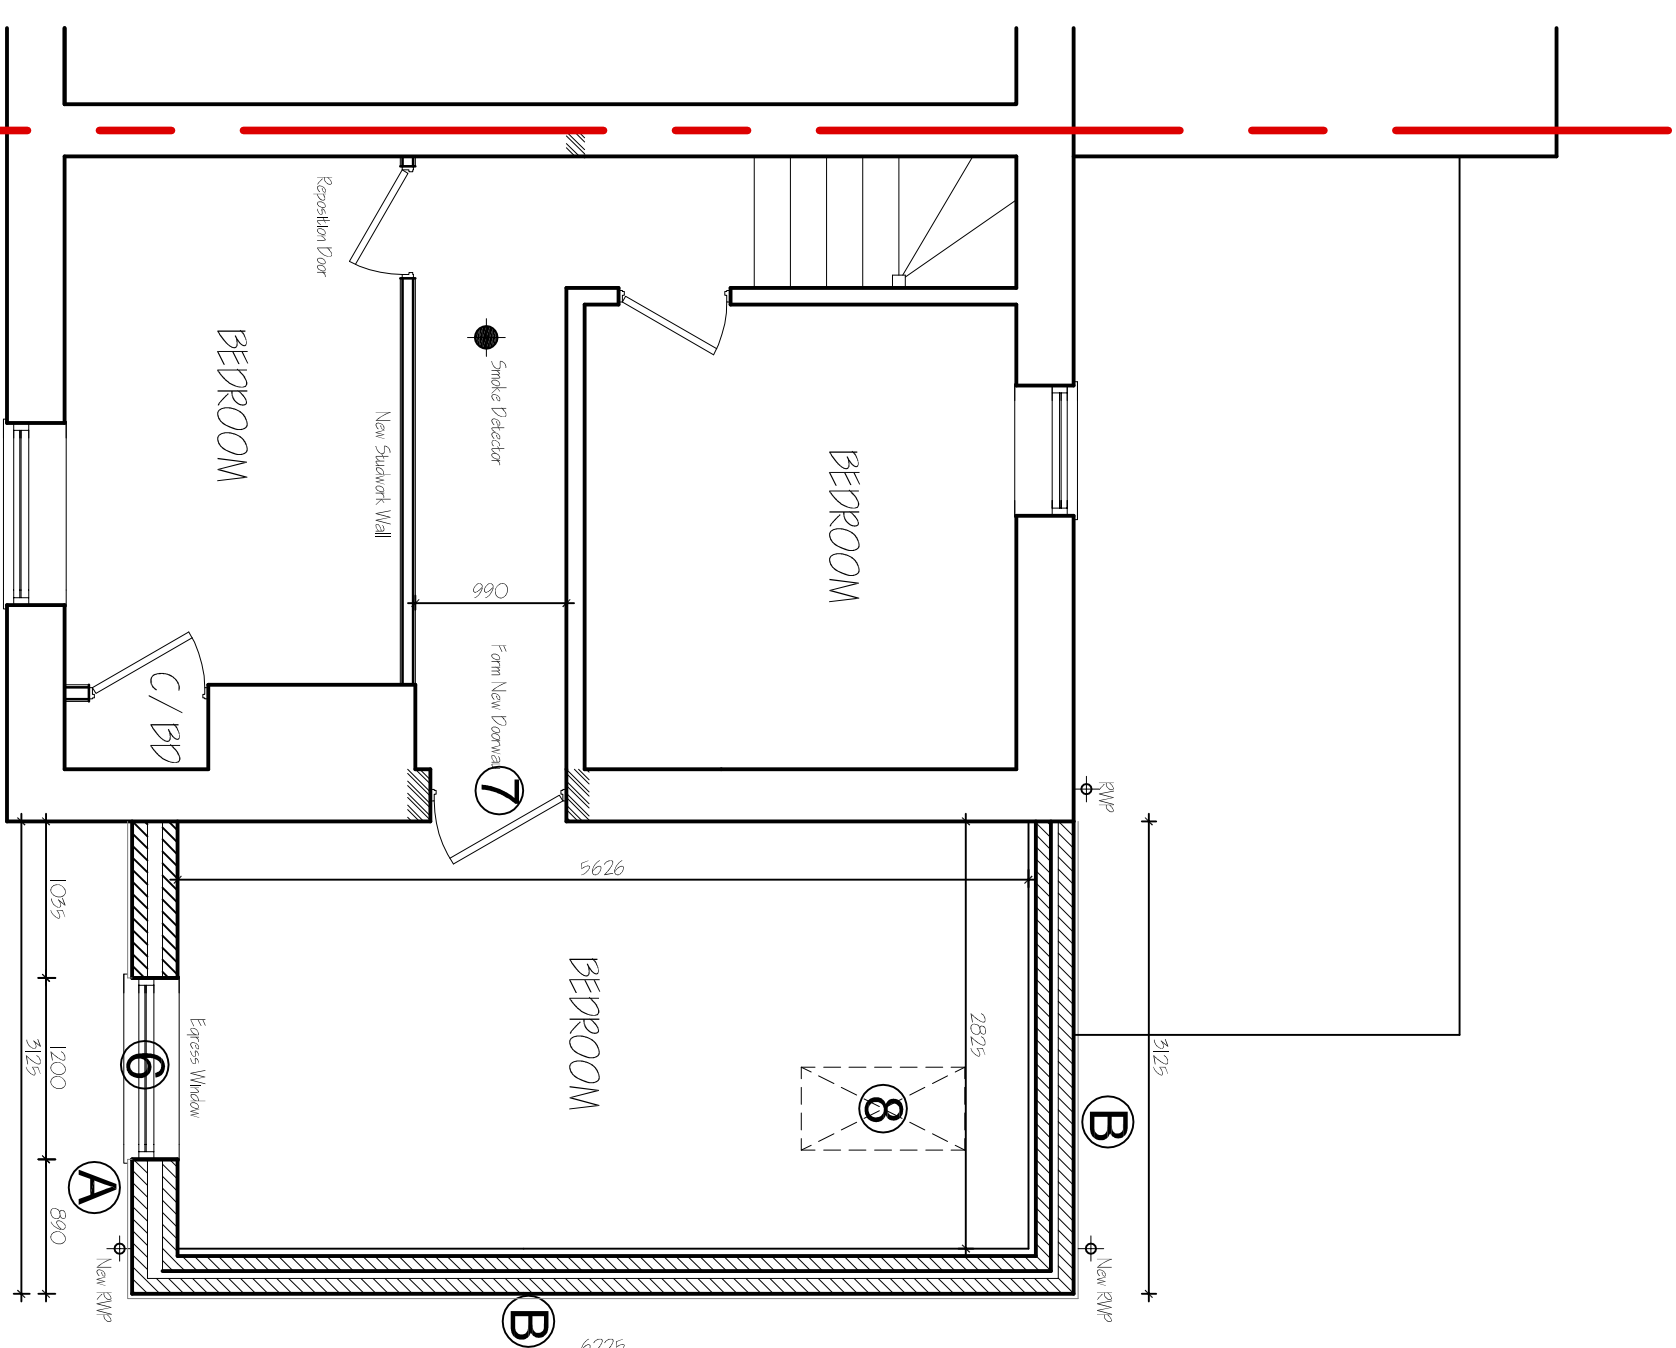

FIRST FLOOR PLAN

[illegible]

G. R. MERCHANT LTD.
1, ENG AMICE FWO
ARCHITECTURAL, STRUCTURAL
AND LAND DRAINAGE
CONSULTANTS

4 Wrights Mews
12A Park Road, Holbeach,
Spalding, Lincs. PE12 7EE
Tel: 01406 490800
Fax: 01406 425744
E-Mail: gr.merchant@btconnect.com

ALTERATIONS AND EXTENSION
'AMBER COTTAGE' PIPWELL GATE
SARACEN'S HEAD
SPALDING, Lincs. PE12 8BA

MR & MRS L ROOKES

FLOOR PLANS - PROPOSED
ELEVATIONS - PROPOSED
SITE & LOCATION PLAN - PROPOSED

Job Ref.	Drawing No.
----------	-------------

--	--

1107 NMC

1:50. 1:100 (Unless Otherwise Stated)

DO NOT SCALE FROM THIS DRAWING

DO NOT SCALE FROM THIS DRAWING

other way to think about it is that, "The General Contractor has to create a business plan for the project that is based on the information that is available to them at the time they signed the contract," says Hines. So, unfortunately, that can be considered an "after-the-fact" business plan. "It's not a business plan that was developed before the contract was signed," says Hines. "It's a business plan that was developed after the contract was signed." Hines says that the business plan is not a contract document, but it is a document that can be used to help resolve disputes. "If there is a dispute, the business plan can be used to help resolve the dispute," says Hines. "It can be used to help resolve the dispute by showing that the contractor was not aware of the problem at the time they signed the contract." Hines says that the business plan is not a contract document, but it is a document that can be used to help resolve disputes. "If there is a dispute, the business plan can be used to help resolve the dispute," says Hines. "It can be used to help resolve the dispute by showing that the contractor was not aware of the problem at the time they signed the contract."