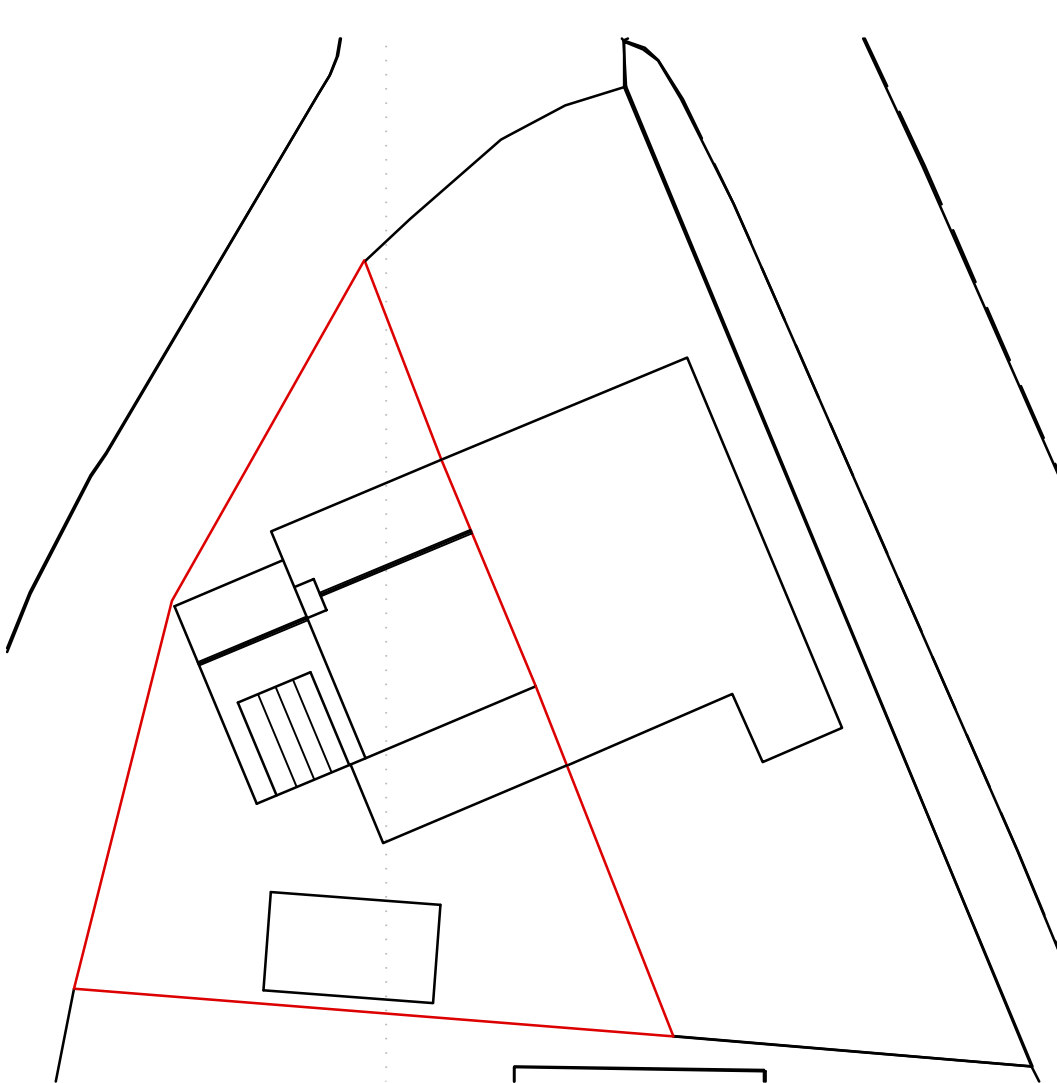
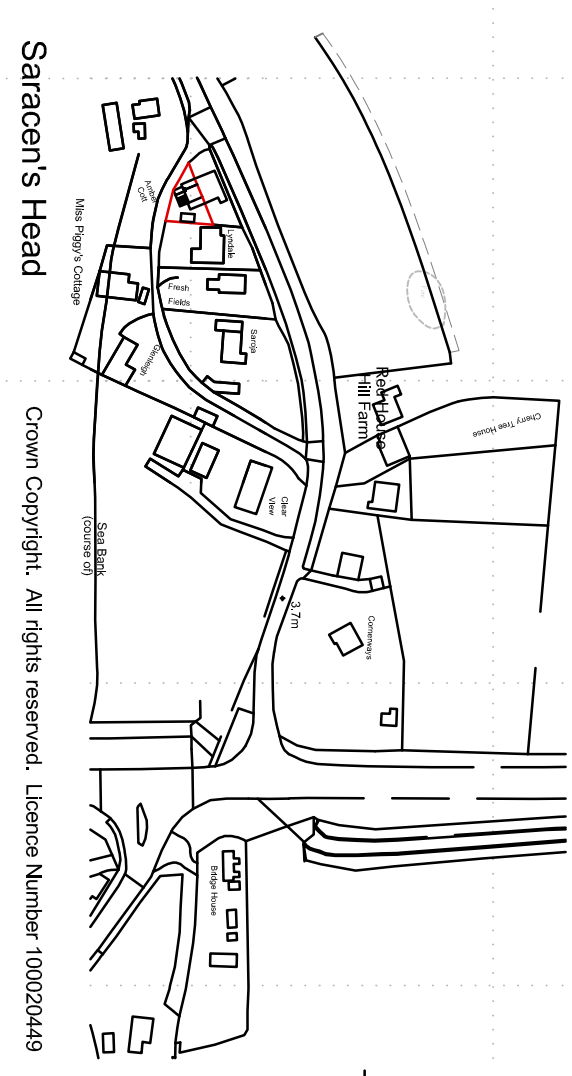
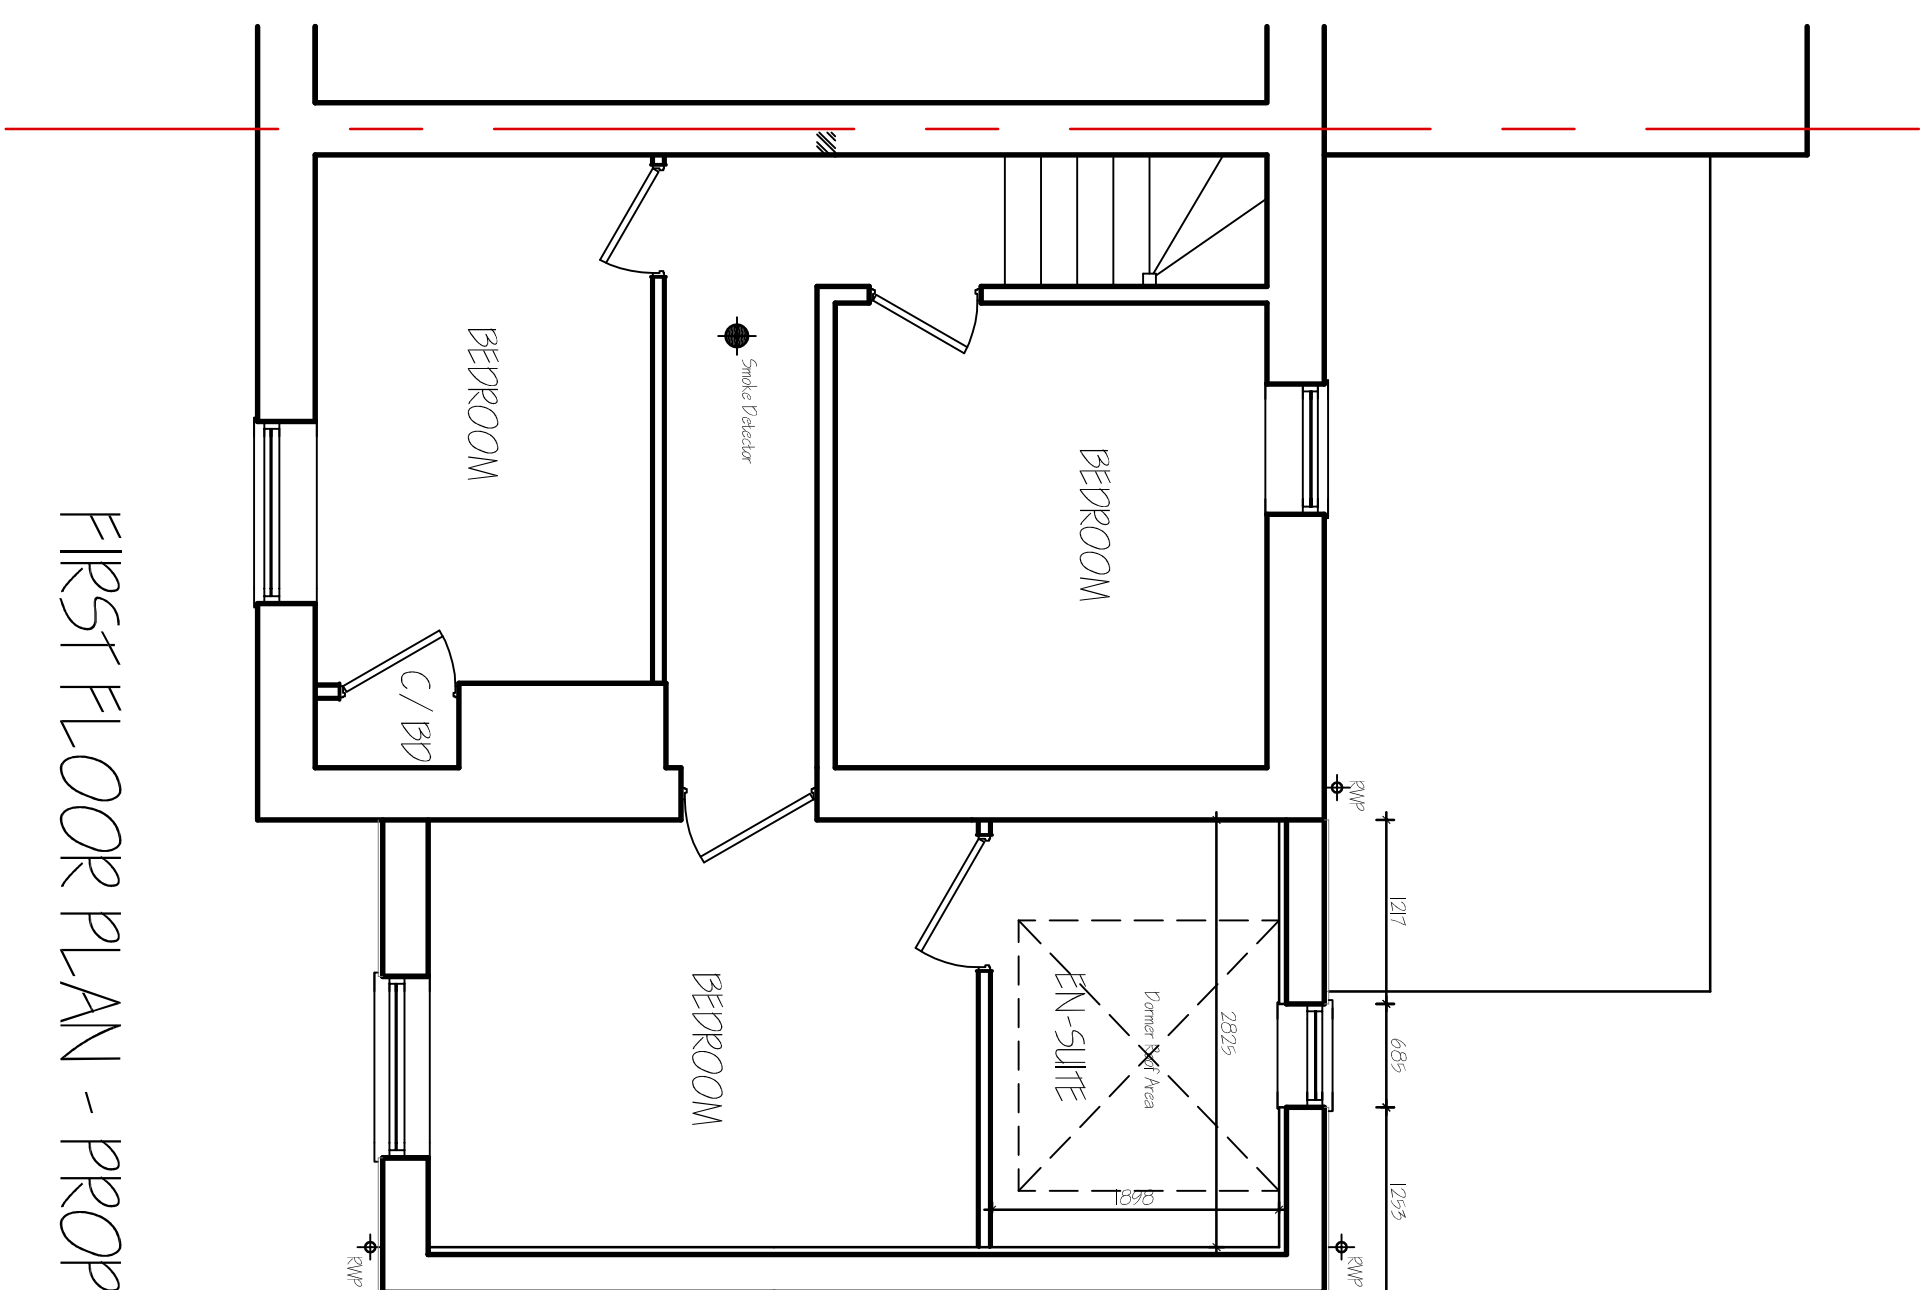
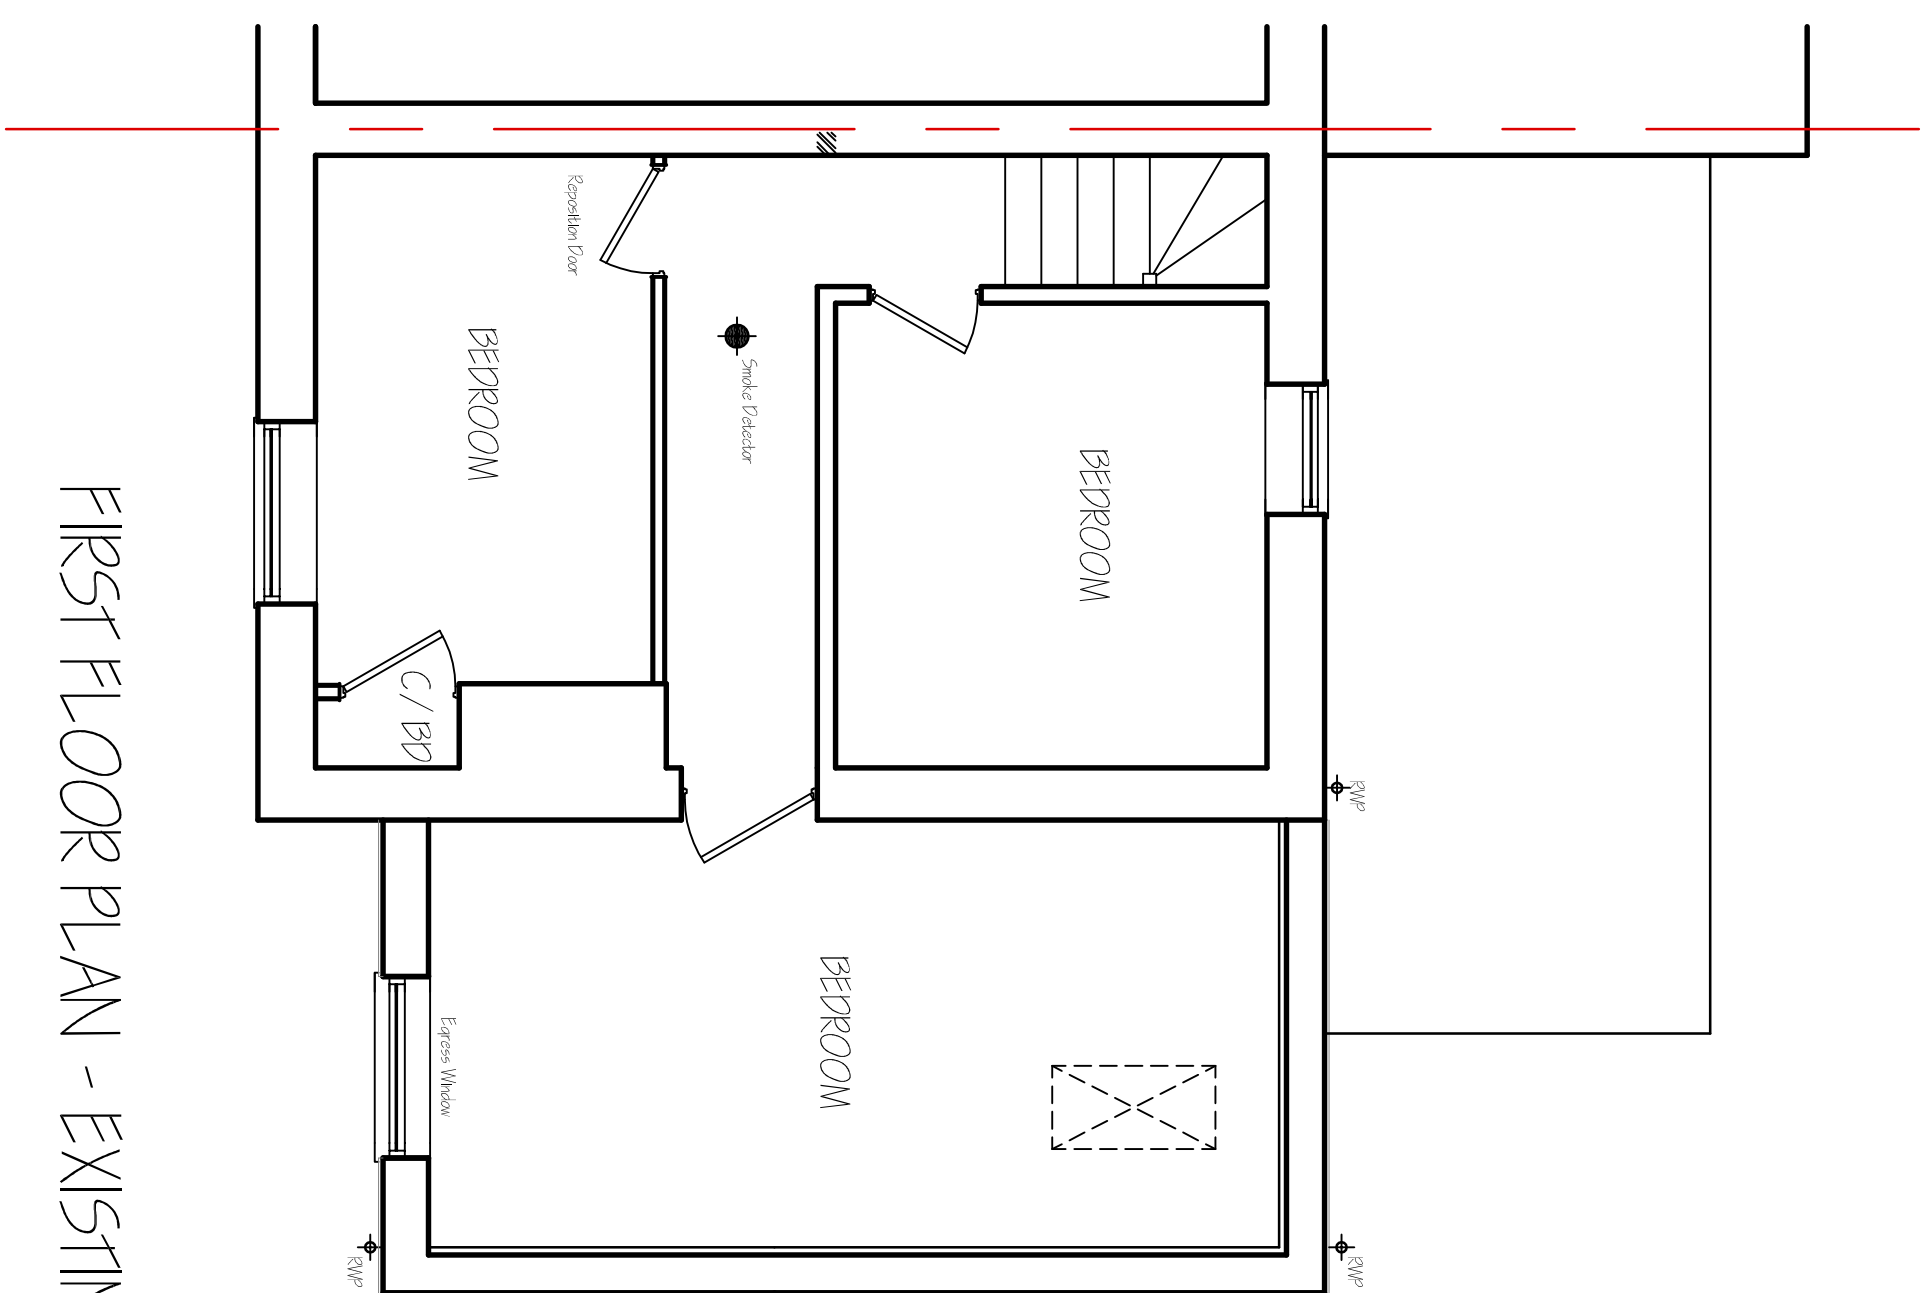
 
 
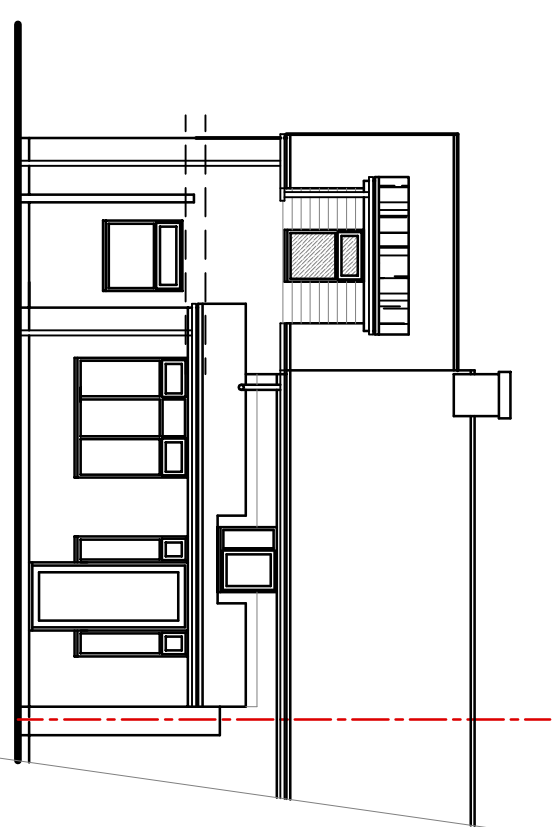
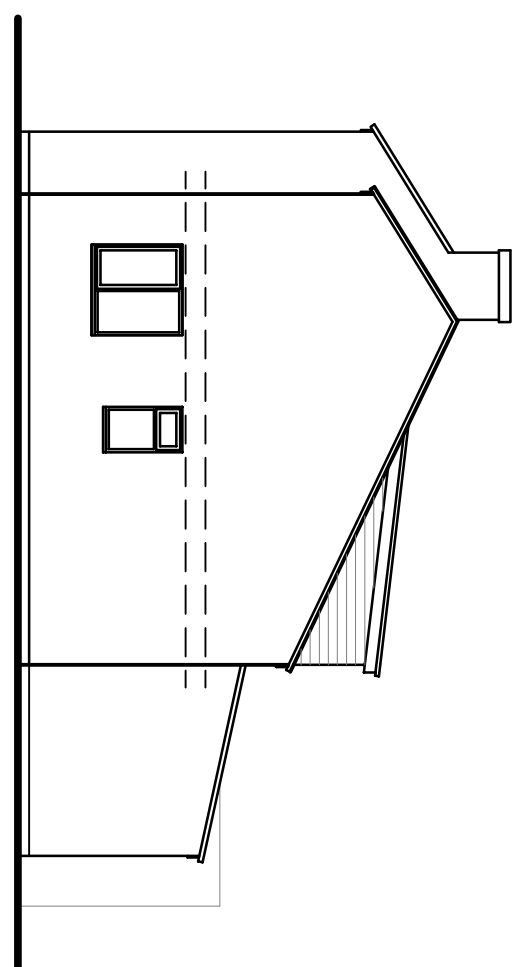
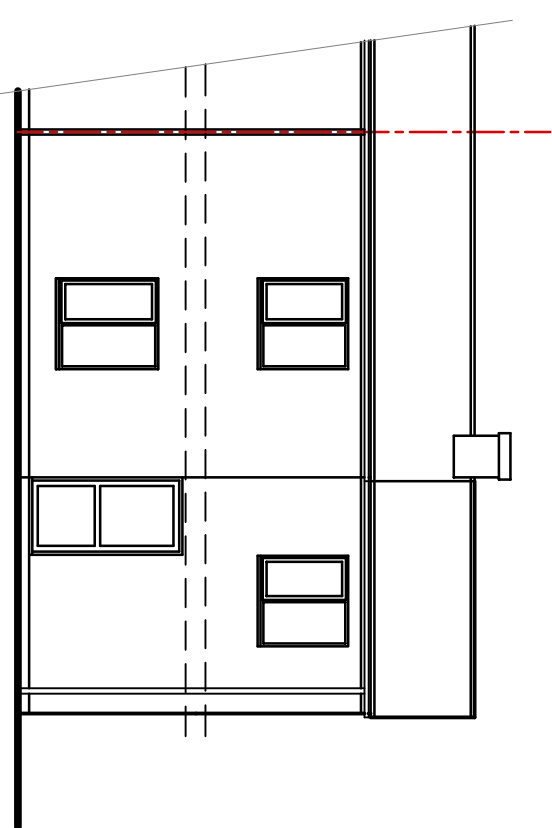
 
 
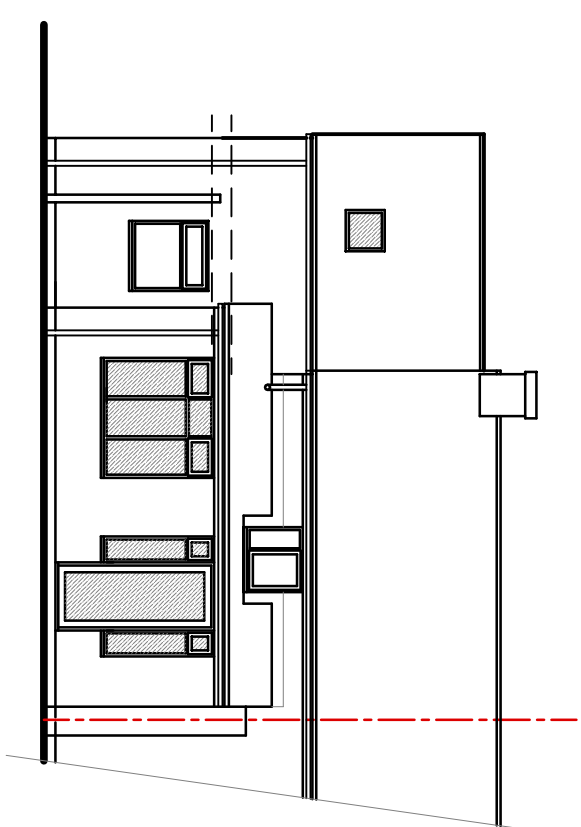
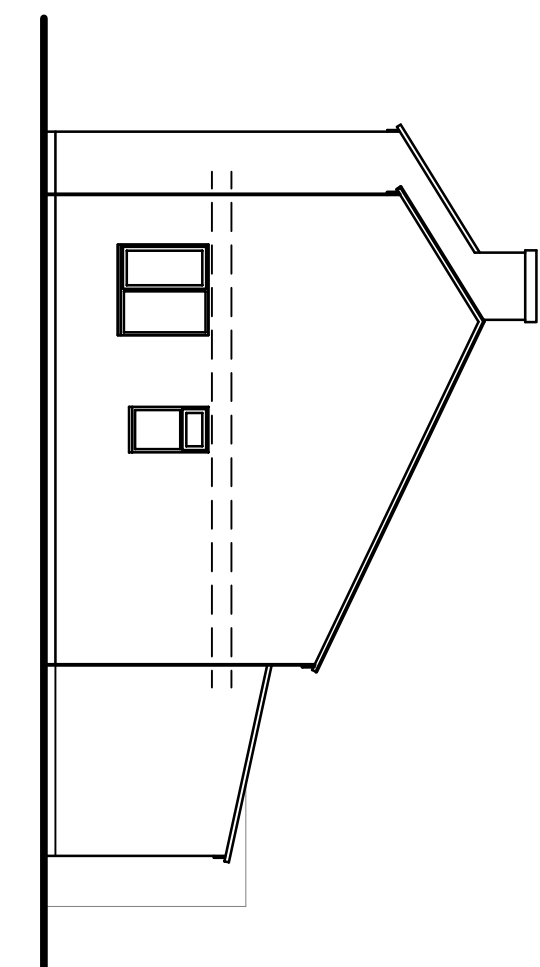
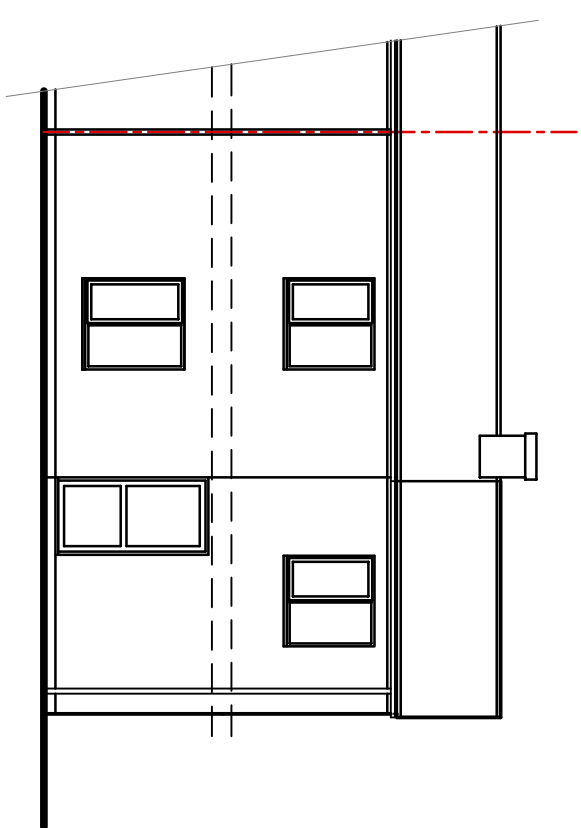


[illegible]

G. R. MERCHANT LTD.
1, ENG AMICE FMO

**ARCHITECTURAL, STRUCTURAL
AND LAND DRAINAGE
CONSULTANTS**
4 Wrights Mews
12A Park Road, Holbeach,
Spalding, Lincs. PE12 7EE
Tel: 01406 490800
Fax: 01406 425744
E-Mail: gr.merchant@btconnect.com

Project	NEW REAR DORMER 'AMBER COTTAGE' PINWELL GATE SPALDING, Lincs. PE12 8PA
Client	MR & MRS L. ROOSES

Drawing
FLOOR PLANS - EXISTING & PROPOSED
ELEVATIONS - EXISTING & PROPOSED
SITE & LOCATION PLAN - PROPOSED

Job Ref:	Drawing No:
5097-17	10
Date	Drawn
Aug 2017	SLB

[illegible]