


DO NOT SCALE THIS DRAWING. THE CONTRACTOR IS DEEMED TO HAVE CHECKED ALL DIMENSIONS ON SITE AND REPORT ANY DISCREPANCIES TO OGLESBY & LIMB LTD.
THE CONTENTS OF THIS DRAWING ARE COVERED BY COPYRIGHT AND REMAIN THE PROPERTY OF OGLESBY & LIMB LTD. WRITTEN APPROVAL MUST BE OBTAINED FROM OGLESBY & LIMB LTD PRIOR TO DUPLICATION OR REPRODUCTION OF THIS DRAWING OR ITS CONTENTS.
ANY DIMENSIONS NOT SHOWN ARE TO BE CHECKED AND AGREED WITH OGLESBY & LIMB LTD.

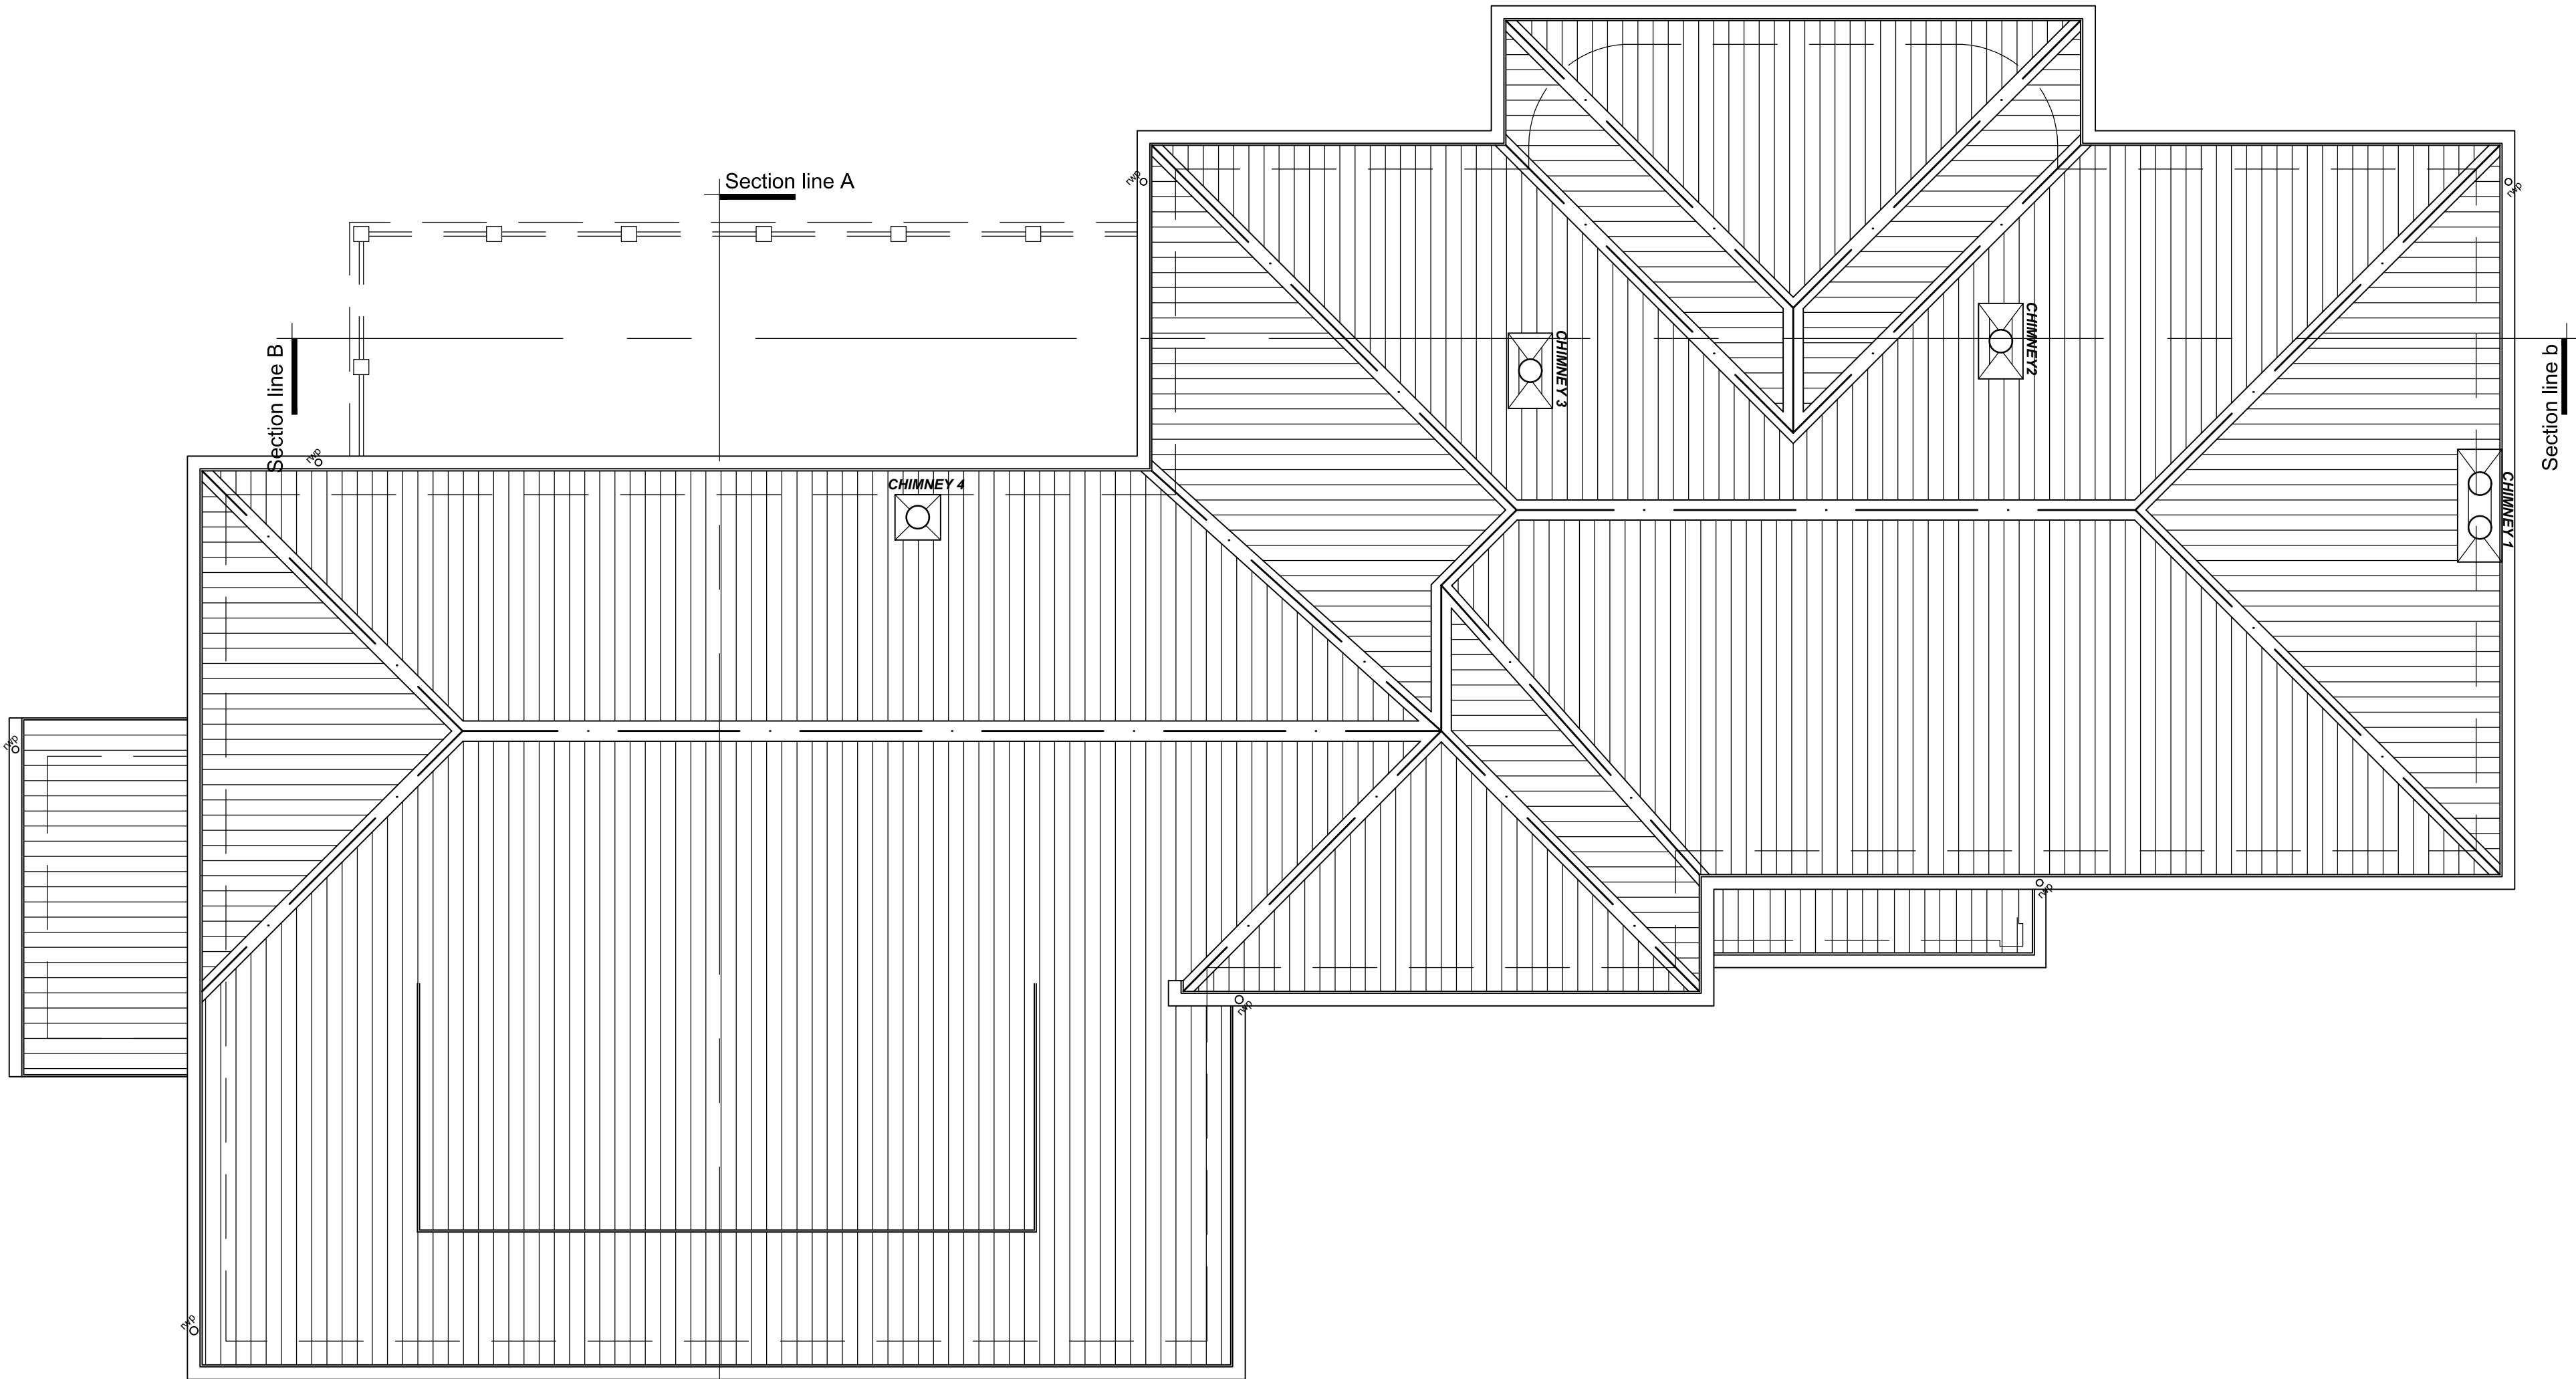

Roof Plan as existing (shown indicative)
Scale 1 : 50
SCALE 1 : 50
SCALE 1 : 1



Section A-a as existing
Scale 1 : 50

Ref.	Date	Description	Initial
------	------	-------------	---------

Oglesby & Limb Ltd

Chartered Architect

Suite 1, Market Chambers
12 Market Place, Spalding, Lincs
PE11 1SL
Tel: 01775 761196
e-mail: design@o-l-ltd.co.uk

O&L

Client:
Mr and Mrs Brown

Project:
Proposed rear extension on residential dwelling at 291 High Road Whaplode PE12 6TG

Drawing Title:

Roof Finishes Plan and Section A-a as existing

GENERAL ISSUE

Date:	July 2018	Scale:	as shown
Drawn by:	LS	Checked by:	AJO

Drawing Number:	Rev:
A1333 - 03	-