


DO NOT SCALE THIS DRAWING. THE CONTRACTOR IS DEEMED TO HAVE CHECKED ALL DIMENSIONS ON SITE AND REPORT ANY DISCREPANCIES TO OGLESBY & LIMB LTD.
THE CONTENTS OF THIS DRAWING ARE COVERED BY COPYRIGHT AND REMAIN THE PROPERTY OF OGLESBY & LIMB LTD. WRITTEN APPROVAL MUST BE OBTAINED FROM OGLESBY & LIMB LTD PRIOR TO DUPLICATION OR REPRODUCTION OF THIS DRAWING OR ITS CONTENTS.
ANY DIMENSIONS NOT SHOWN ARE TO BE CHECKED AND AGREED WITH OGLESBY & LIMB LTD.

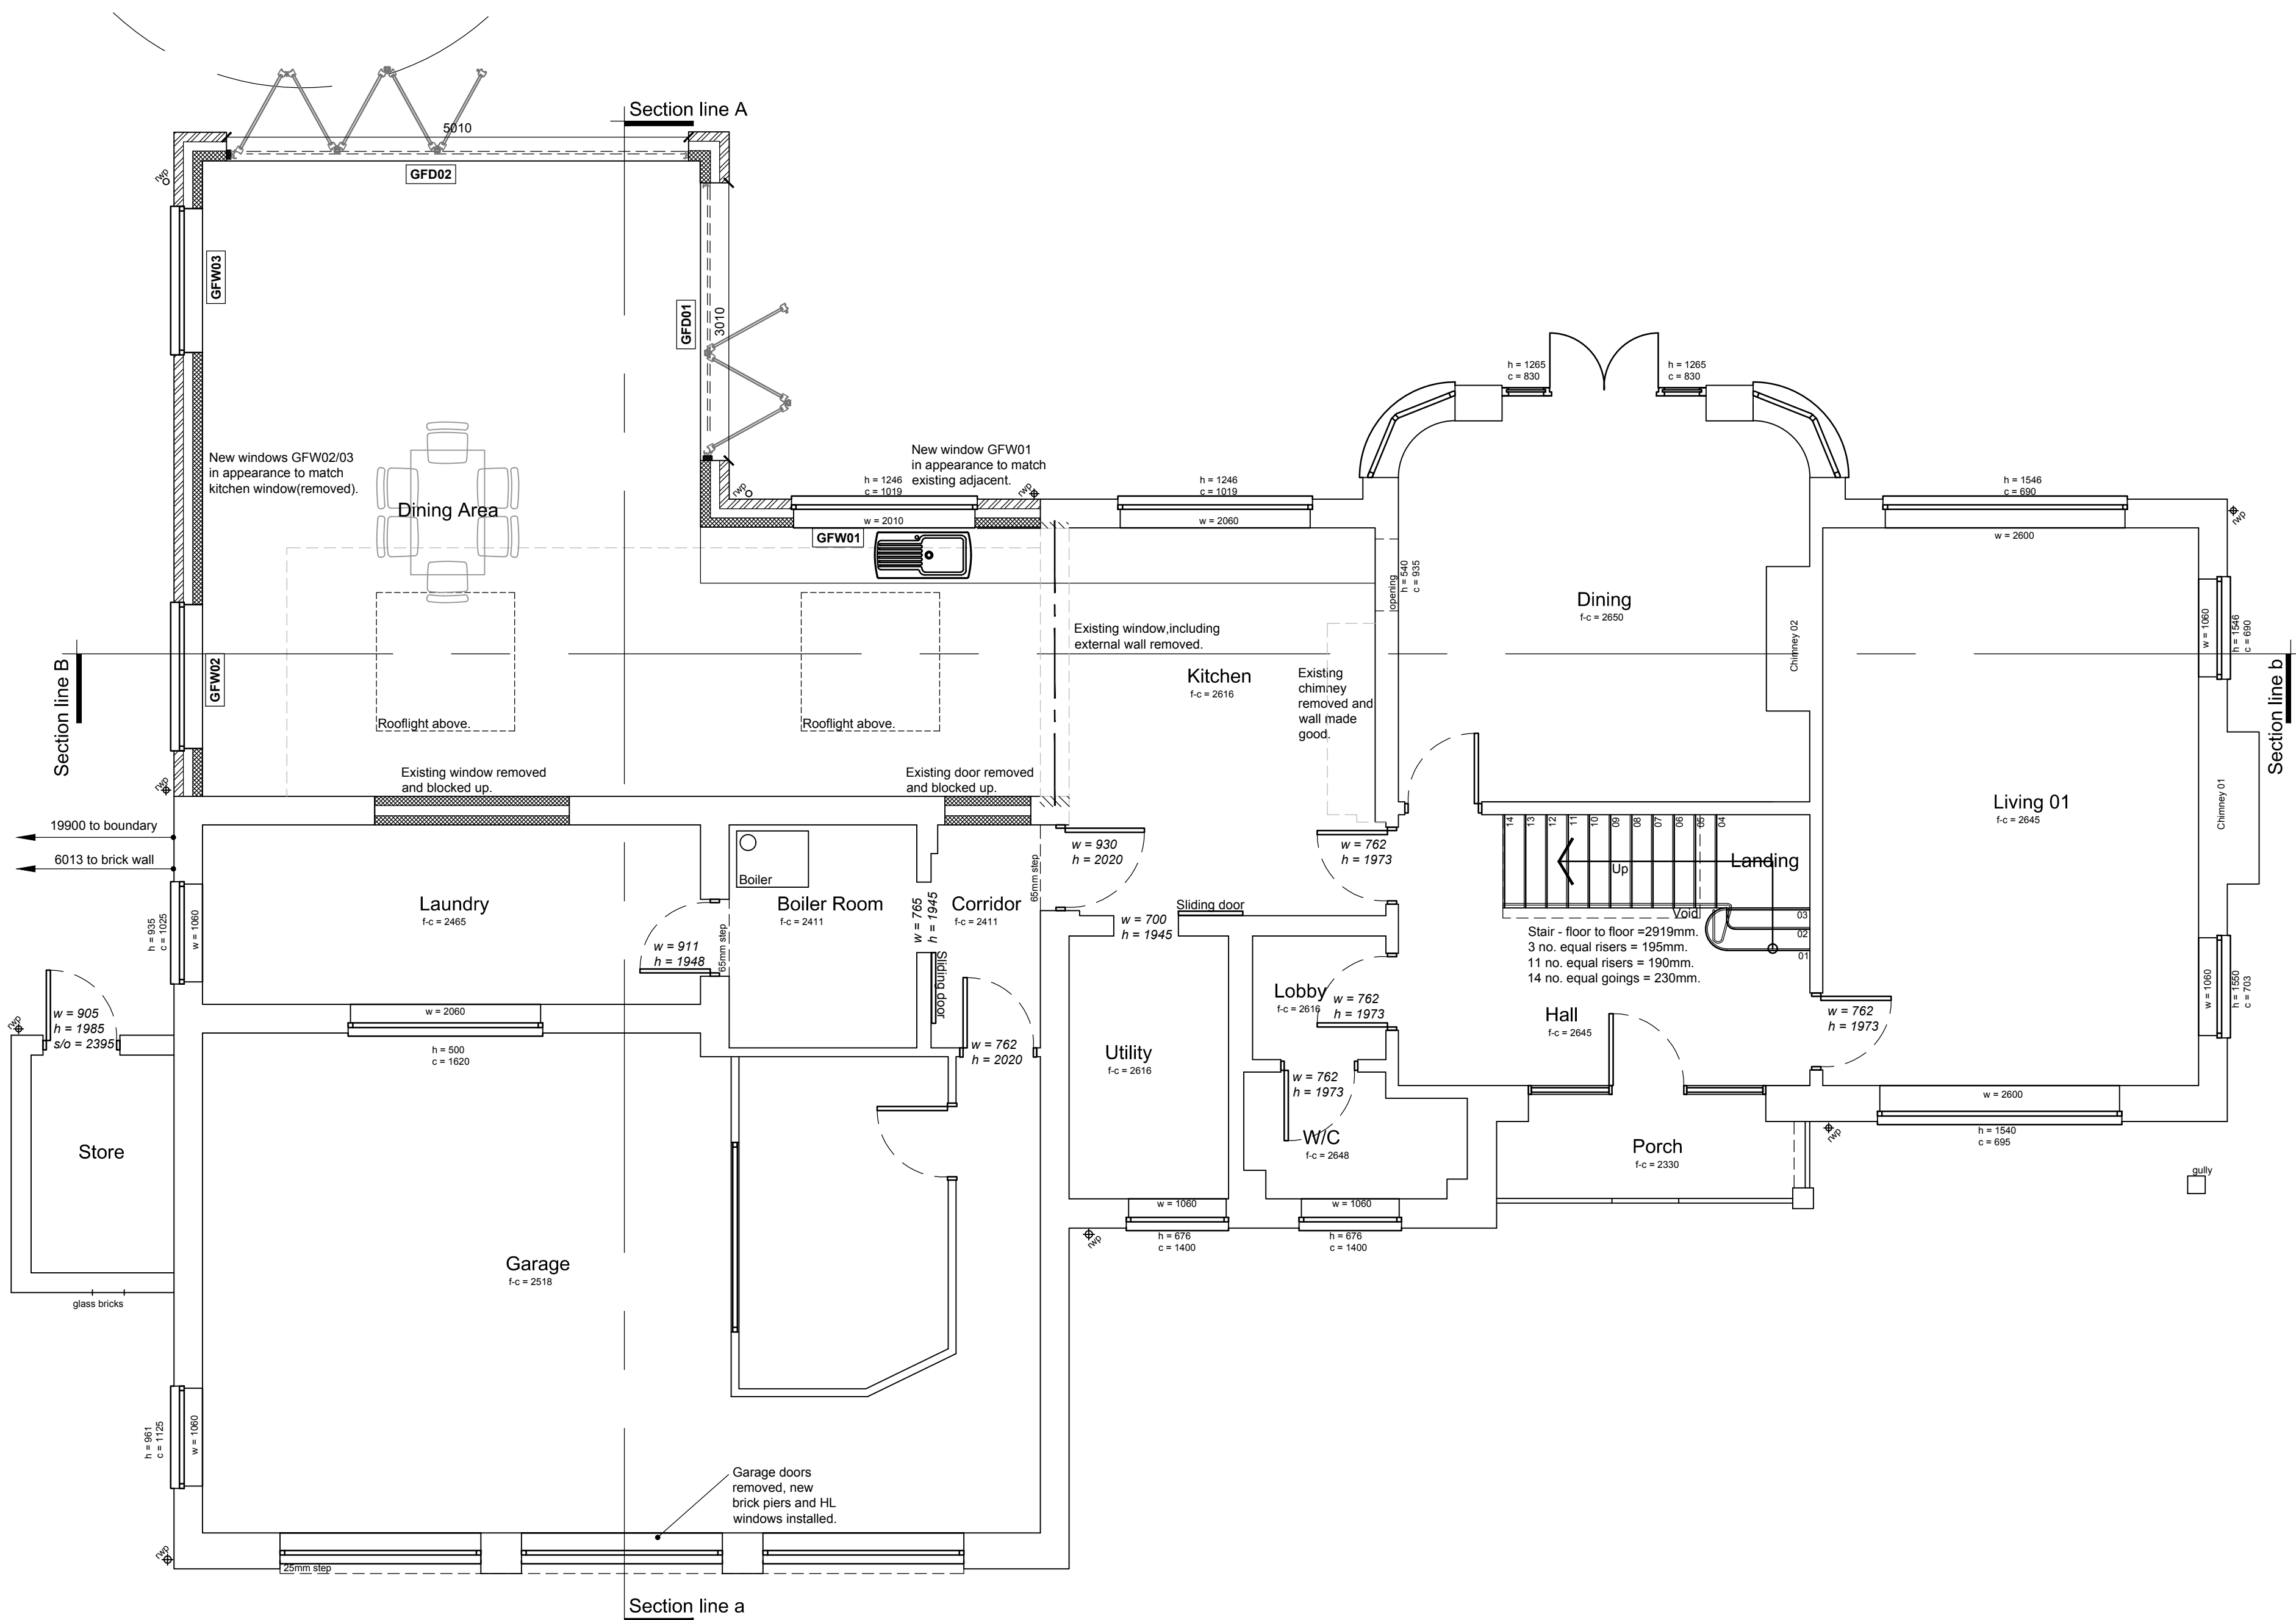


Ground Floor Plan as proposed

Scale 1 : 50

SCALE 1 : 50

SCALE 1 : 1

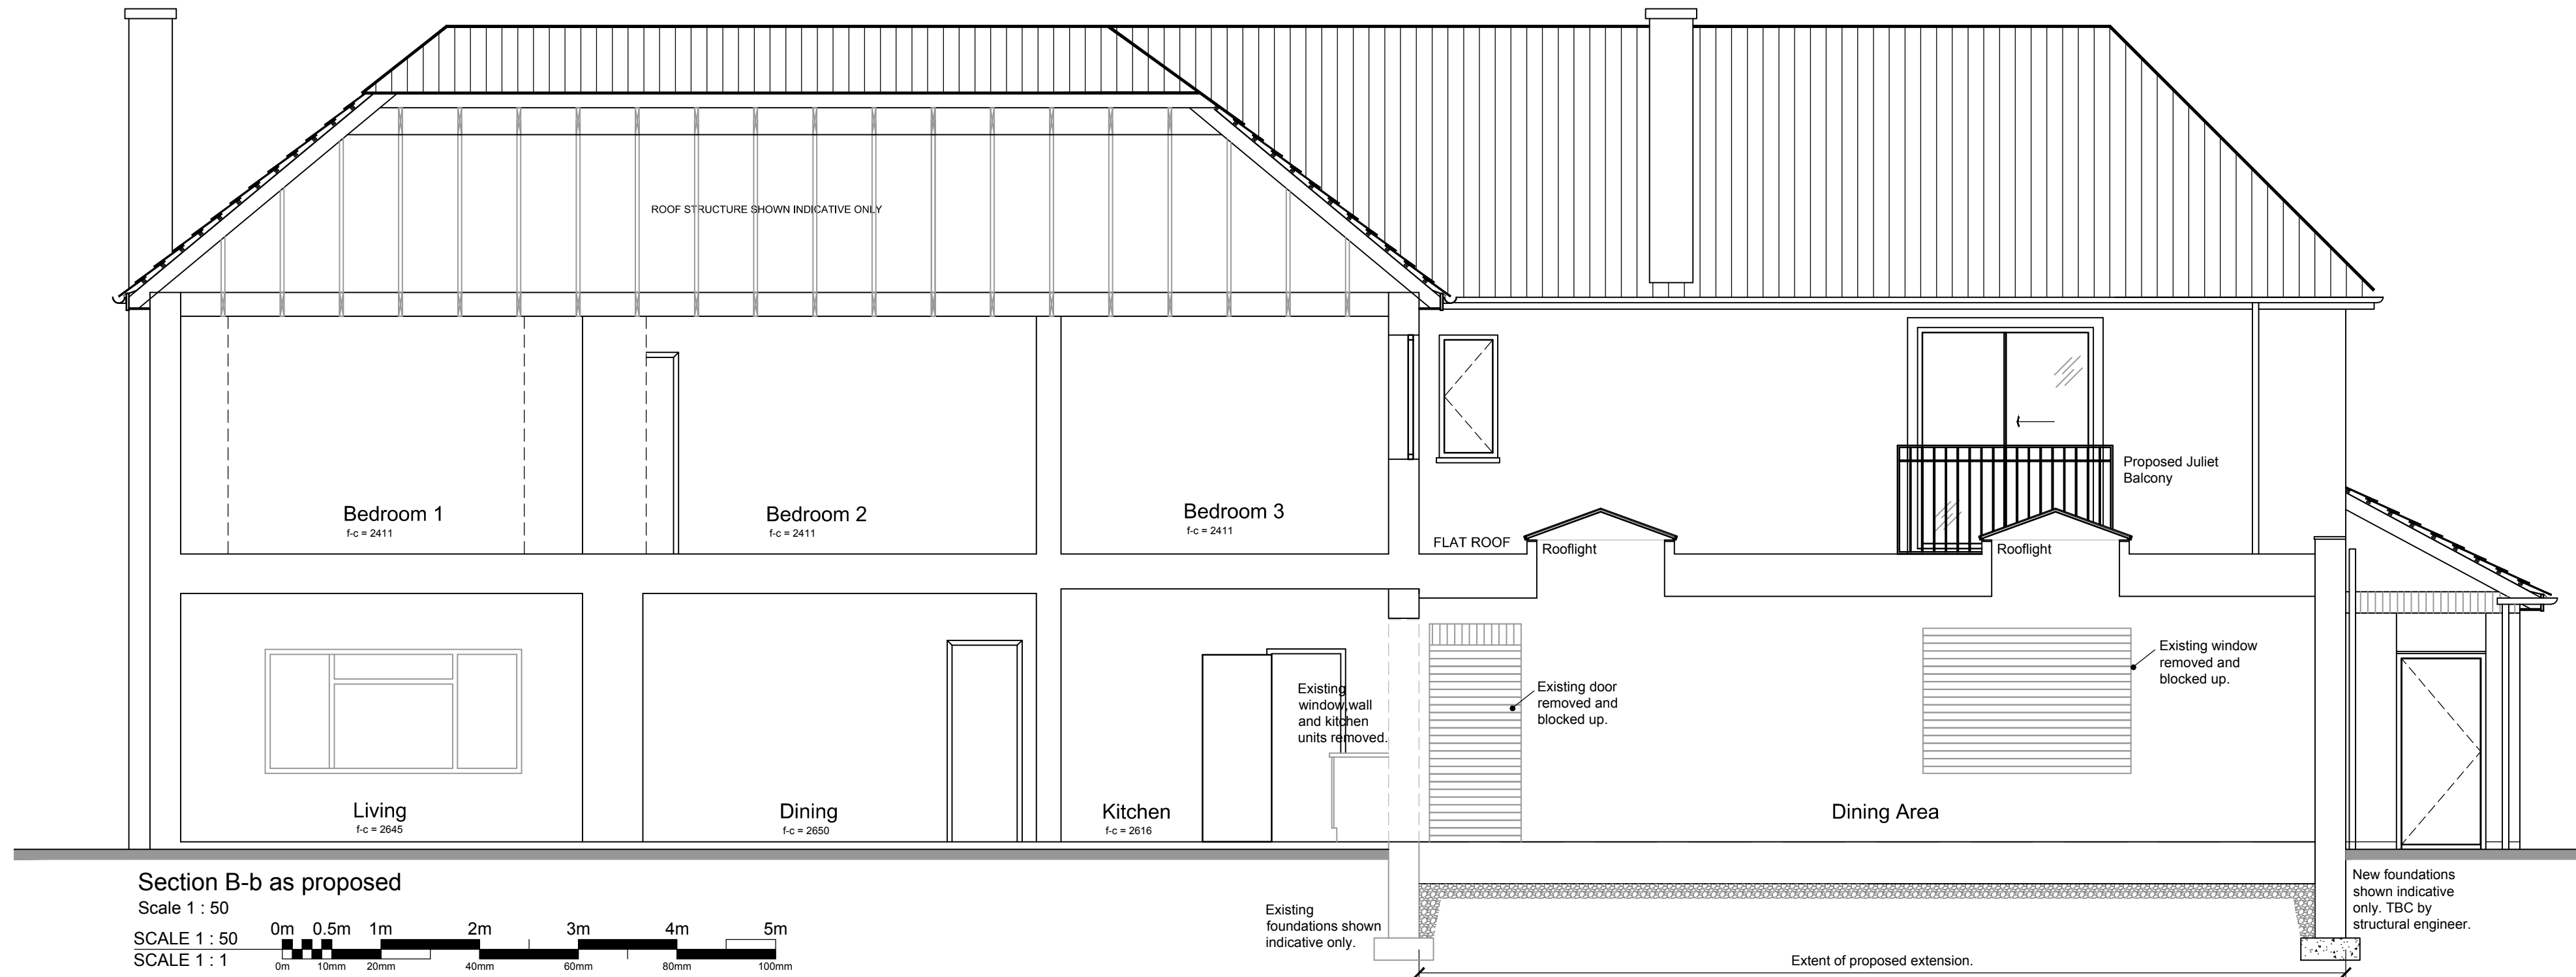

Section B-b as proposed

Scale 1 : 50

SCALE 1 : 50

SCALE 1 : 1

Ref.	Date	Description	Initial
------	------	-------------	---------

Oglesby & Limb Ltd	
Chartered Architect	
Suite 1, Market Chambers 12 Market Place, Spalding, Lincs PE11 1SL	
Tel: 01775 761196	
e-mail: design@o-l-ltd.co.uk	



Client:
Mr and Mrs Brown

Project:
Proposed rear extension on residential dwelling at 291 High Road Whaplode PE12 6TG

Drawing Title: Ground Floor Plan and Section B-b as proposed PLANNING APPLICATION ISSUE

Date: July 2018	Scale: as shown
Drawn by: LS	Checked by: AJO

Drawing Number: A1333 - 11	Rev: -
--------------------------------------	------------------