


DO NOT SCALE THIS DRAWING. THE CONTRACTOR IS DEEMED TO HAVE CHECKED ALL DIMENSIONS ON SITE AND REPORT ANY DISCREPANCIES TO OGLESBY & LIMB LTD. THE CONTENTS OF THIS DRAWING ARE COVERED BY COPYRIGHT AND REMAIN THE PROPERTY OF OGLESBY & LIMB LTD. WRITTEN APPROVAL MUST BE OBTAINED FROM OGLESBY & LIMB LTD PRIOR TO DUPLICATION OR REPRODUCTION OF THIS DRAWING OR ITS CONTENTS. ANY DIMENSIONS NOT SHOWN ARE TO BE CHECKED AND AGREED WITH OGLESBY & LIMB LTD.

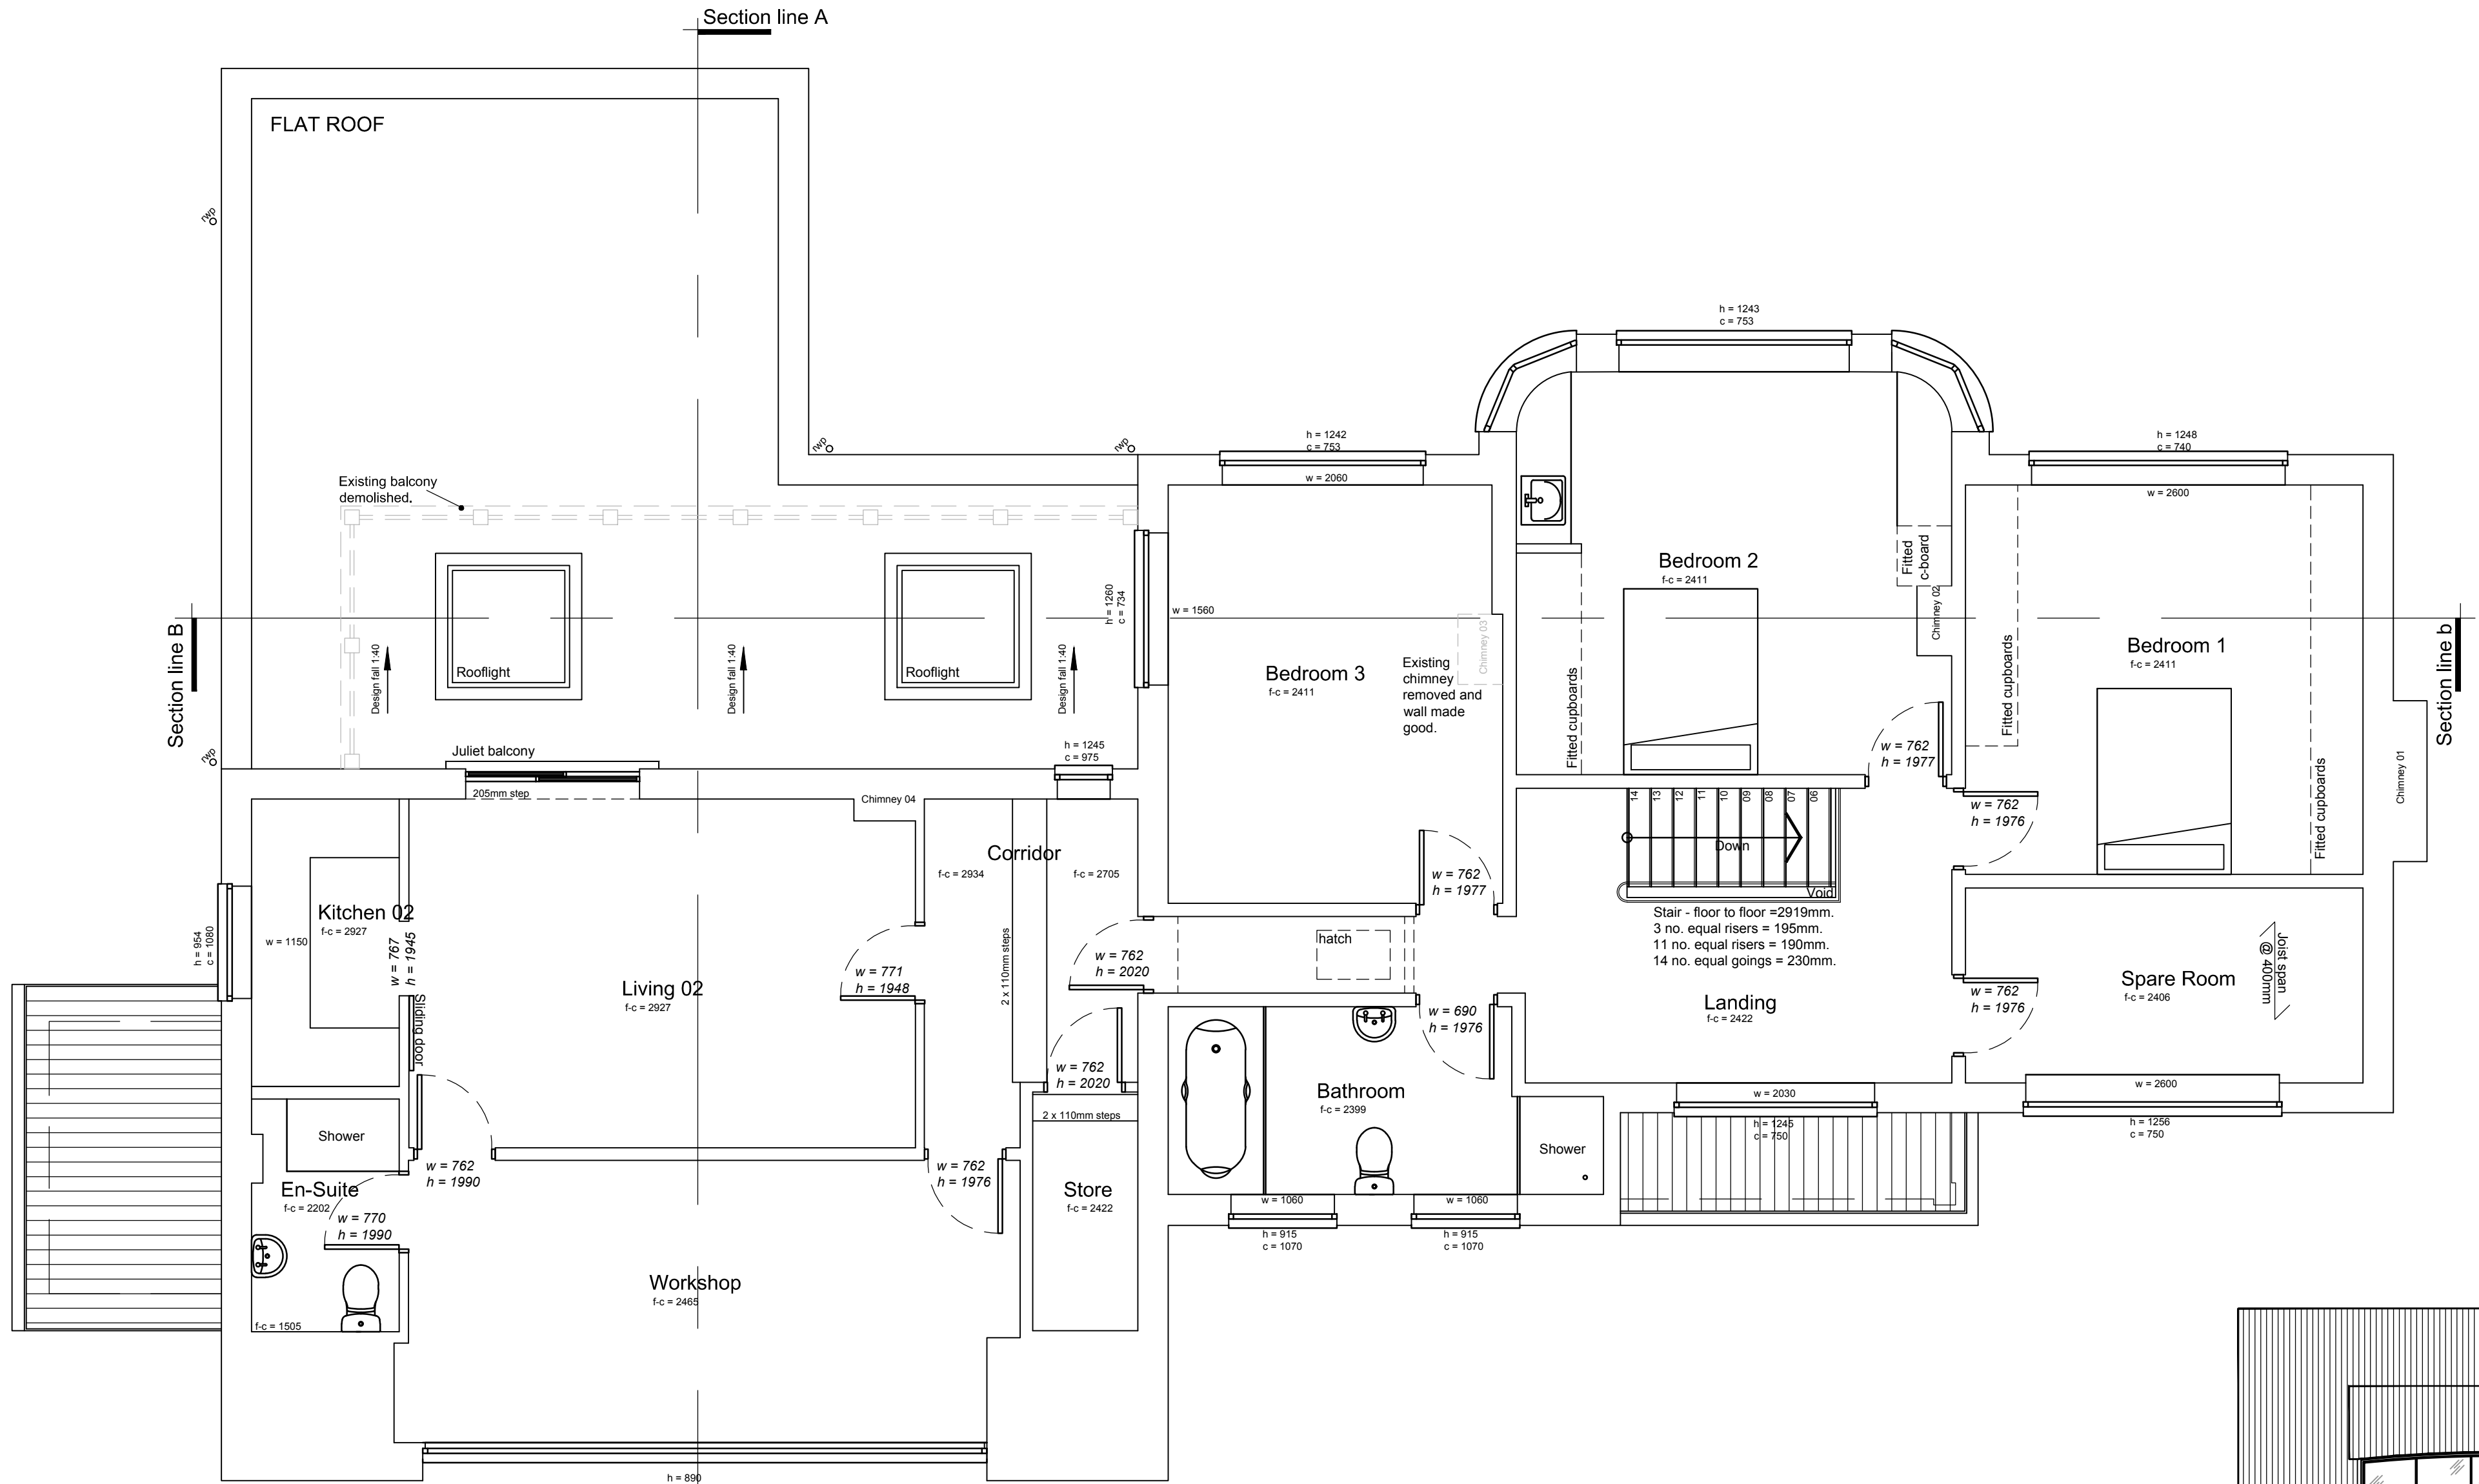


First Floor Plan as proposed
Scale 1 : 50



North Elevation as proposed
Scale 1:100



South Elevation as proposed
Scale 1:100

 


East Elevation as proposed
Scale 1:100



West Elevation as proposed
Scale 1:100

Ref.	Date	Description	Initial
------	------	-------------	---------

Oglesby & Limb Ltd	
Chartered Architect	
Suite 1, Market Chambers 12 Market Place, Spalding, Lincs PE11 1SL	
Tel: 01775 761196	
e-mail: design@o-l-ltd.co.uk	

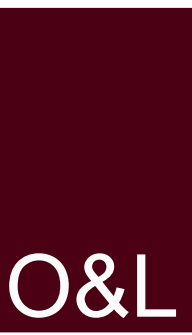

Client:
Mr and Mrs Brown

Project:
Proposed rear extension on residential dwelling at 291 High Road Whaplode PE12 6TG

Drawing Title:
First Floor Plan and Elevations as proposed
PLANNING APPLICATION ISSUE

Date:	July 2018	Scale:	as shown
Drawn by:	LS	Checked by:	AJO

Drawing Number:	A1333 - 12	Rev:	-
-----------------	-------------------	------	----------