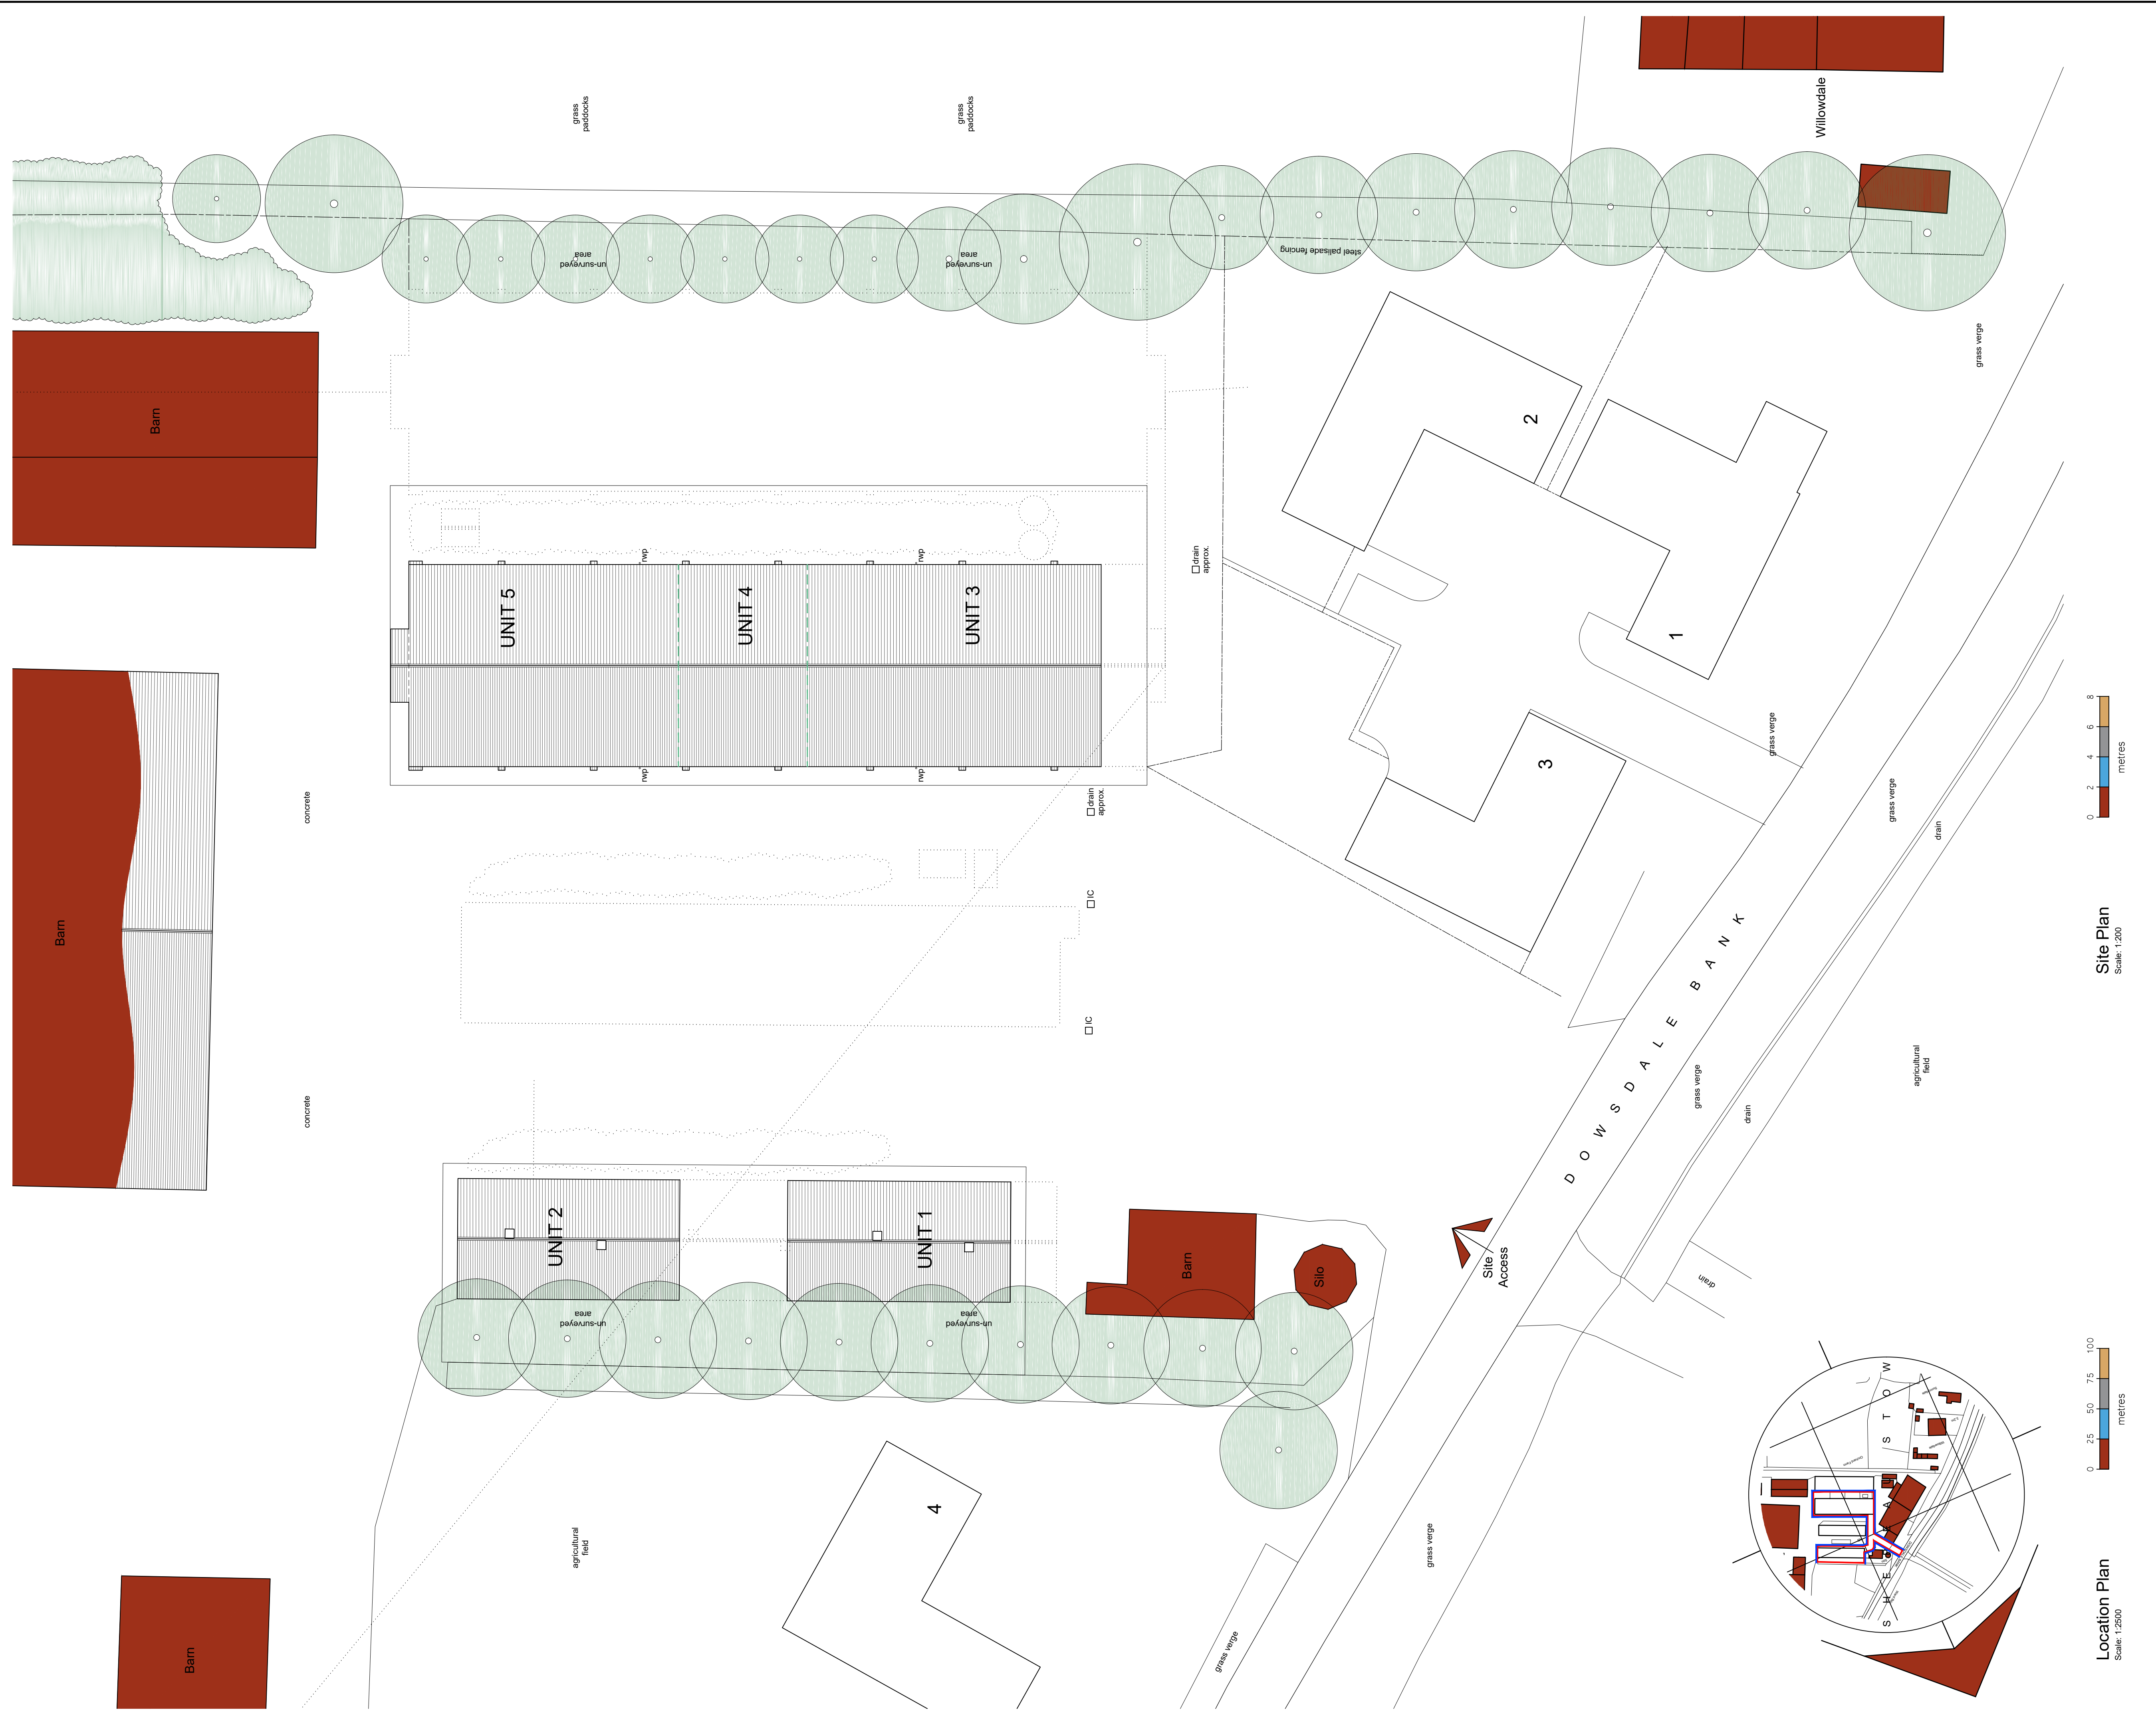




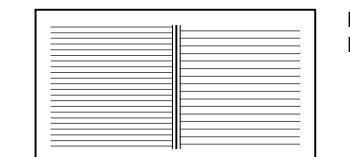
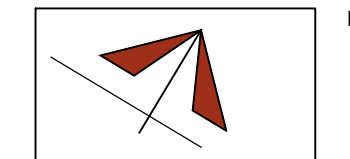
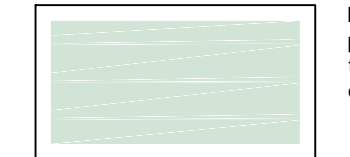
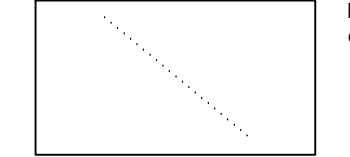
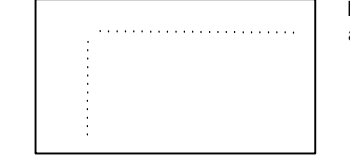
General Notes

1. All dimensions are shown in 'mm' unless otherwise stated.
2. The contractor, sub-contractors and suppliers must verify all dimensions on site prior to the commencement of any work.
3. This drawing is to be read in conjunction with all relevant engineers and specialist sub-contractors drawings and specifications.
4. Any discrepancies are to be brought to the designers attention.

CONSTRUCTION DESIGN & MANAGEMENT REGULATIONS 2015

The following information must be read in conjunction with the project Risk register. This drawing highlights significant design related Health & Safety Risks present during Construction phase, and Residual Risks which remain post completion. Other Health & Safety Risks associated with Construction Activities may be present, and must be identified by the Principal Contractor prior to works commencing. Design Risks relating to specialist design items must be identified by the relevant specialist designers/ consultants and issued to the Principal Designer.

SITE PLAN KEY

-  Indicates surveyed buildings to be converted
-  Indicates site access
-  Indicates approximate position of un-surveyed trees, hedges and overgrowth
-  Indicates approximate position of buildings taken from OS-Map
-  Indicates approximate position of overhead cables
-  Indicates demolished structures and vegetation to be removed

Site Plan
Scale: 1:200

Revisions			Changes Following Planning Comments
A	Sept 2022		

Status

FOR APPROVAL



SWANN EDWARDS
ARCHITECTURE

Swann Edwards Architecture Limited, Swann Edwards Architecture,
Black Barn, Fen Road, Guyhirn, Wisbech, Cambs. PE13 4AA
t 01945 450694 e info@swannedwards.co.uk w www.swannedwards.co.uk

Location Plan
Scale: 1:2500



Job Title		Date		Drawn by	
Proposed Barn Conversions		July 2022		RS	
Orchard Farm, Dowsdale Bank, Shepeau Stow				Checked by	
For: Mr Dickens				GE	
Drawing Title		Job No.		Sheet Size	
Planning Drawing Site & Location Plan		SE-1813		A1	
Dwg No.		Revision		Revision	
PP1000				A	