




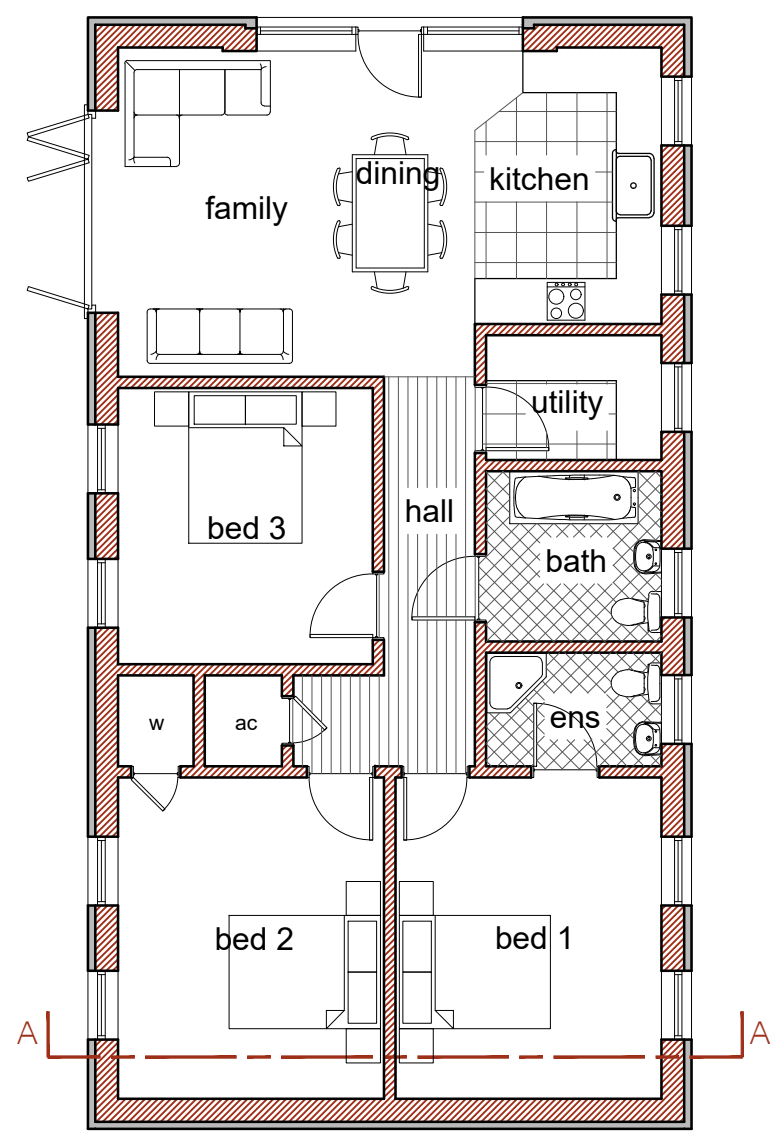


UNIT 2
Area 100m²

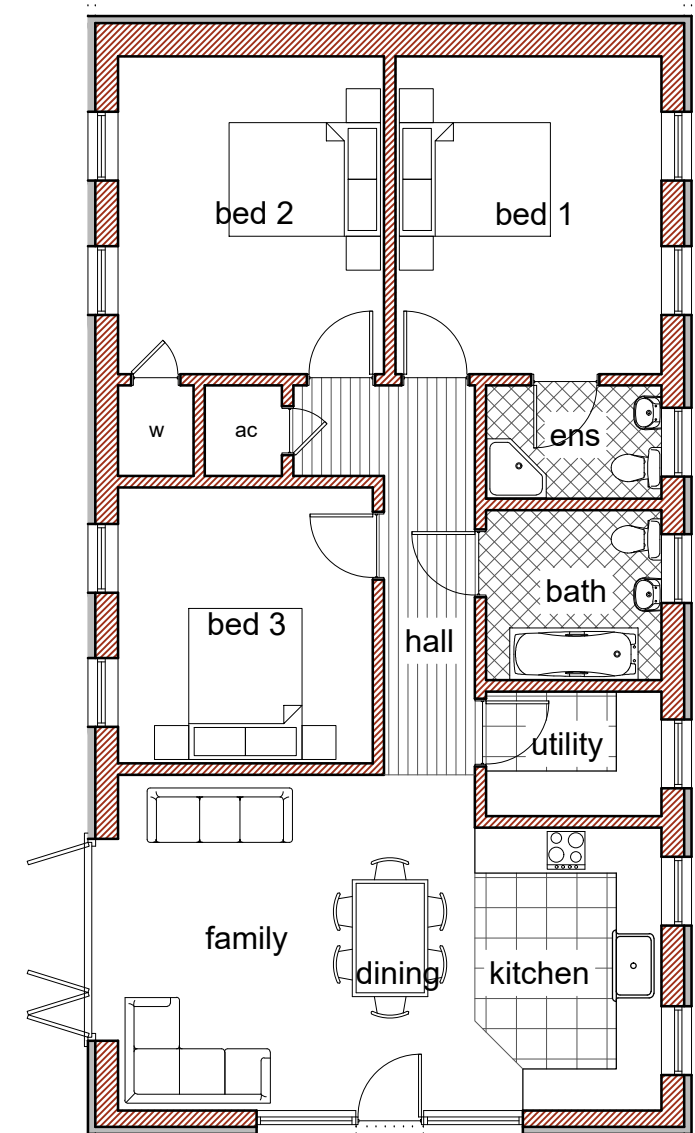

UNIT 1
Area 100m²

Floor Plan
Units 1 & 2 - Scale: 1:100

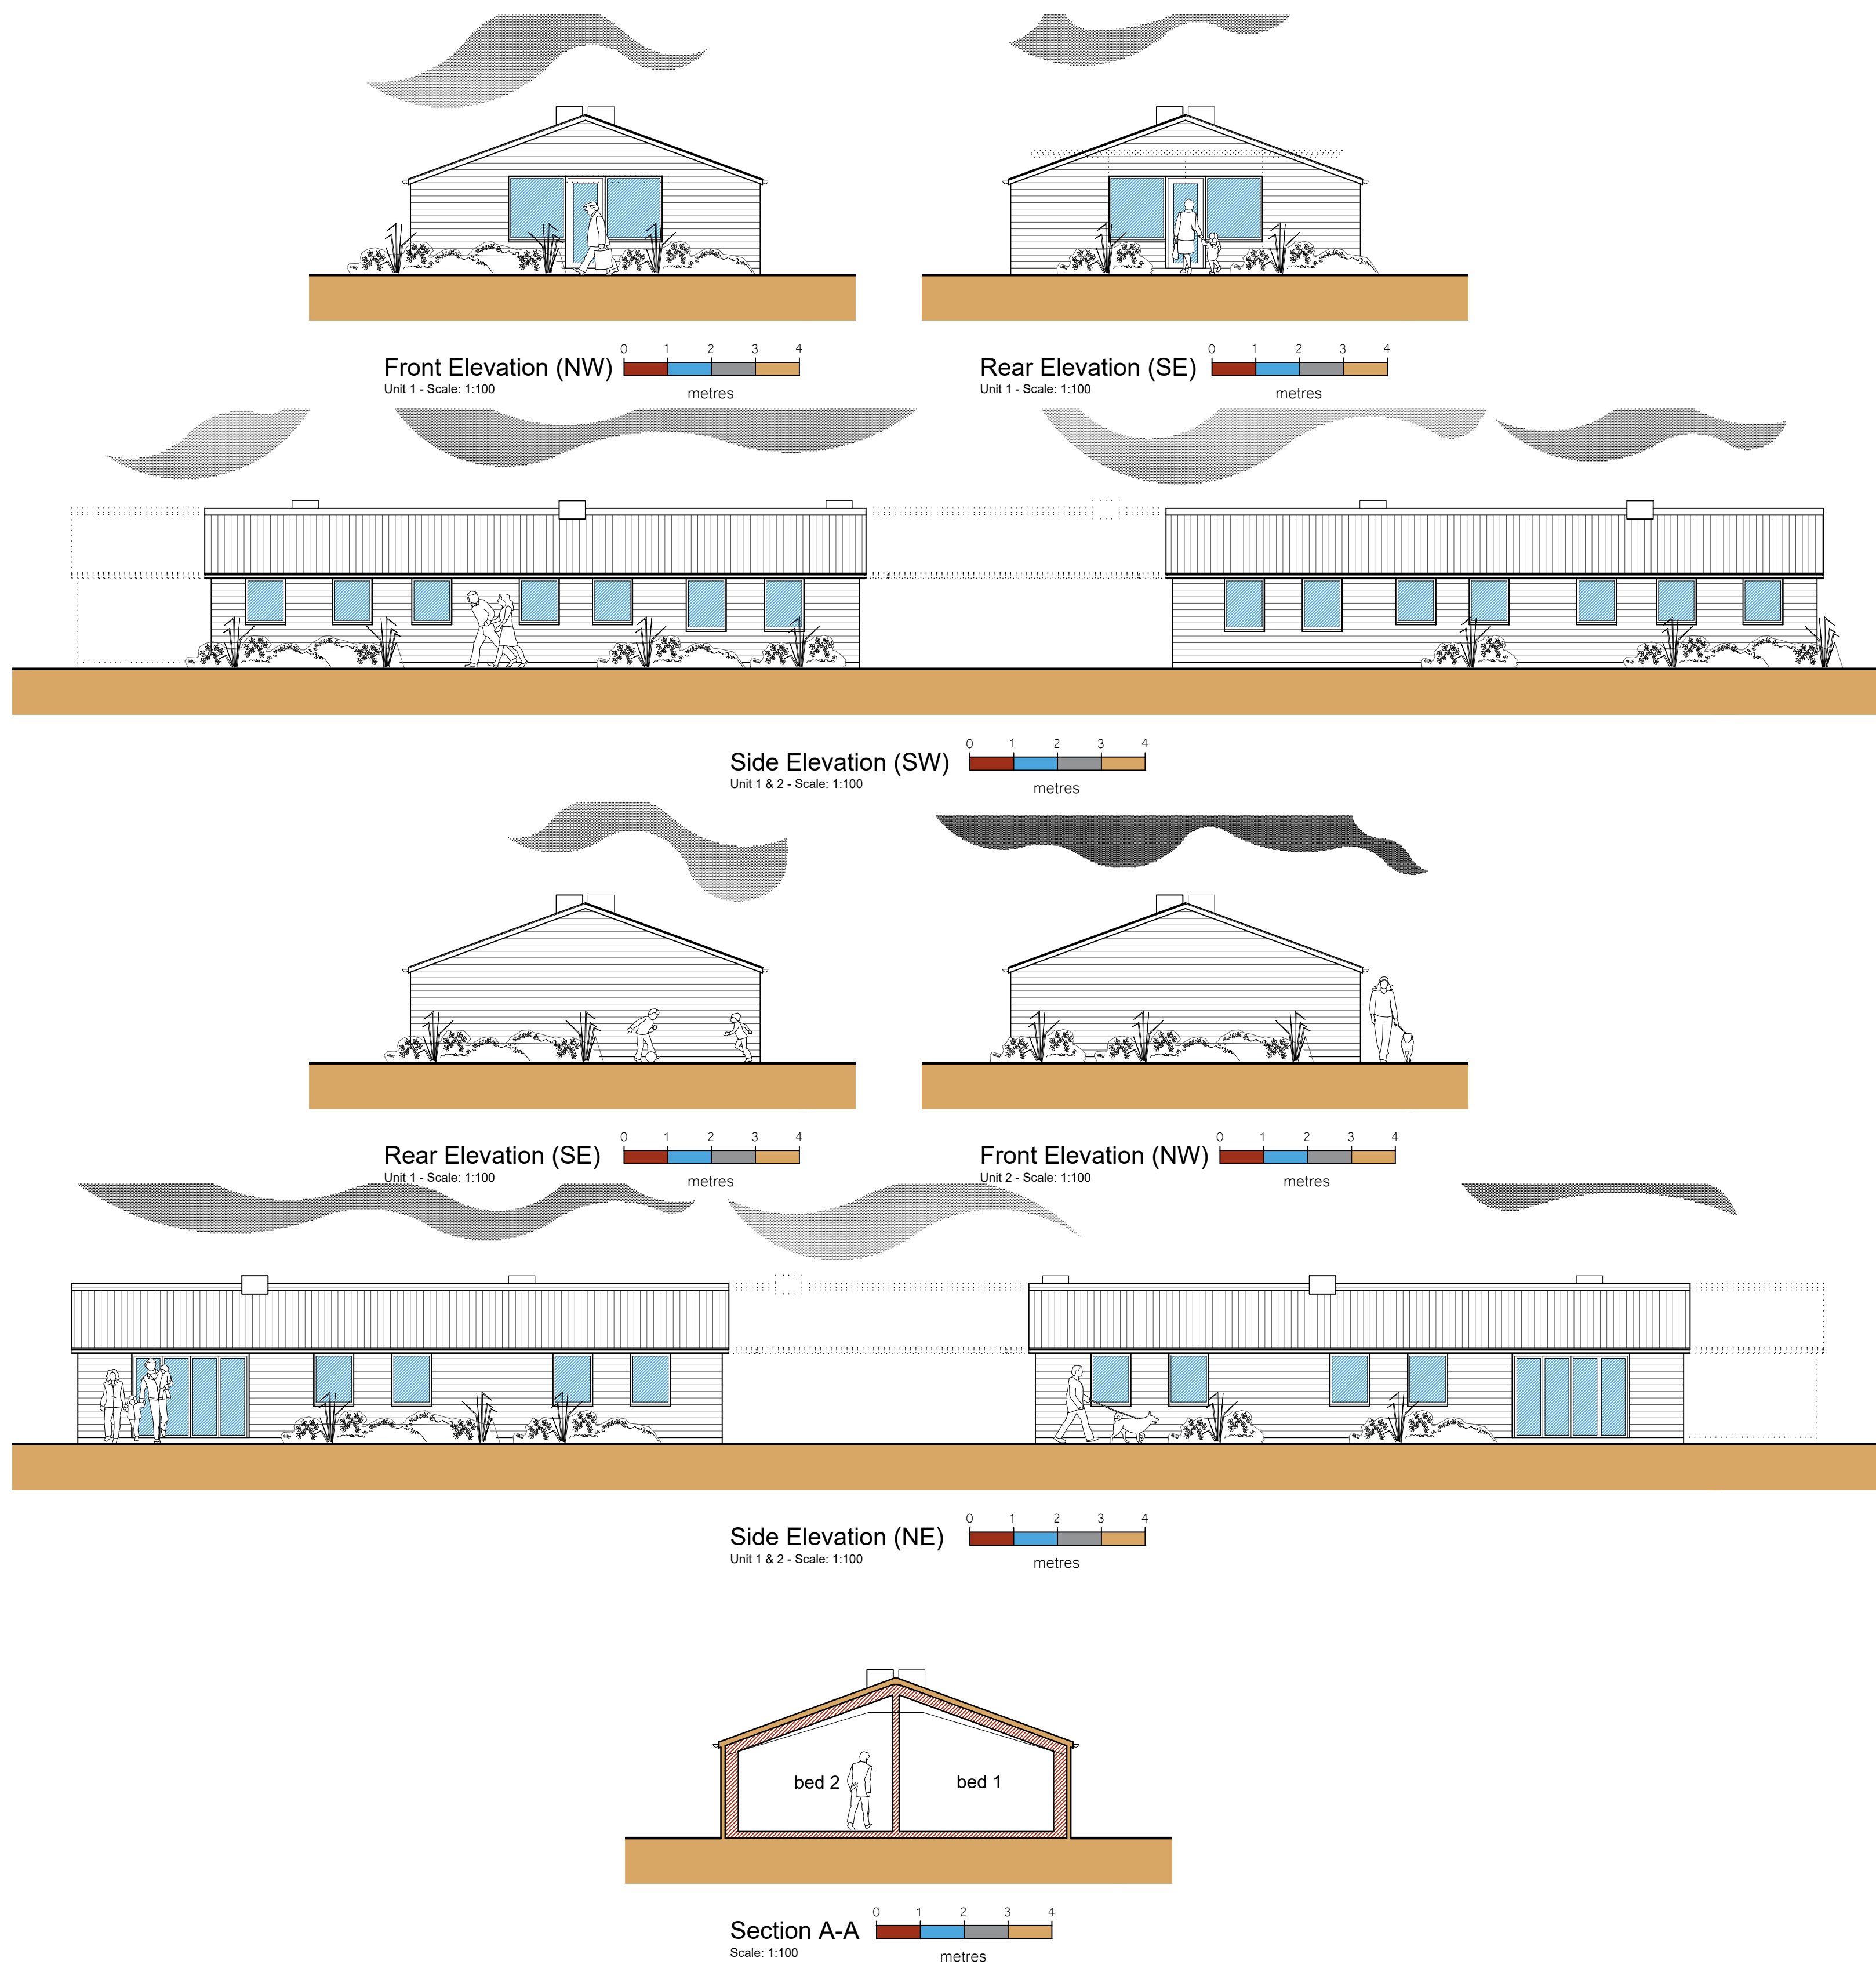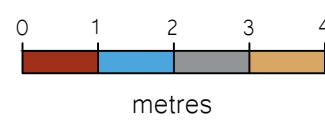

- General Notes
1. All dimensions are shown in 'mm' unless otherwise stated.
 2. The contractor, sub-contractors and suppliers must verify all dimensions on site prior to the commencement of any work.
 3. This drawing is to be read in conjunction with all relevant engineers and specialist sub-contractors drawings and specifications.
 4. Any discrepancies are to be brought to the designers attention.

CONSTRUCTION DESIGN & MANAGEMENT REGULATIONS 2015

The following information must be read in conjunction with the project Risk register. This drawing highlights significant design related Health & Safety Risks present during Construction phase, and Residual Risks which remain post completion. Other Health & Safety Risks associated with Construction Activities may be present, and must be identified by the Principal Contractor prior to works commencing. Design Risks relating to specialist design items must be identified by the relevant specialist designers/ consultants and issued to the Principal Designer.

ELEVATION KEY

- Indicates structures to be demolished
- Indicates existing brickwork
- Indicates existing timber cladding
- Indicates existing timber boarding
- Indicates existing corrugated roofing

FLOOR PLAN KEY

- Indicates walls to be demolished
- Indicates existing walls
- Indicates proposed partitions

Status

FOR APPROVAL

SWANN EDWARDS
ARCHITECTURE

Swann Edwards Architecture Limited, Swann Edwards Architecture,
Black Barn, Fen Road, Guyhirn, Wisbech, Cambs. PE13 4AA
t 01945 450694 e info@swannedwards.co.uk w www.swannedwards.co.uk

Proposed Barn Conversions Orchard Farm, Dowsdale Bank, Shepeau Stow For: Mr Dickens	Job Title	Date	Drawn by
	Planning Drawing Unit 1 & 2 Floor Plans Elevations and Section	July 2022	RS Checked by GE
	Job No.	Sheet Size	
	SE-1813	A1	
	Dwg No. PP1100	Revision	