




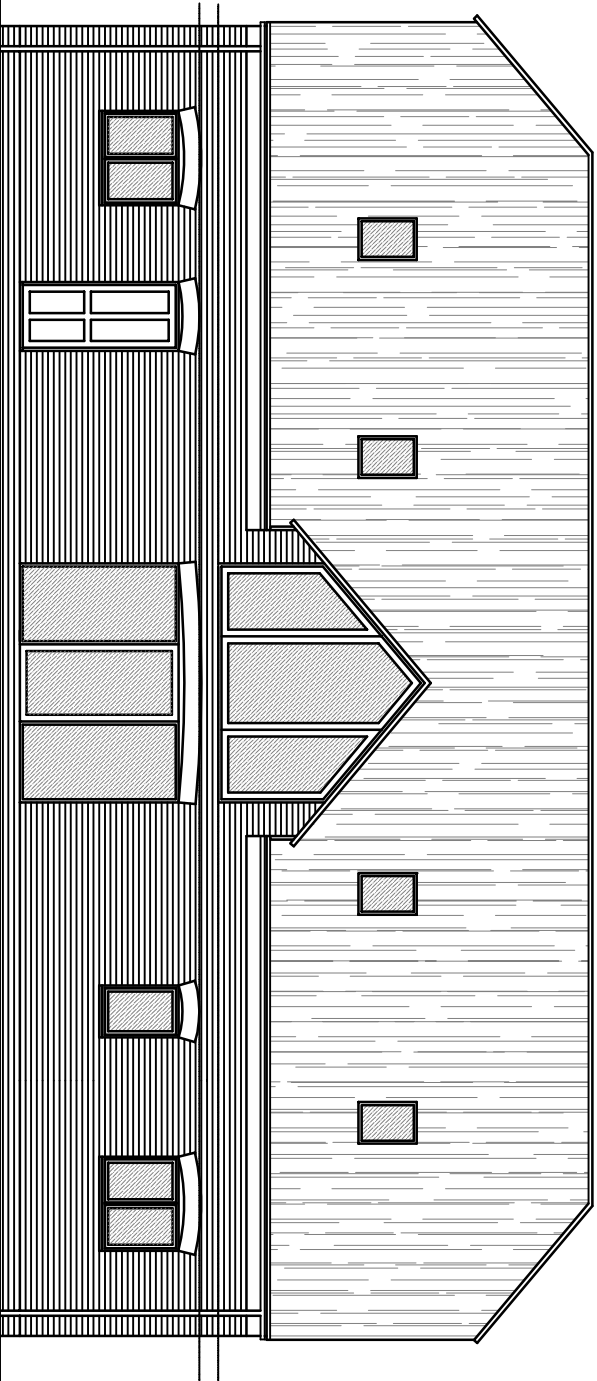


SIDE ELEVATION - EAST

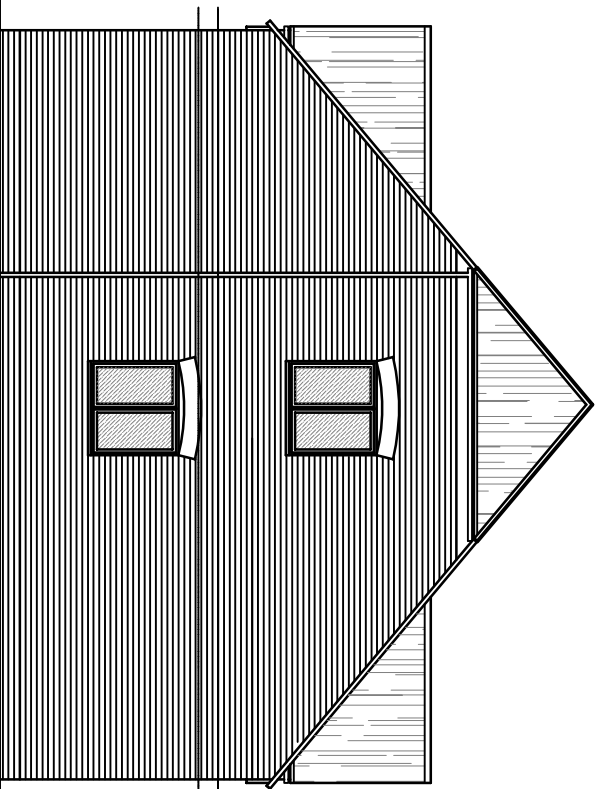


FRONT ELEVATION - SOUTH

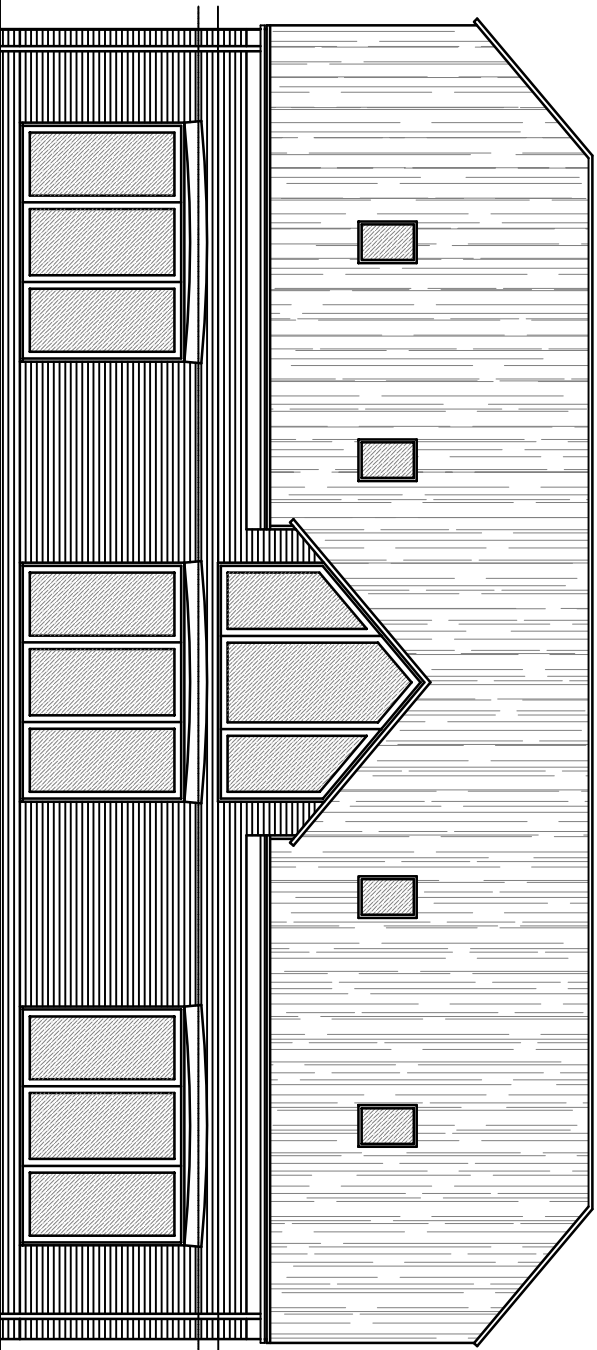


SIDE ELEVATION - WEST

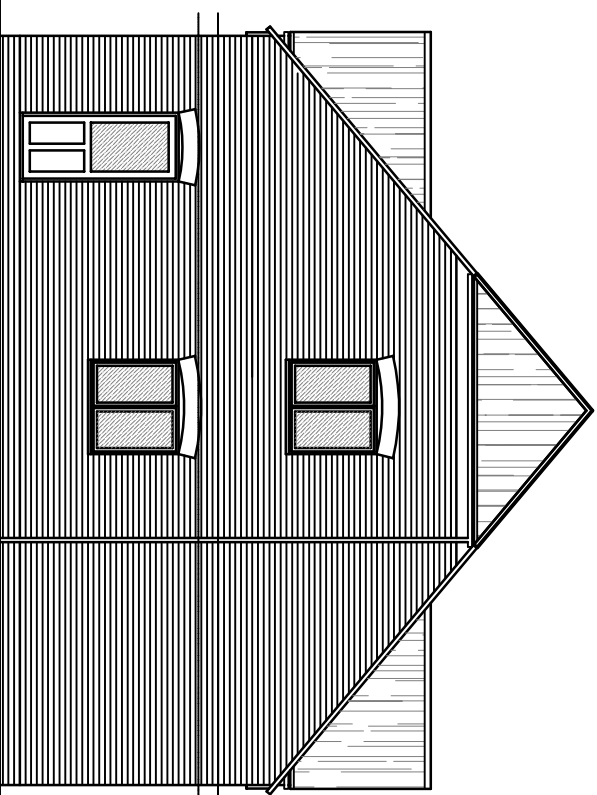

REAR ELEVATION - NORTH

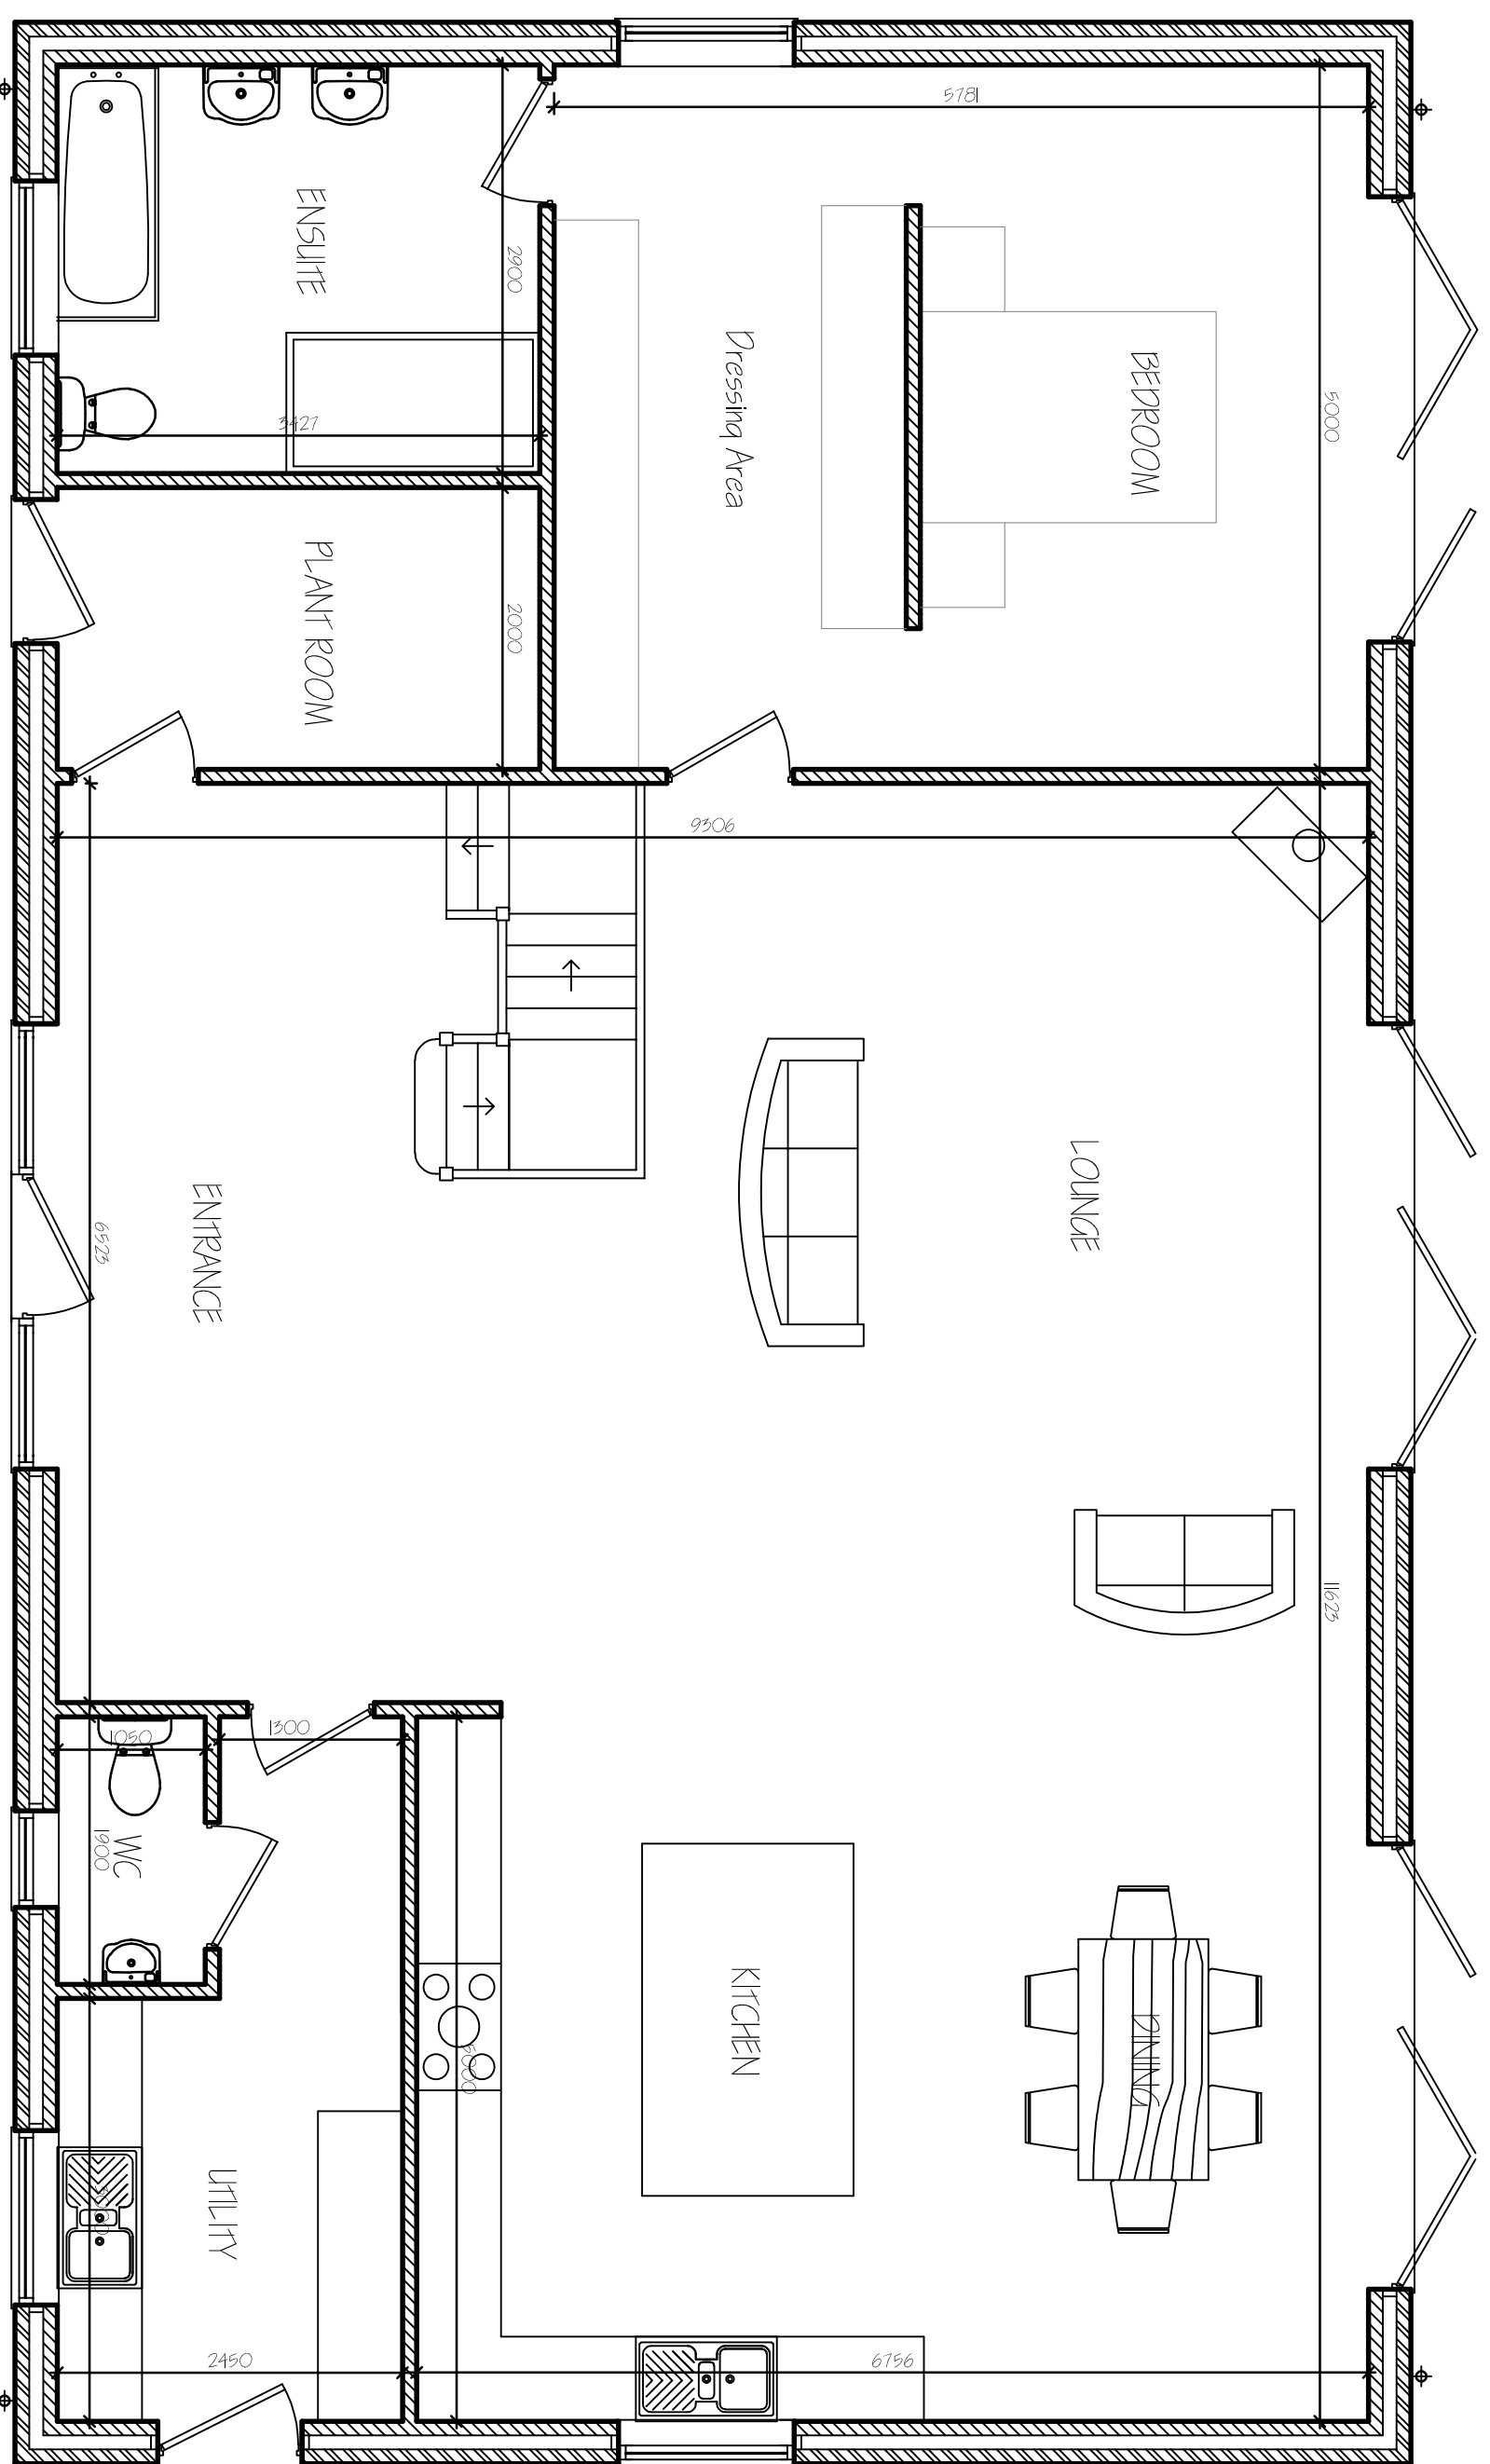

GROUND FLOOR PLAN

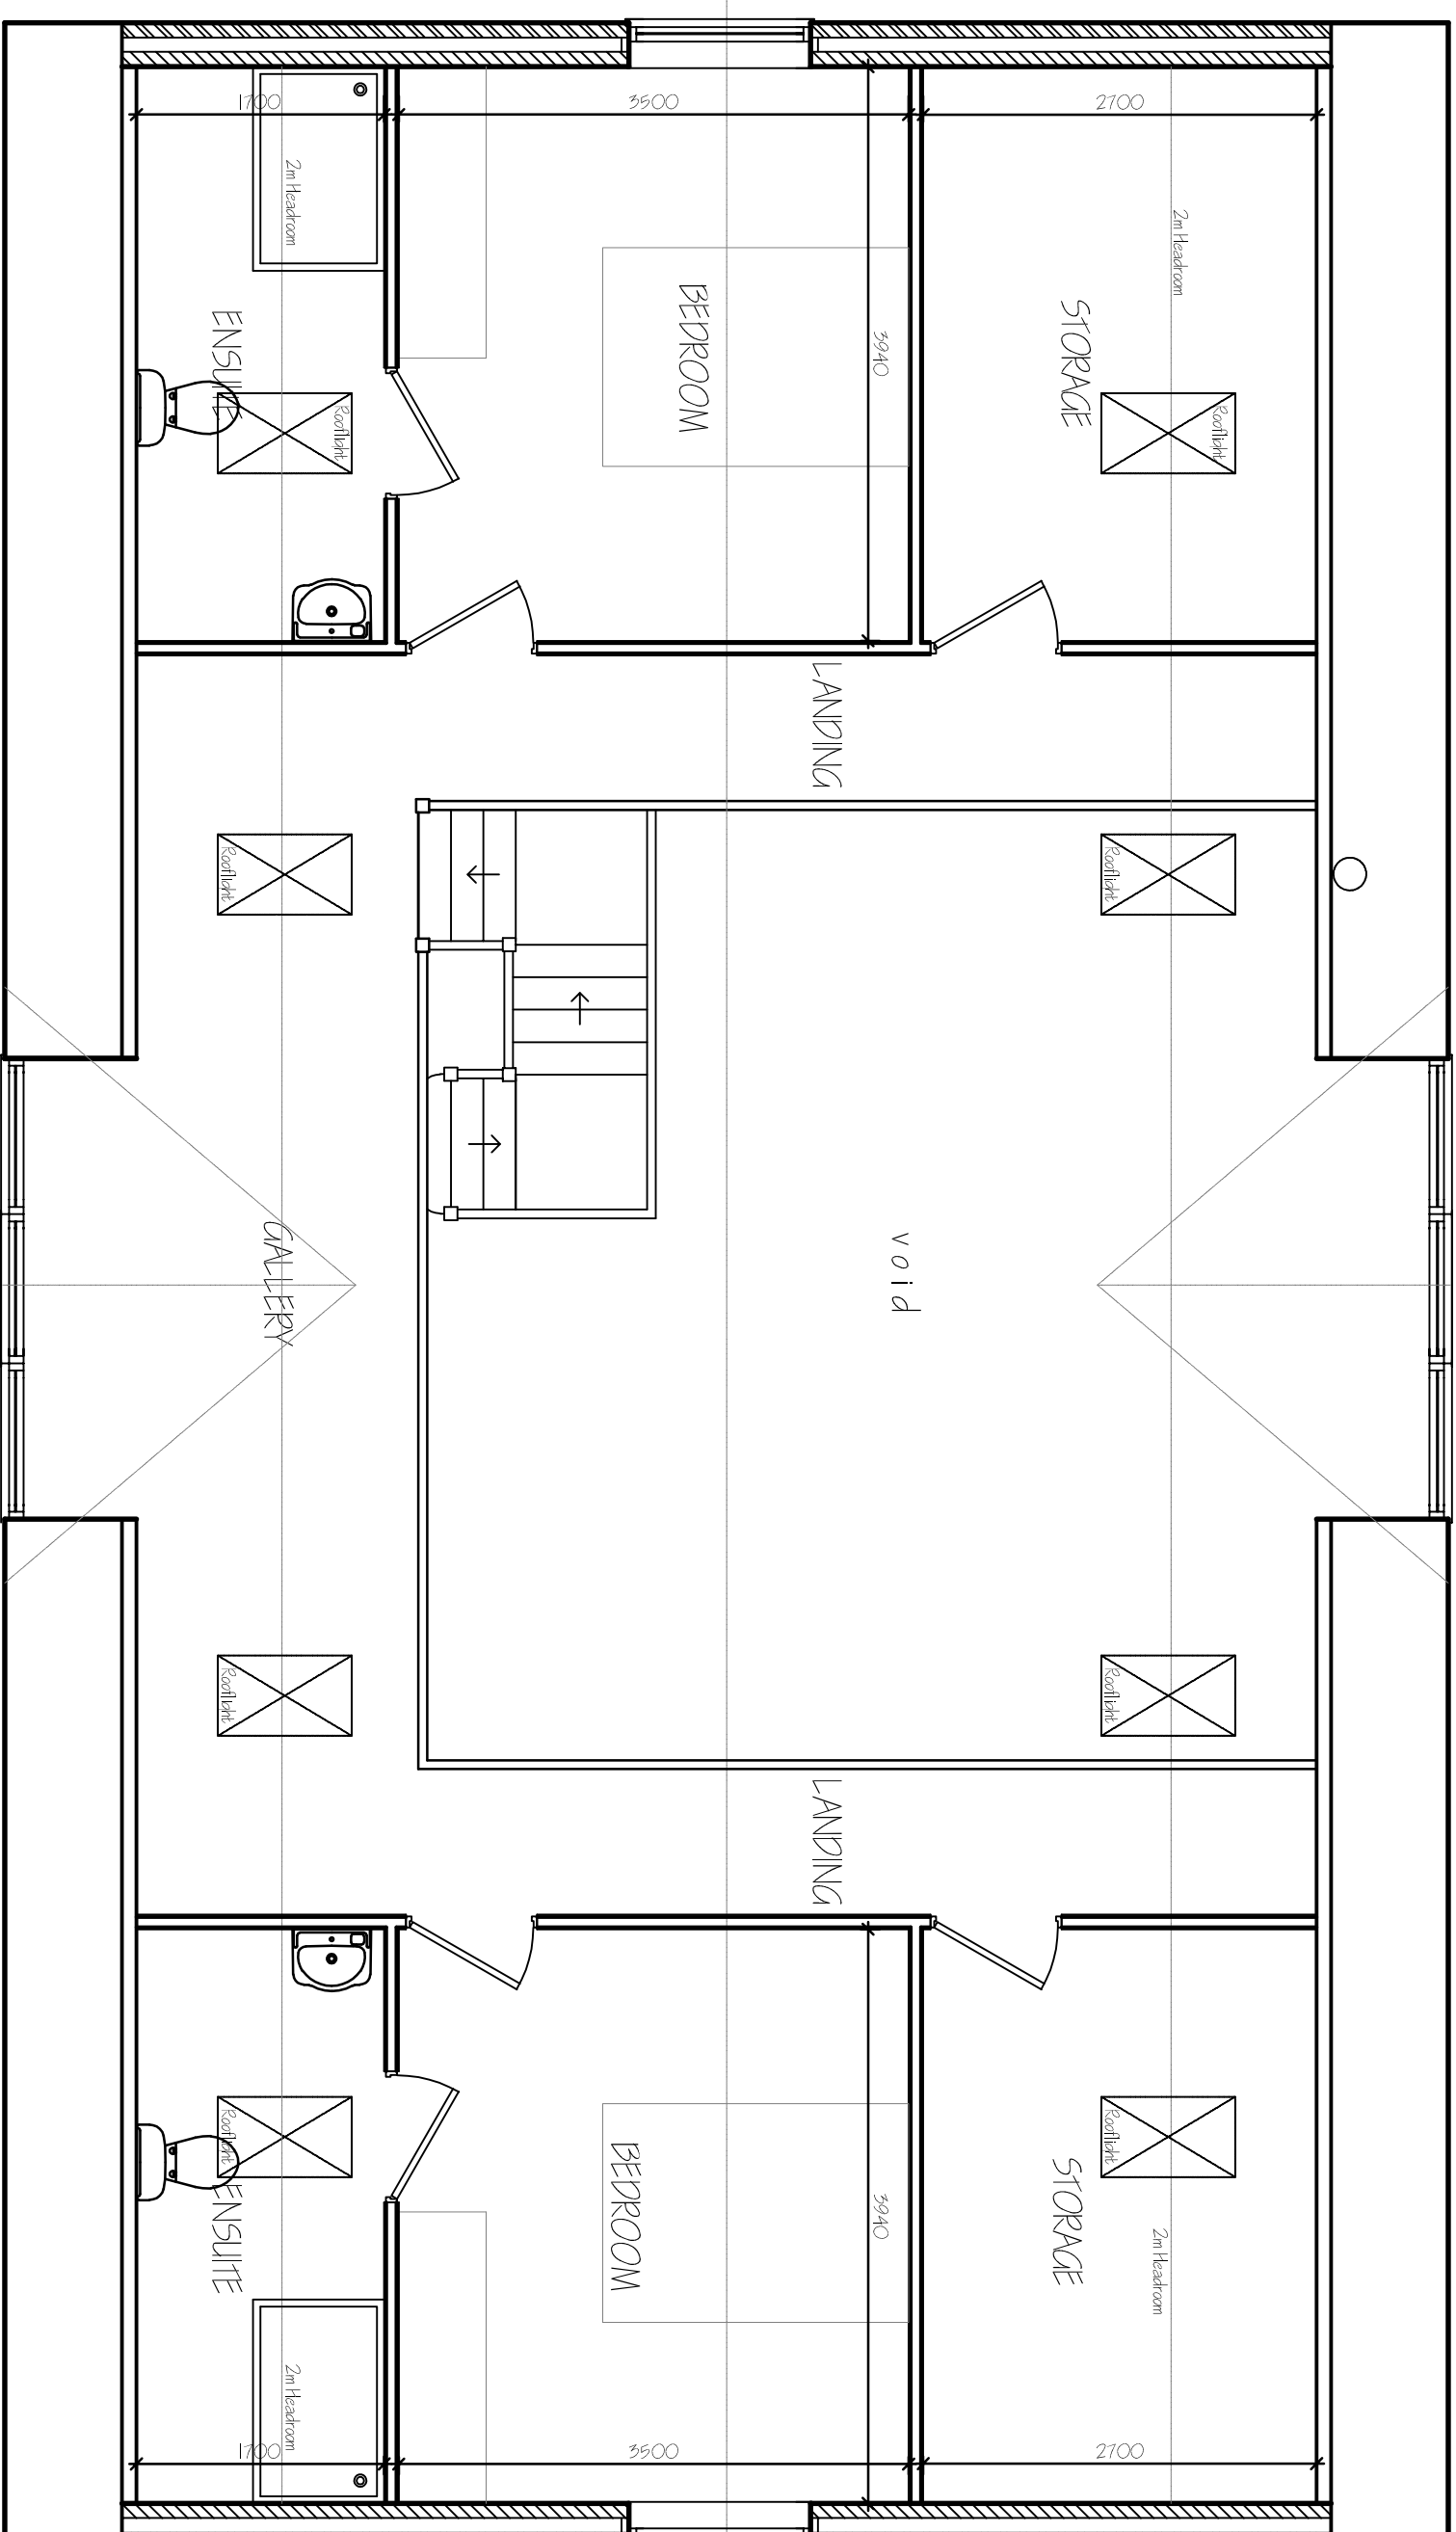

FIRST FLOOR PLAN

[illegible]

G. R. MERCHANT LTD.

ARCHITECTURAL CONSULTANTS

4 Wrights Mews
12A Park Road, Holbeach,
Spalding, Lincs. PE12 7EE
Tel: 01406 490800
E-Mail: office@grmERCHANTITD.com
Website: grmERCHANTITD.com

Project
PROPOSED NEW DWELLINGS
ADJ. FAIRFIELD HOUSE, THORPES LANE
WHALE LODGE
SPALDING, Lincs. PE12 6RS.

Client
MR & MRS I. BOLLONS

Drawing

Job Ref.	Drawing No.
4292-24	02B

DATE
DRAWN
SEPTEMBER 2024
SLD

Scales

DO NOT SCALE FROM THIS DRAWING

over the past few years. The Content Analysis tool is a framework on the site and practitioners are asked to complete the framework related to the year. The responsibility of the practitioner is to complete the framework and then submit the completed framework to the Content Analysis tool. 