




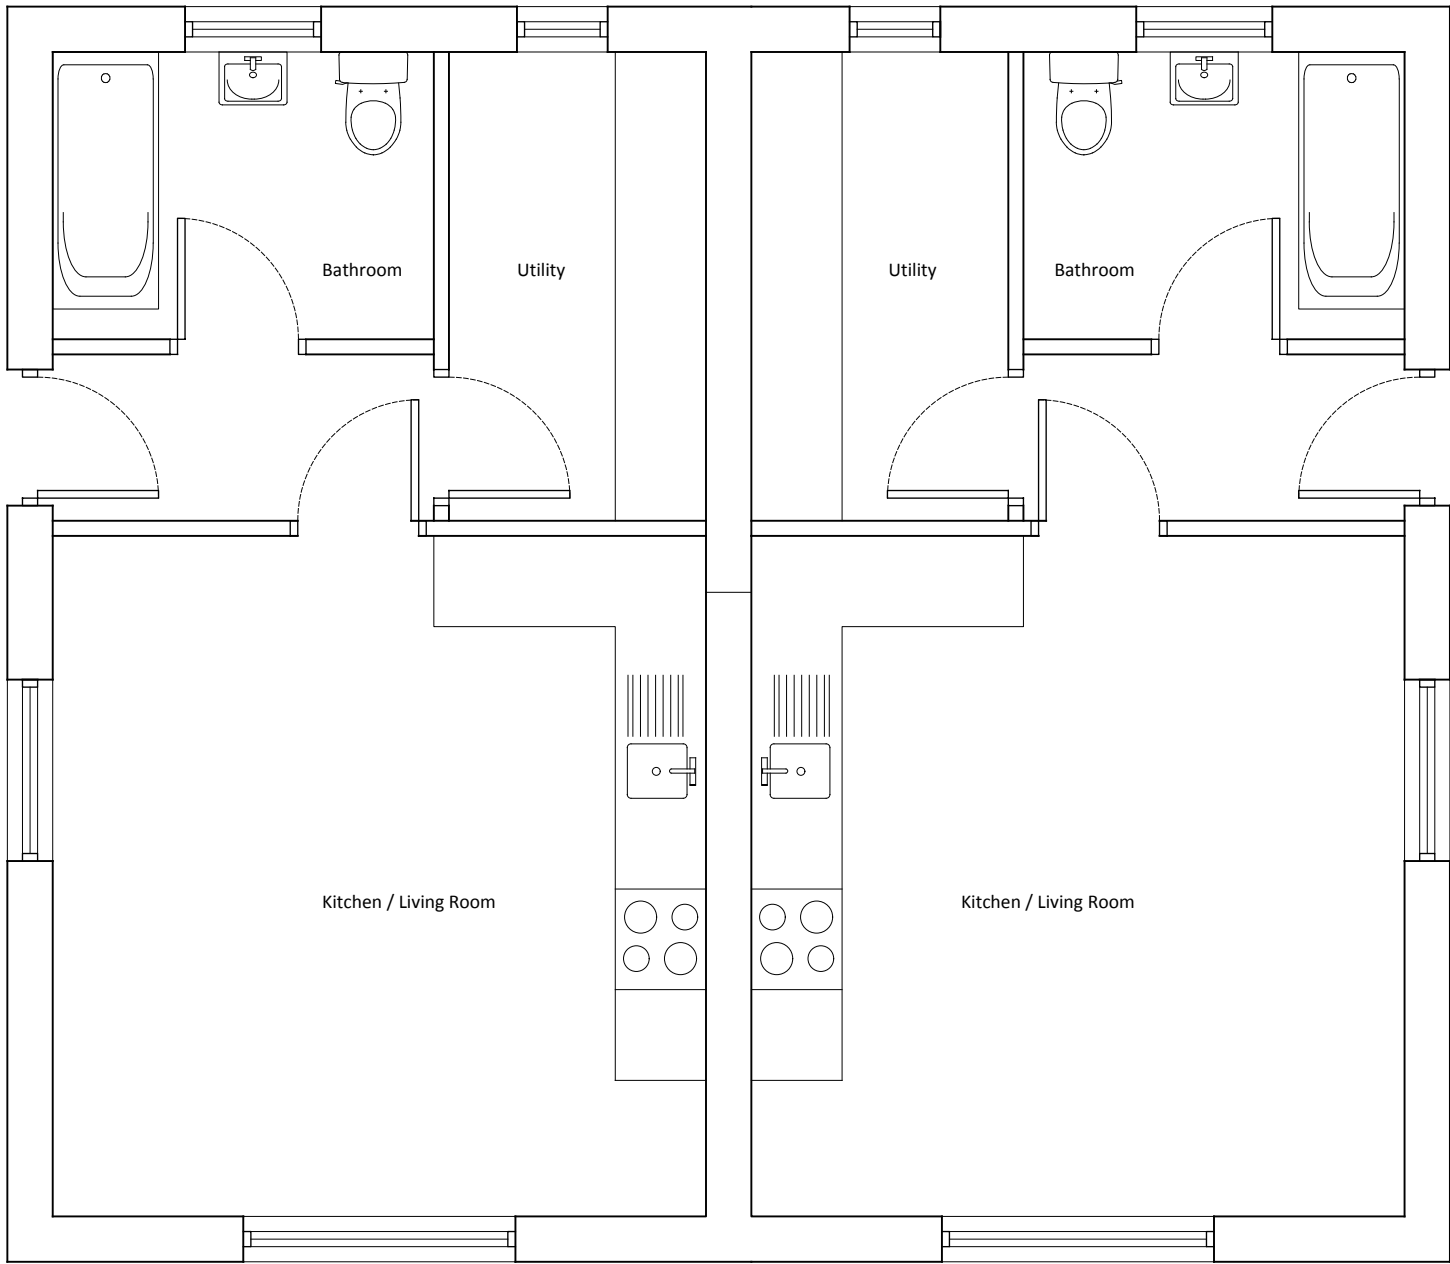


Floor Plan 1:50

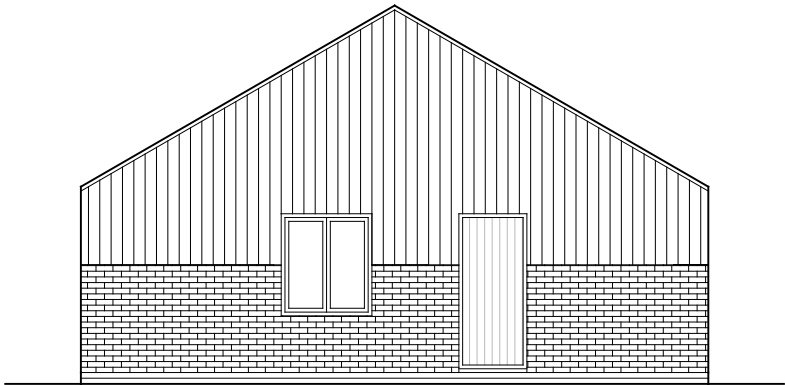


Side Elevation 1:100

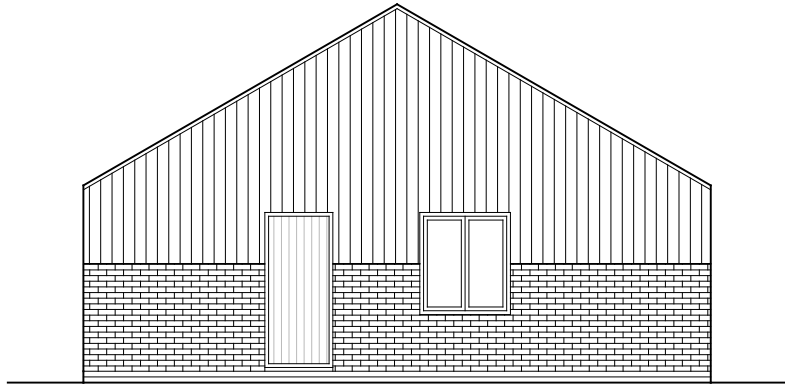

Side Elevation 1:100

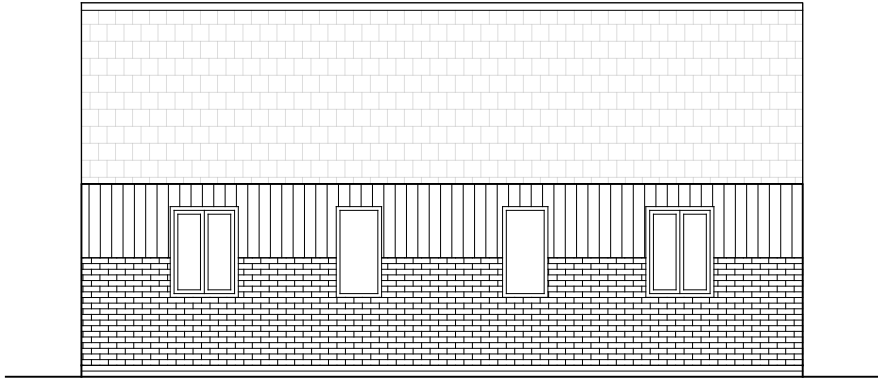

Back Elevation 1:100

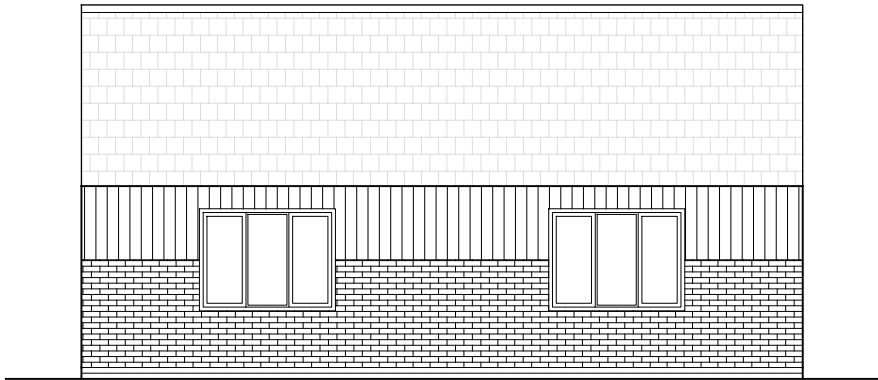

Front Elevation 1:100

Notes

Copyright
© Robert Doughty Consultancy Limited.
All rights described in the Copyright, Designs and Patents Act 1988 have been asserted.

CDM 2015
This drawing is for illustrative purposes and/or obtaining the relevant planning permission only. It should not be used for construction and accordingly, risk identification under the Construction (Design & Management) Regulations 2015 has not been undertaken.

Rev	Description	Date
-----	-------------	------

rdc
Robert Doughty
Consultancy

32 High Street, Helpingham
Sleaford, Lincolnshire, NG34 0RA

Tel: 01529 421646
Email: admin@rdc-landplan.co.uk
Web: www.rdc-landplan.co.uk

Client
Mrs M. A. Compton

Project
Proposed travellers site
Bleu Raye Farm, Whaplode

Drawing
Amenity Building A, Plans and Elevations

Scale @ A3 As shown	Date 08/11/19
-------------------------------	-------------------------

Drawn By CH	Checked By LMS
-----------------------	--------------------------

Job Number 1365-1	Status PL	Purpose of Issue Planning
-----------------------------	---------------------	-------------------------------------

Drawing No. 1365-1_PL_GA01	Rev -
--------------------------------------	-----------------