


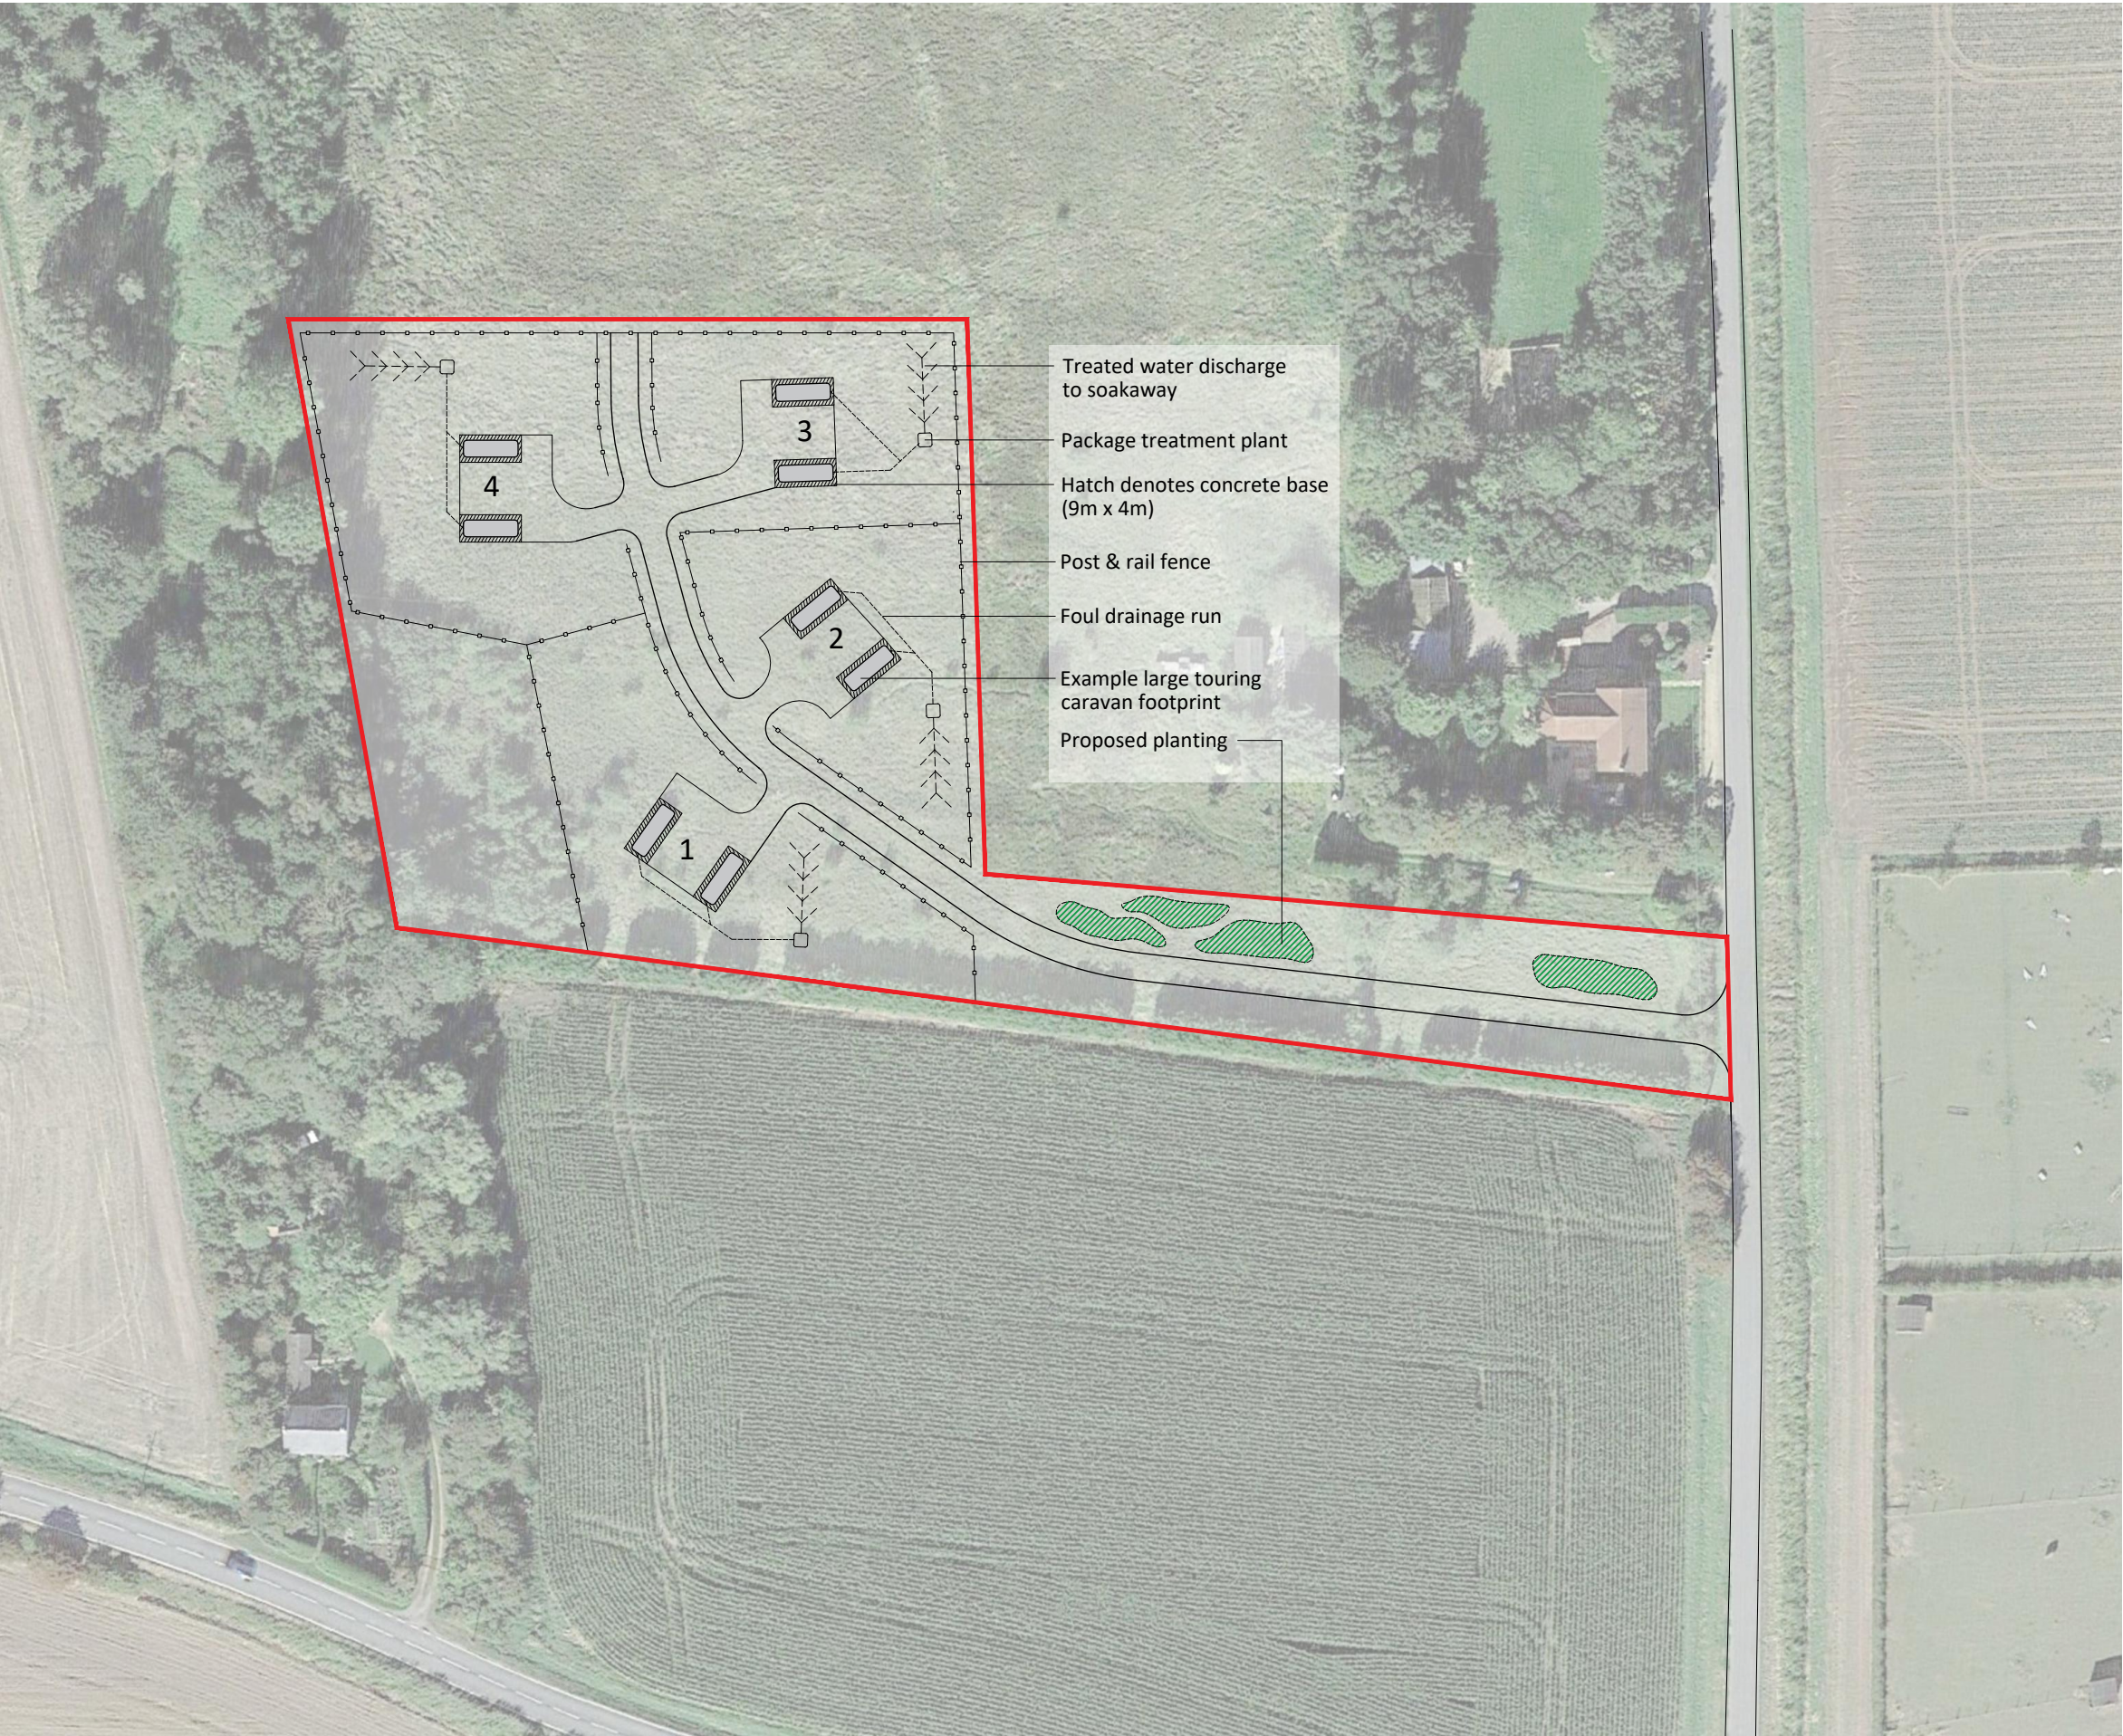

©2018 Google

Notes

Copyright
© Robert Doughty Consultancy Limited.
All rights described in the Copyright, Designs and Patents Act 1988 have been asserted.

CDM 2015
This drawing is for illustrative purposes and/or obtaining the relevant planning permission only. It should not be used for construction and accordingly, risk identification under the Construction (Design & Management) Regulations 2015 has not been undertaken.

A Proposed planting shown 23.08.19

Rev	Description	Date
-----	-------------	------

rdc
Robert Doughty
Consultancy

32 High Street, Helpingham
Sleaford, Lincolnshire, NG34 0RA

Tel: 01529 421646
Email: admin@rdc-landplan.co.uk
Web: www.rdc-landplan.co.uk

Client
Mrs M. A. Compton

Project
Proposed travellers site
Bleu Raye Farm, Whaplode

Drawing
Proposed Site Plan

Scale @ A3	Date
1: 1000	30/07/19

Drawn By	Checked By
WW	LMS

Job Number	Status	Purpose of Issue
1365-1	PL	Planning

Drawing No.	Rev
1365-1_PL_SP01	A