



S EAST

S WEST

N WEST

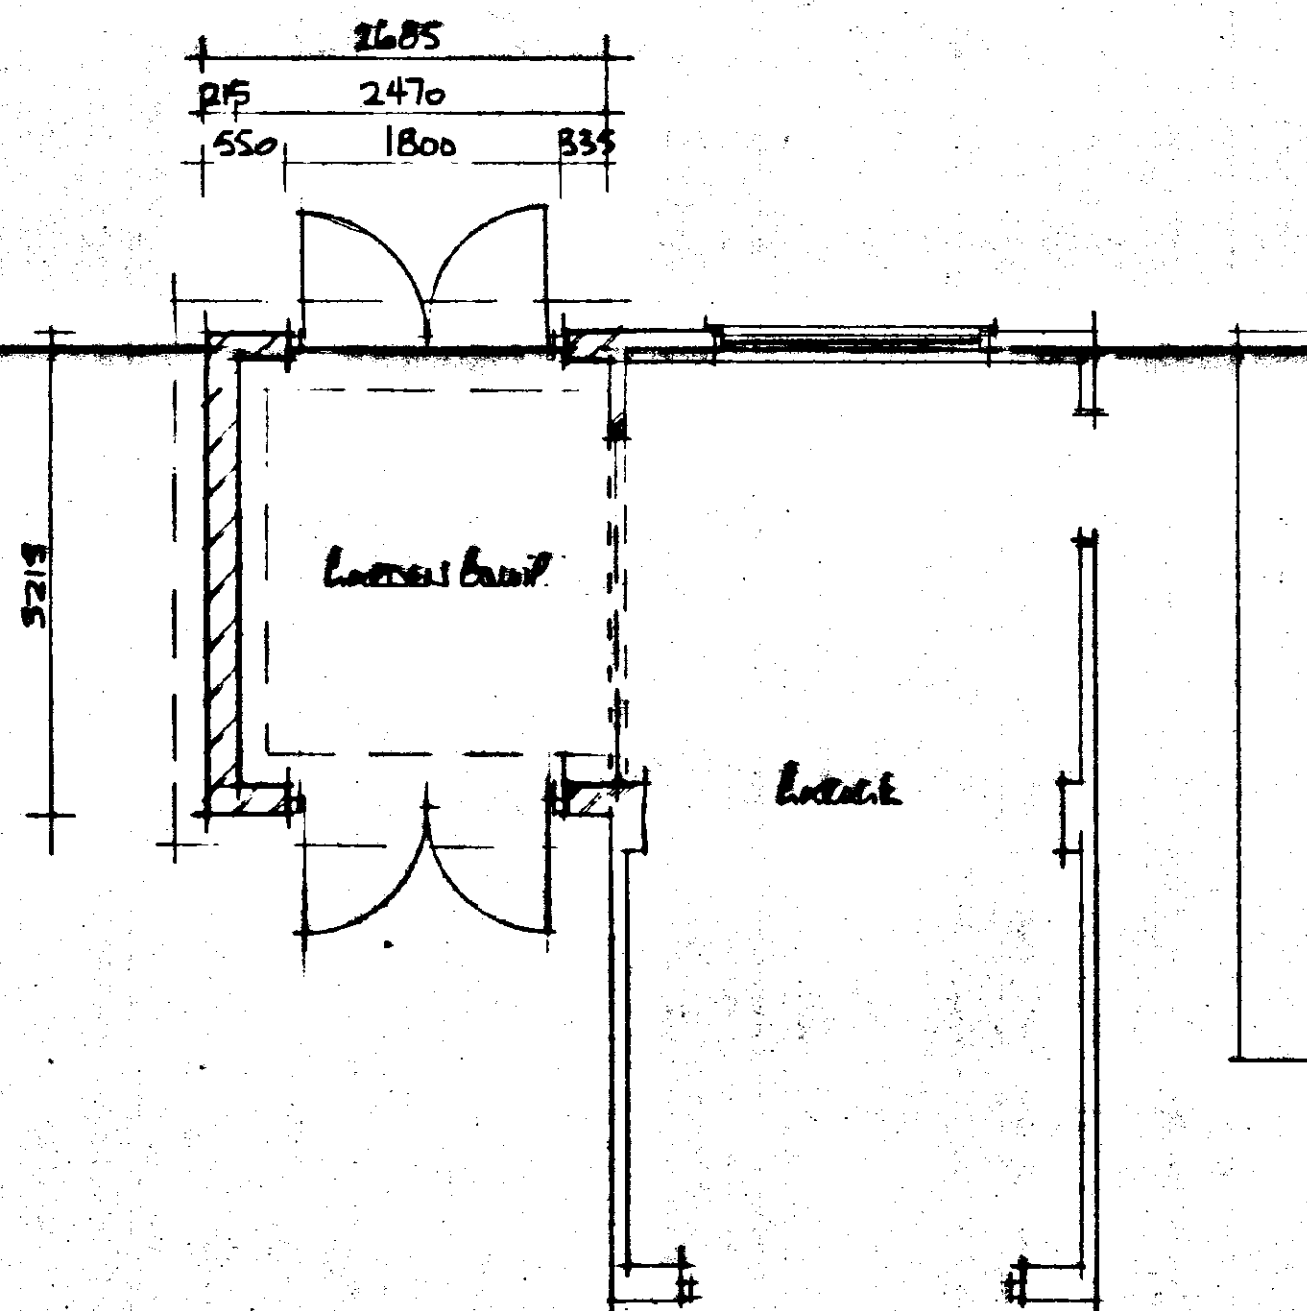


GROUND FLOOR

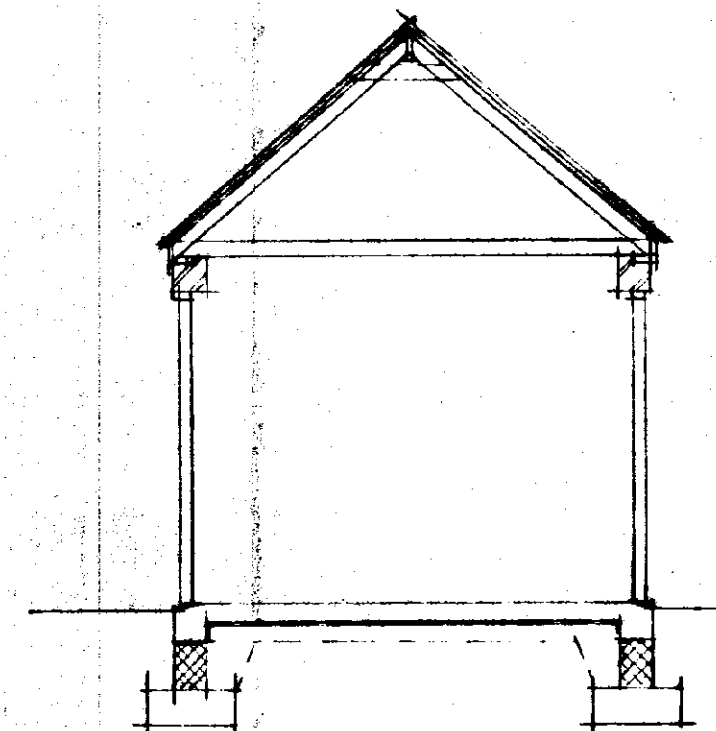

SOUTH HOLLAND DC
HOUSING & PLANNING
21 AUG 1998
Ref: 0850/98

DETERMINED
PLAN


A		Revisions	
Date			
© copyright			
East Midlands Design Associates			
"Willow Lodge", Horseshoe Road, Spalding, Lincs PE11 3JA Tel: Spalding (0775) 767968			
Client			
MR. & MRS. M. TREBBICK			
Job Title			
Extension to driveway at LINDEN HOUSE MAIN ROAD LINDEN			
Drawing Title			
Plan, section, elevations of extension to house			
Scale 1:50, 1:100			
Date	Aug 98		Drawn by
Drg. No.		Rev	
98/33/02			

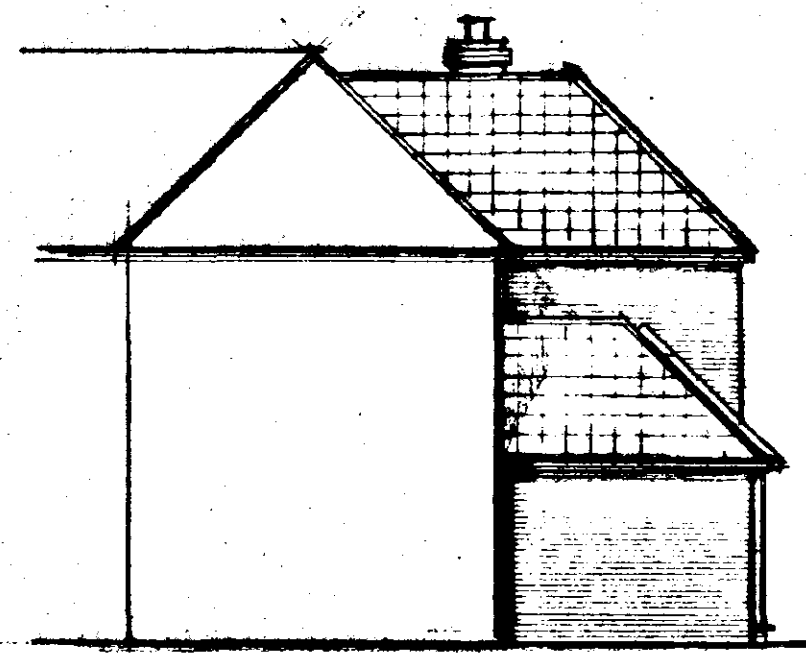



N EAST




N WEST

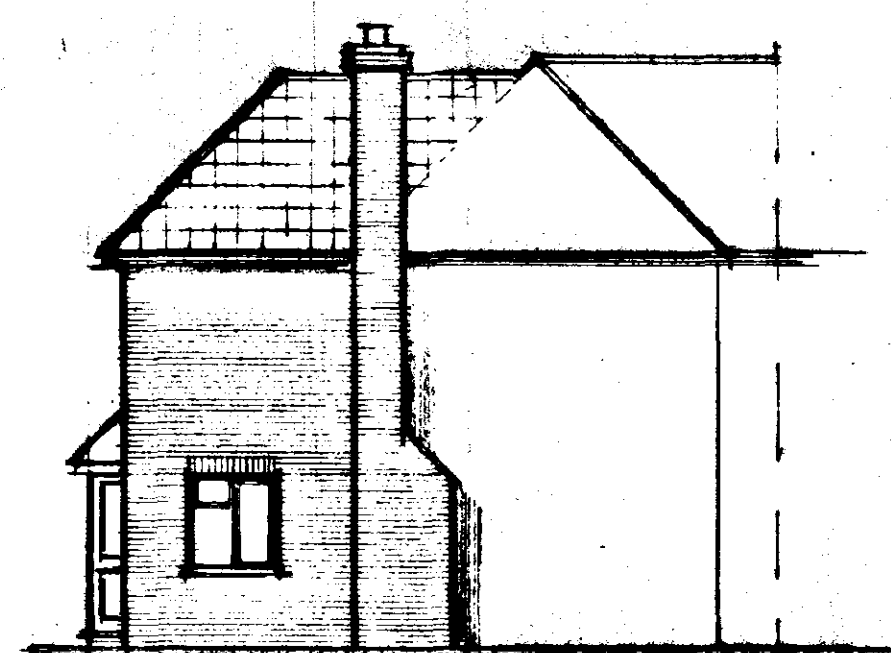

S WEST

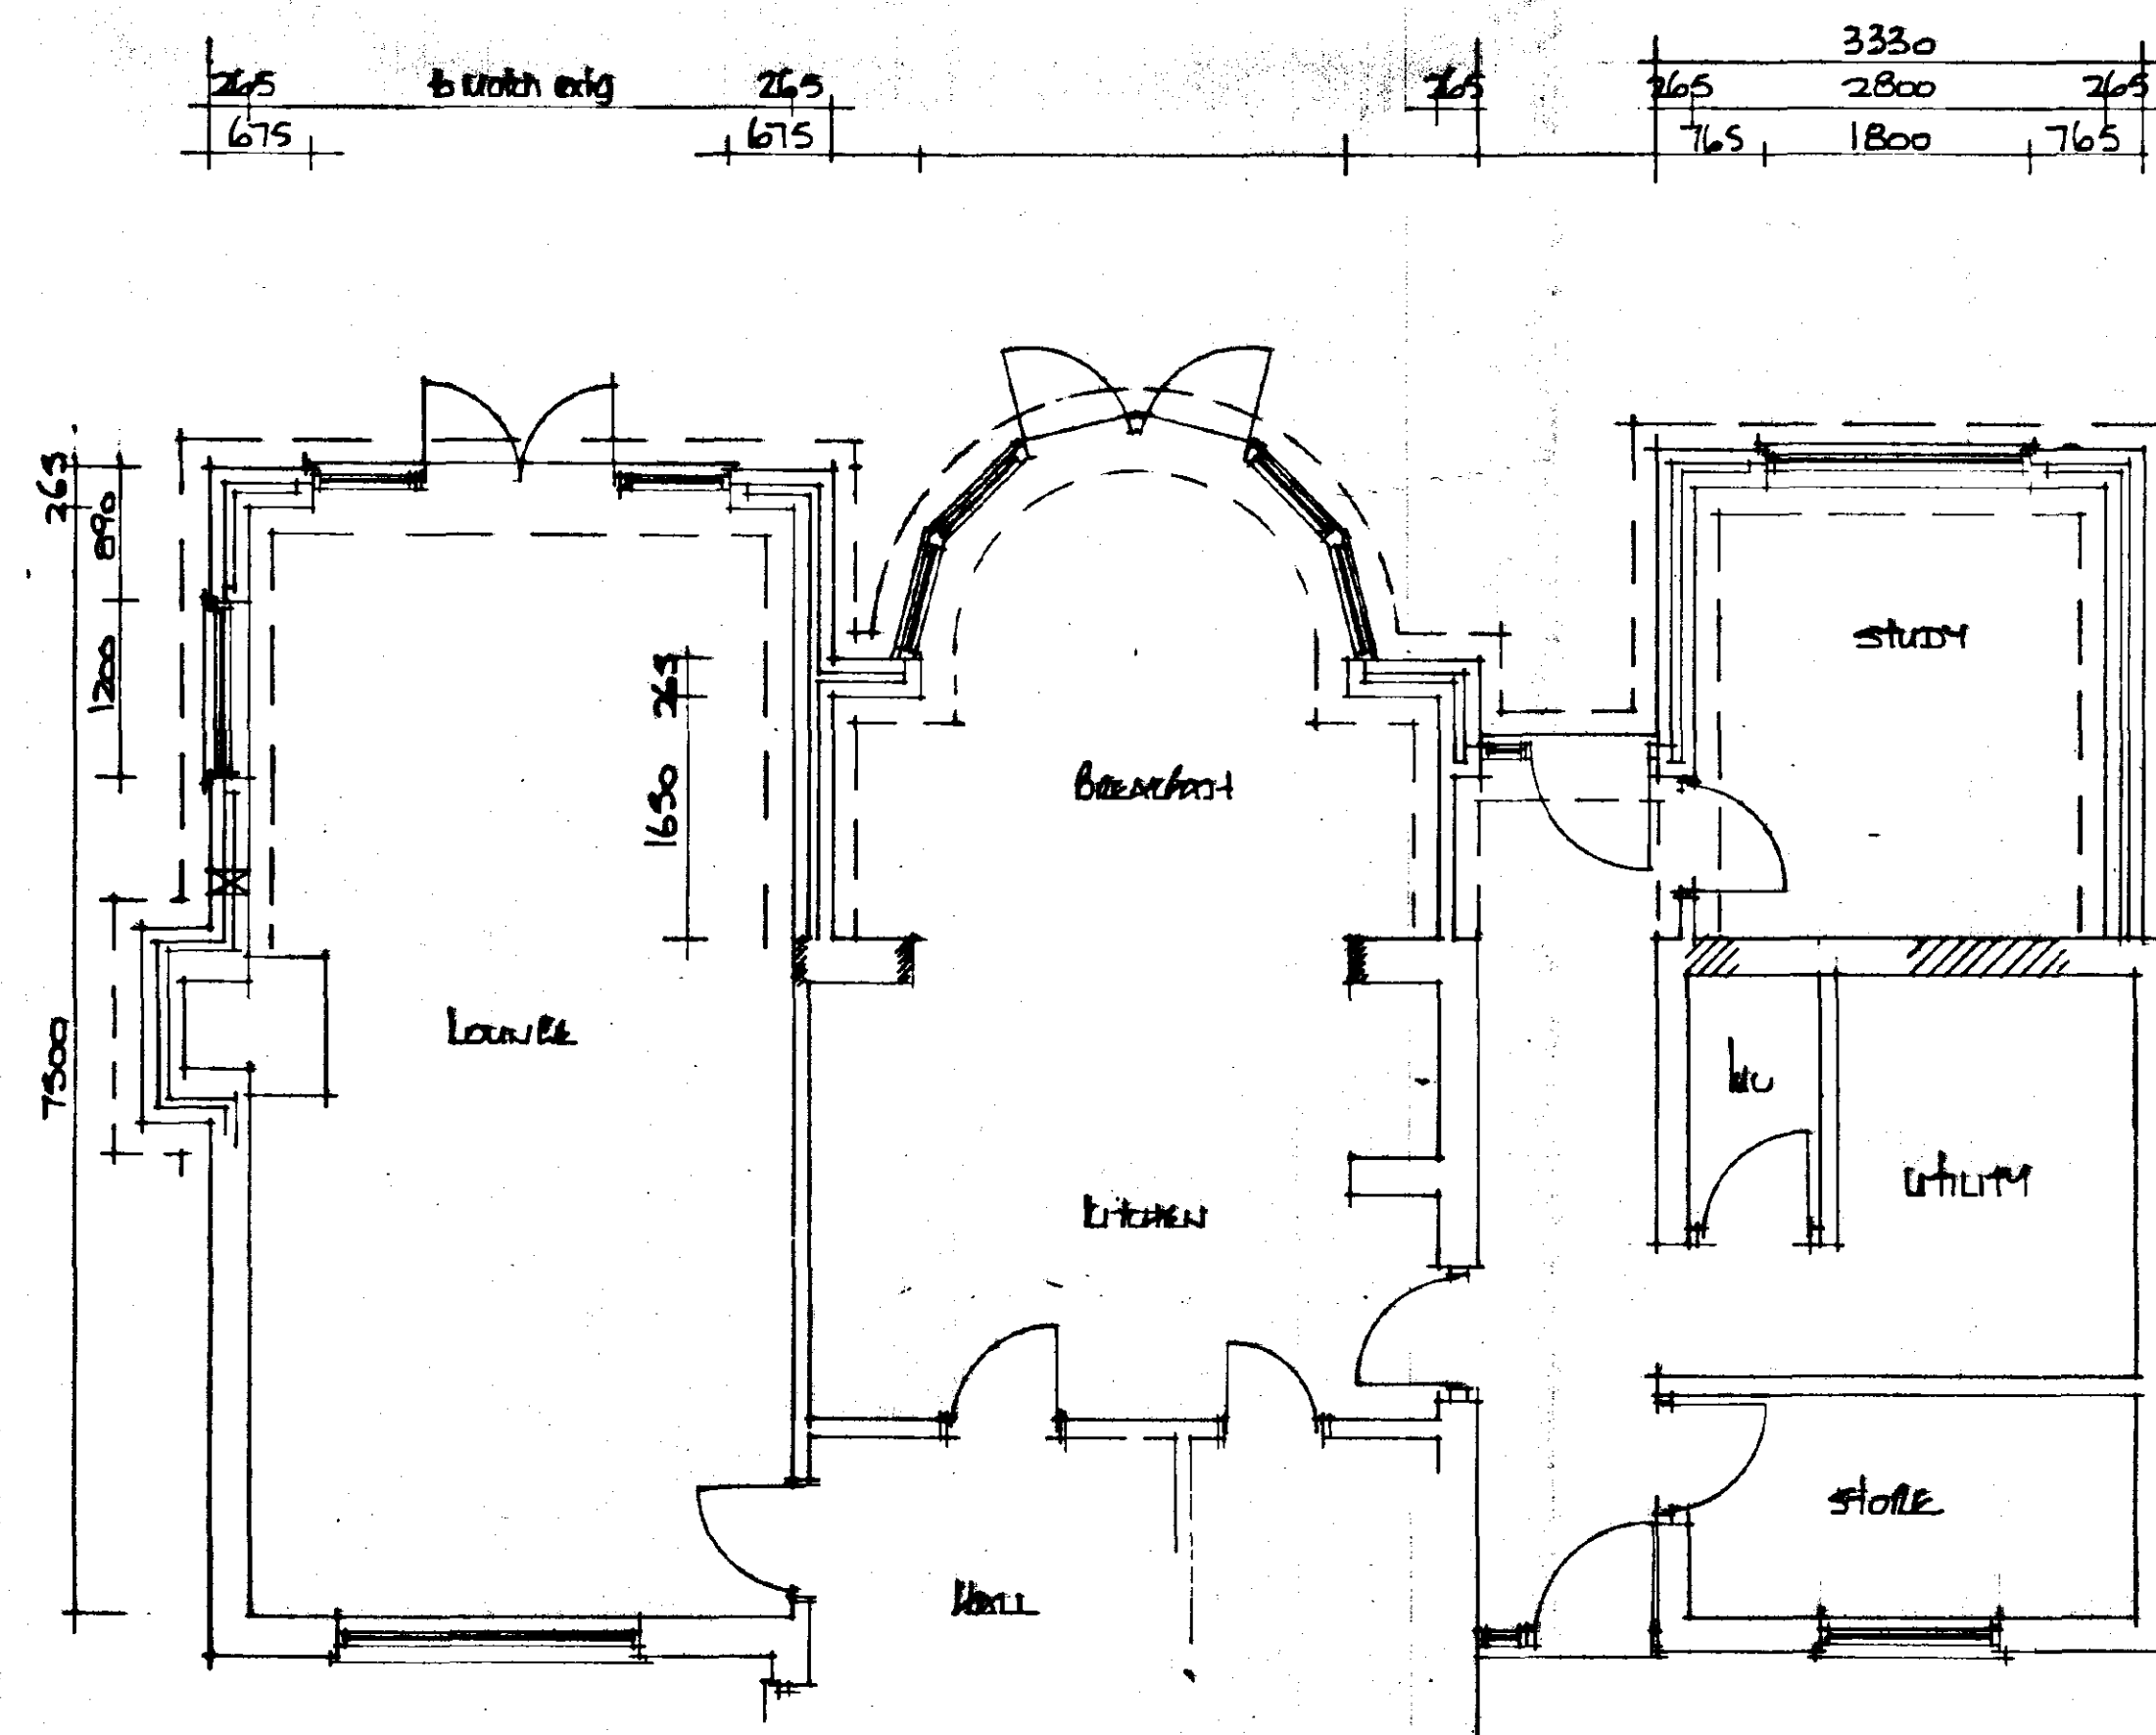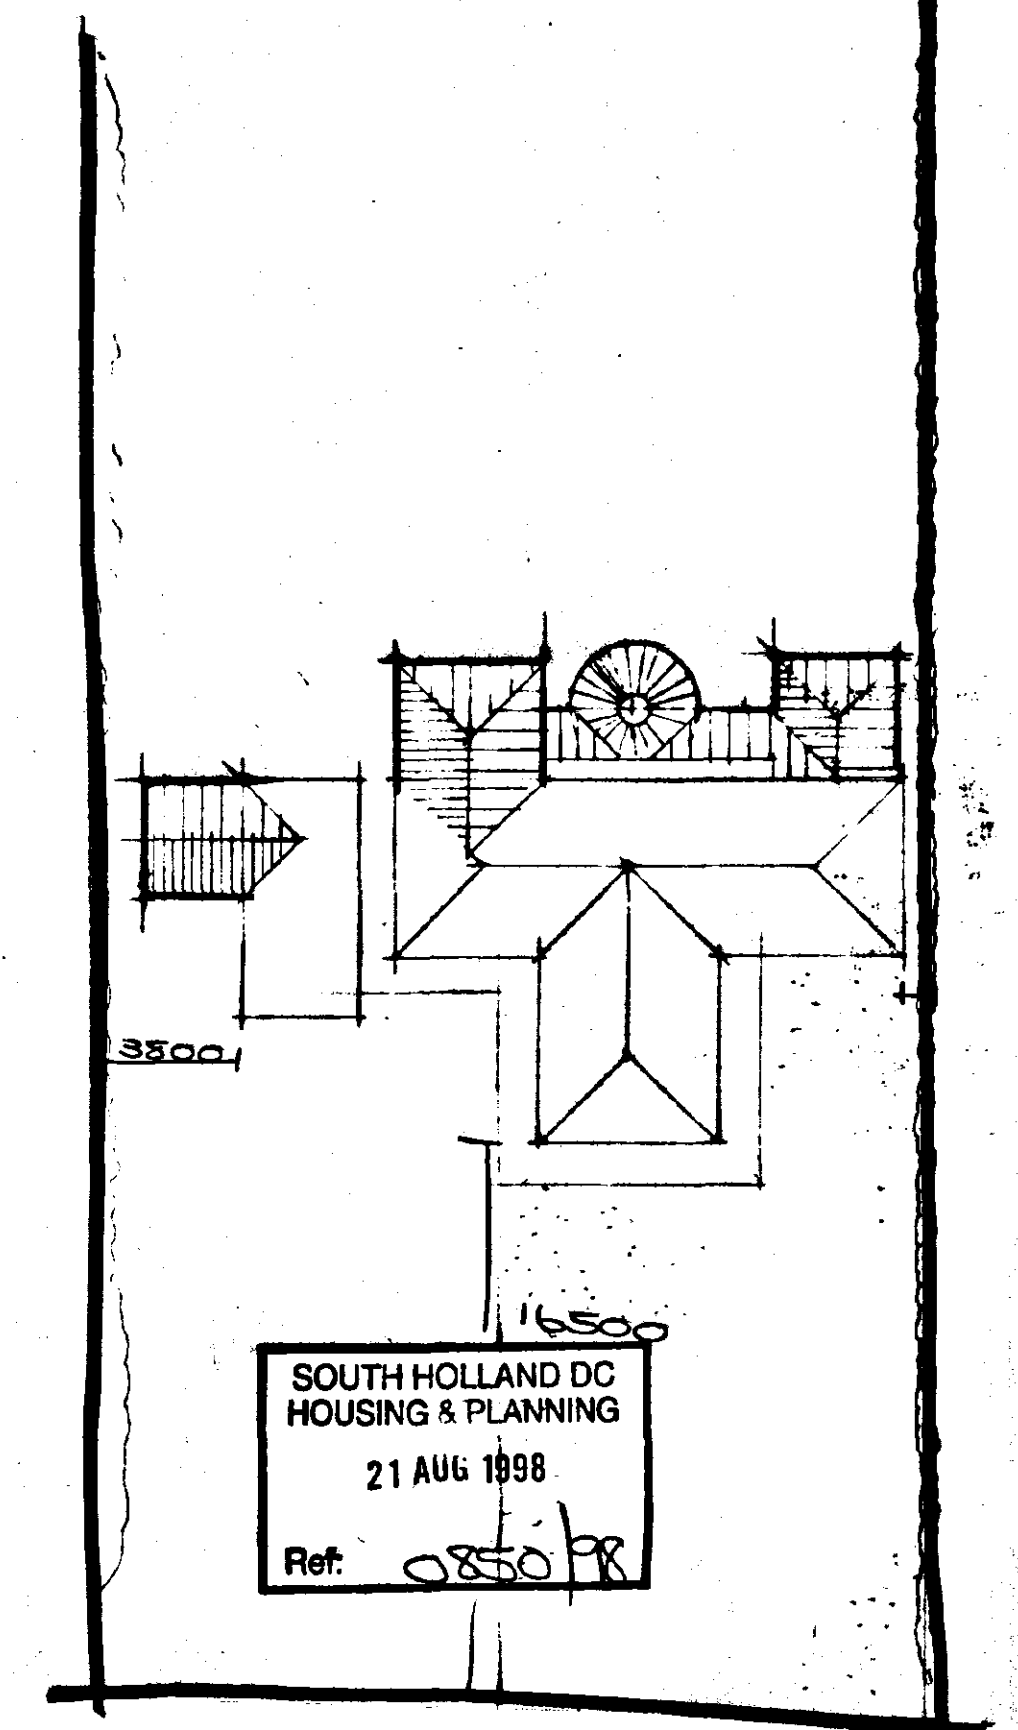

GROUND FLOOR PLAN

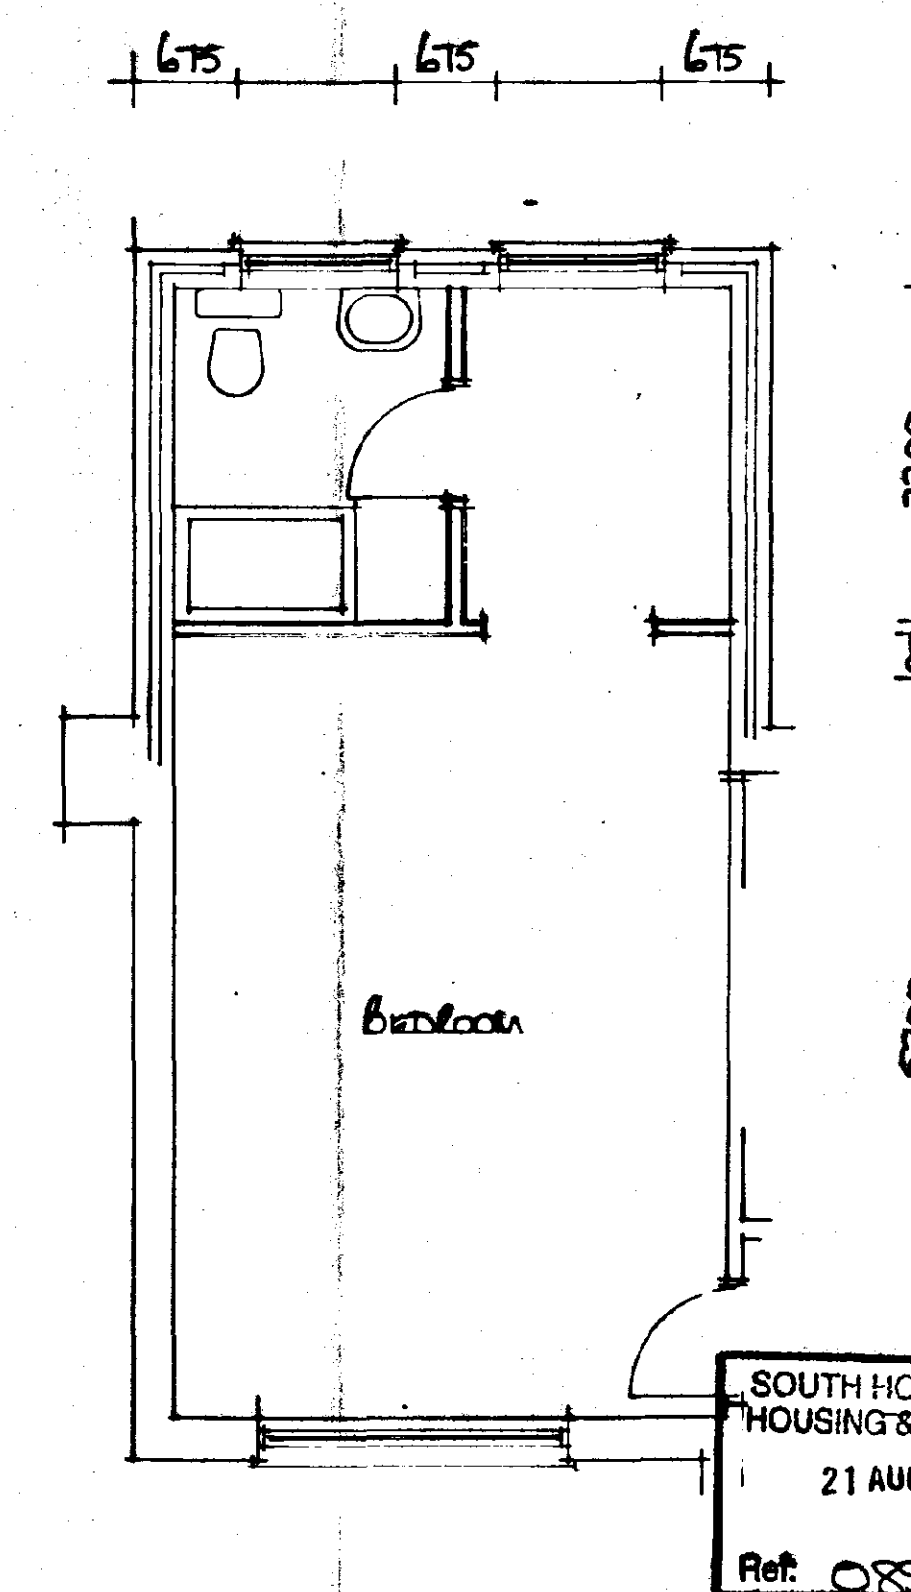

FIRST FLOOR

A		Date	Revisions
© copyright			
East Midlands Design Associates "Willow Lodge", Horseshoe Road, Spalding, Lincs. PE11 3JA Tel: Spalding (0775) 767988			
Client			
MR & MRS M. TREBICK			
Job Title			
EXTENSION TO DWELLING AT LINDEN HOUSE MAIN ROAD WILLOW LODGE			
Drawing Title			
Plans, elevations			
DETERMINED PLAN			
Scale			
1:50 & 1:100			
Date		Drawn by	
Aug 98		AL	
Dwg. No.		Rev	
98/33/01			