
 


date

 

PROPOSED LANDSCAPE (scale 1:200)

FLOWER BED (D)


BIRD OF PARADISE BUSH (Caesalpinia gilliesii)
MT ATLAS DAISY (Amaryllis belladonna)
JAPANESE PIERIS 'Forest Flame' (Pieris)
JAPANESE ANDROMEDA 'Mountain Fire' (Pieris japonica)
SPICY GLOBE BASIL 'Spicy Globe' (Ocimum basilicum)
HEAVENLY BAMBOO 'Gulfstream' (Nandina)
CARPET BUGLE 'Atropurpurea' (Ajuga reptans)
CHINESE LANTERN (Physalis alkekengi)
SCARLET CLEMATIS (Clematis texensis)
HELEN CAMPBELL SPIDER FLOWER 'Helen Campbell' (Cleome hasslerii)
COCKSCOMB 'Flaming Feather' (Celosia)
FAN PALM (Brahea armata)
BLUE FESCUE (Festuca ovina glauca)
BIG BLUE LILYTURF (Liriope muscari)
BAMBOO CANE (Arundinaria viridistriata)
CREEPING ROSEMARY 'Prostratus' (Rosmarinus officinalis)
LAVENDER (Lavendula)
CAMPANULA BELLFLOWER
HARDTACK (Cerocarpus montanus glader)

Large Natural Rocks & Stones with mixed aggregate for ground cover.

FLOWER BED (B)

JAPANESE PIERIS 'Forest Flame' (Pieris)
JAPANESE ANDROMEDA 'Mountain Fire' (Pieris Japonica)
JAPANESE PIERIS 'White Cascade' (Pieris Japonica)
FLORIDA AZALEA (Rhododendron austrinum)
RHODIE 'Elizabeth' (Rhododendron)
CHIONOIDES RHODODENDRON
'Chionoides' (Rhododendron)
CANNA X GENERALIS 'Dwarf'
DAHLIA 'Doris Day' (Dahlia)
CACTUS DAHLIA 'Trunket' (Dahlia)

Starlight White Dolomatic Marble
Aggregate to be used as ground cover

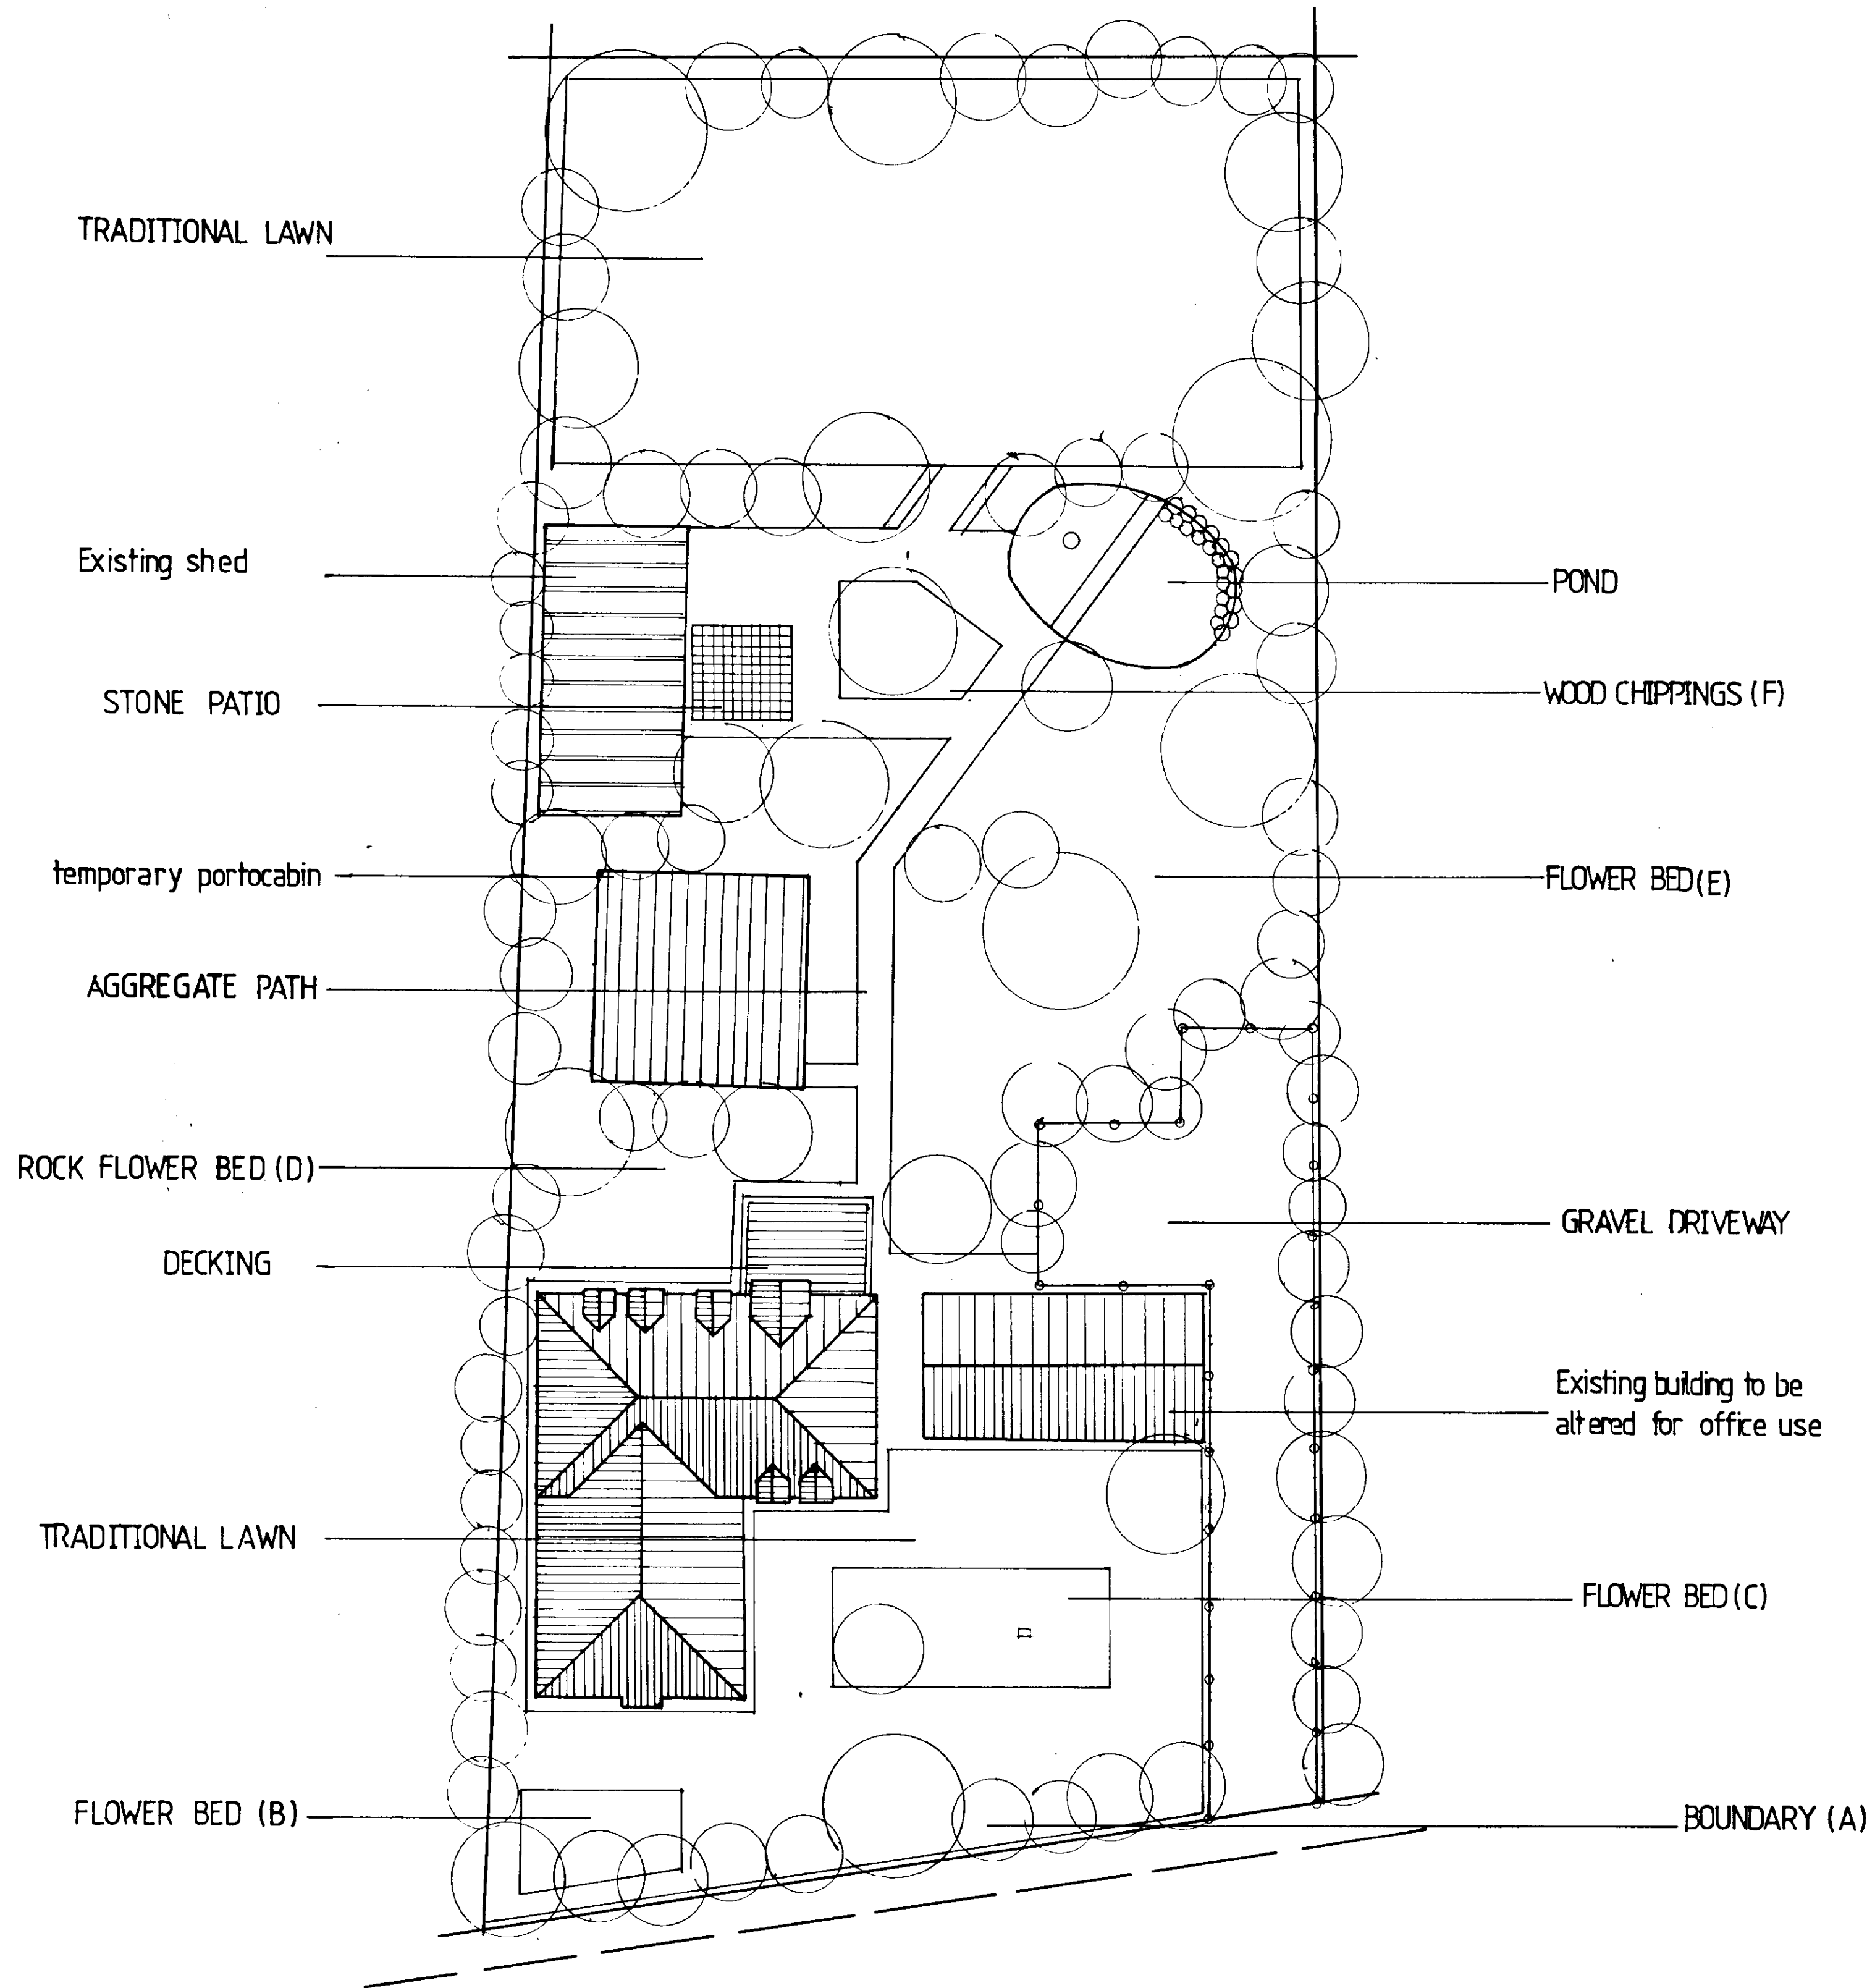

BED (F)

JAPANESE WHITE BIRCH (Betula platyphilla japonica)

Luna collanades at varied heights to surround bed with wood chippings as ground cover.

FLOWER BED (E)

CHIVES
NEW ZEALAND FLAX (Phormium tenax)
SPEEDWELL 'Goodness Grows' (Veronica)
MEALY CUP SAGE 'Victoria' (Salvia farinacea)
CALIFORNIA POPPY (Eschscholzia californica)
BAMBOO CANE (Arundinaria viridistriata)
BLUE FESCUE (Festuca ovina glauca)
BIG BLUE LILYTURF (Liriope muscari)
SILK OAK (Grevillea robusta)
NEEDLE SPIKE-RUSHN (Eleocharis acicularis)
SQUIRRELTAIL BARLEY (Hordeum jubatum)
PITCH PINE (Pinus palustris)
JAPANESE MAPLE 'Sango Kaku' (Acer palmatum)
BABYLON WEeping WILLOW (Salix babylonica)
DOVE TREE (Davidia involucrata vilmoniniana)
CRABAPPLE 'Red Jade' (Malus)
FEATHER REED GRASS 'Karl Foerster' (Calamagrostis x acutifolia)
FAIRY SLIPPER (Calypso bulbosa)
CANNA LILY 'Veriegata' (Canna x generalis)
SLIPPER ORCHID (Cypripedium acaule)
COCKSCOMB 'Flaming Feather' (Celosia)
SCARLET BUGLER 'Jingle Bells' (Penstemon barbatus coccineus)
BLUEBELL (Campanula rotundifolia)
WHITE FRINGED BLEEDING HEART 'Snowdrift' (Dicentra eximia)
BALLOON FLOWER (Platycodon grandiflorus)
LADY FERN (Athyrum filix-femina)
ACORUS CALAMUS
COMMON CORN COCKLE (Agrostemma githago)
MT ATLAS DAISY (Anacyclus depressus)
YELLOW WOOD ANEMONE (Anemone ranunculoides)
GOLDEN MARGUERITE (Anthemis tinctoria)
ASTER 'Royal Opal'

Collanades & Bali to be used in and around pond with fountain.

FLOWER BED (C)

JERUSALEM THORN (Parkinsonia aculeata)
AFRICAN DAISY 'Wine' (Araucaria bidwillii)
ASTER 'Royal Opal'
JAPANESE ANDROMEDA 'Mountain Fire' (Pieris japonica)
LADY FERN (Athyrum filix-femina)
HELEN CAMPBELL SPIDER FLOWER 'Helen Campbell' (Cleome hasslerii)
ERYTHRINA X BIDWELLII
AFRICAN LILY (Agapanthus africanus)
CUP & SAUCER (Campanula Bellflower)
CACTUS DAHLIA 'Trunket' (Dahlia)
PERUVIAN DAFFODIL (Hymenocallis narcissiflora)
GLORIOSA DAISY (Rudbeckia hirta)
BERGAMOT 'Cambridge Scarlet' (Monarda didyma)

Water feature to be off-centred and white aggregate to be used for ground cover.

BOUNDARY (A)

RED ASH (Fraxinus pennsylvatica)
CHINESE CHESTNUT (Castanea mollissima)
CHINESE ELM (Ulmus parvifolia)
SMOKE TREE 'Royal Purple' (Cotinus coggygria)
CASCARA SAGRADA (Rhamnus purshianus)
HARLEQUIN GLORYBOWER (Clerodendrum trichotomum)
SOUTHERN SUGAR MAPLE (Acer barbatum)
JAPANESE MAPLE 'Sango Kaku' (Acer palmatum dissectum)

Do not scale from this drawing

This drawing is copyright and may not be altered, traced, photographed or used for any purpose other than that for which it is issued without permission from John D Lynch Partnership.

revision

date

SOUTH HOLLAND DC
HOUSING & PLANNING
01 AUG 2000
Ref: 856/00

JOHN D LYNCH
partnership
CHARTERED
ARCHITECTS

project / drawing
ALTERATIONS AND EXTENSIONS TO THE BUNGALOW,
HIGH STREET, WHAPLOE, FOR MR & MRS MOORE.

LANDSCAPE PROPOSAL

scale 1 : 200 date 01 AUG 00 drawn KML

project no. 1482 drawing no. AD/3

revisions

NOTES

Do not scale from this drawing

This drawing is copyright and may not be altered, traced, photographed or used for any purpose other than that for which it is issued without permission from John D Lynch Partnership

The General Contractor is to check all dimensions on site and report discrepancies to the Architect


All details shown in this drawing including foundations are based upon typical site conditions related to the area. No responsibility can be accepted for abnormal conditions which may be discovered during construction unless reported to the Architects so that design amendments may be considered. Site soil surveys are recommended in respect of foundations to establish specific site conditions before foundation work is undertaken

REVISION

date




NORTH ELEVATION

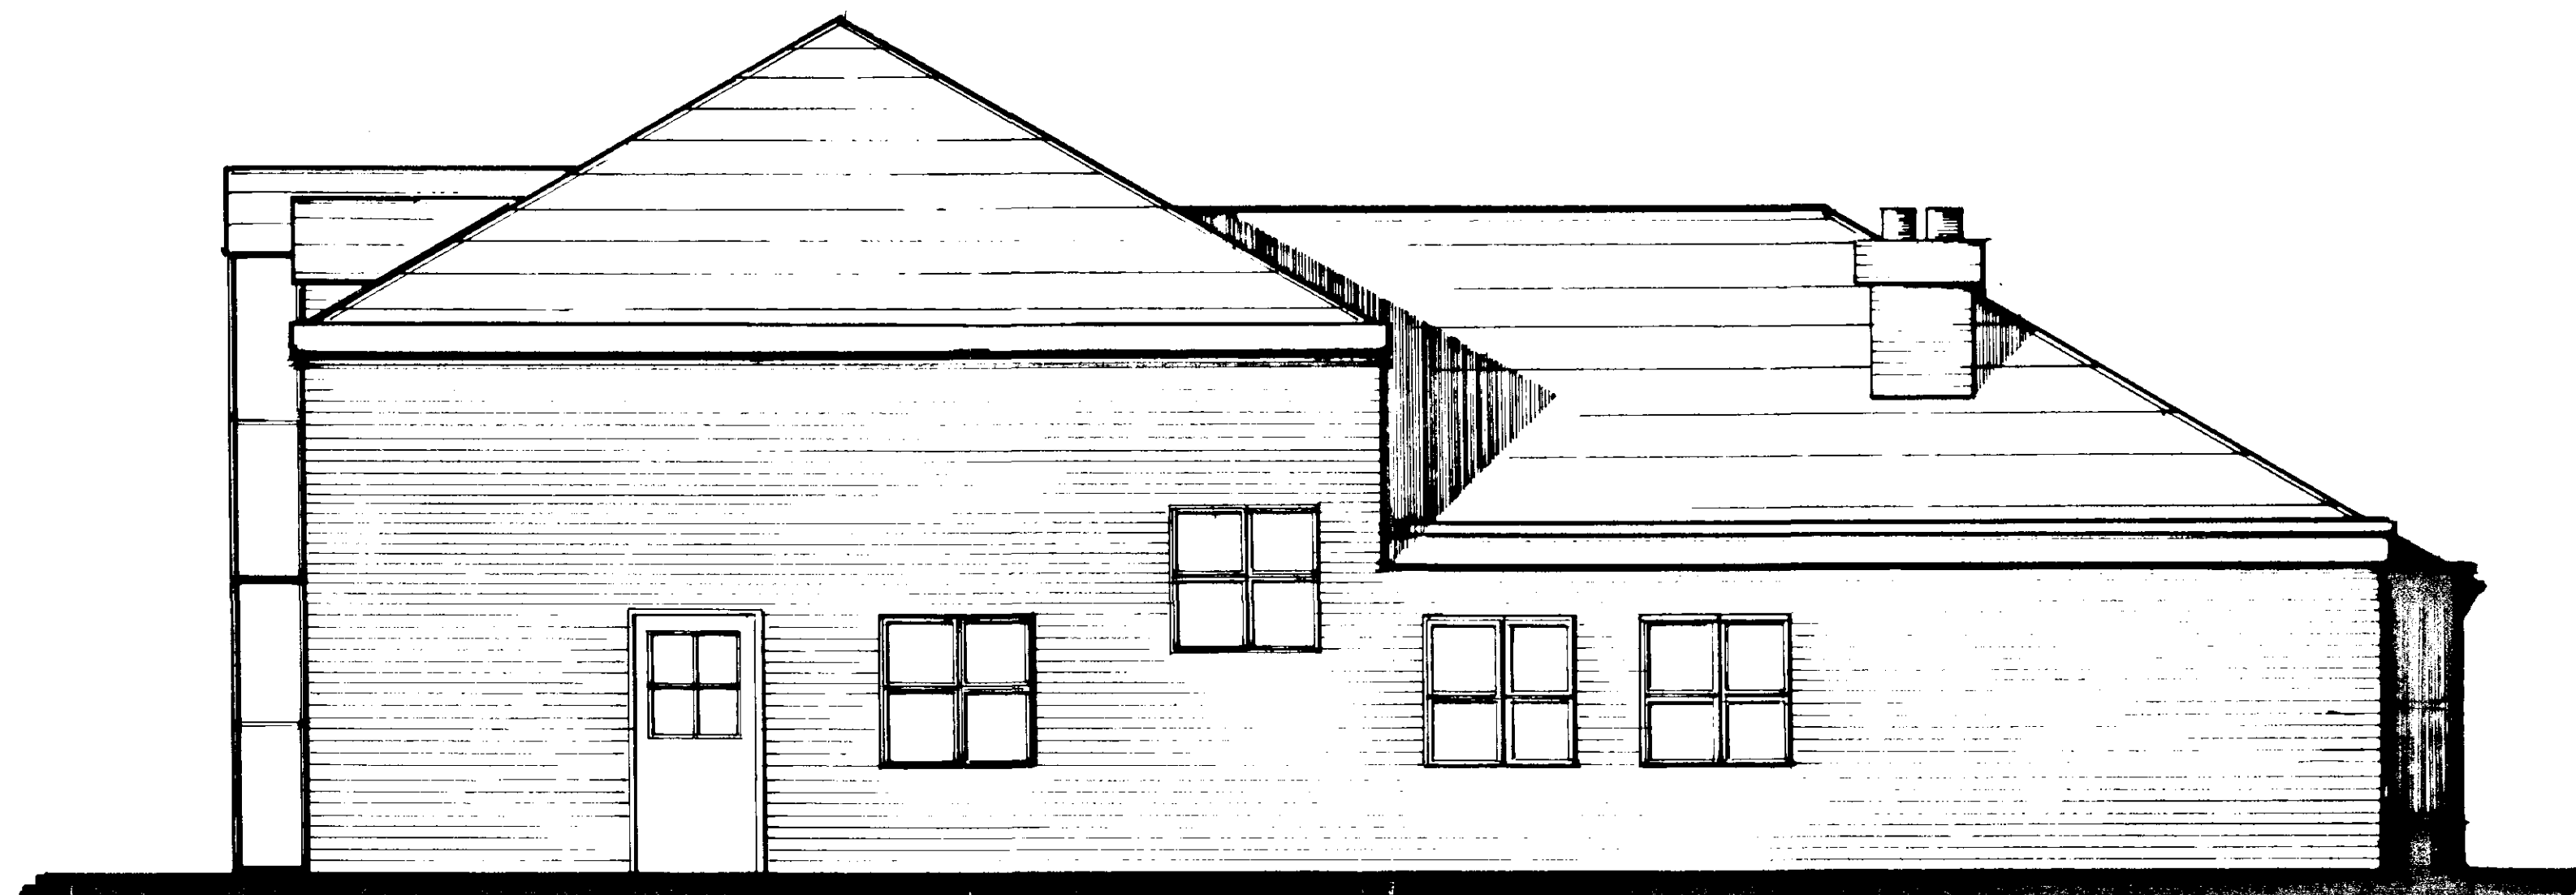


EAST ELEVATION



SOUTH ELEVATION

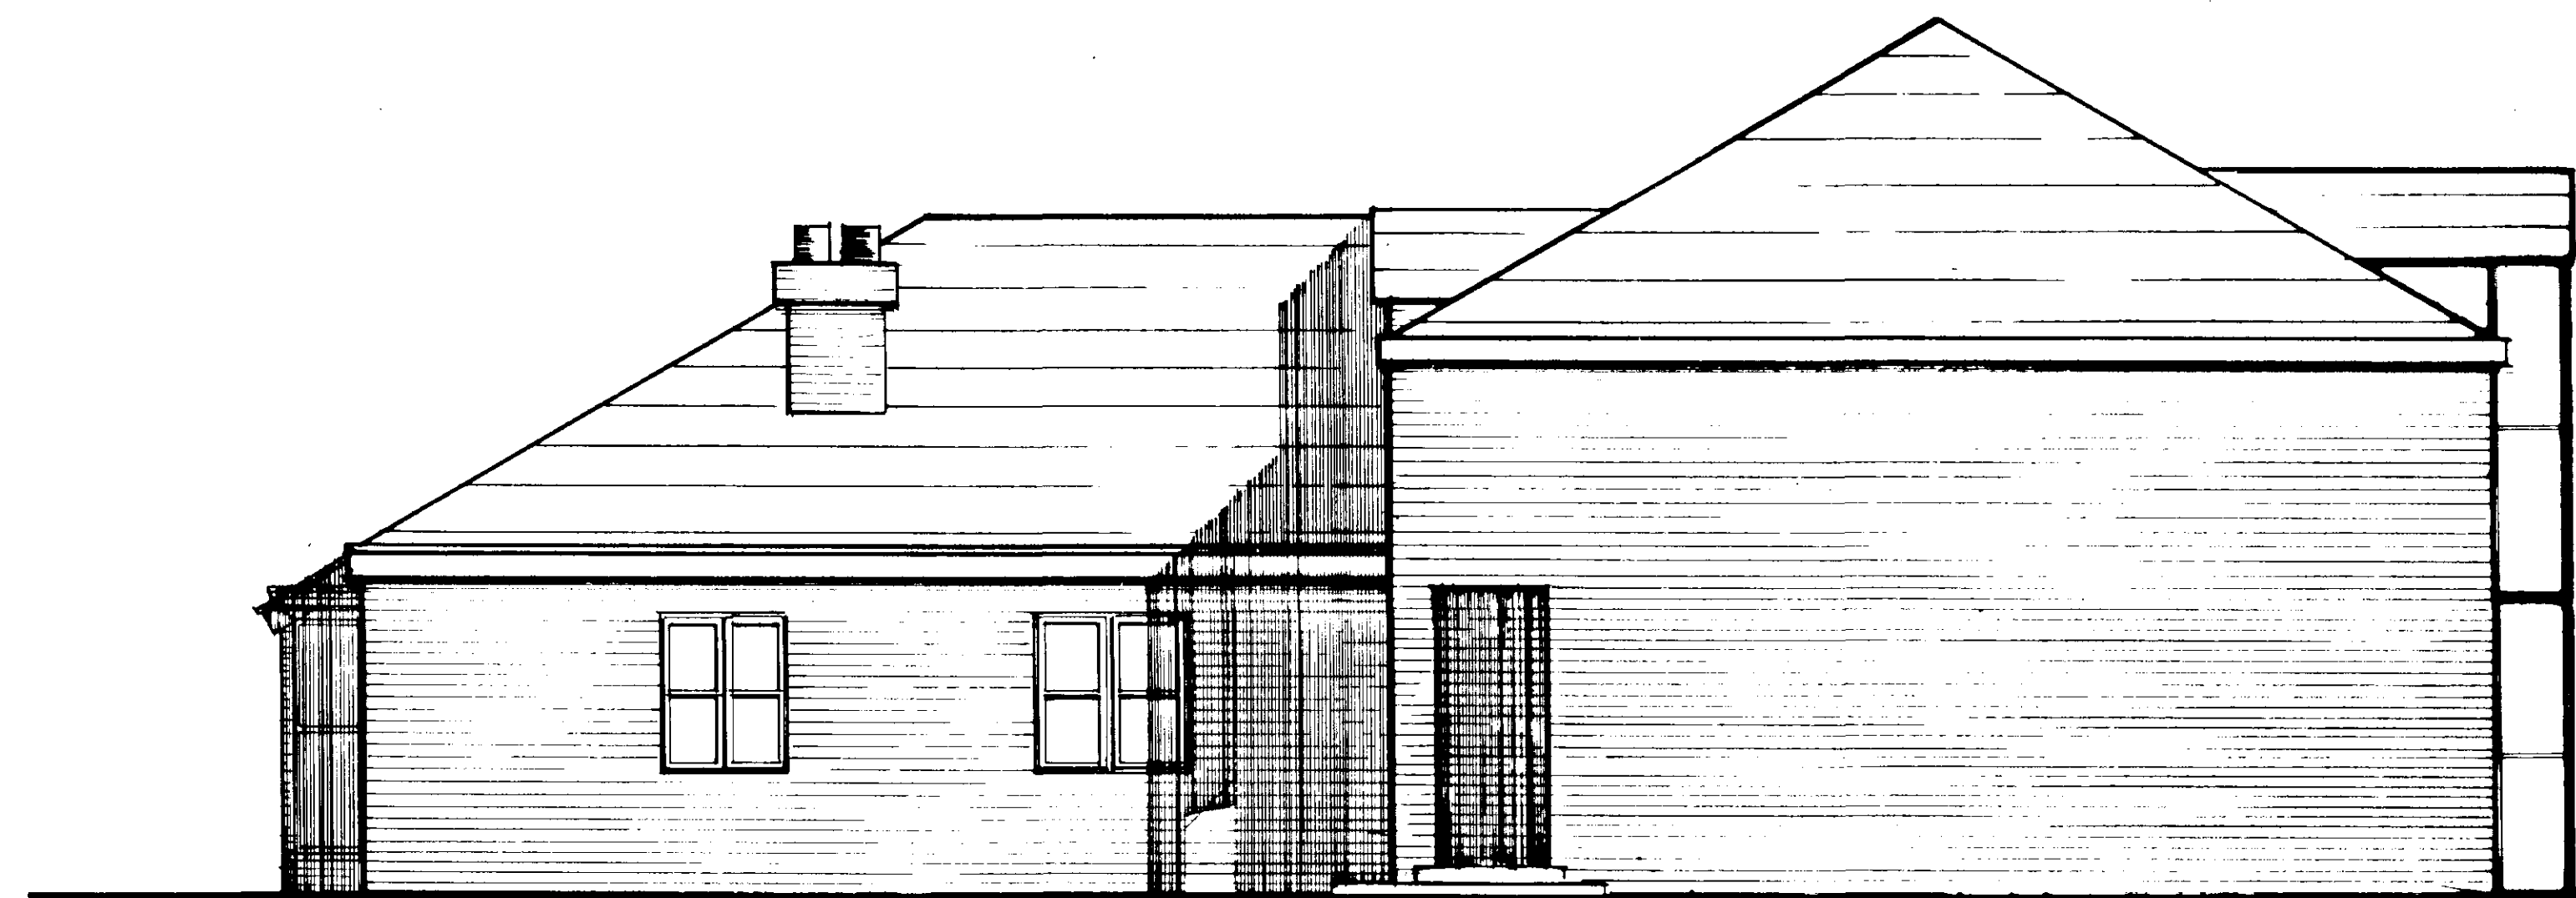

WEST ELEVATION

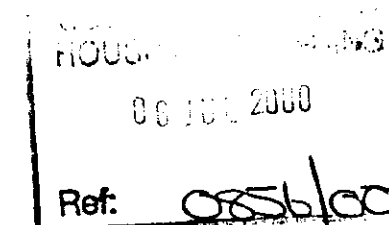

JOHN D LYNCH
partnership

CHARTERED
ARCHITECTS
DETROIT, MICHIGAN

project / drawing
ALTERATIONS AND EXTENSIONS TO THE BUNGALOW,
HIGH STREET, WHAPLODE, FOR MR AND MRS W T
MOORE.

ELEVATIONS

scale	date	drawn
1:50	JULY 00	KML

project no.	drawing no
1482	AD/



NOTES

Do not scale from this drawing

This drawing is copyright and may not be altered, traced, photographed or used for any purpose other than than for which it is issued without permission from John D Lynch Partnership.

The General Contractor is to check all dimensions on site and report discrepancies to the Architect.

All details shown in this drawing including foundations are based upon typical site conditions related to the area. No responsibility can be accepted for abnormal conditions which may be discovered during construction unless reported to the Architects so that design amendments may be considered. Site soil surveys are recommended in respect of foundations to establish specific site conditions before foundation work is undertaken.

revision

ate


JOHN D LYNCH
partnership
CHARTERED
ARCHITECTS

project / drawing
ALTERATIONS AND EXTENSIONS TO THE BUNGALOW,
HIGH STREET, WHAPLODE, FOR MR AND MRS W T
MOORE.


PLANS

scale	date	drawn
1:50	JULY 00	KML


project no.	drawing no
1482	AD/1

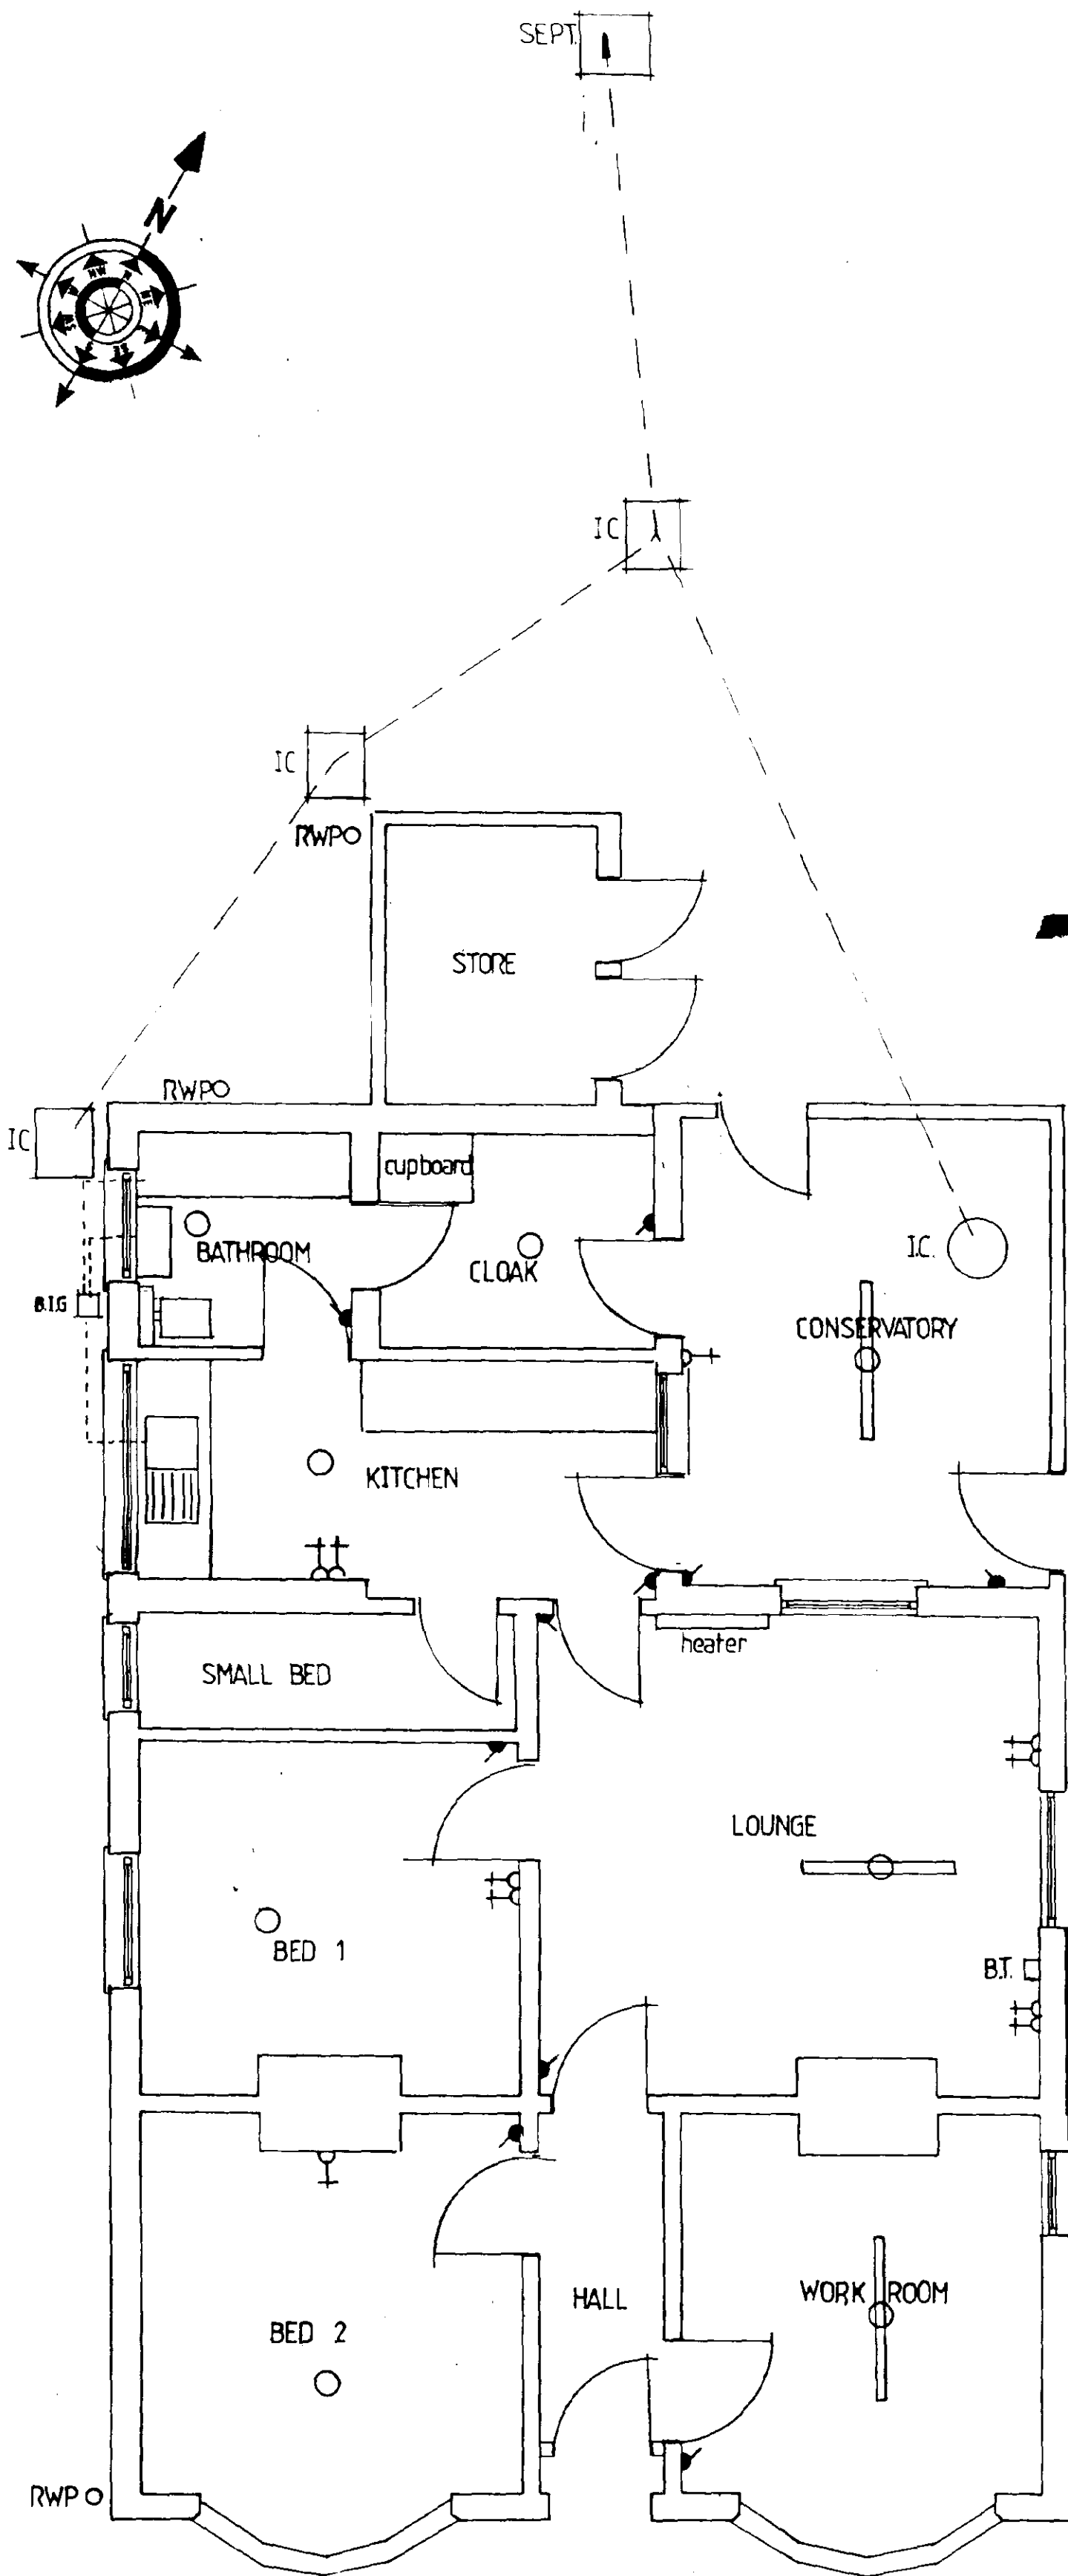

EXISTING FLOOR PLAN

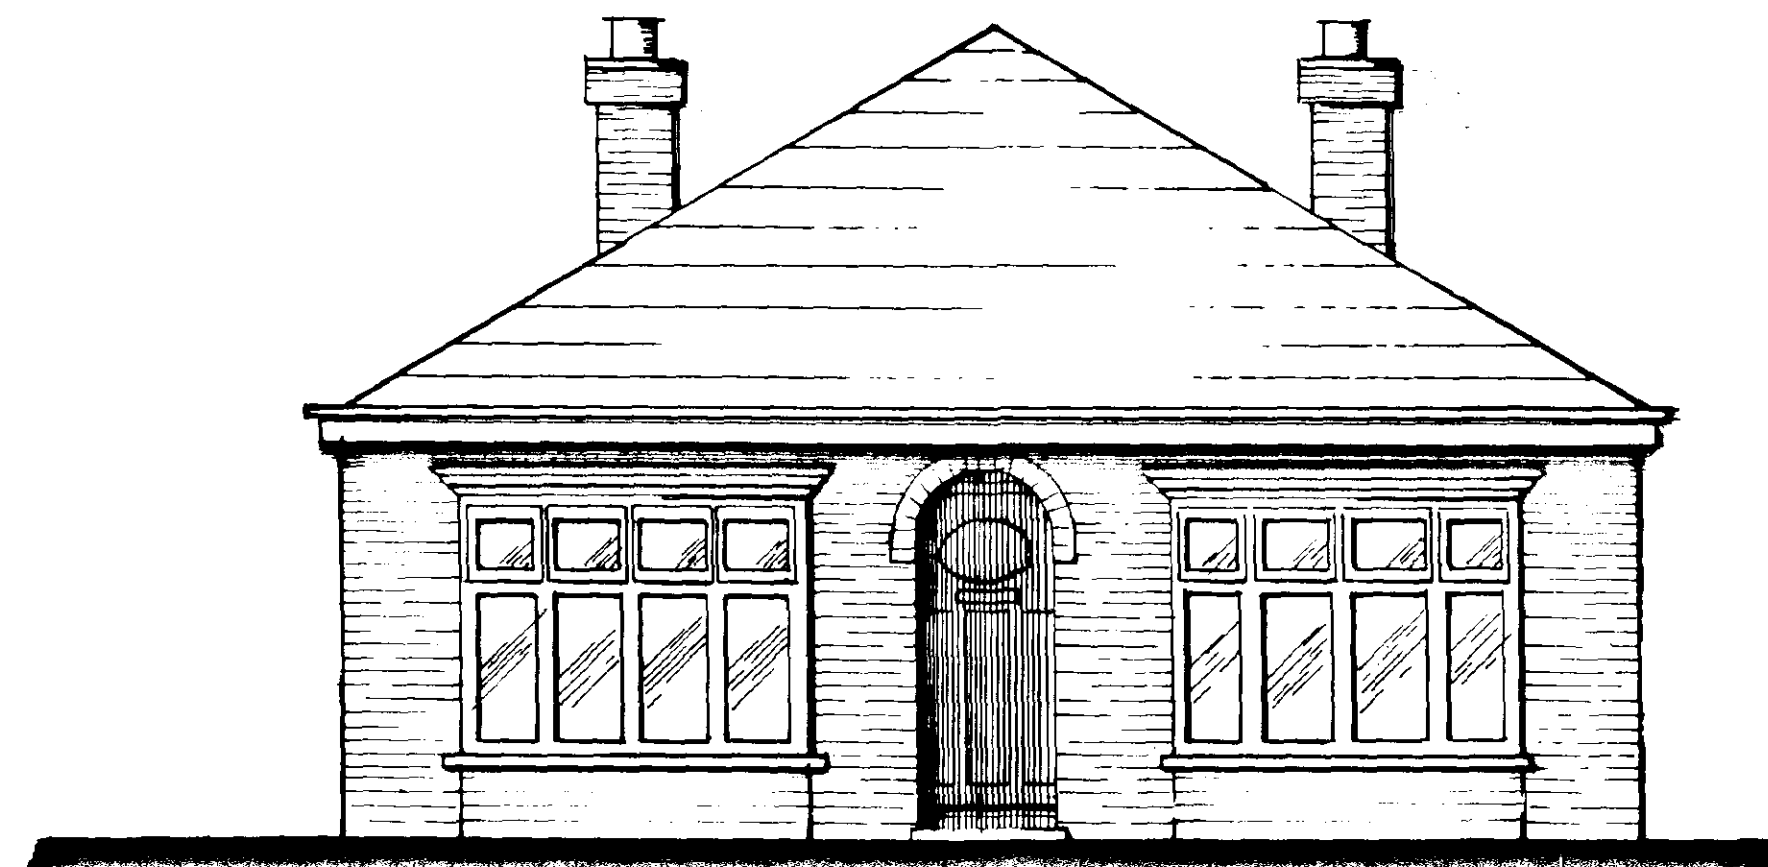


NORTH ELEVATION

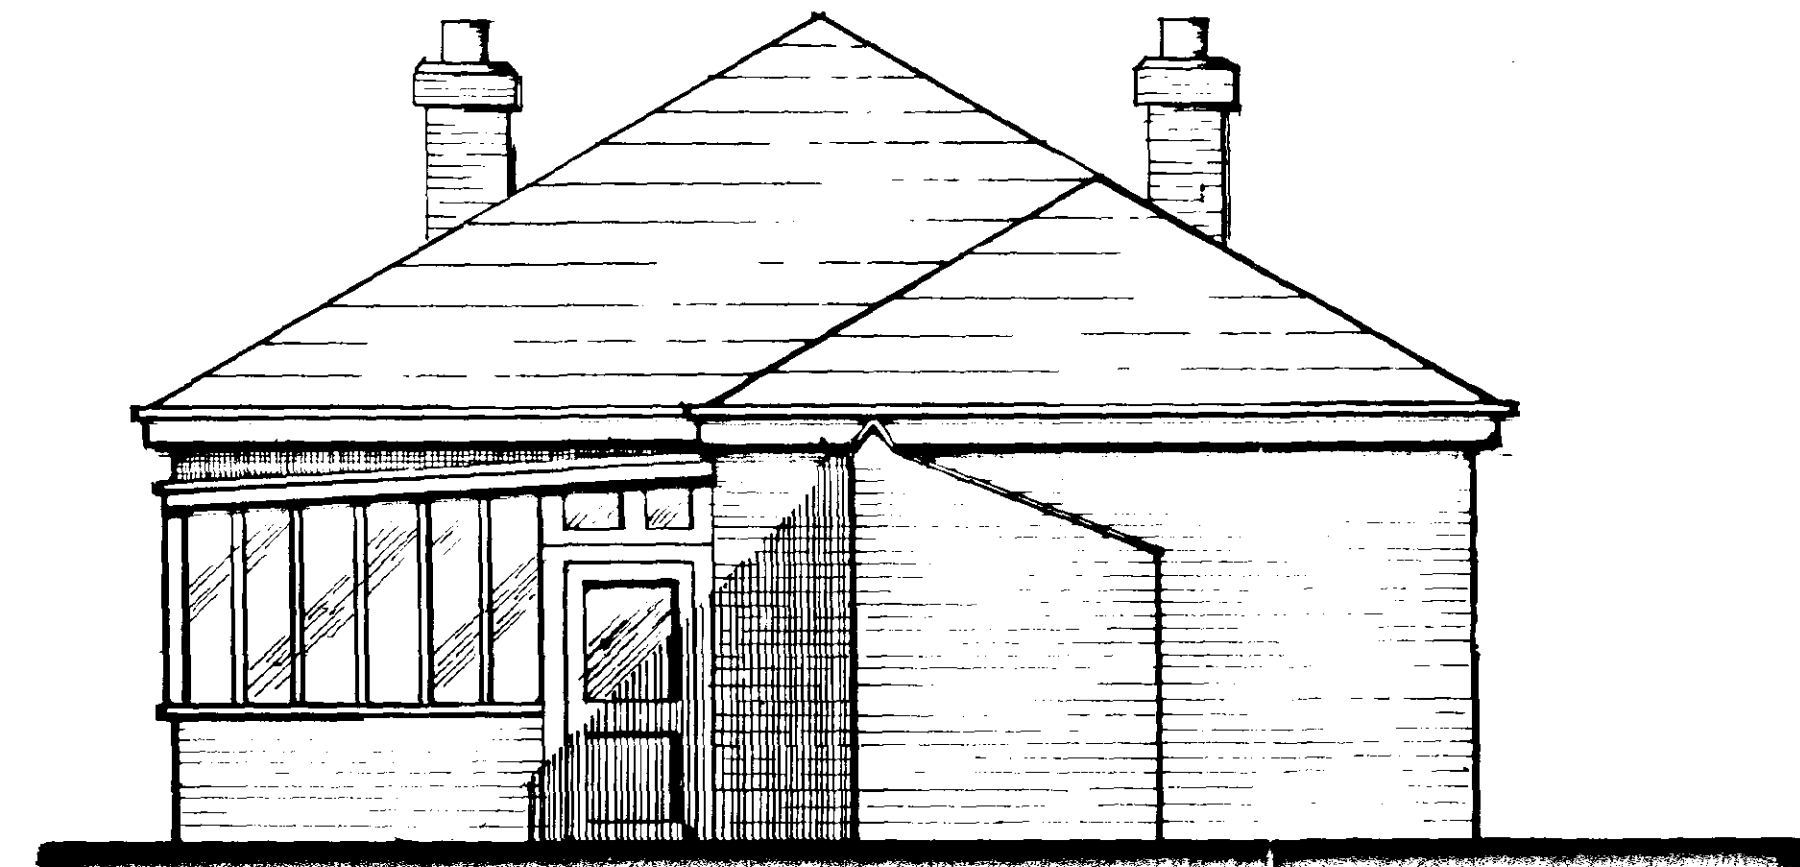

SOUTH ELEVATION



WEST ELEVATION

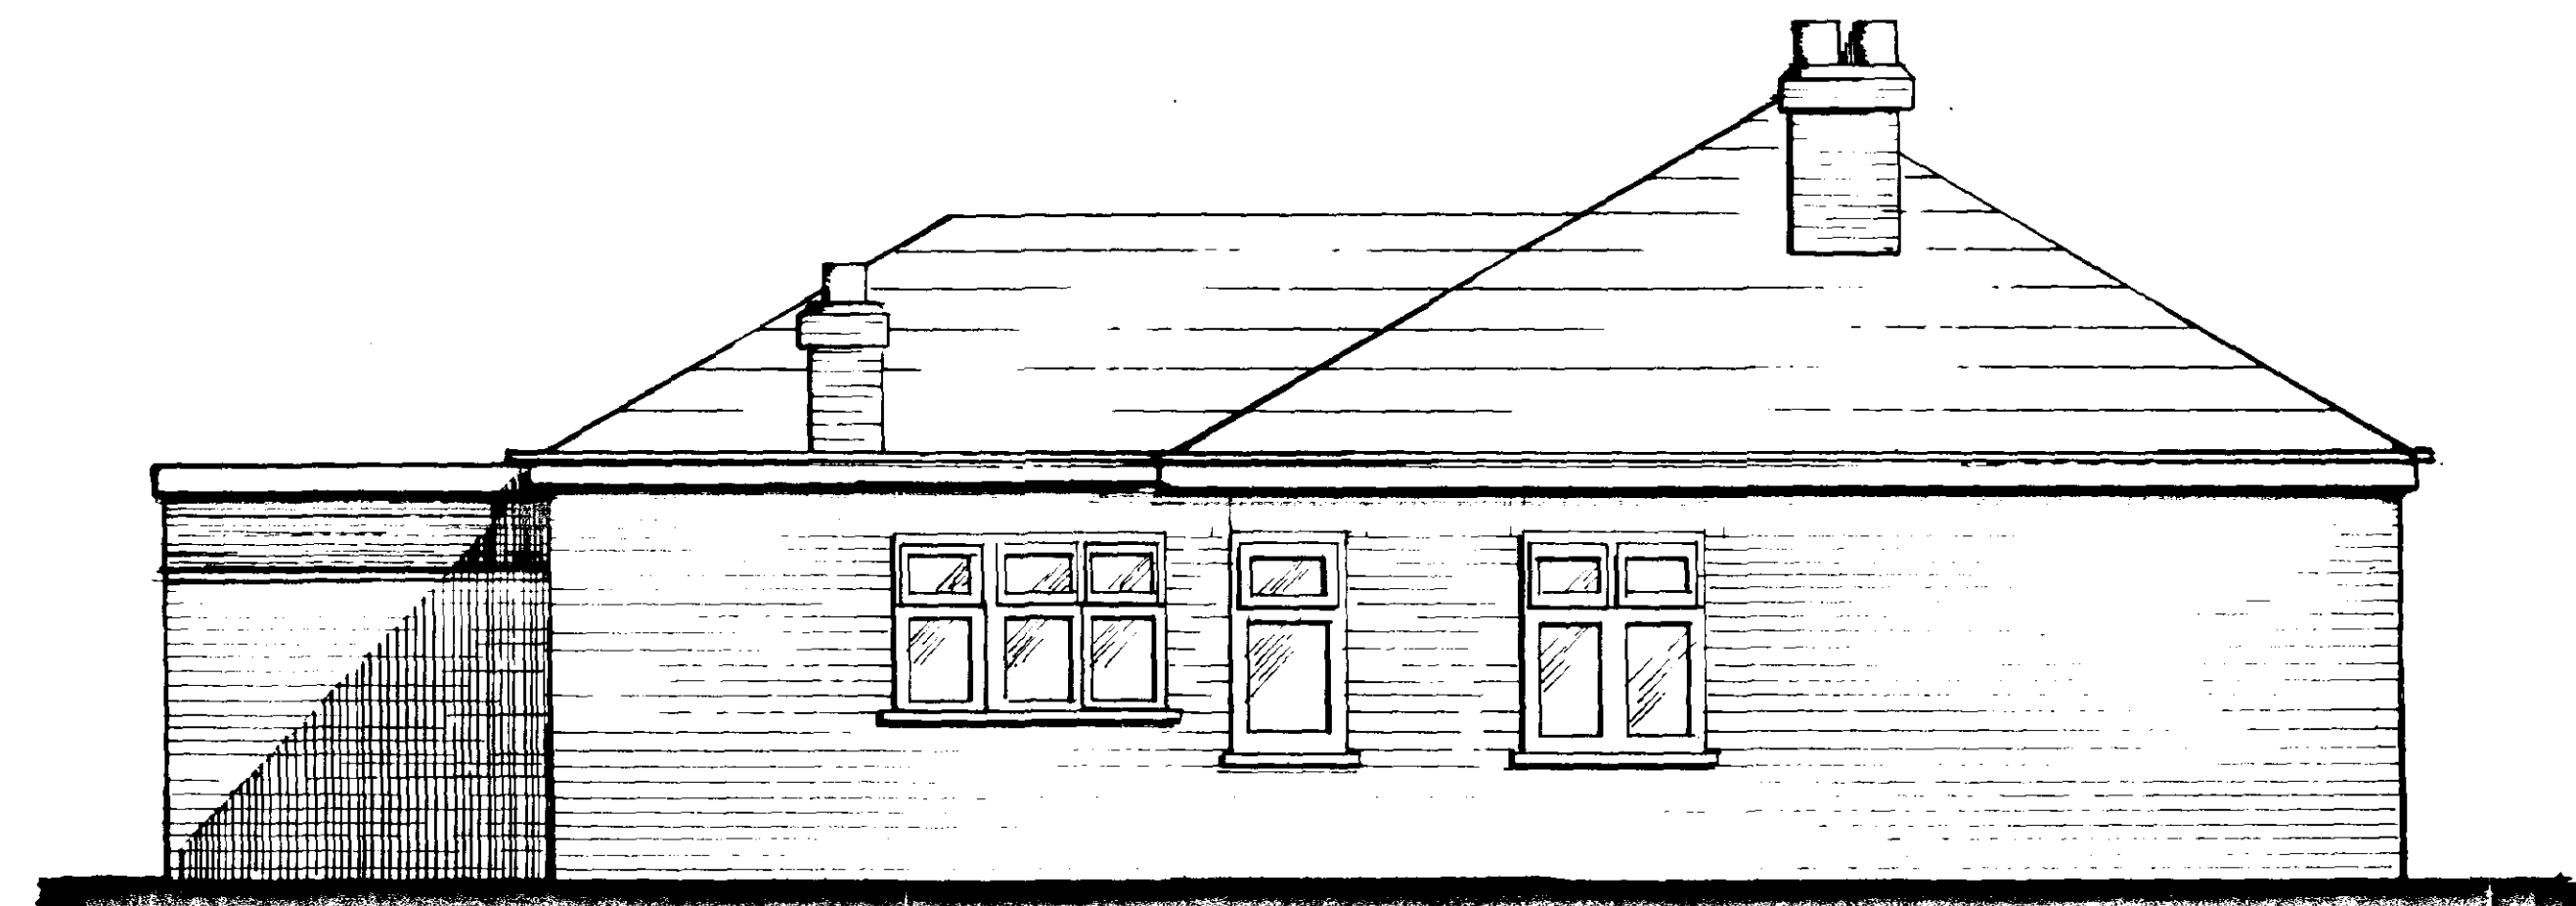

EAST ELEVATION

HOUSING &
BUILDING
Ref: 08/01/00

JOHN D LYNCH Partnership CHARTERED ARCHITECTS	
<i>Project</i> Mr & Mrs W T Moore	
<i>Title</i> Extensions to bungalow at High Street, Whaplode,	
<i>Drawing</i> SURVEY DRAWING	
<i>Date</i> FEB.2000	<i>Drawn</i> JDL
<i>Job No</i> 1482	
<i>Scale</i> 1:50	<i>Drawing No.</i> 1482/AS/1