
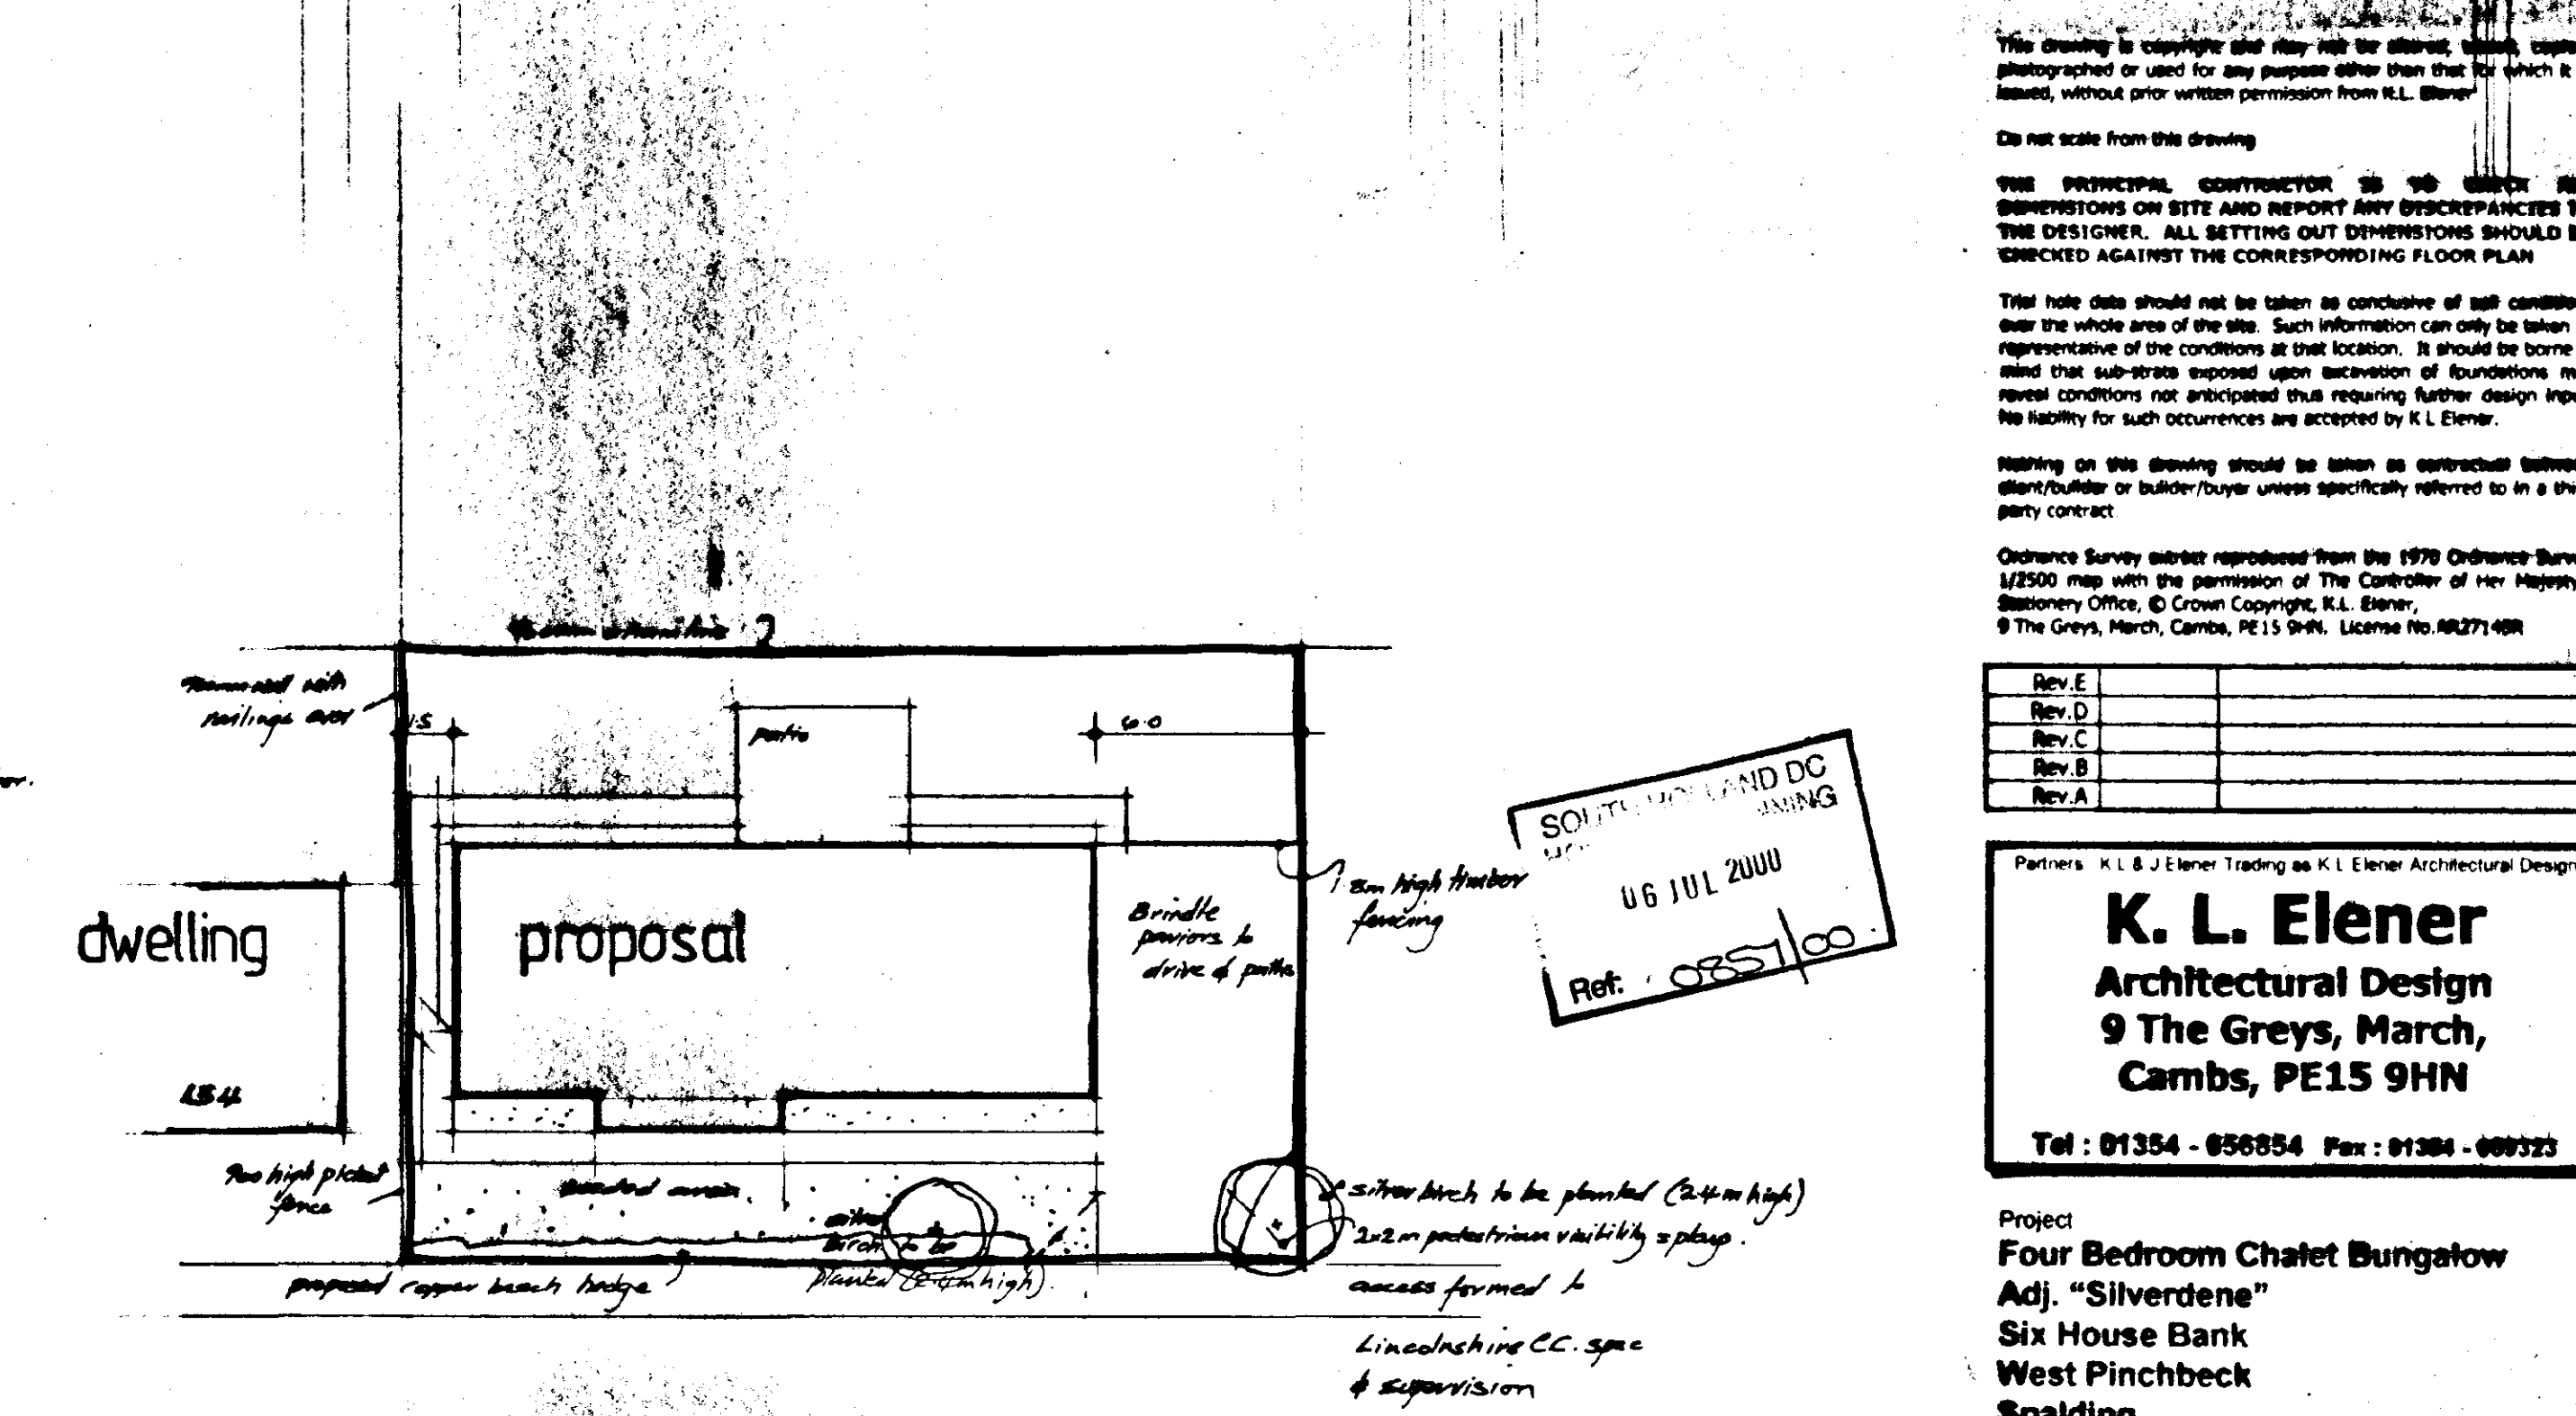
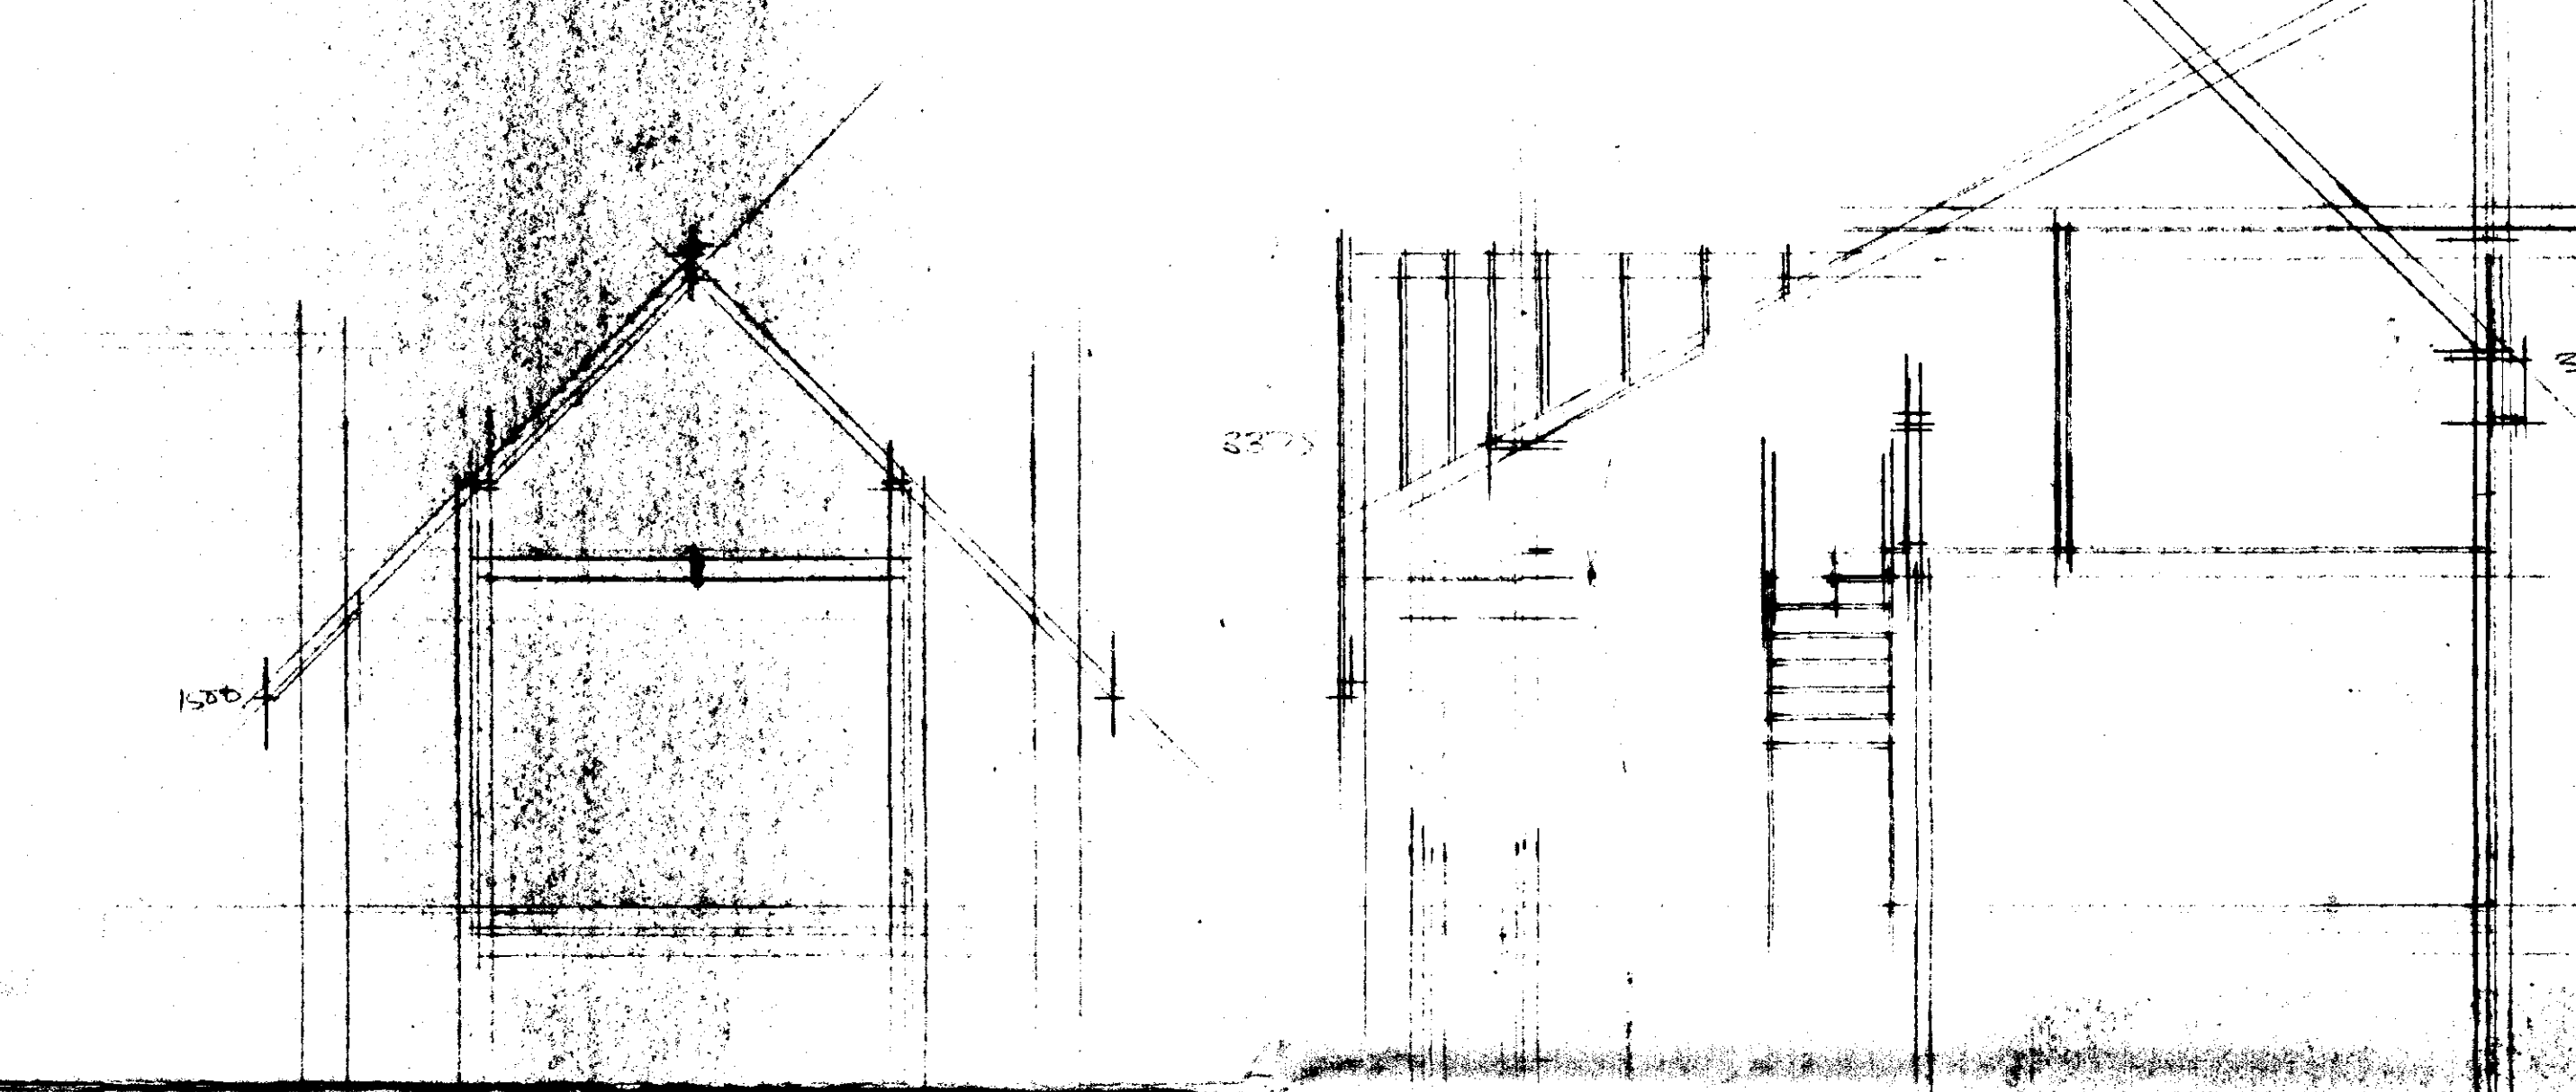
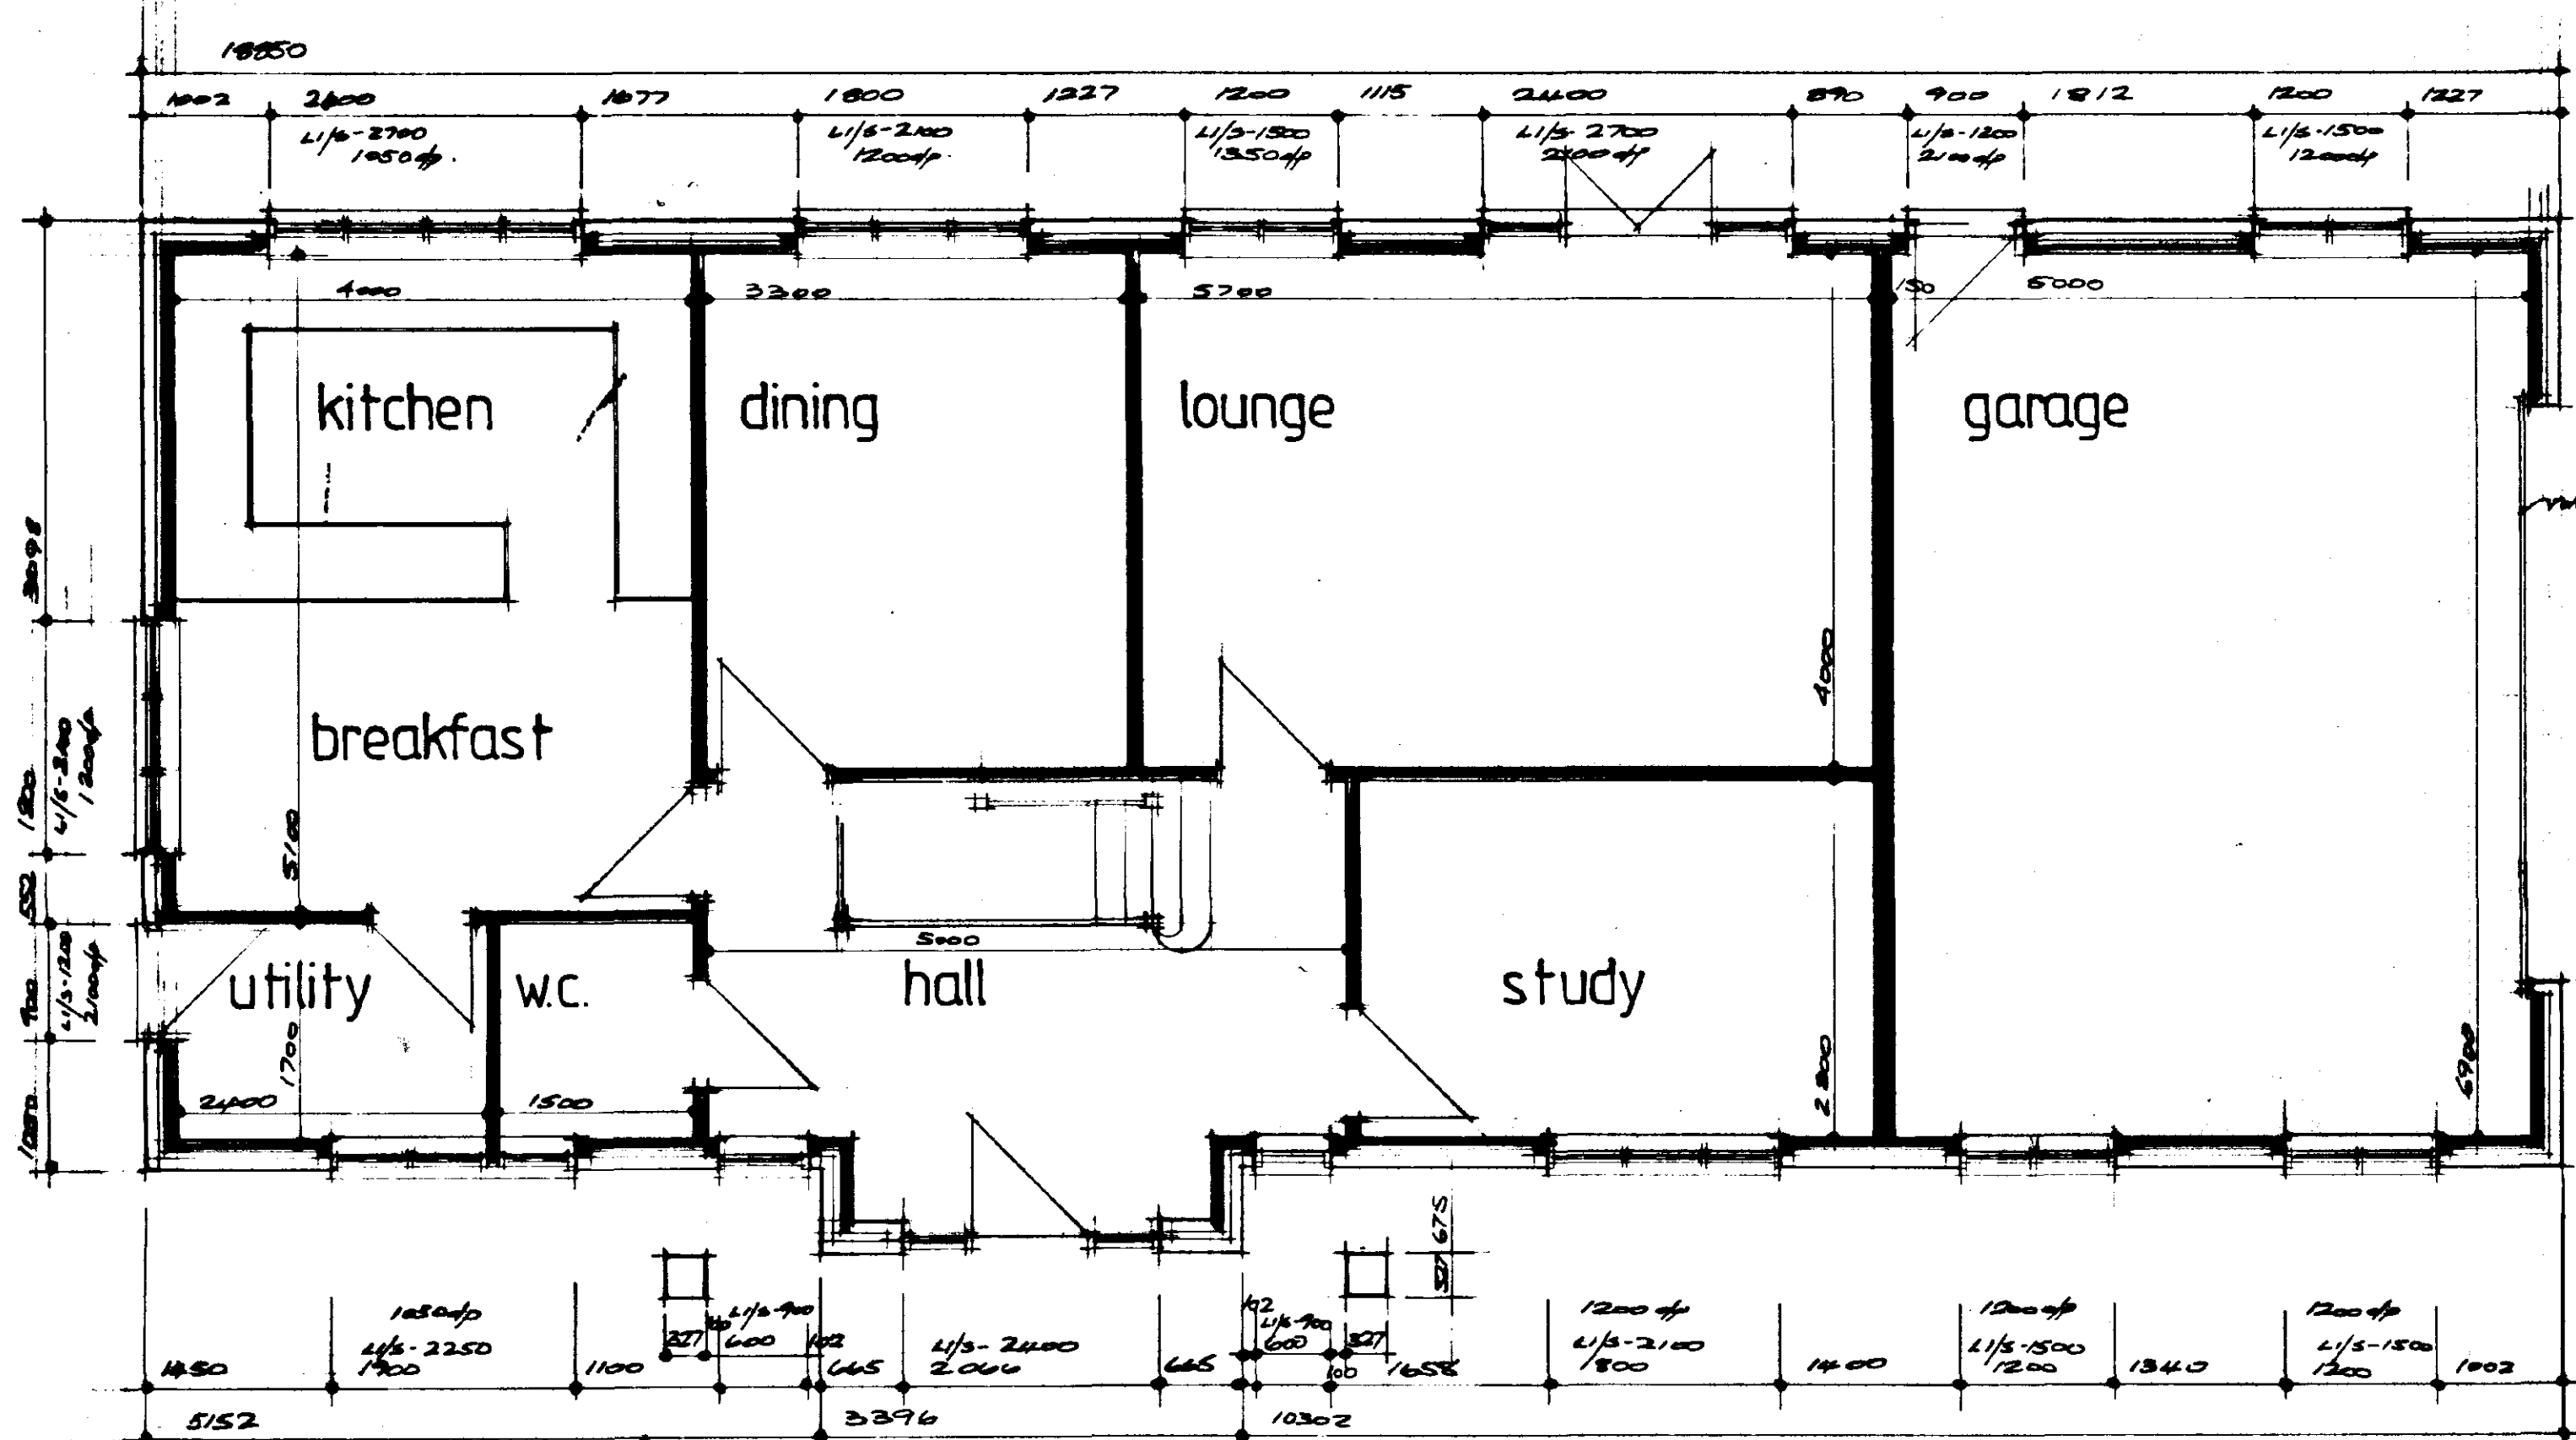
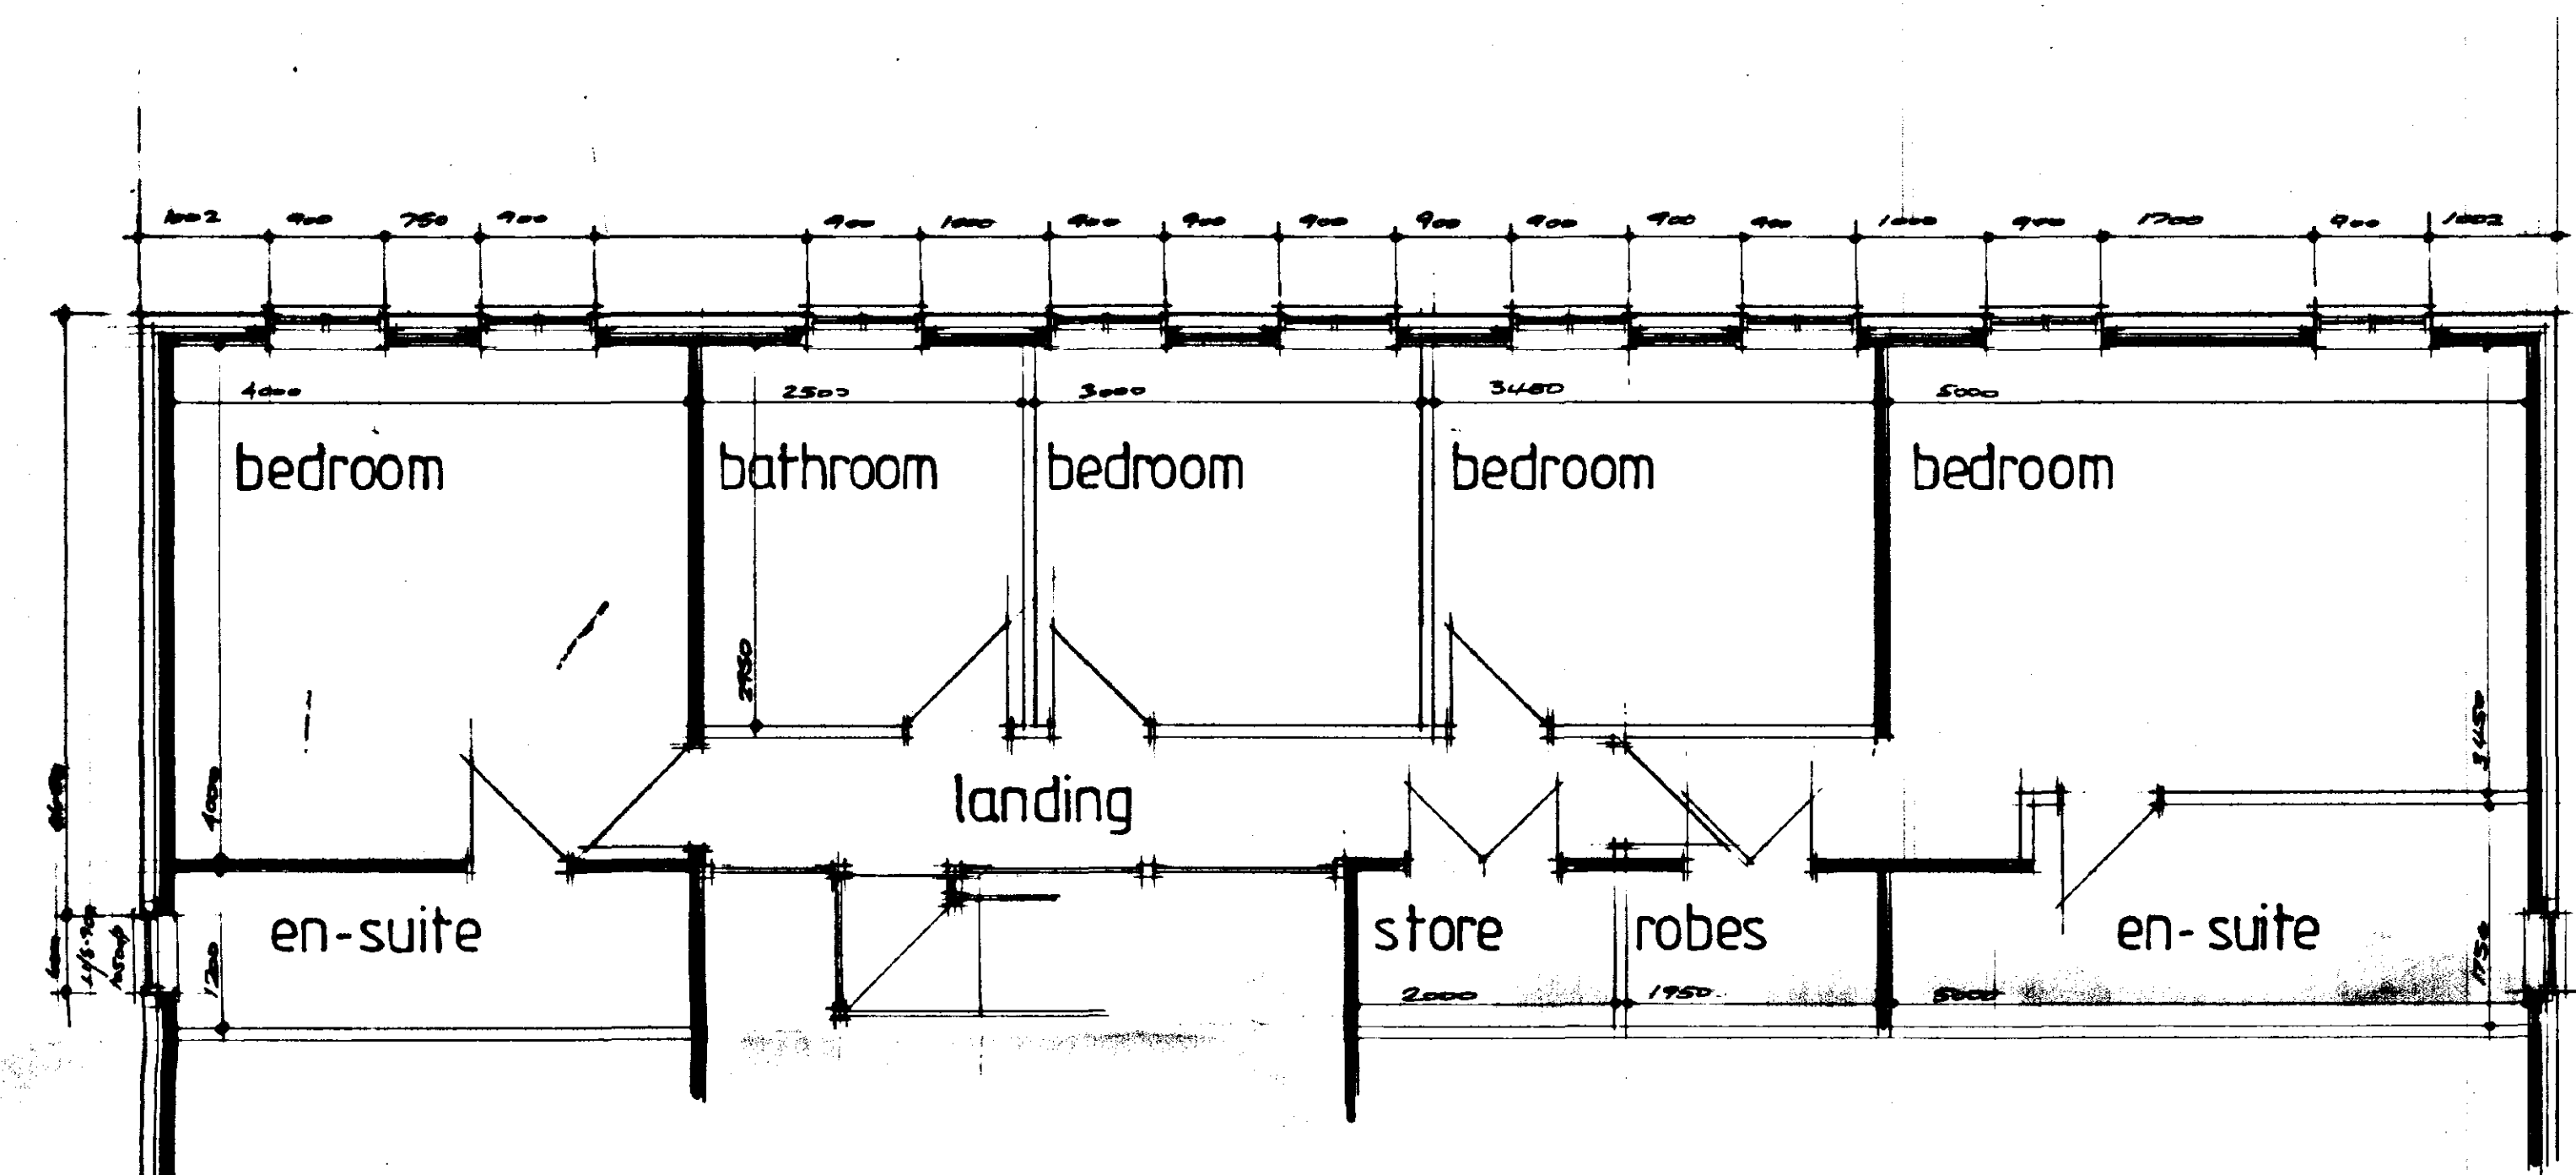


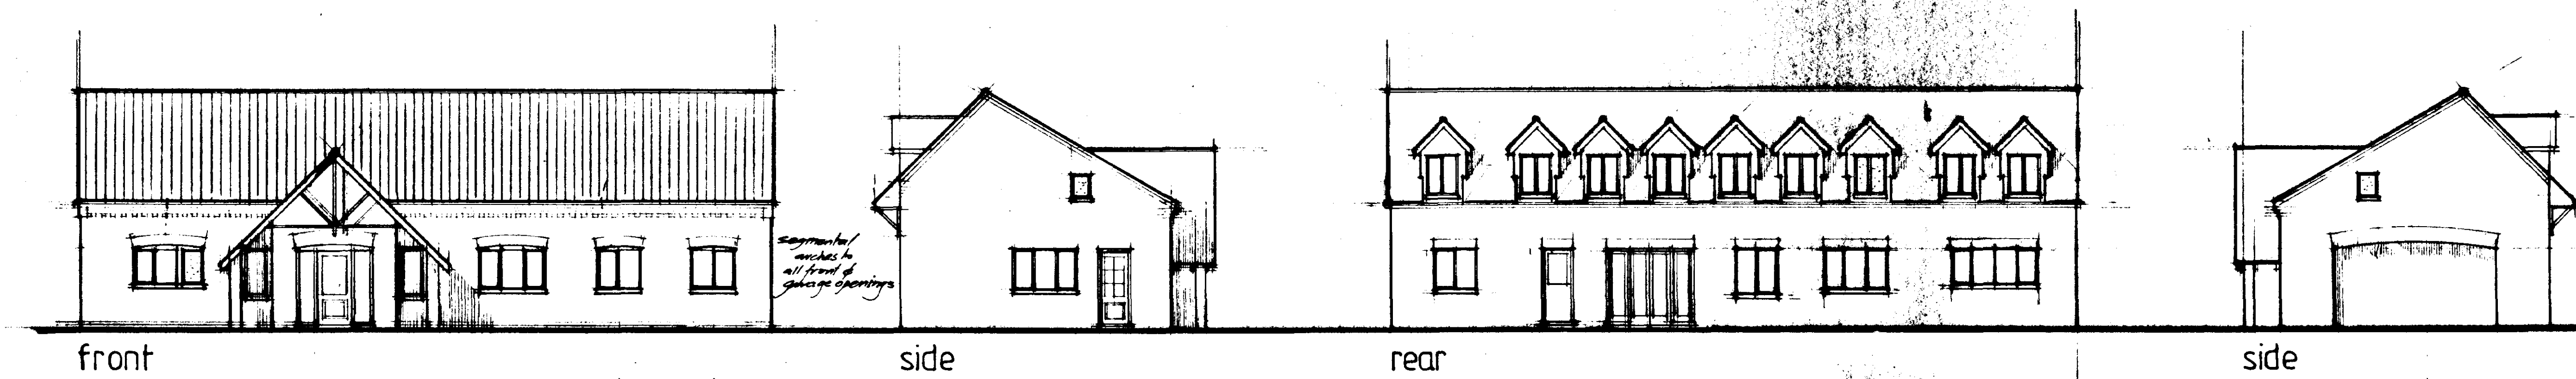

This drawing is copyright and may not be altered, copied, photographed or used for any purpose other than that for which it is issued, without prior written permission from K.L. Elener.

Do not scale from this drawing.

THE PRINCIPAL CONTRACTOR IS TO CHECK ALL DIMENSIONS ON SITE AND REPORT ANY DISCREPANCIES TO THE DESIGNER. ALL SETTING OUT DIMENSIONS SHOULD BE CHECKED AGAINST THE CORRESPONDING FLOOR PLAN.

This note does not constitute a contract. Such information can only be taken as representative of the conditions at that location. It should be borne in mind that sub-surface exposed upon excavation of foundations may reveal conditions not anticipated thus requiring further design input. The liability for such occurrences are accepted by K.L. Elener.

Nothing on this drawing should be taken as a contract between client/builder or builder/buyer unless specifically referred to in a third party contract.

Ordnance Survey map reproduced from the 1978 Ordnance Survey 1:2500 map with the permission of The Controller of Her Majesty's Stationery Office. © Crown Copyright, K.L. Elener, 9 The Greys, March, Cambs, PE15 9HN. License No. 00271408.

Rev. E	
Rev. D	
Rev. C	
Rev. B	
Rev. A	

Partners: K.L. Elener Trading as K.L. Elener Architectural Design

K. L. Elener
Architectural Design
9 The Greys, March,
Cambs, PE15 9HN
Tel: 01354 - 656854 Fax: 01354 - 699323

Project: Four Bedroom Chalet Bungalow
Adj. "Silverdene"
Six House Bank
West Pinchbeck
Spalding

Client: A A Goode
Title: Working Drawing

Ref: G.1927.4

Scale: 1:100, 50, 200 Date: July 00

DETERMINED PLAN