


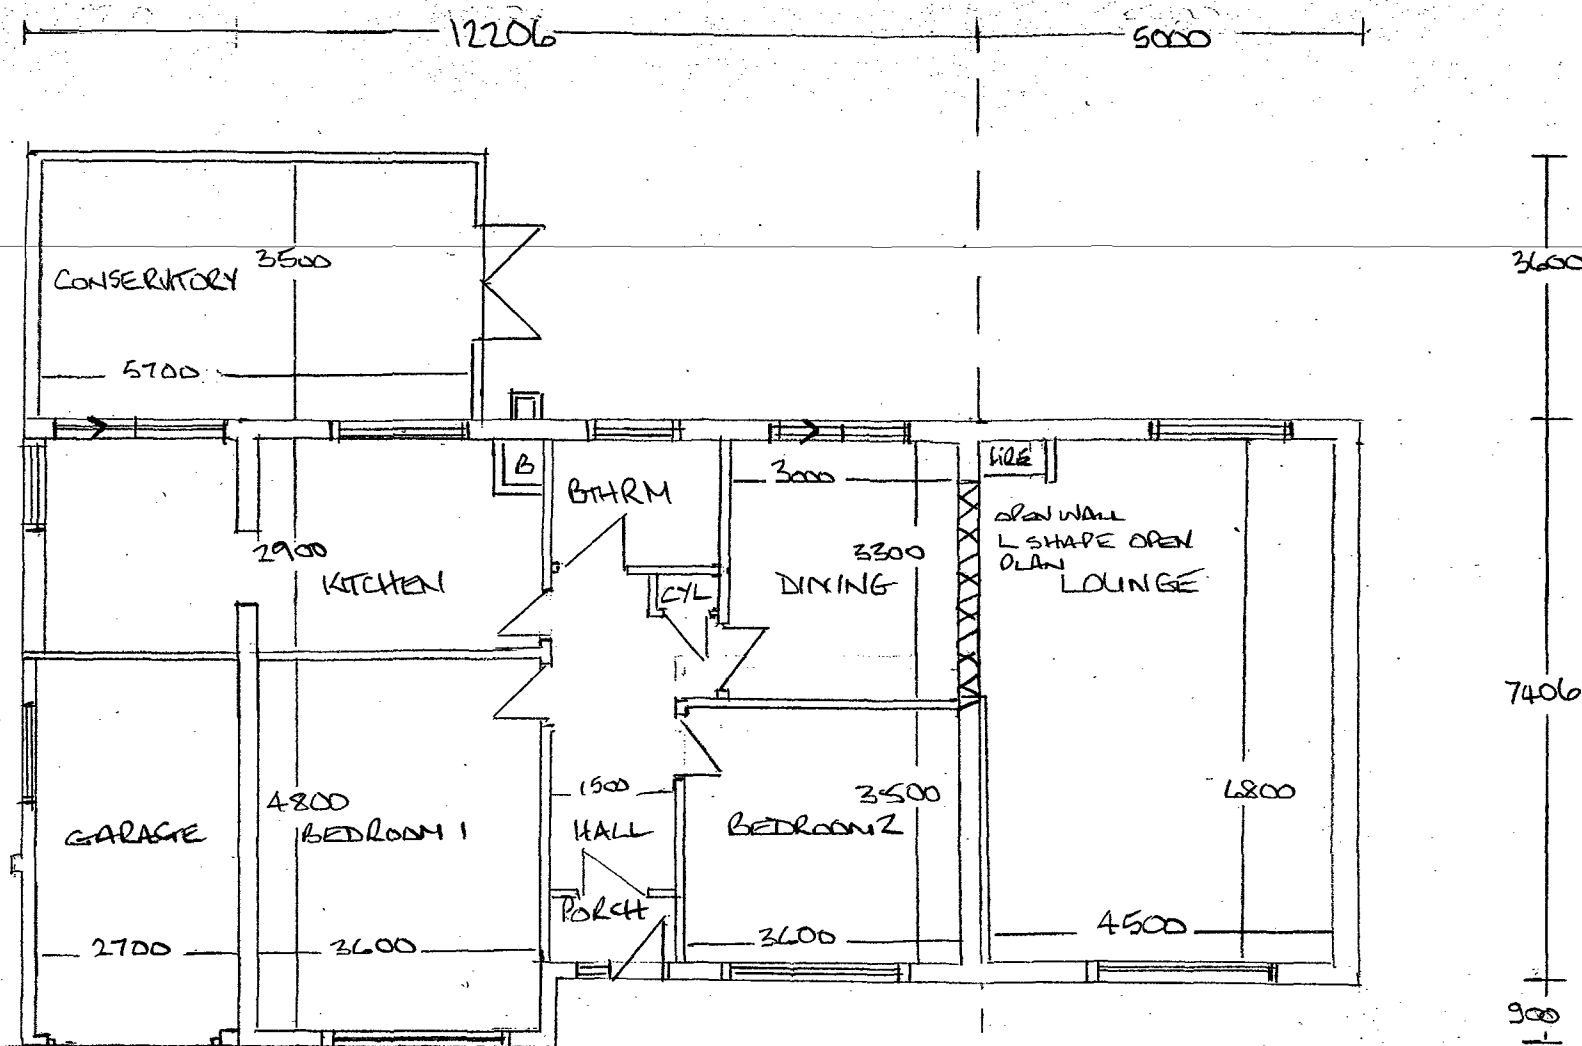


PLAN

SCALE 1:100

SHDC
Planning & Development
- 3 NOV 2009
Ref: 0268.09

EXISTING

PROPOSED

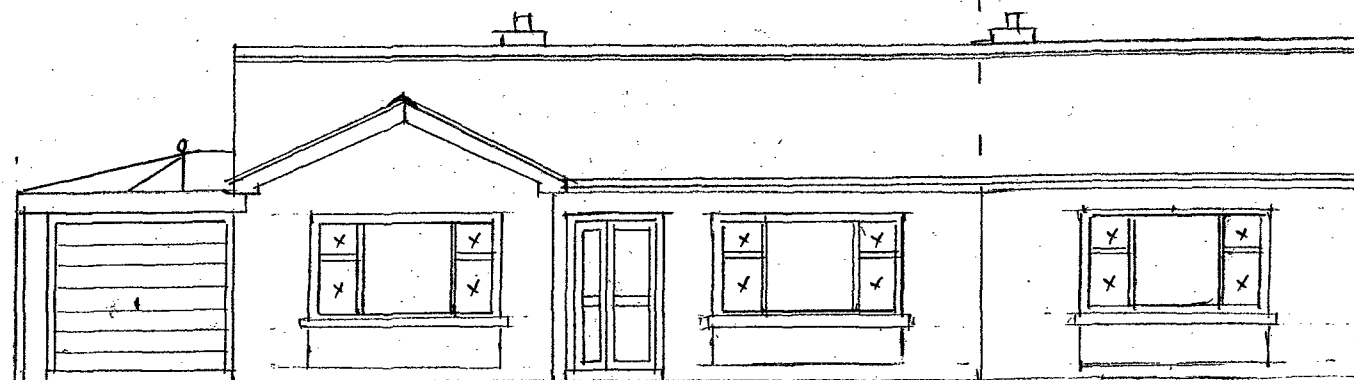

BRADSTONE DRESSING UNDER WINDOWS
FRONT ELEVATION

PROPOSED EXTENSION:

LASSWADE, WHAVE DRIVE
WHAVE DRIVE. PE12 0UB