

LANDSCAPING, FENCING & TREE PLANTING SCHEME.

- B - SILVER BIRCH - Feathered
C - Hawthorn - Feathered
D - Whitebeam - Feathered

- F - 1.8m High Wooden Close Boarded Fence
G - Permeable Block Paver Driveway


All planting to be in accordance with BS 4428:1999 and amendment No.1 (1999)
All trees to be planted with minimum 0.6m plastic mulch and to be staked, tied and
labeled.
1/3 to 1/2 bag of peat, free tree and shrub plantings compost to be incorporated into
backfill for each tree hole.



LOCATION PLAN,
1/2500.

NOTE: ALL SITE LEVELS RELATE TO METRES
ABOVE ORDNANCE DATUM N.E.M. 11

PROPOSED FLOOR LEVEL
4.15 ODN

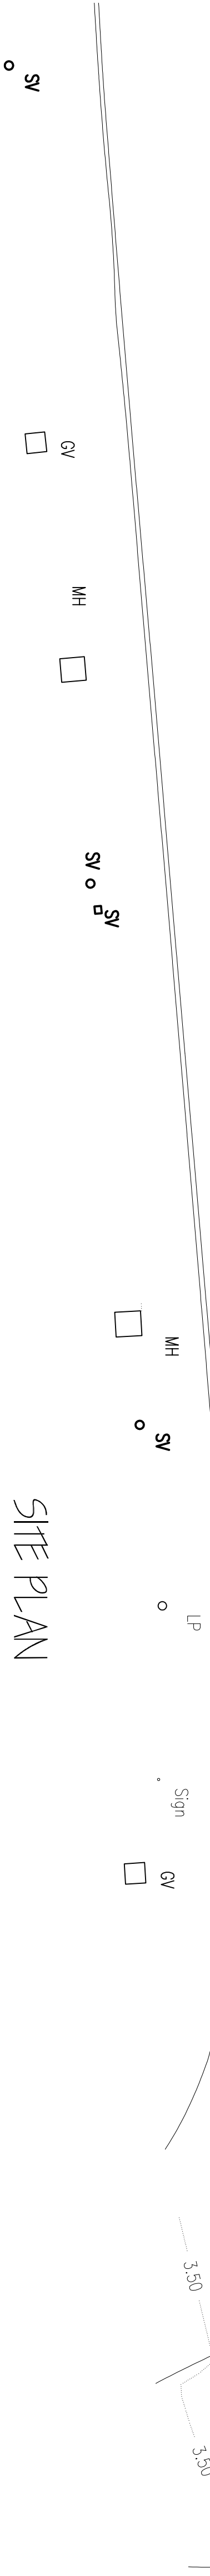

ref.	revision	date
C	PLANNING SCHEME - COMMON/CONTRACT	SEPT 2017
B	LOCATION PLAN - PLANNING	MAY 2017
A	PRELIMINARY	APR 2017
G. R. MERCHANT LTD. LEUNG AMICE FWO ARCHITECTURAL, STRUCTURAL AND LAND DRAINAGE CONSULTANTS A Wrights Mens 124 Park Road, Holbeach, Spalding, Lincs. PE12 7EE Tel: 01406 480900 Fax: 01406 480704 E-Mail: gr.merchant@btconnect.com		
Project RESIDENTIAL DEVELOPMENT LANDS & PLANNING, 226 HIGH ROAD SPALDING, Lincs. PE12 6TJ		
Client MR S. SKARNO		
Drawing PROPOSED SITE PLAN LOCATION PLAN		
Job Ref.	Drawing No.	
304916	07C	
Date	Drawn	
FEB 2017	SLB	
Scales 1:100 (Unless Otherwise Stated)		
DO NOT SCALE FROM THIS DRAWING		
This drawing is the property of G. R. Merchant Ltd. and is not to be used for any other purpose without the written consent of the firm. The firm accepts no liability for any loss or damage arising from the use of this drawing for any purpose other than that for which it was prepared. The firm's liability is limited to the sum of the fees paid to the firm for the preparation of this drawing. 