




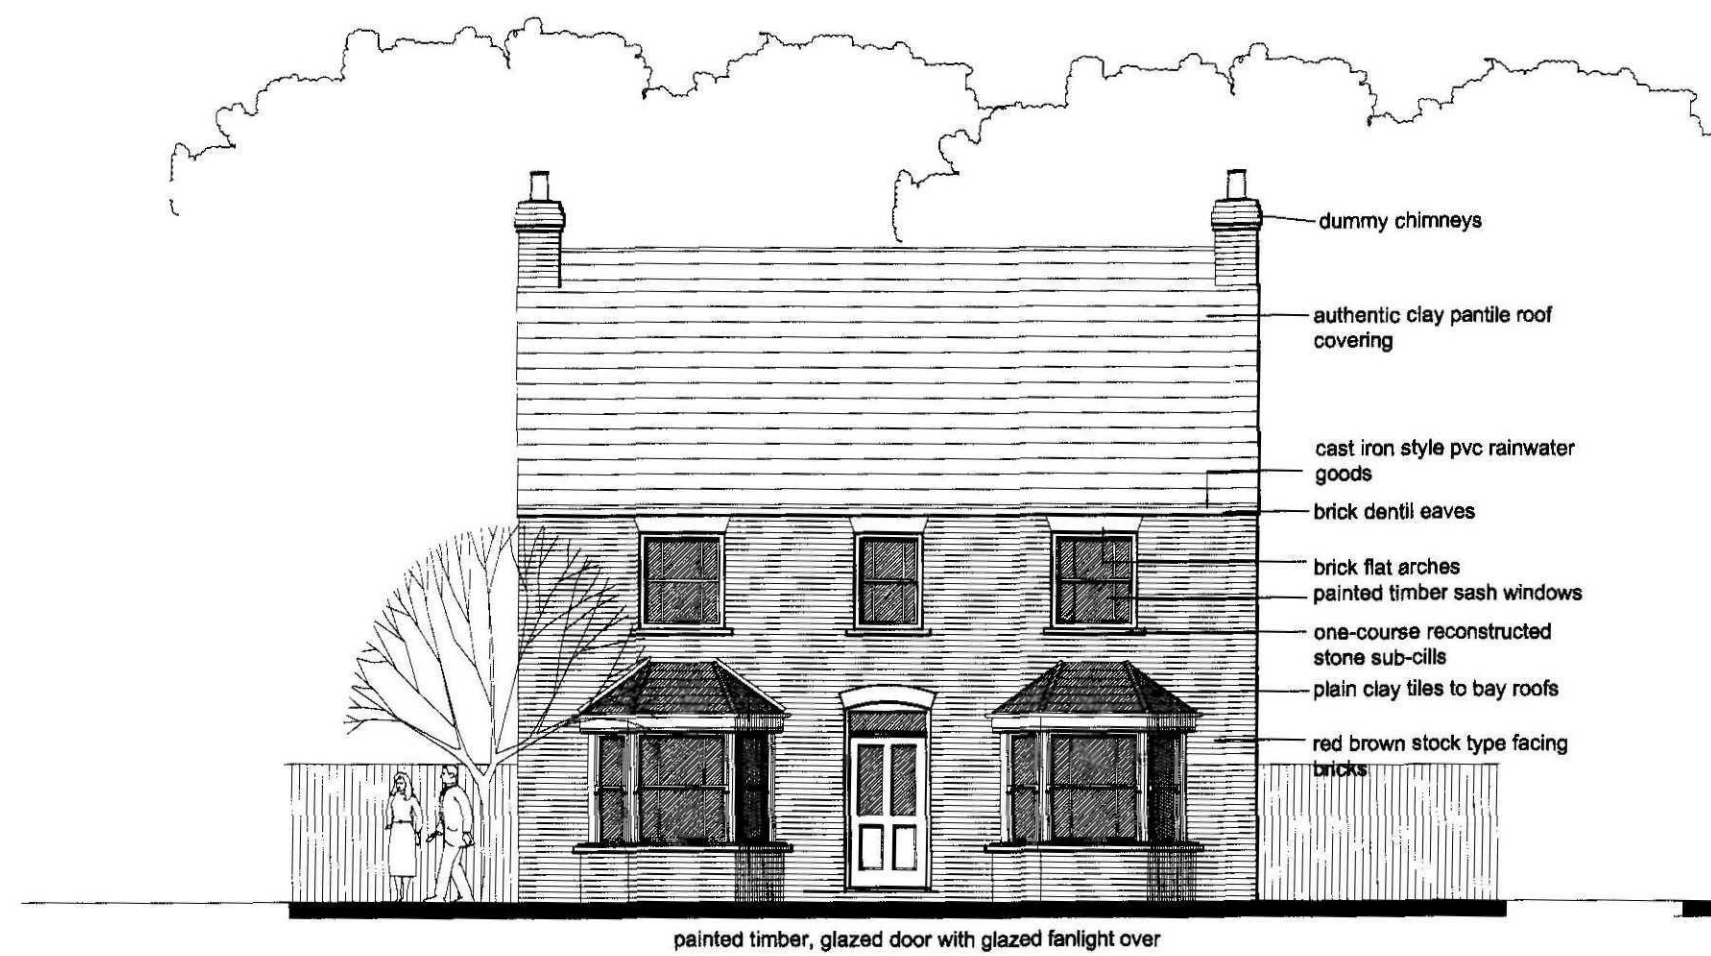


FRONT ELEVATION - north west

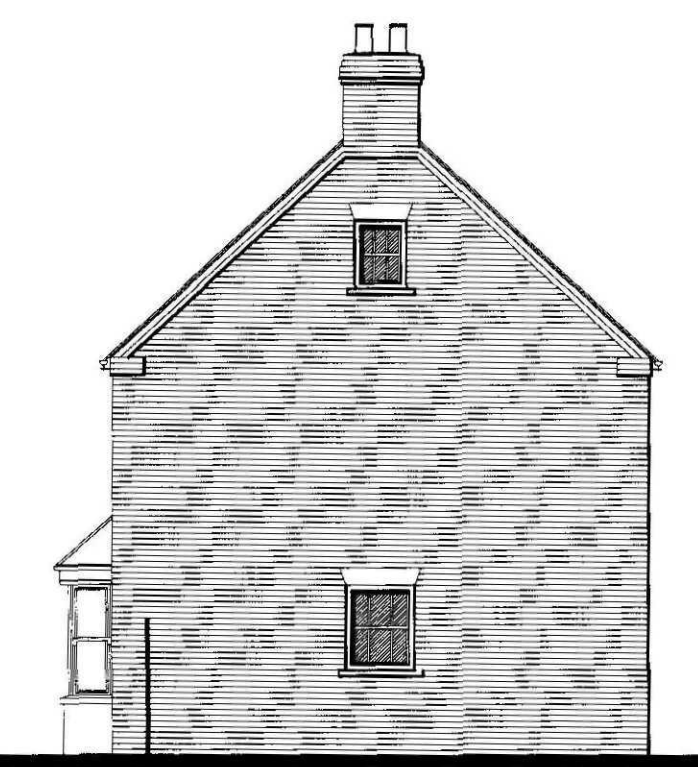


SIDE ELEVATION - south west

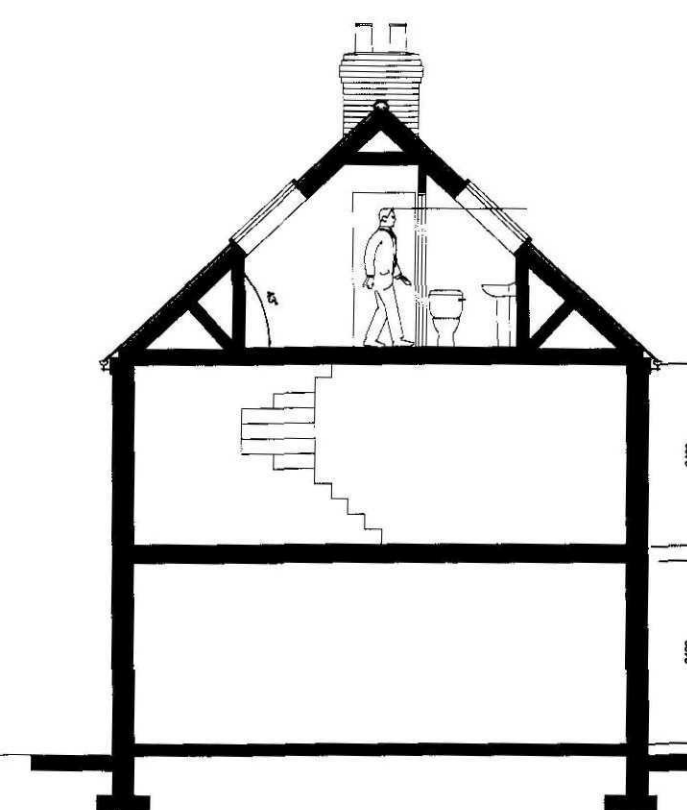

SKETCH CROSS SECTION

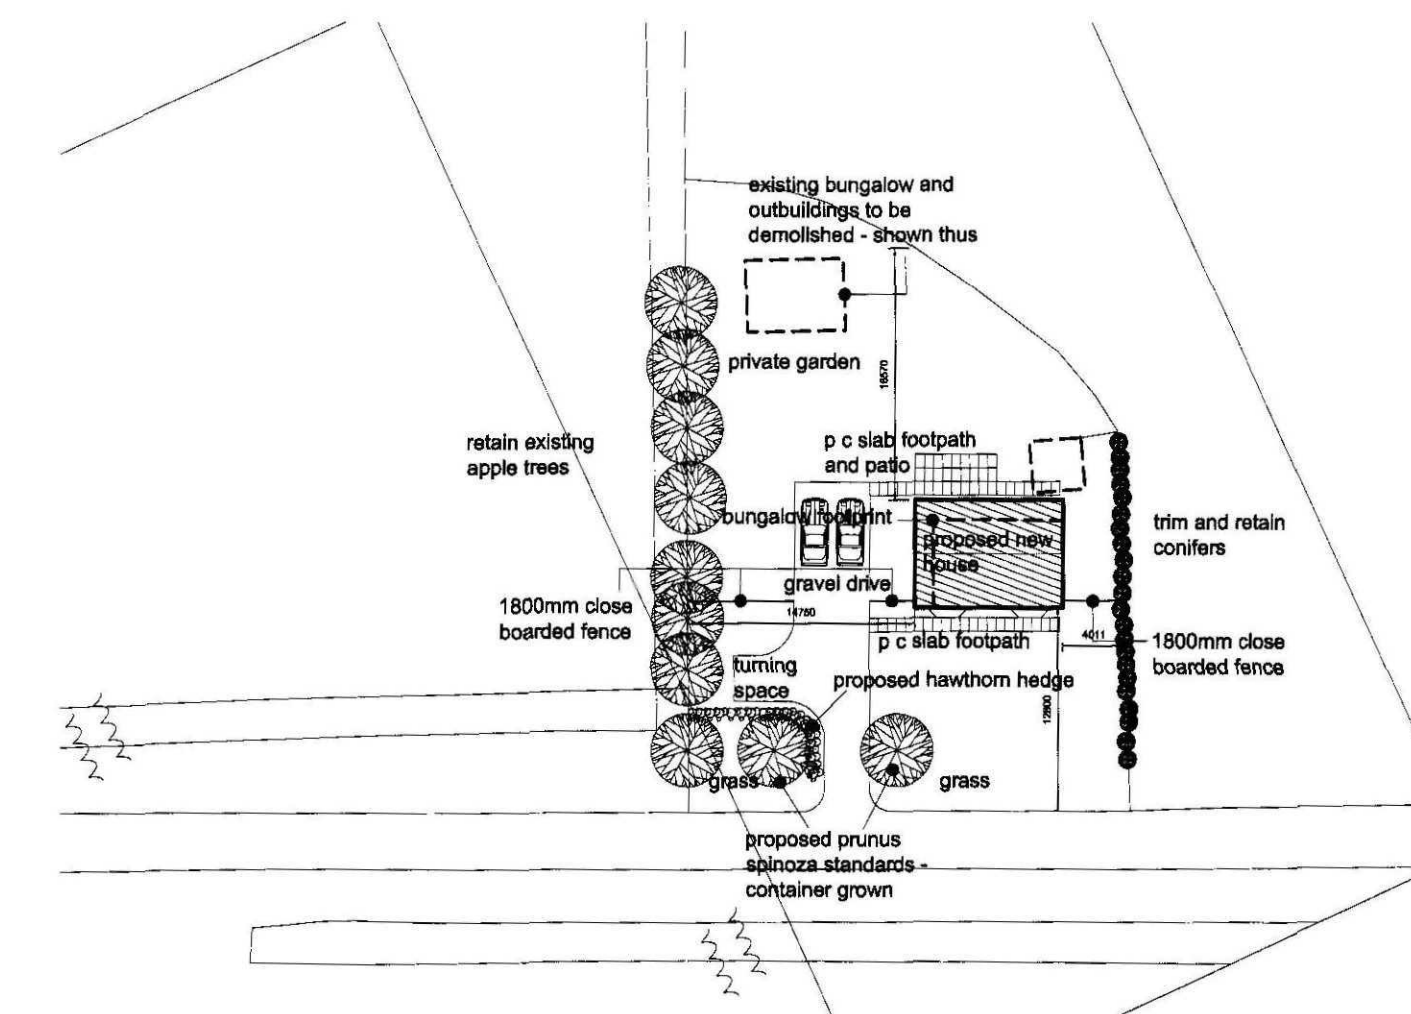

SITE PLAN - 1:500

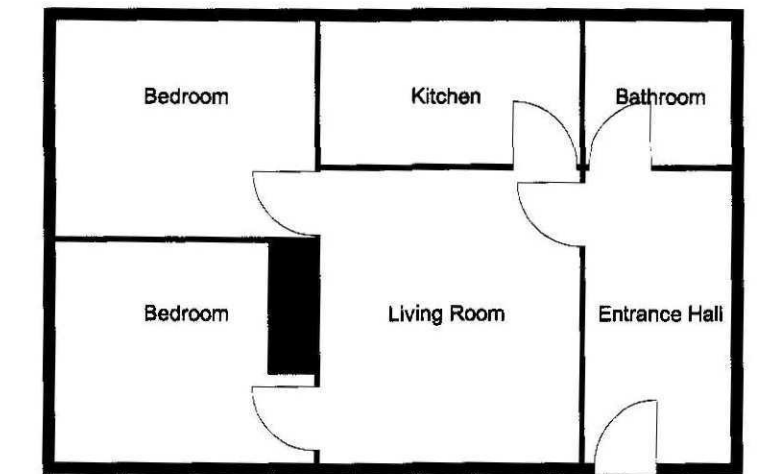


PLAN OF EXISTING BUNGALOW - 1:100
(to be demolished)


Ordnance Survey®
OS Sitemap®
© Crown Copyright 2010
Reproduction in whole or in part is prohibited
without the prior permission of Ordnance Survey.




SOUTH ELEVATION - south east

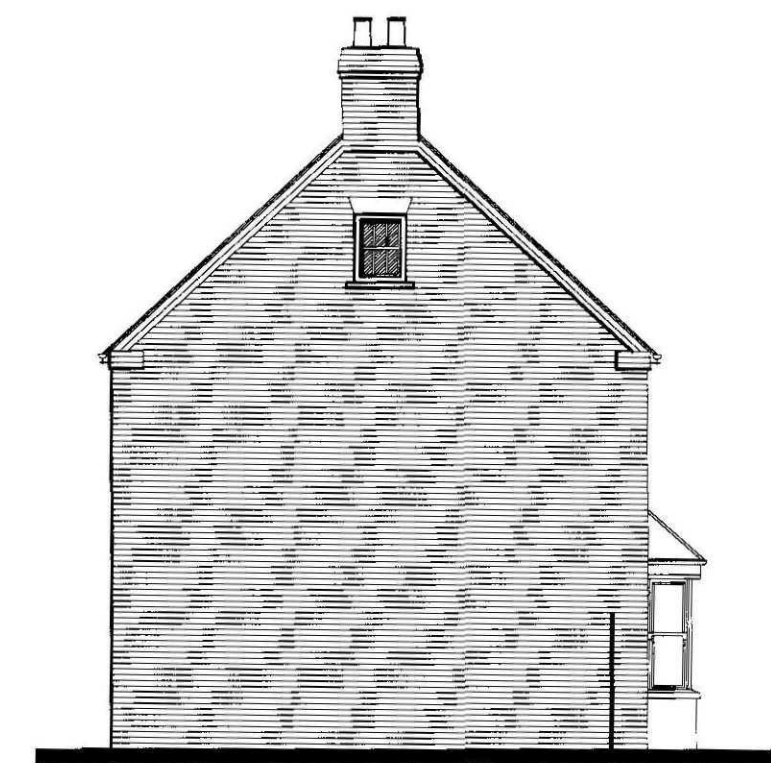


SIDE ELEVATION - north east

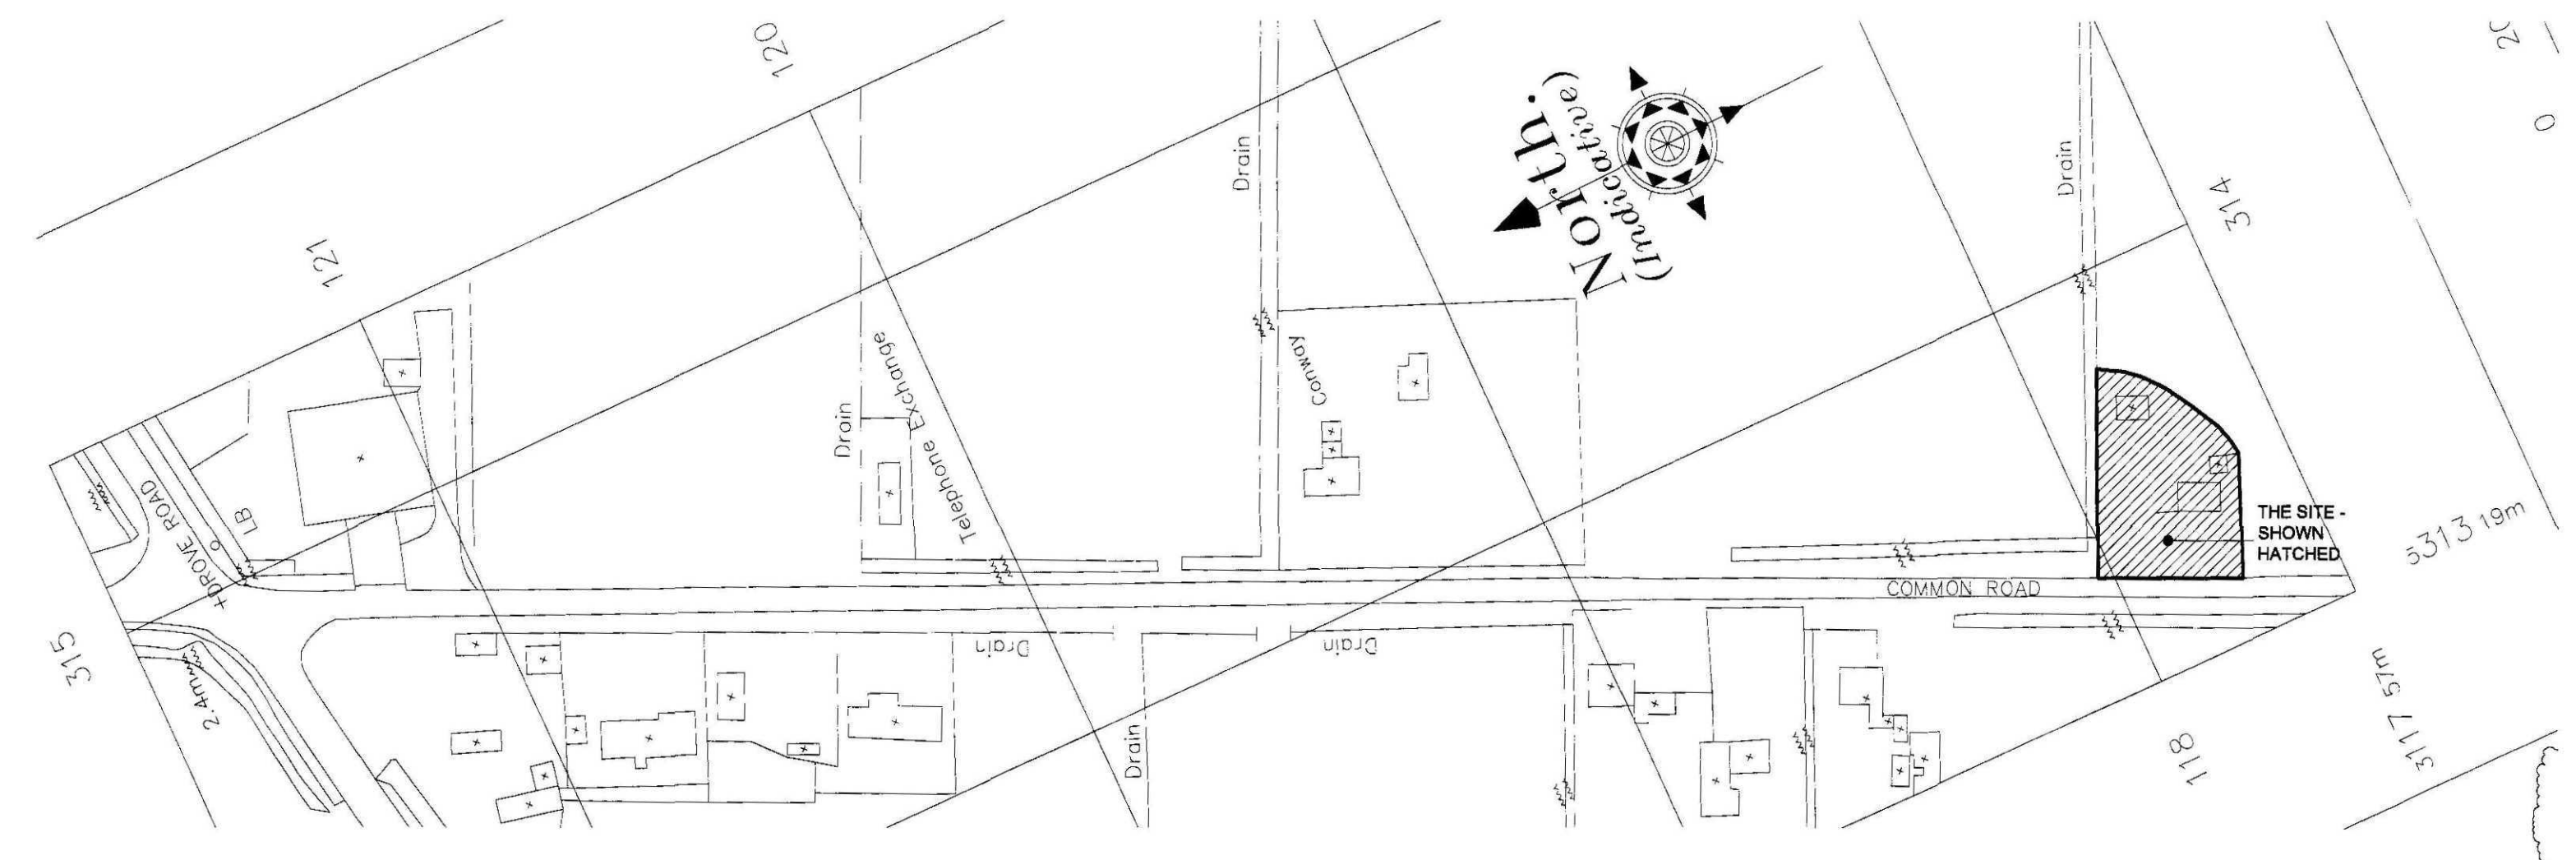

LOCATION PLAN - 1:1250

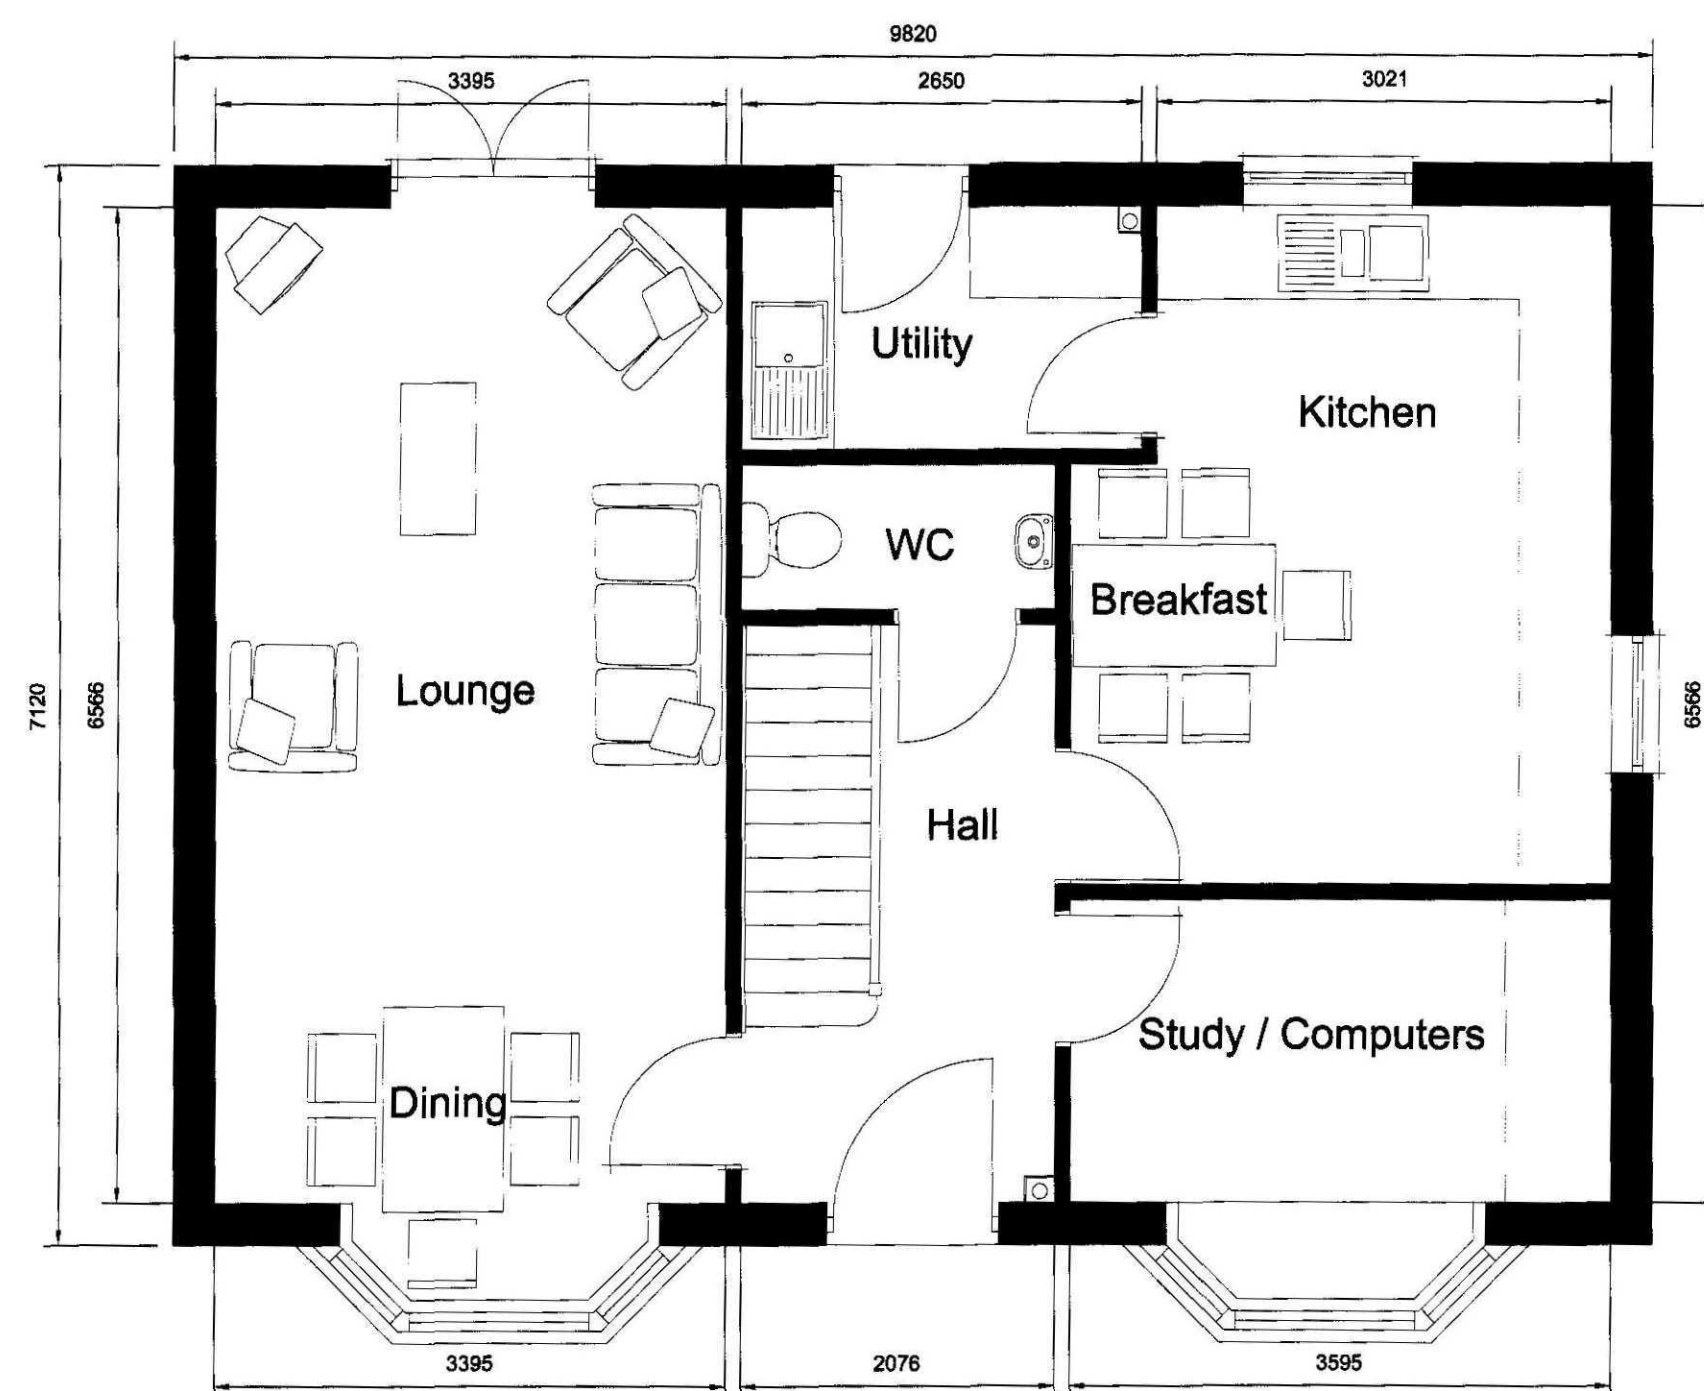

GROUND FLOOR PLAN

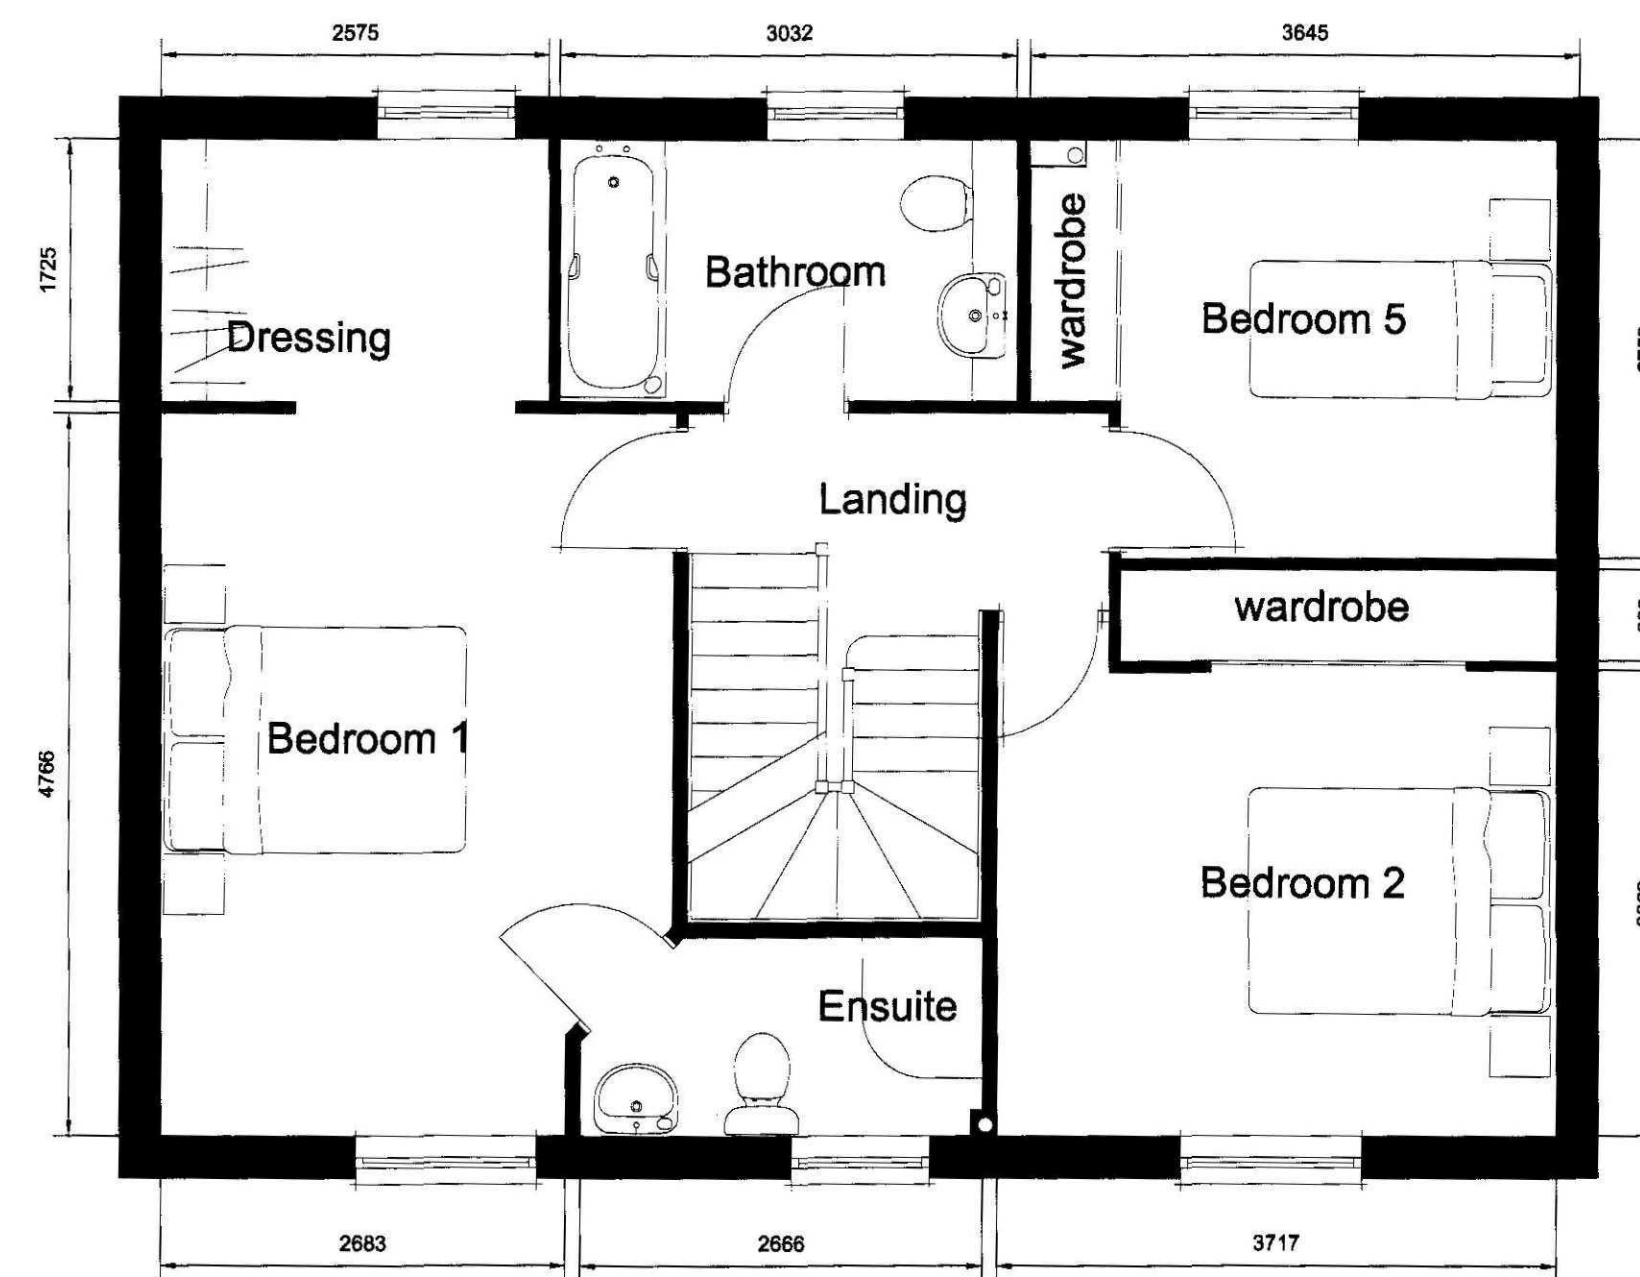

FIRST FLOOR PLAN



SECOND FLOOR PLAN

14 Old Fendike Road
Weston Hills
SPALDING
Lincolnshire PE12 6DD

Tel/Fax 01406 380027
Mobile 07778 597975



TREVOR A CLAY RIBA LTD
CHARTERED ARCHITECTS

Title:
**PROPOSED REPLACEMENT DWELLING
AT THE BUNGALOW, COMMON ROAD
WHAPLODE, DROVE, FOR MR AND MRS R. FRISBY**

Drawing Number:
10/254/PA/003

Rev:
B

Drawing:
PLANNING APPLICATION DRAWING

Do not measure from this drawing. All discrepancies should be reported to the architect.
This drawing should be used in conjunction with the specification and standard details.
All intellectual property rights are the copyright of Trevor A Clay RIBA, Ltd ©

Revisions:
A - 07.11.10 - Existing bungalow plan added and dimensions from proposed new house to boundaries added
B - 28.11.10 - Second floor shower room modified and dormer window removed. Roof windows amended. Gable windows added. GF gable window removed. Roof material specification altered

Scale:
1:500...1:100...1:500...1:1250

SHDC
Planning & Development
26 NOV 2010
Ref: C 76-10

AMENDED PLAN
Ref: A1

Sheet Size: Date: Drawn:
A1 12.10.10 TAC