


TO BE READ IN CONJUNCTION WITH STRUCTURAL CALCULATIONS AND CONSTRUCTION NOTES.

NOTES:
All dimensions must be checked on site and not scaled from this drawing.


REDUCED FOR PLANNING AND BUILDING REGULATION PURPOSES ONLY.



NORTH ELEVATION

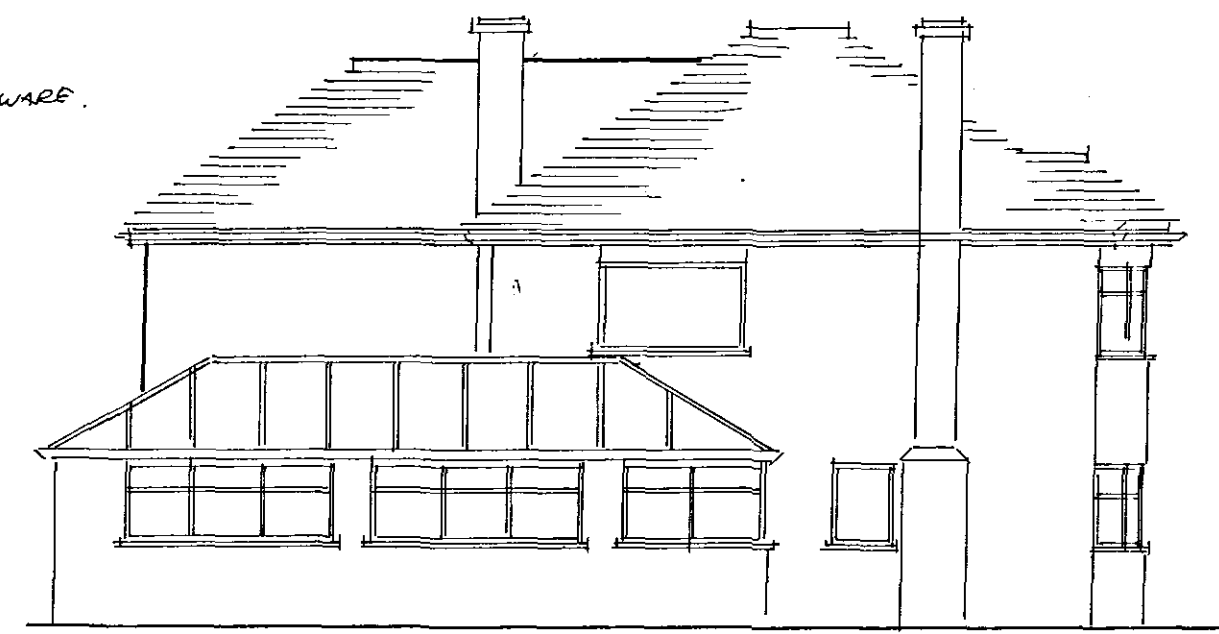


WEST ELEVATION

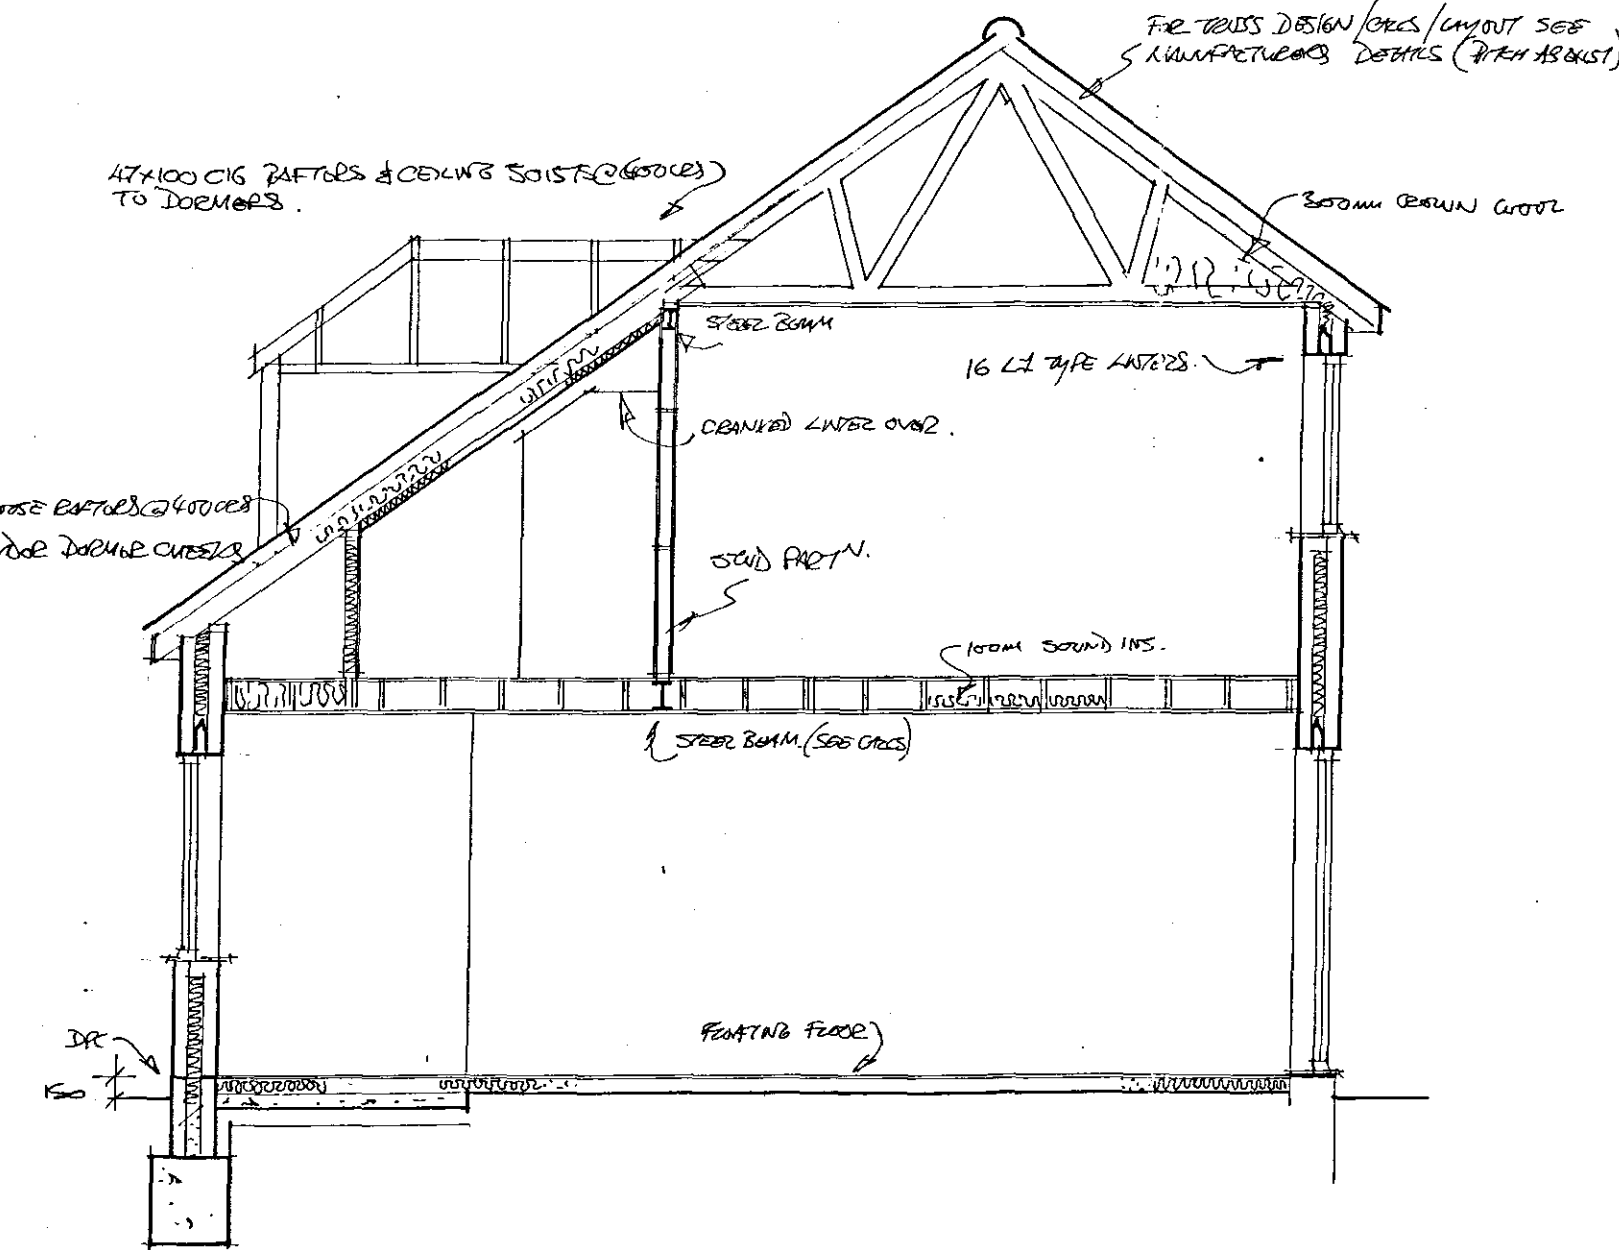


SECTION AA




SOUTH ELEVATION

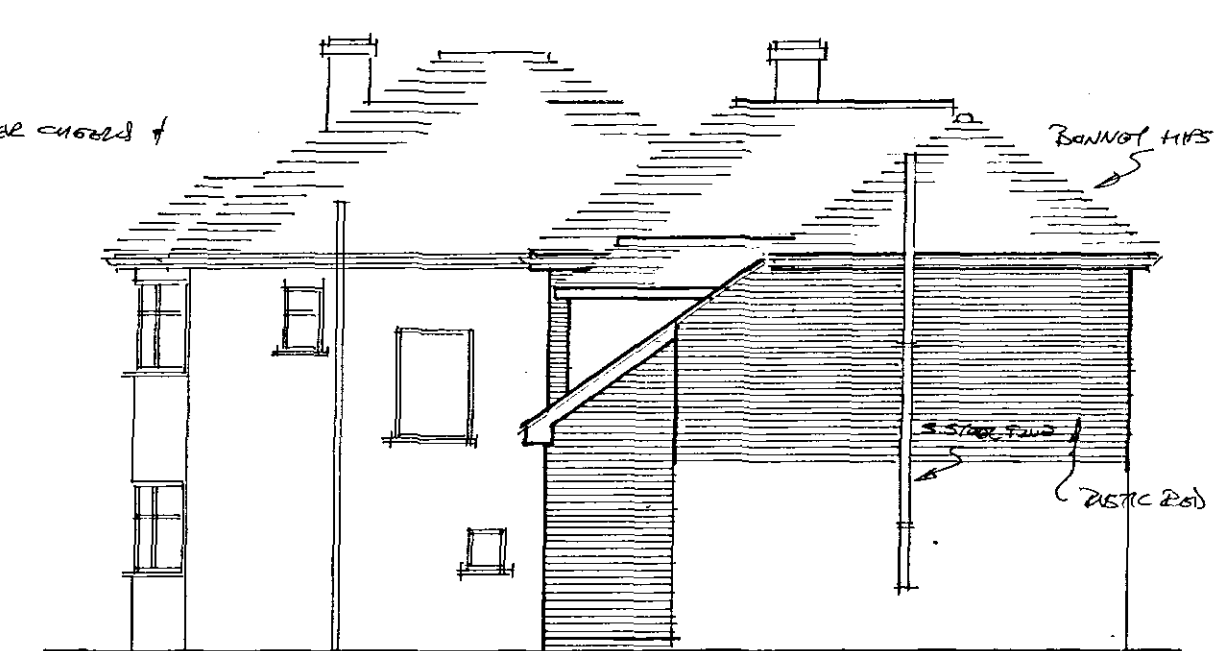

EAST ELEVATION

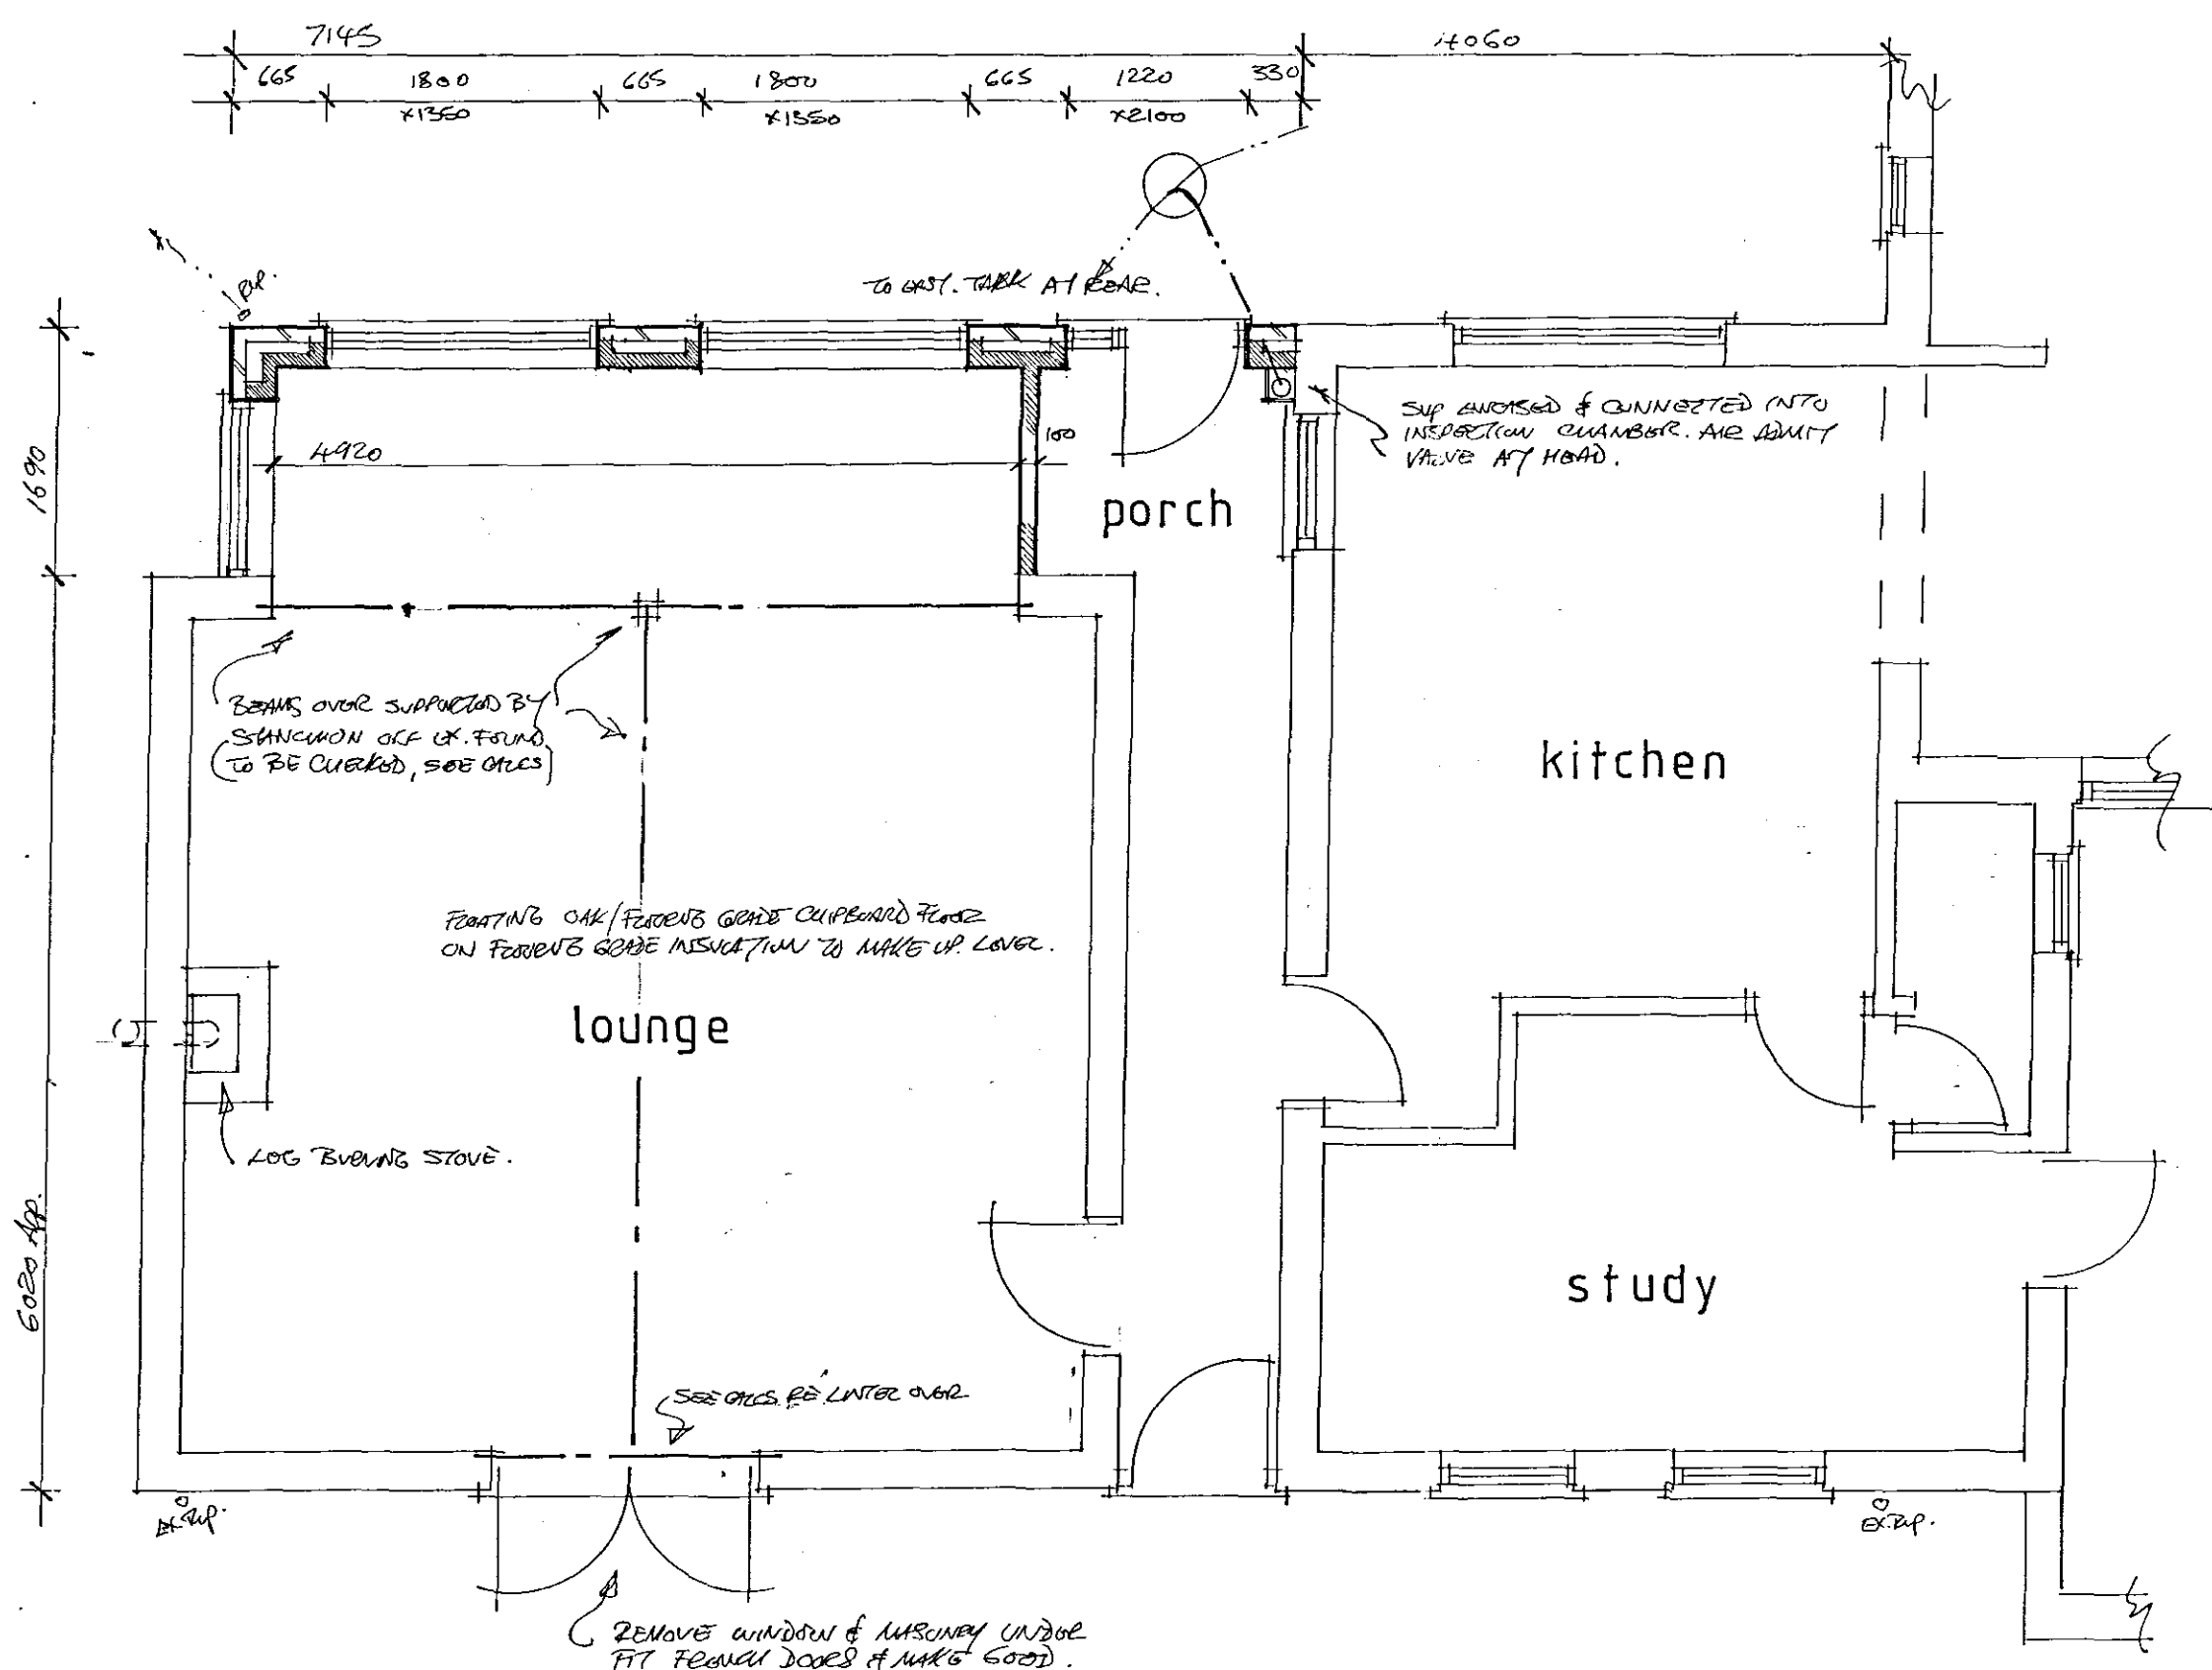

GROUND FLOOR PLAN

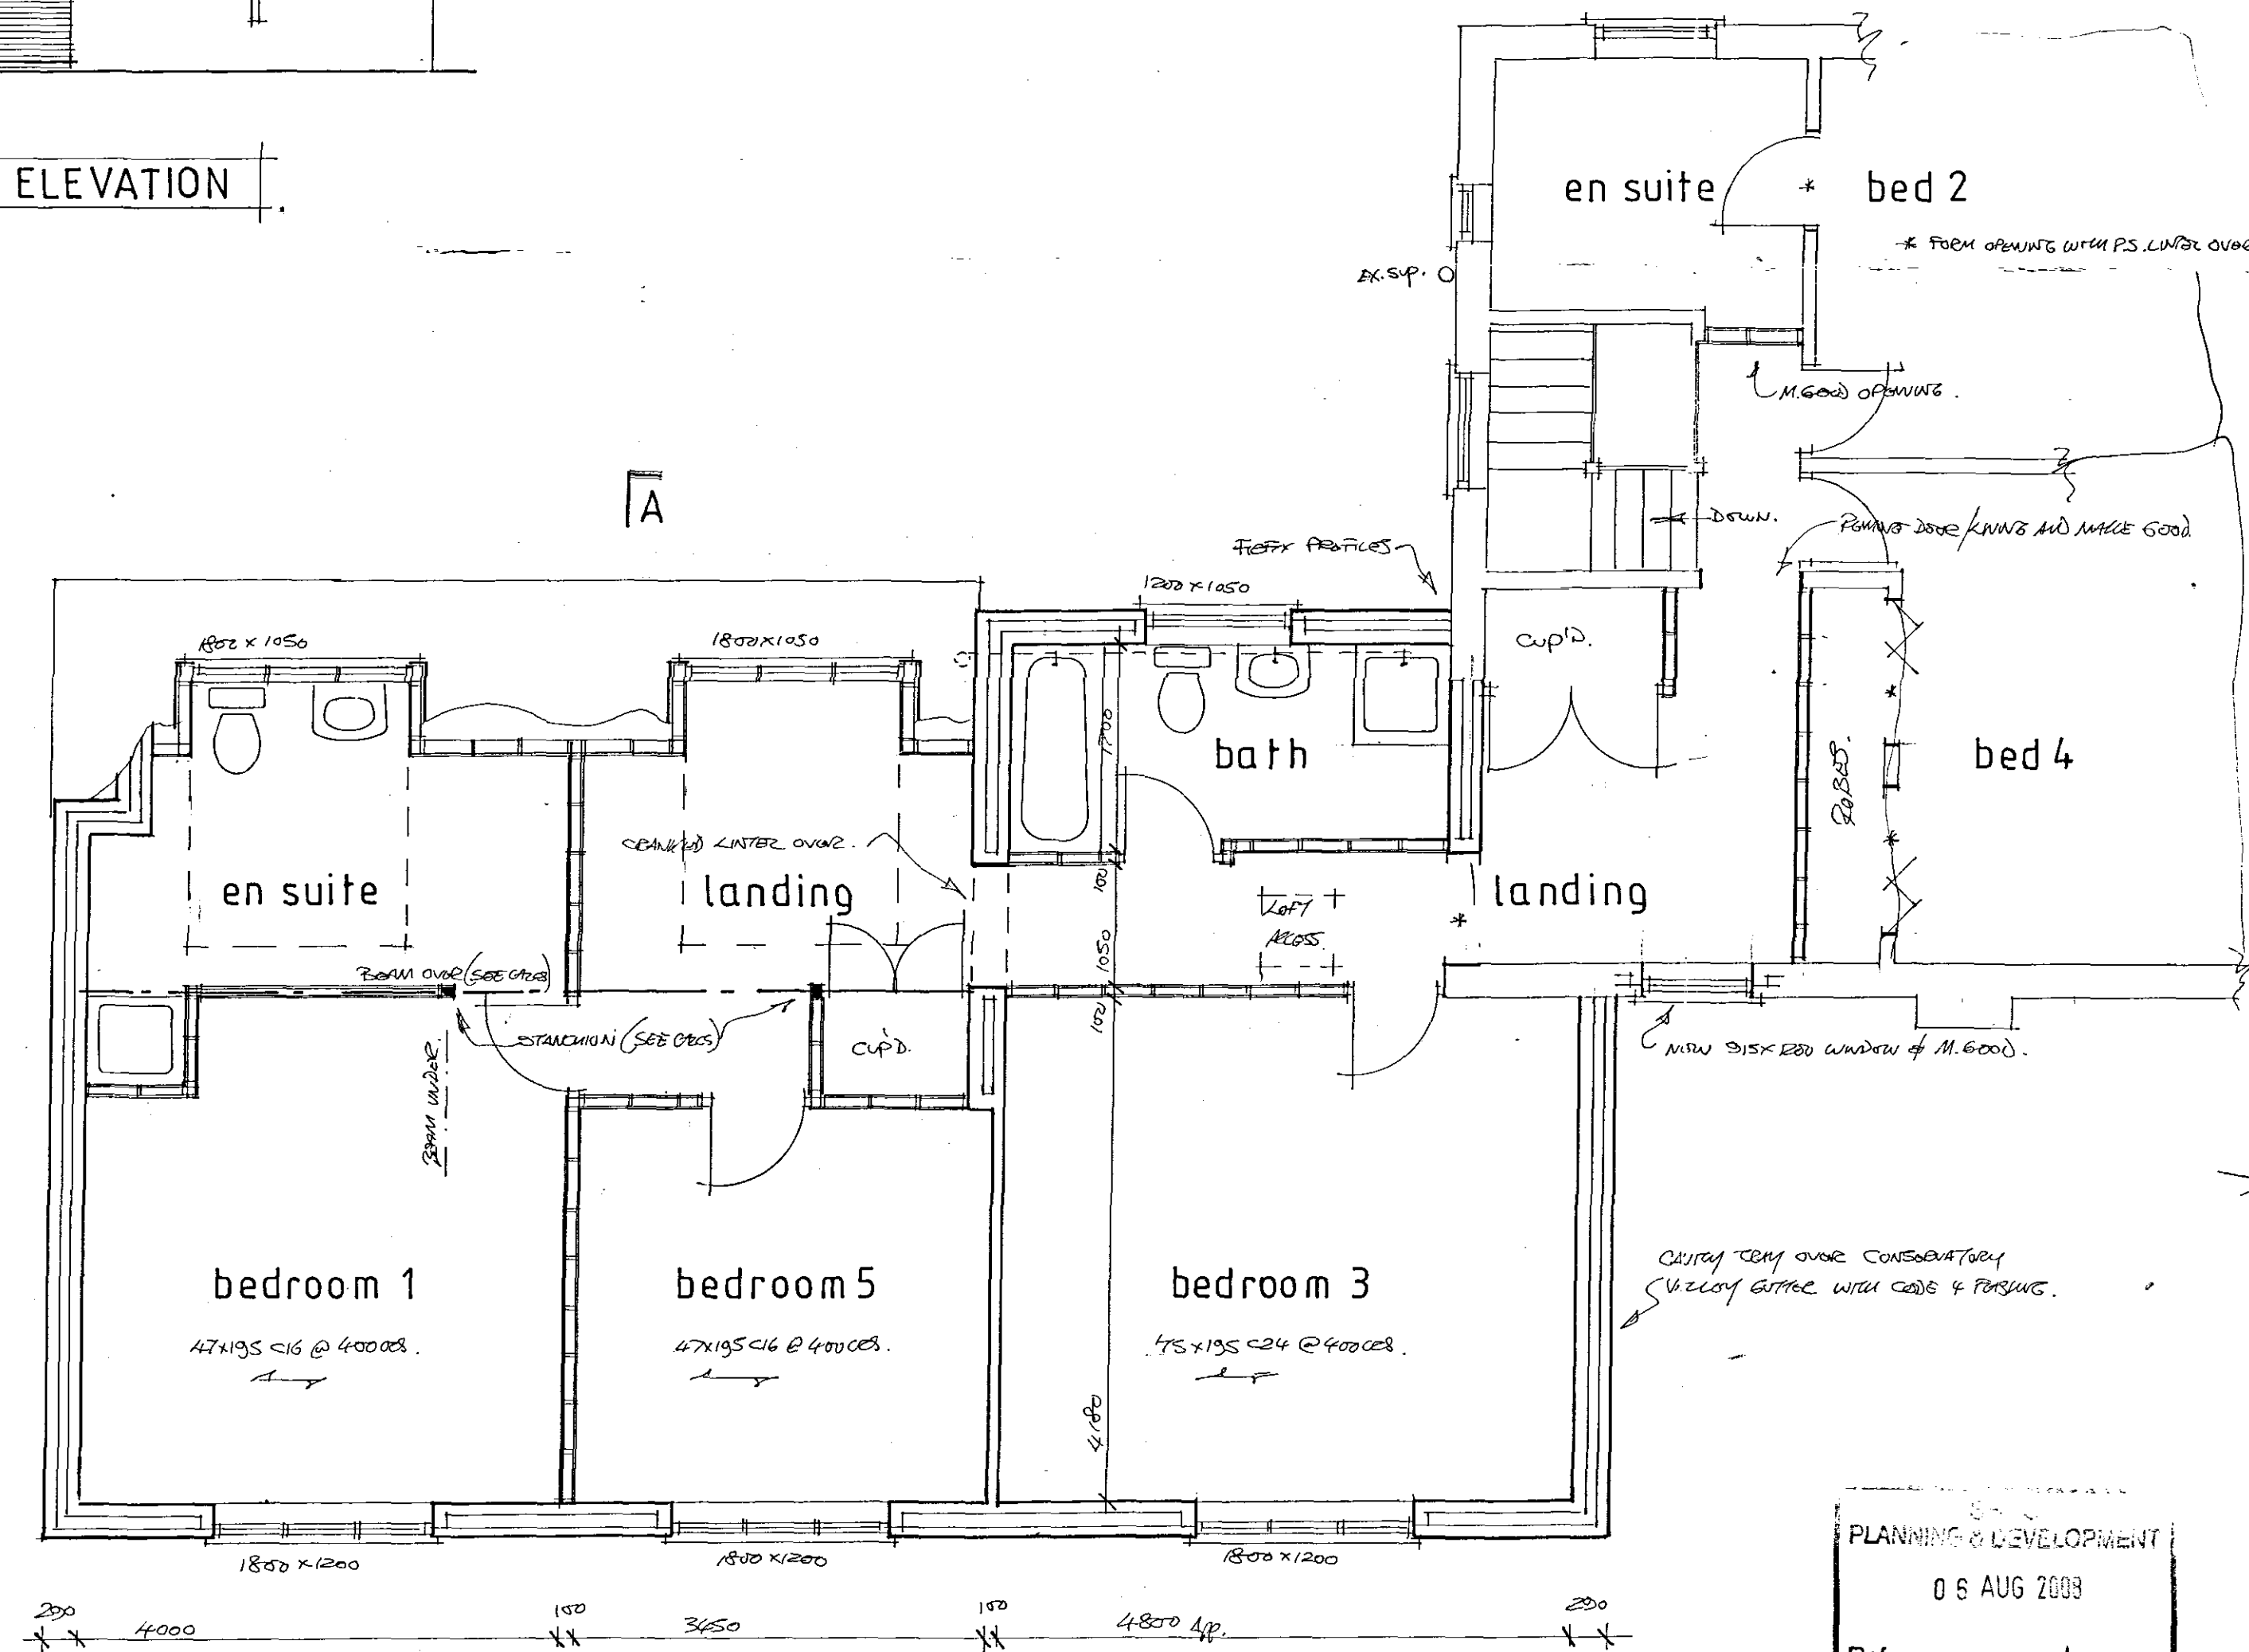

FIRST FLOOR PLAN

PLANNING & DEVELOPMENT
06 AUG 2008
Ref. C878/08

DETERMINED
PLAN

A		Date	Revision
© copyright			
Robert Barwell Architectural Design P.O. Box 67 Bourne Lines PE10 9XY Tel No: 01778 571 868			
Client MR. & MRS. M. HOUDEN			
Job Title PROPOSED DETACHED GARAGE AND EXTENSION AT 362, HIGH ROAD WHARFODE. PE10 6TF.			
Drawing Title PROPOSED PLANS, SECTION AND ELEVATIONS.			
Scale 1:50, 1:100			
Date MAY 2008		Drawn by P.B. SCD	
Drg No. 08 / 0661 / 2		Rev.	