



NOTES:
All dimensions must be checked on site and not scaled from this drawing.

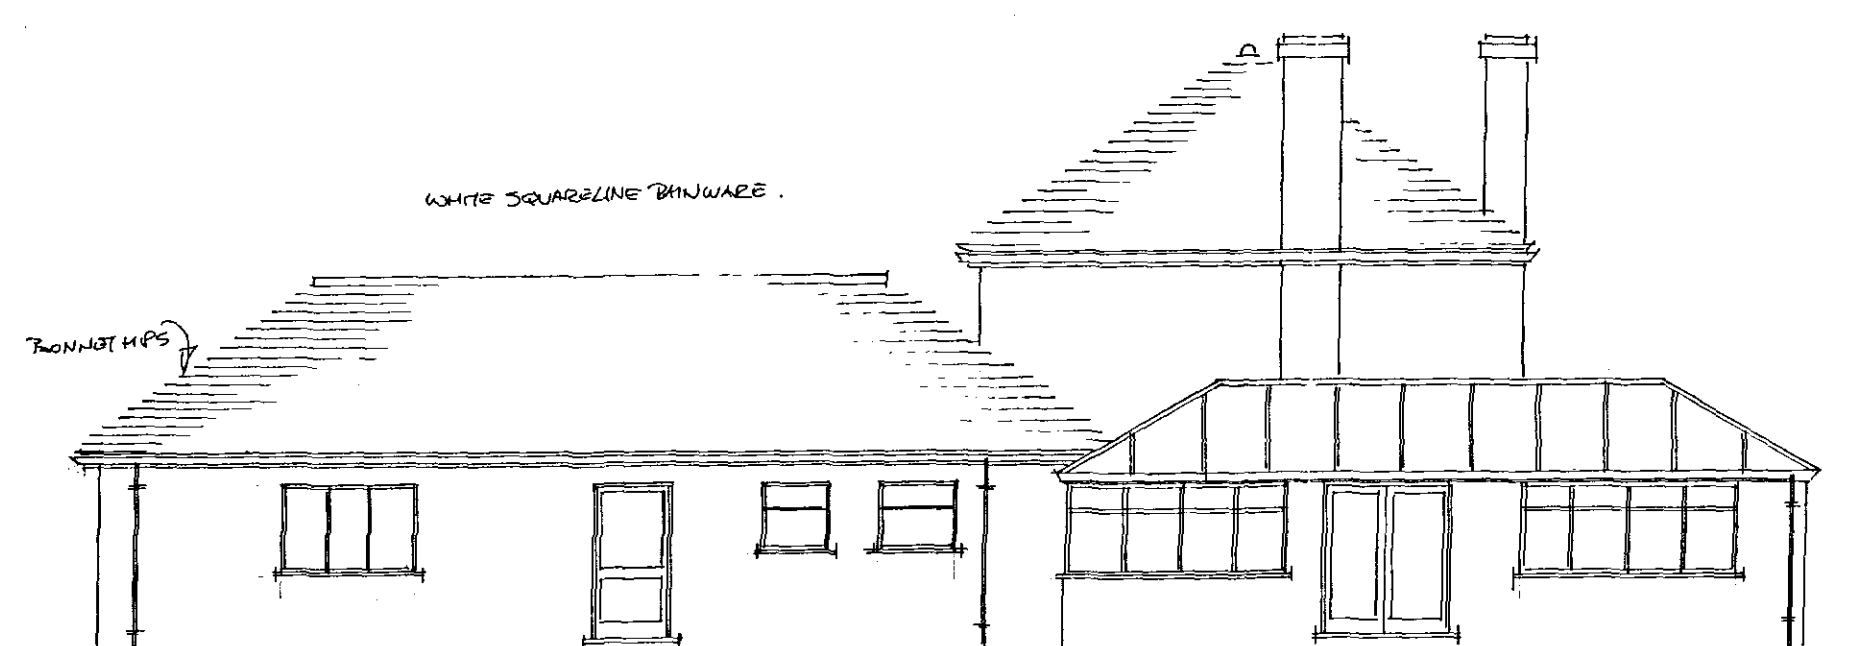

NORTH ELEVATION

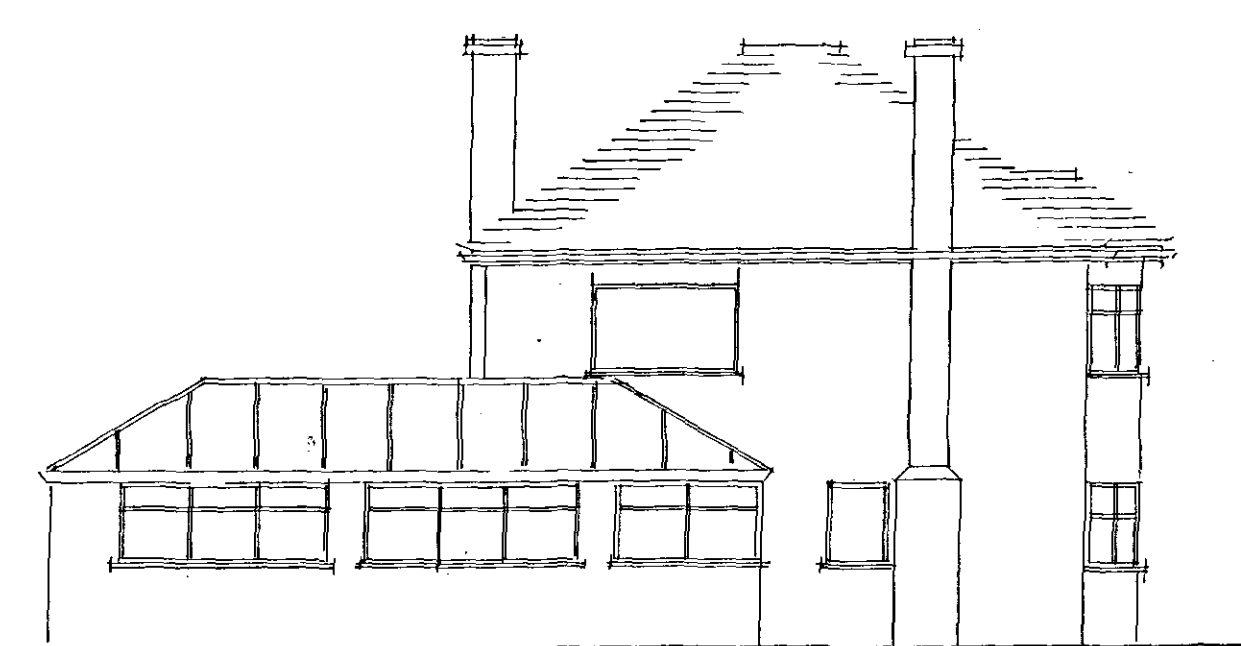


WEST ELEVATION




SOUTH ELEVATION




EAST ELEVATION

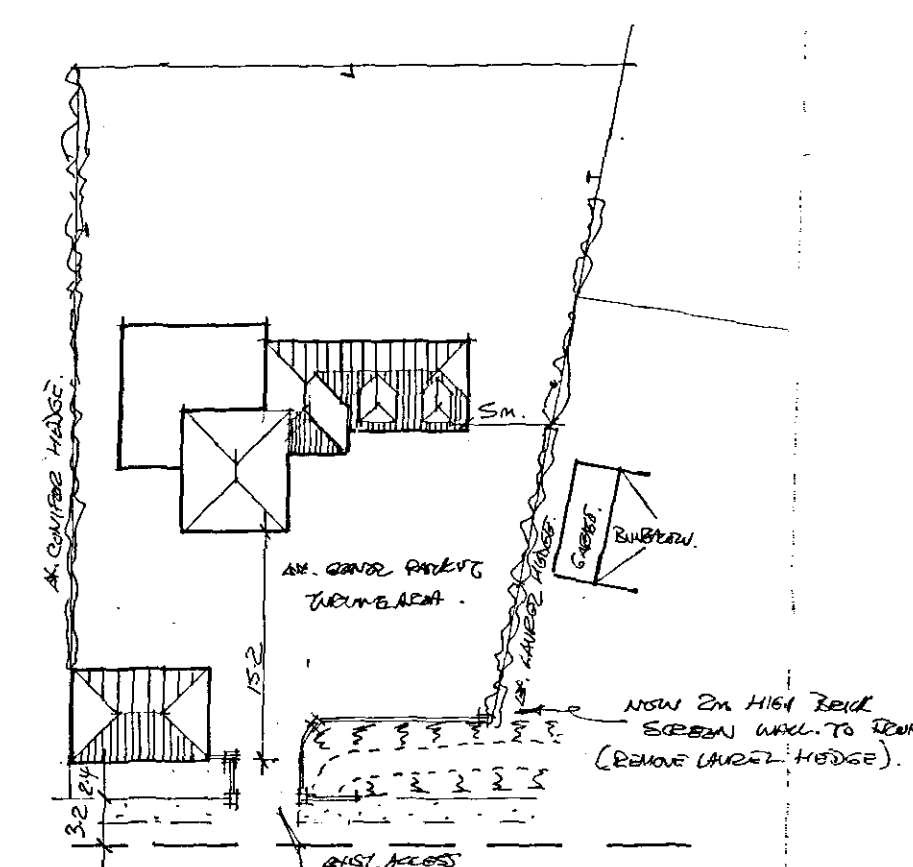

1:500 BLOCK PLAN

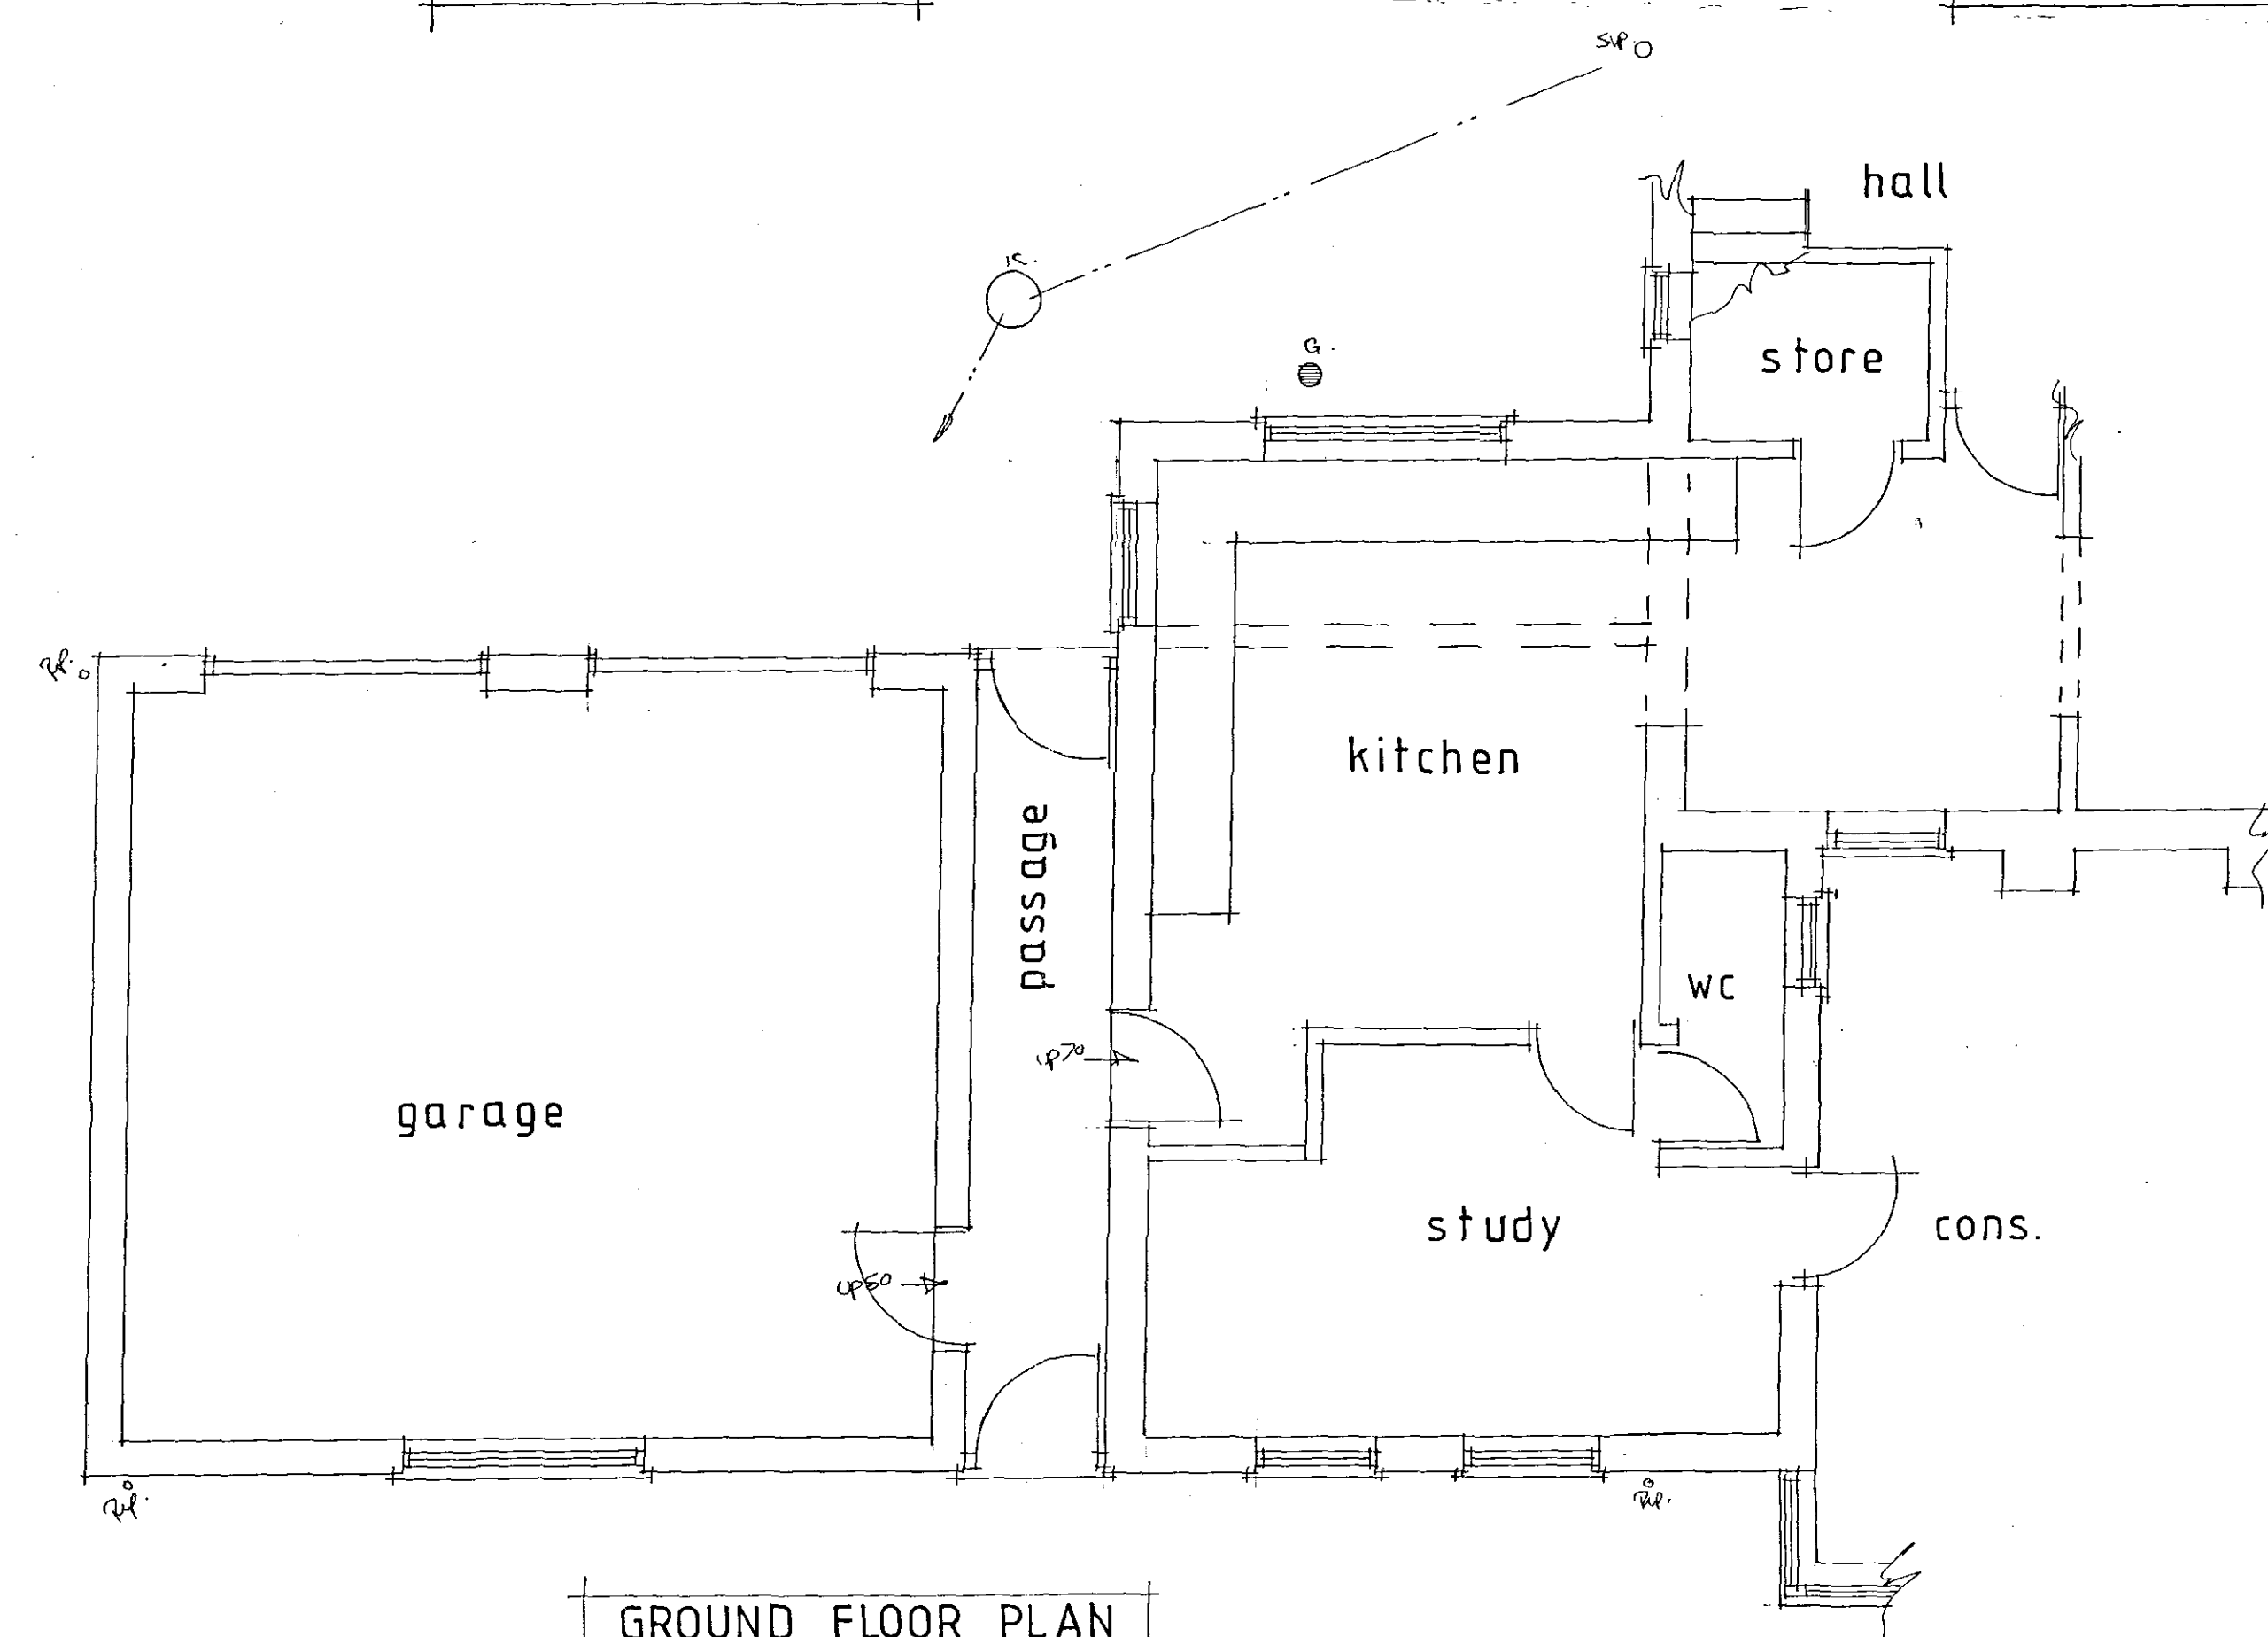

GROUND FLOOR PLAN

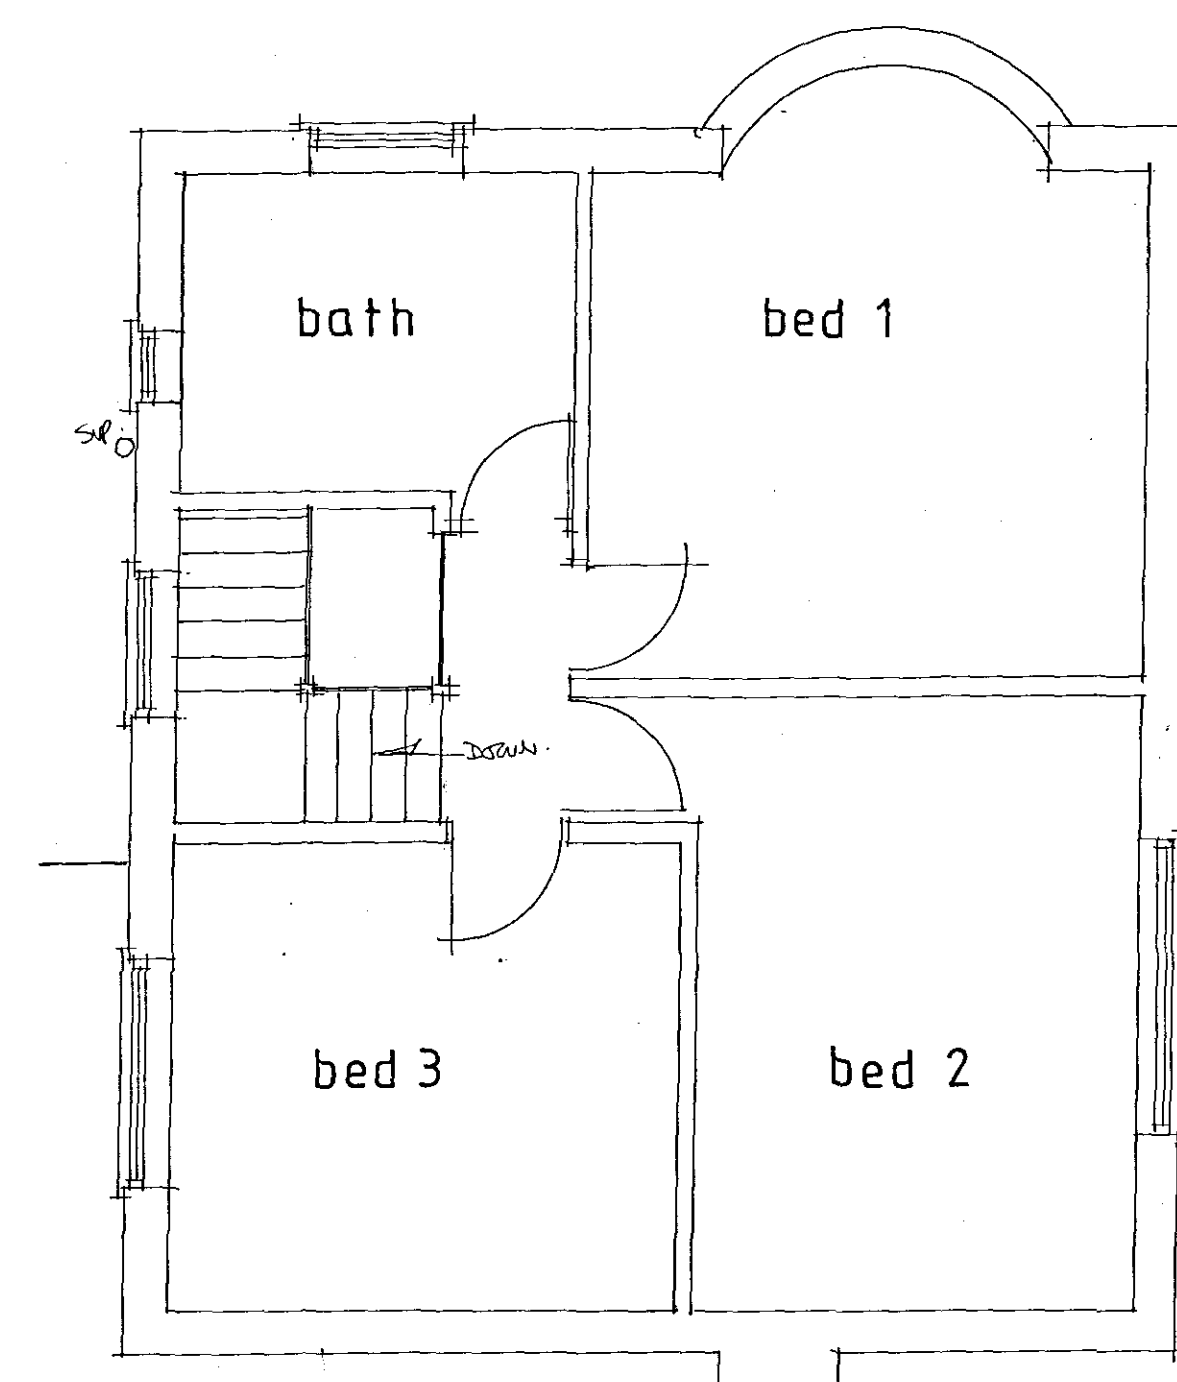

FIRST FLOOR PLAN

0-410
PLANNING & DEVELOPMENT
06 AUG 2003
Ref. 0578/08

**DETERMINED
PLAN**

Client
MR & MRS. M. HOULDEN.

Job Title
PROPOSED DETACHED GARAGE AND
EXTENSION AT
362, HIGH ROAD.
WHAPLODE. PE12 STS.

Drawing Title

SURVEY DRAWING.
BLOCK PLAN.

Scale 1:50, 1:100

Date MAY 2008

Drawn by BR

Drg No. 08/0661/1

Rev