



BRICK BARN


BROADGATE ROAD

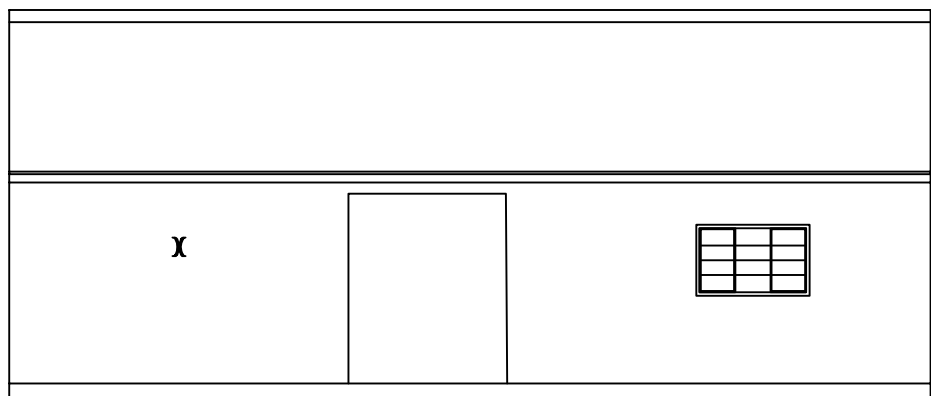


REAR ELEVATION WEST

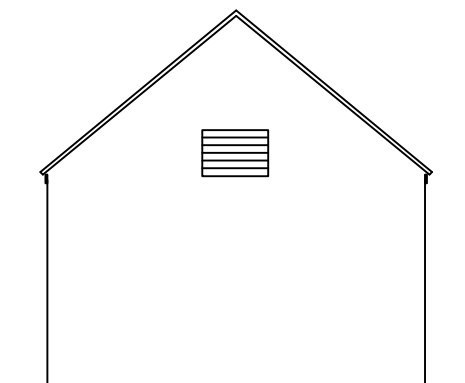


END ELEV NORTH

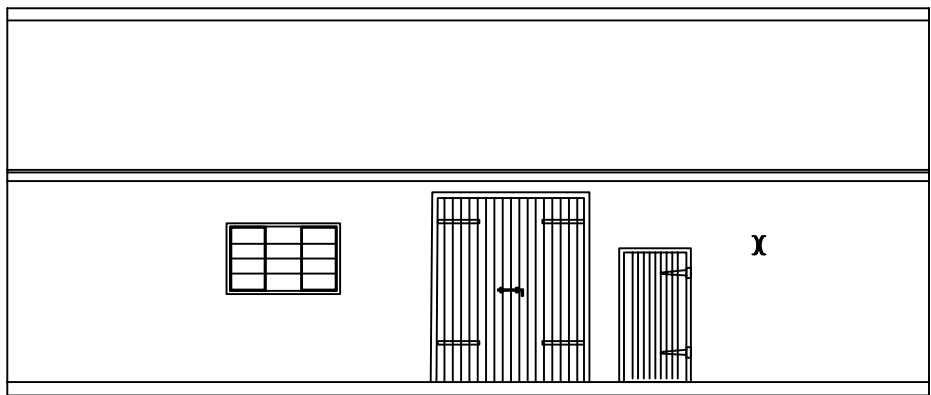


FRONT ELEVATION EAST

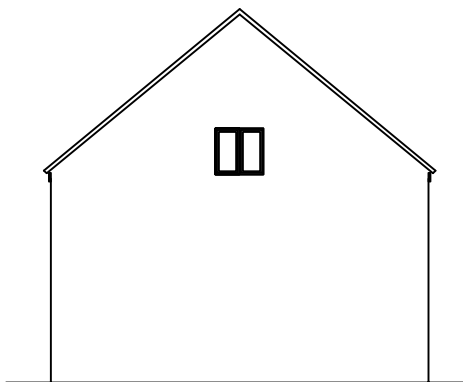

END ELEV SOUTH

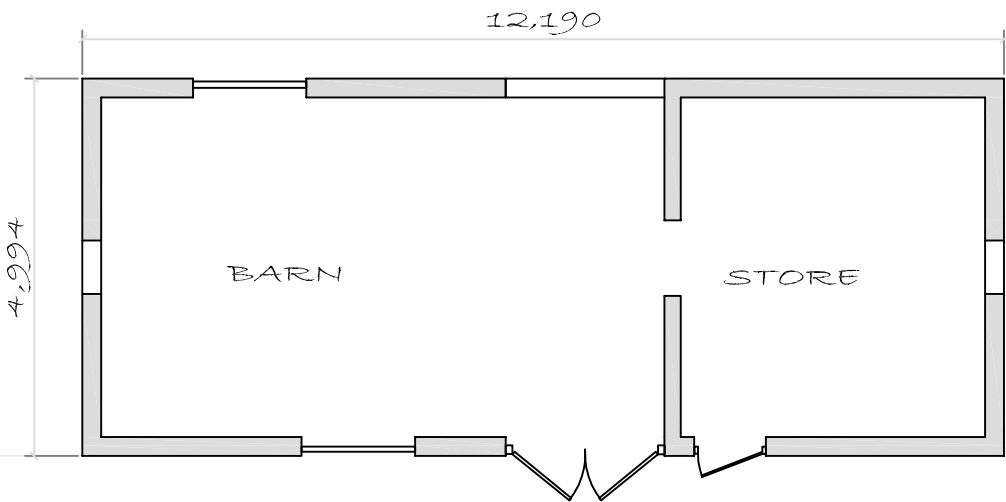

FLOOR PLAN

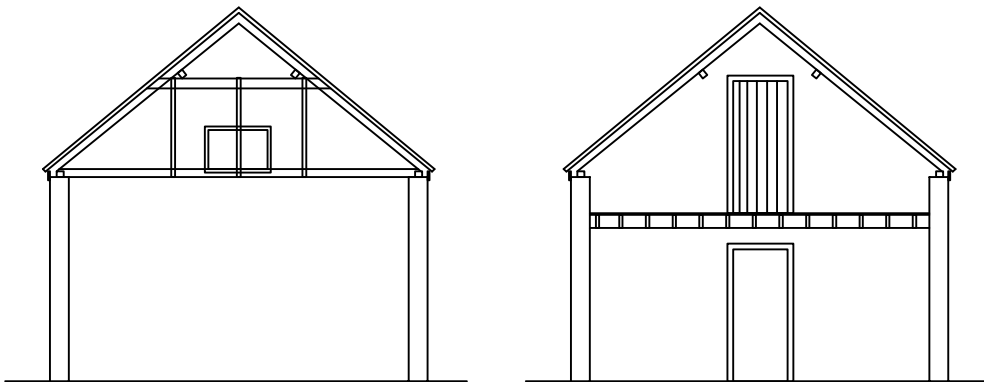

DBDS
Web site www.davidbrokerdesignservices.co.uk

DAVID BROKER DESIGN SERVICES		ARCHITECTURAL TECHNICIANS	
		OLDEN LODGE STATION ROAD	
		WISBECH ST MARY	
		WISBECH CAMBS.PE13 4RY	
		Telephone 01945 410421	
ESTABLISHED 1975		E-mail- david.broker@btinternet.com	
Issue:			
Client: MR & MRS BRADICK			
Drawing No: 2159-P4A HISTORIC BARN DETAILS			
Project: PROPOSED 3 BEDROOM BUNGALOW ACCESS PARKING AND HARD AND SOFT LANDSCAPING AND RETENTION OF EXISTING GARAGES			
Site: LAND ADJ No 48 BROADGATE WHAPLODE DROVE SPALDING LINCS			
Postcode: PE12 OTN	Drawn: DB	Checked: -	
Print Scale: 1:50 1:100	Date: 24-04-2021	Revision No: -	