

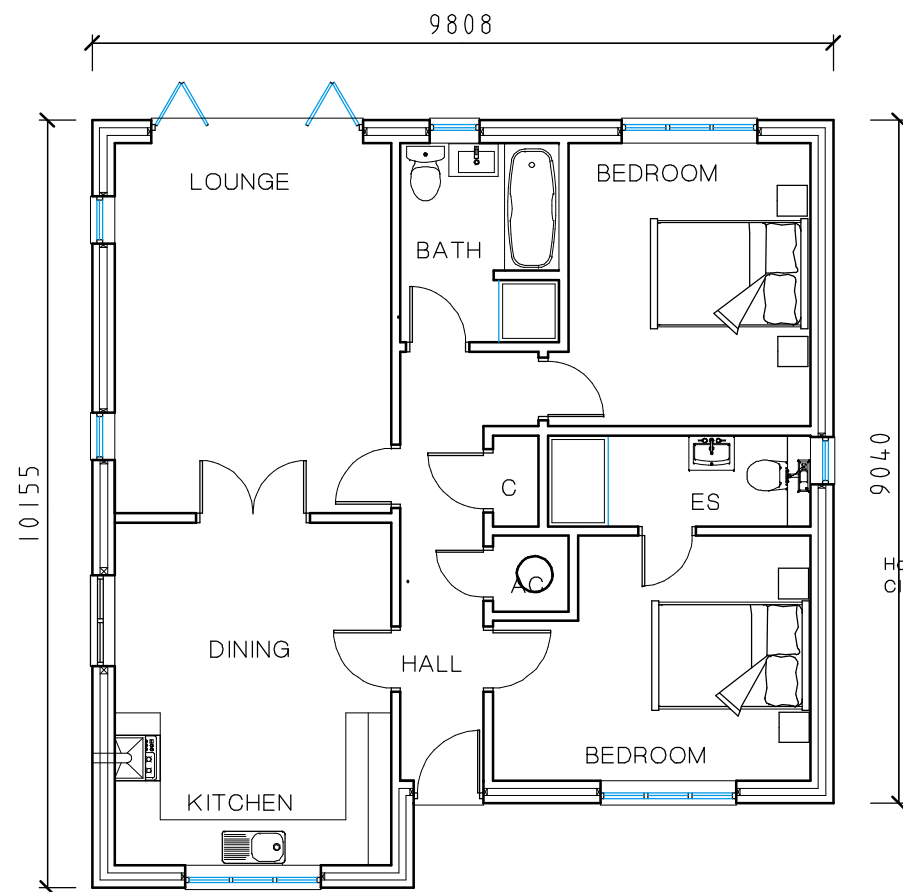



USE FIGURED DIMENSIONS ONLY
DO NOT SCALE

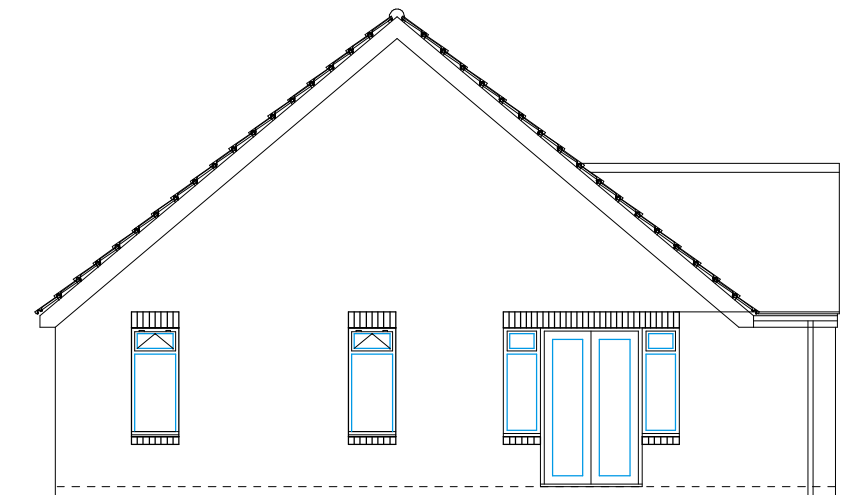


FLOOR PLAN

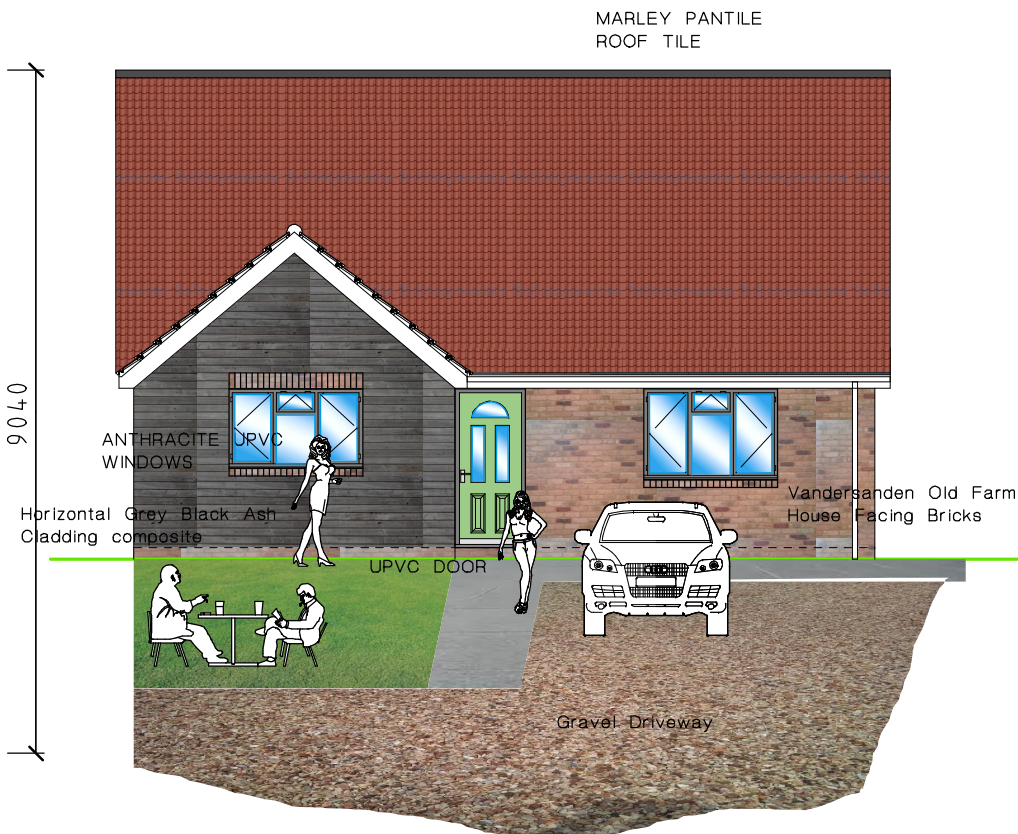

SIDE ELEVATION

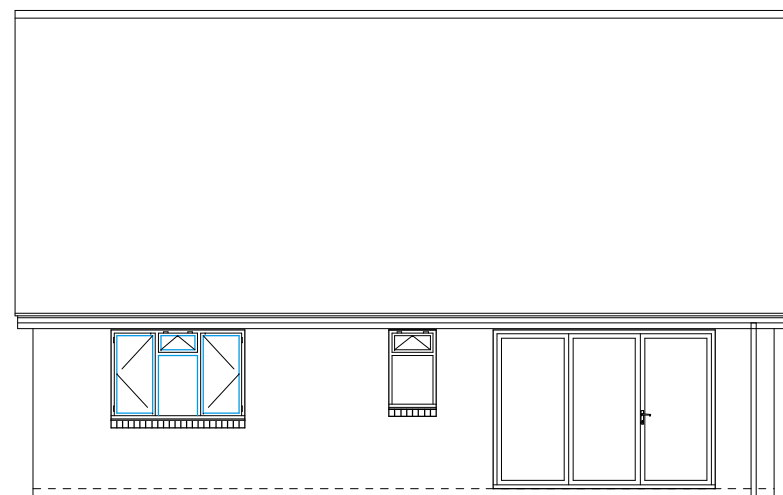

REAR ELEVATION

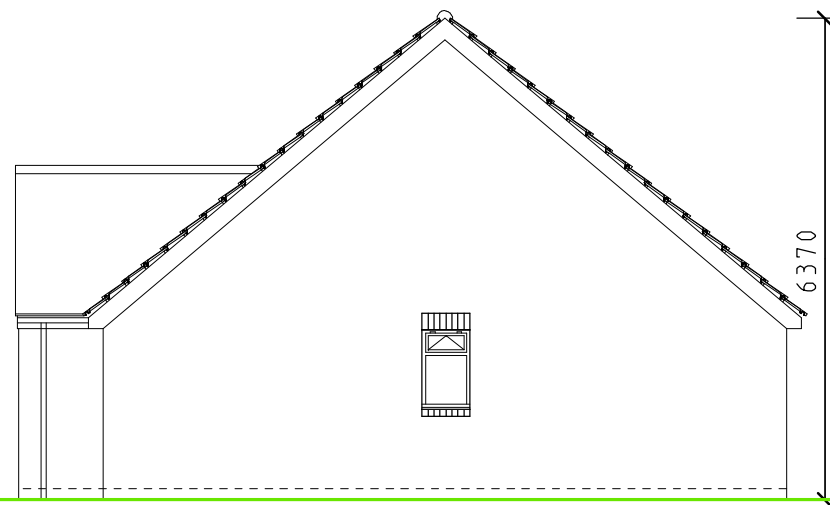

SIDE ELEVATION

DRAWING TITLE:
Proposed Bungalow To Rear
of At 260 High St
Whaplode, Lincs. PE12 6TG

CONTRACT
PROPOSED DETAILS

SCALE 1:100	DATE DEC 2018	DRAWN BY. S.Andrews	REV
JOB No. SA/SS/18	PLOT No.	SHEET PP/03	REV

Tel: M: 07713003441
E-Mail: shayne@designandarchitectureltd.co.uk

