
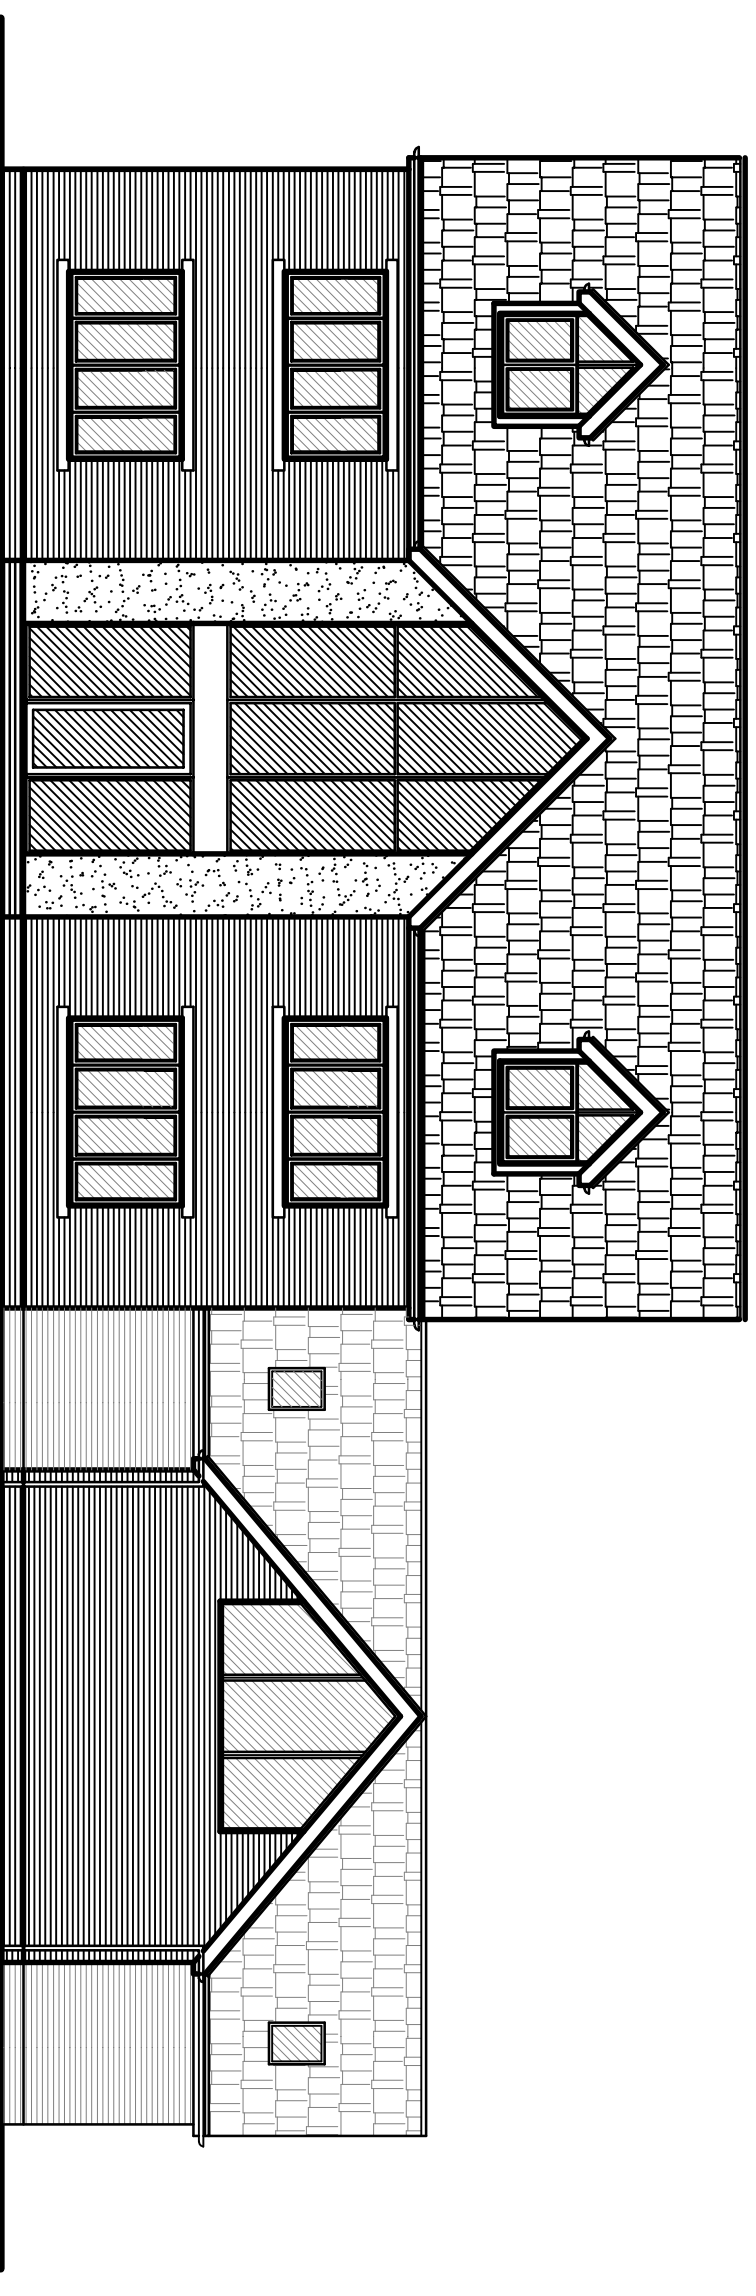
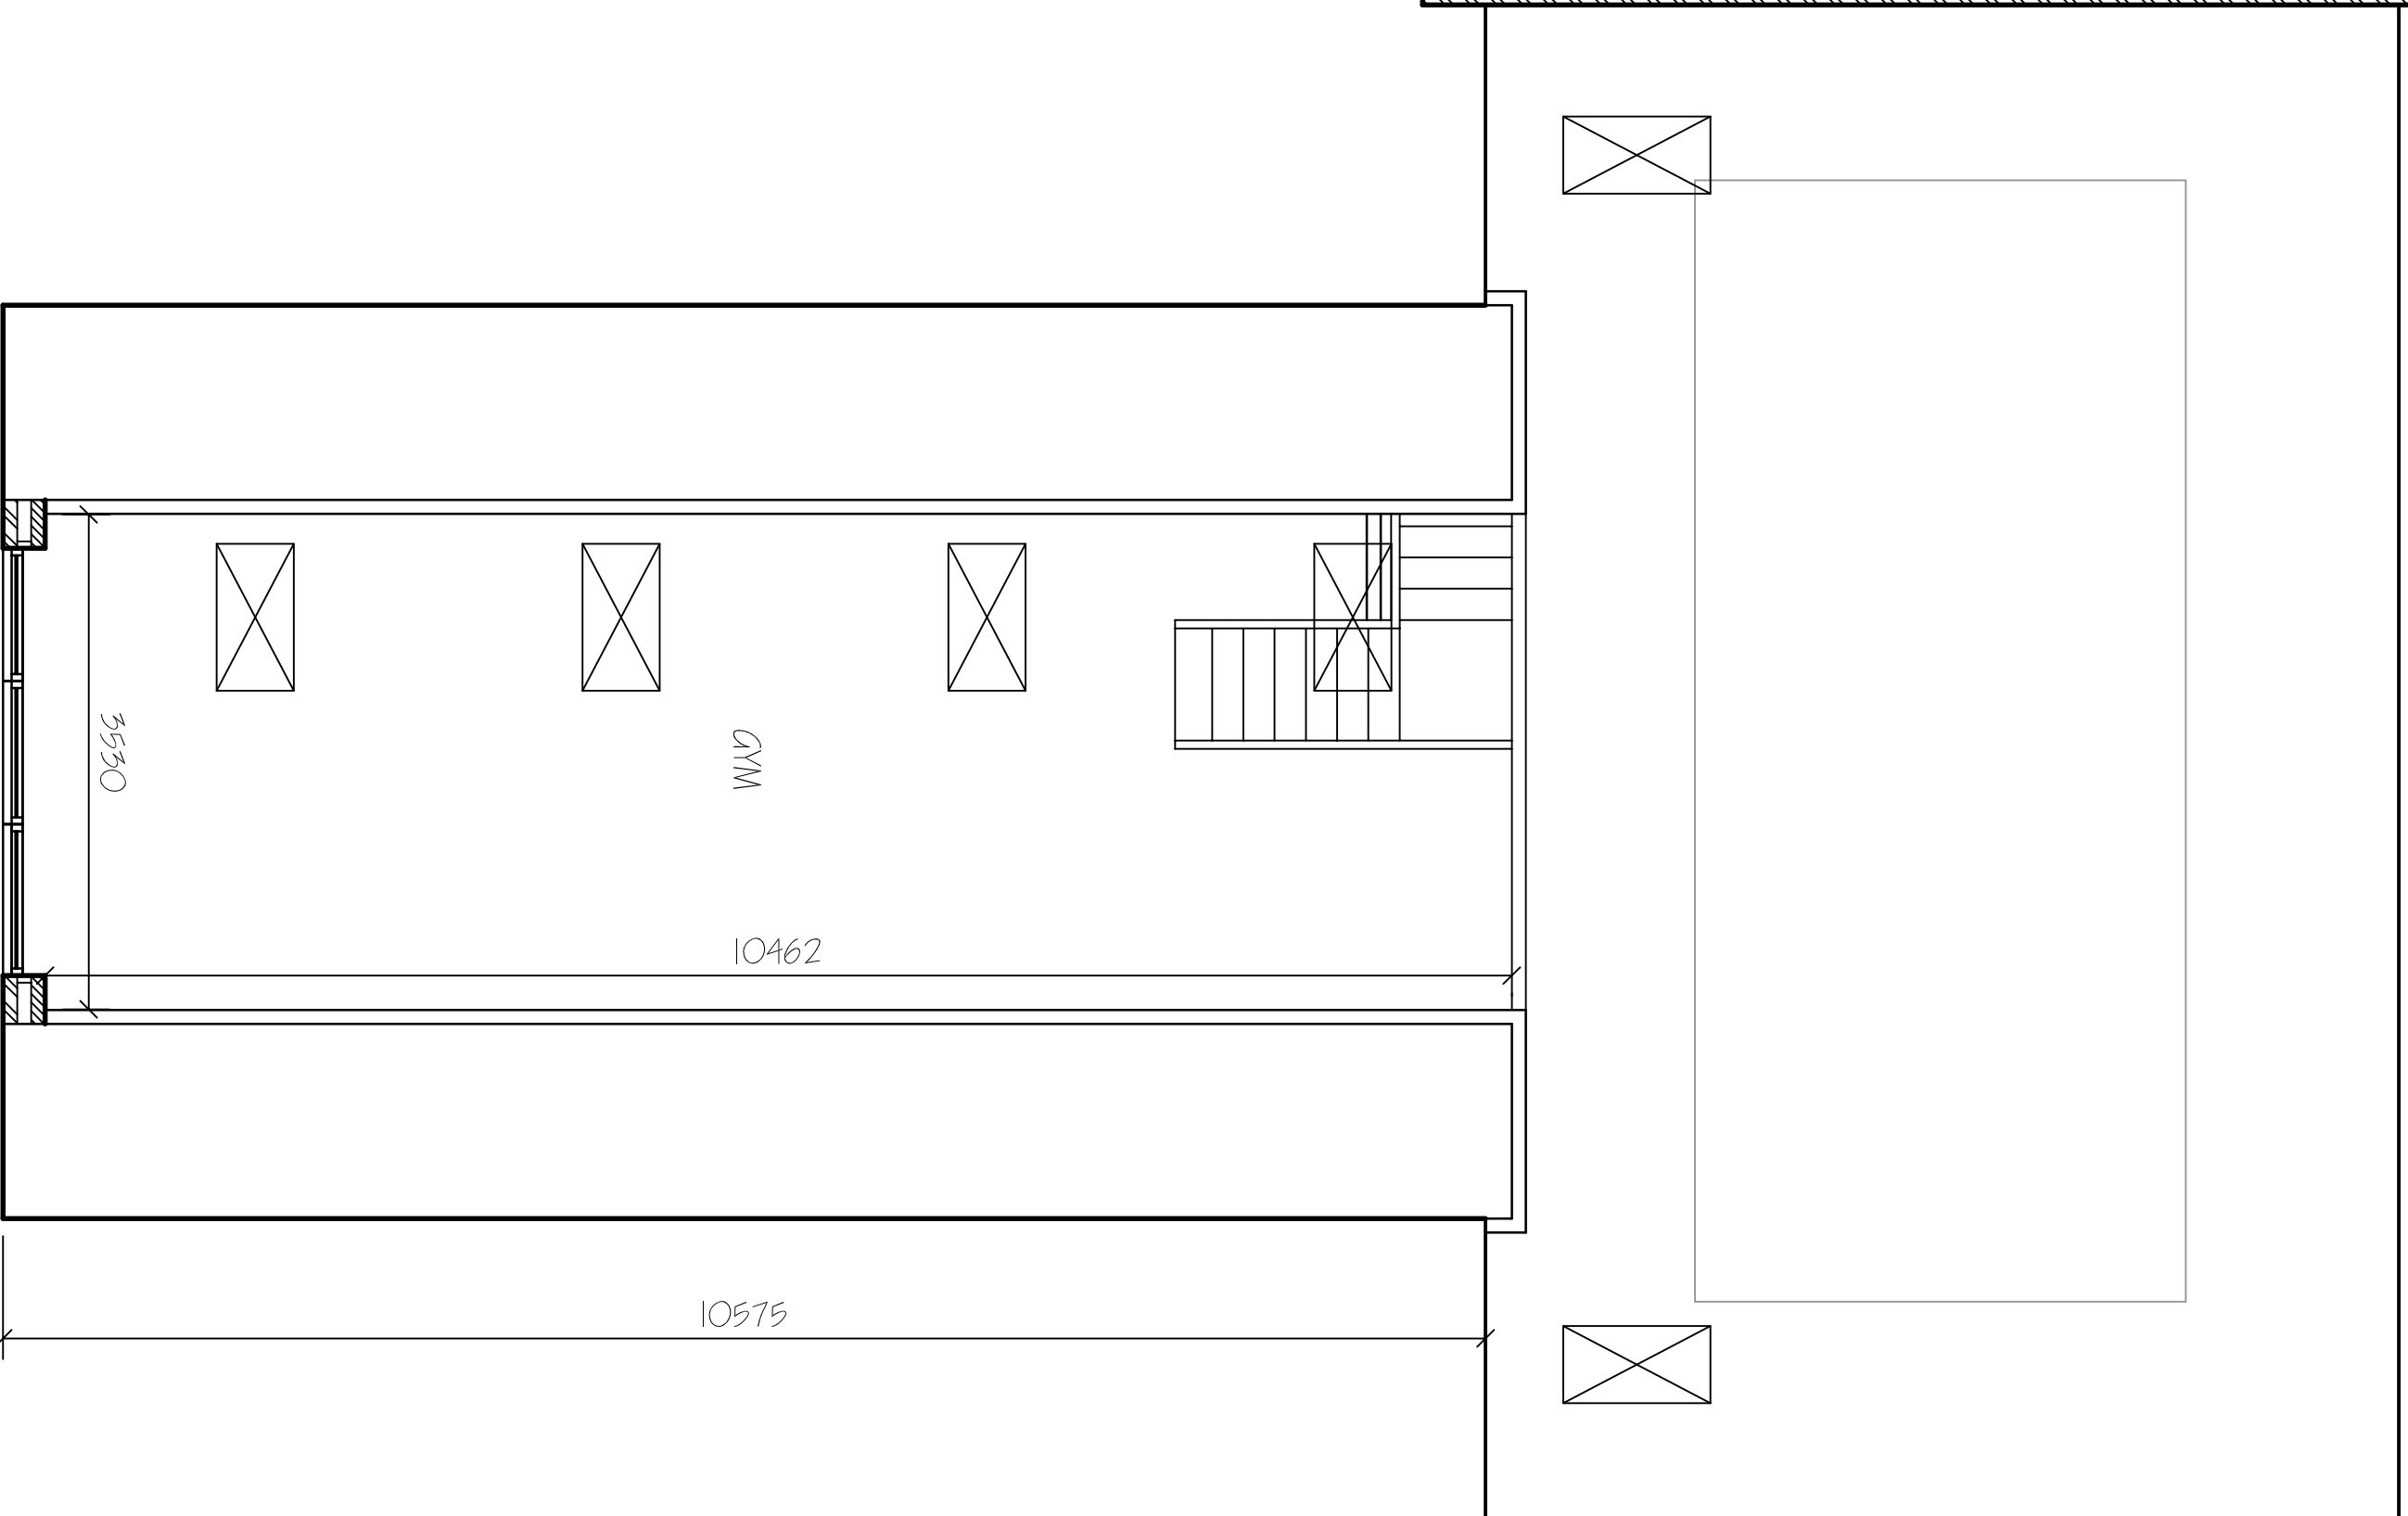


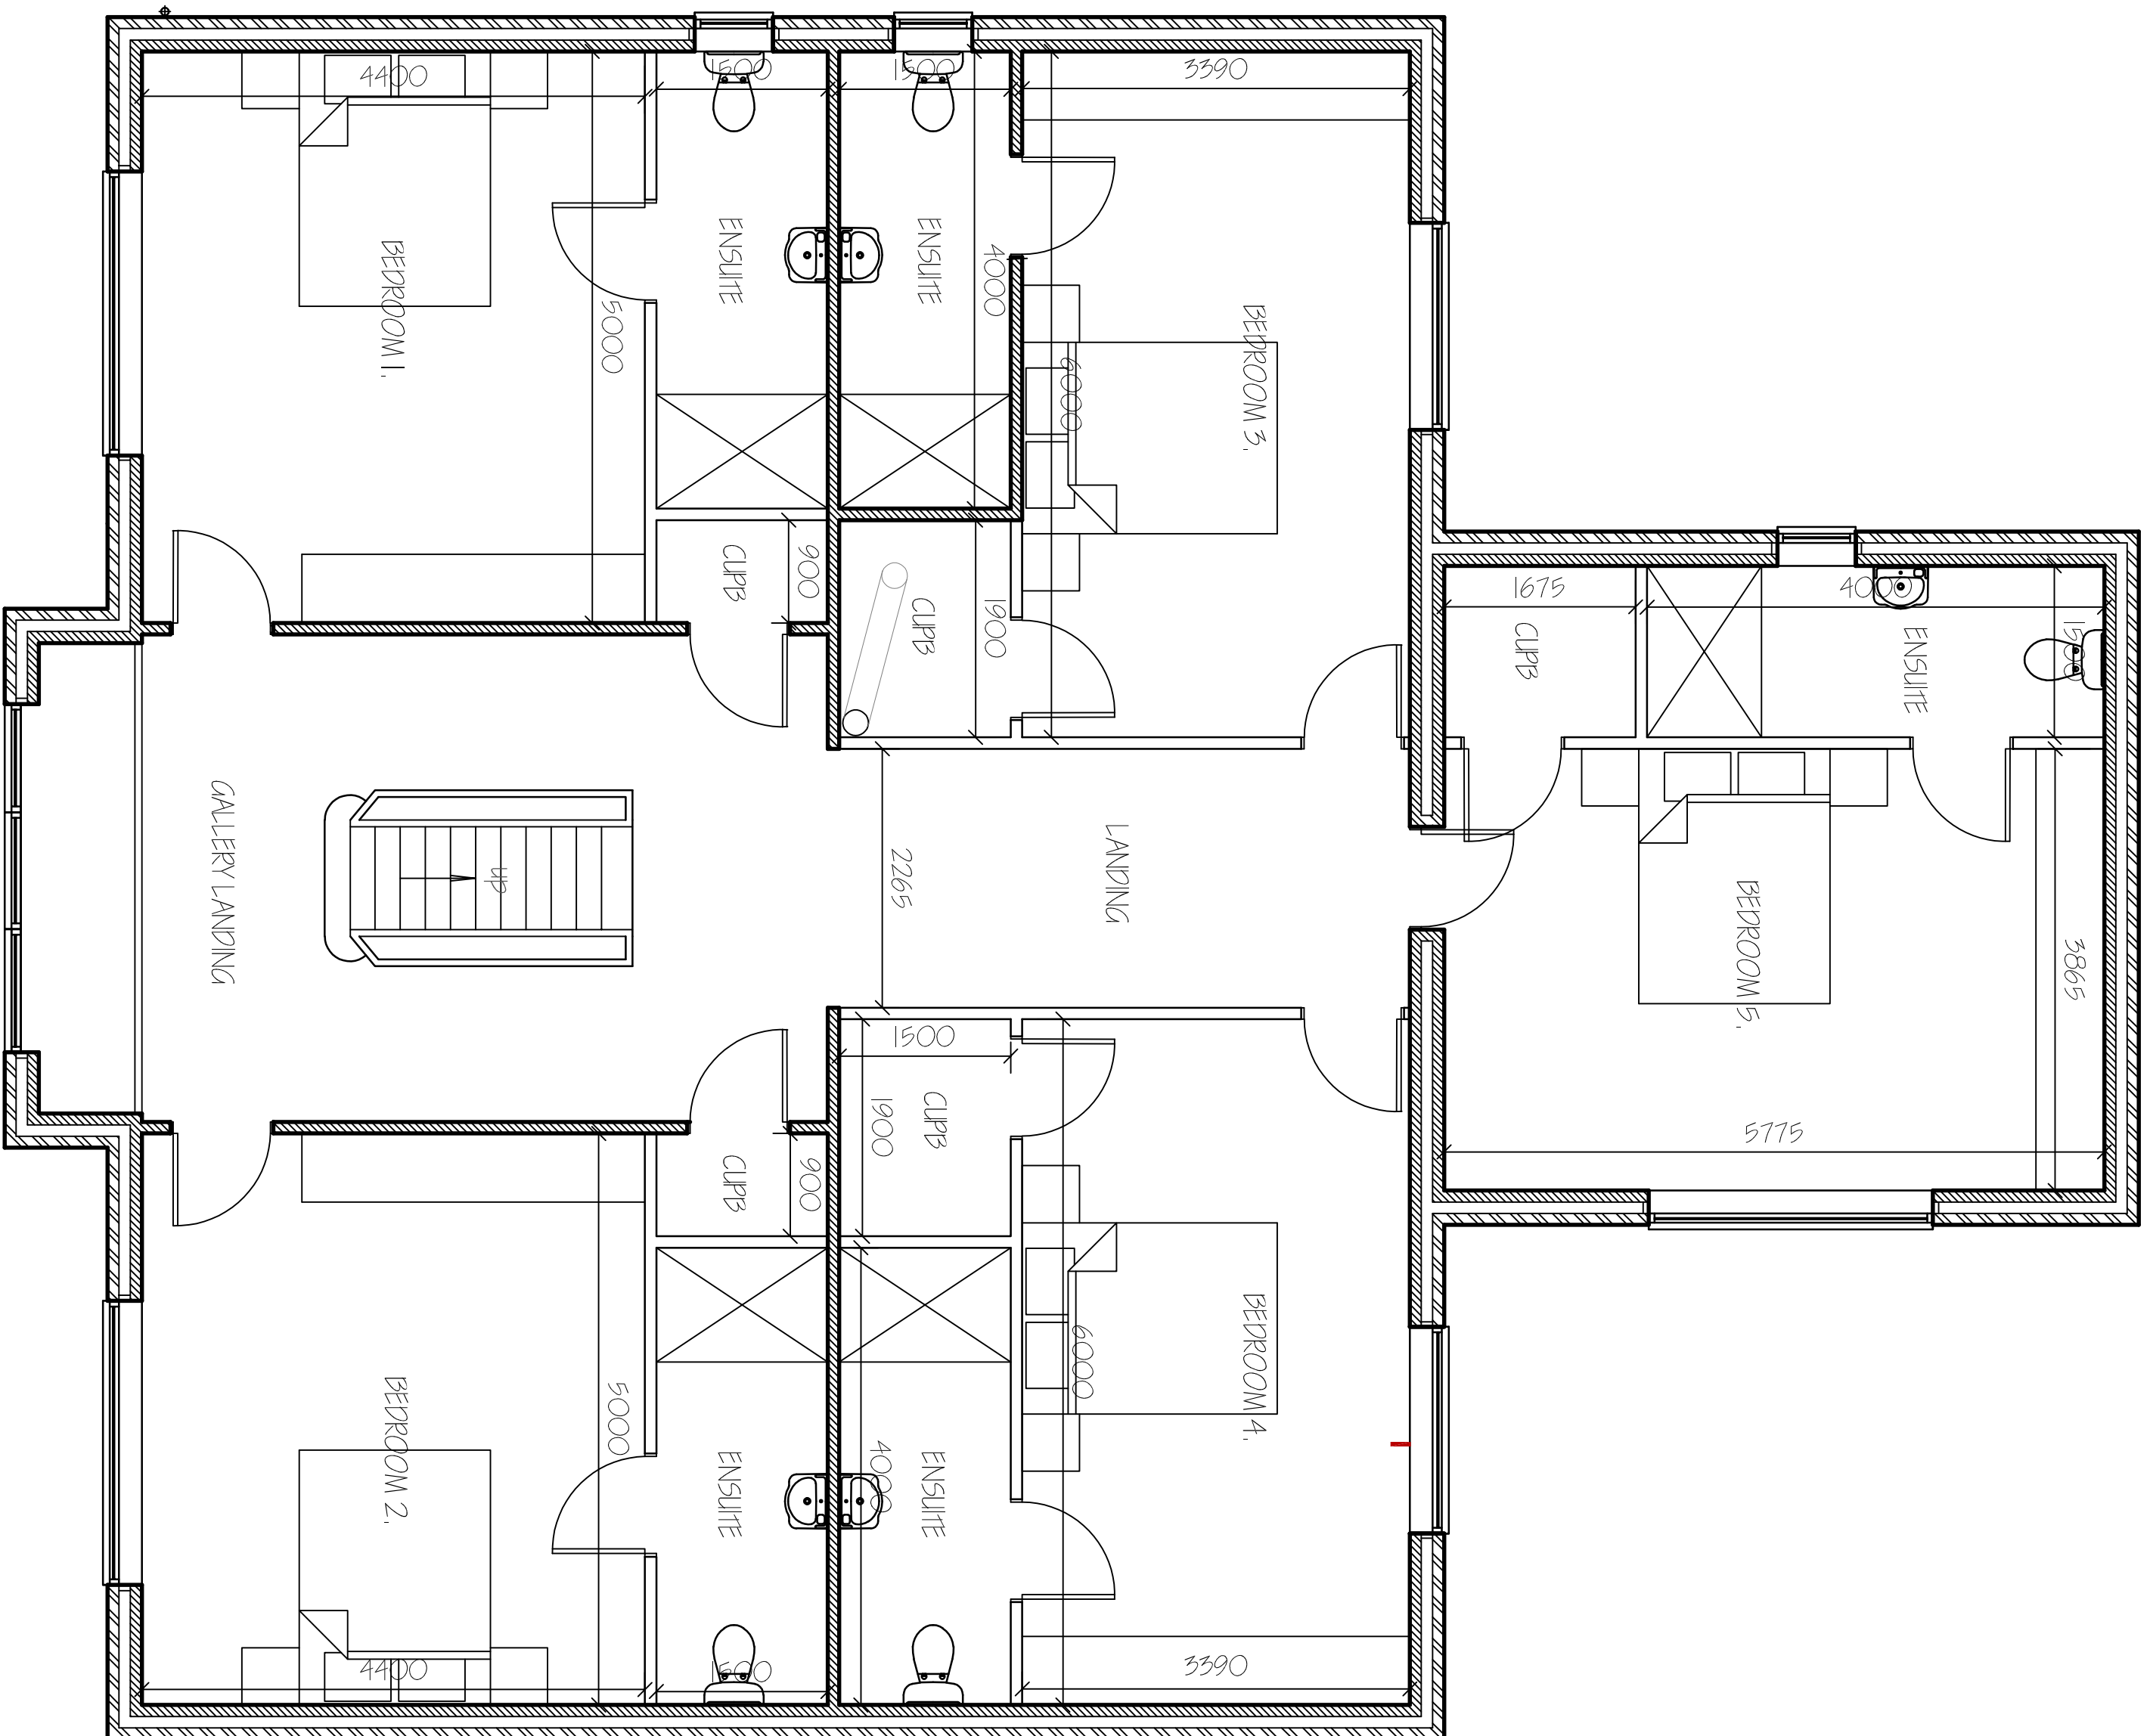

FRONT ELEVATION (NORTH)

[illegible]

G. R. MERCHANT LTD.

**ARCHITECTURAL
CONSULTANTS**

4 Wrights News

Spalding, Lincs. PE12
Tel: 01406 490800

E-Mail: office@grmerchantltd.com
Website: www.grmerchantltd.com



112
 113
PROPOSED STORAGE BUILDING

WAPLODE, LINGS, PEIZ GLE.

MR S. STEWARD

FLOOR PLANS - PROPOSED

Job Ref.	Drawing No.
----------	-------------

SEP 2023

1:50 (unless otherwise stated)

DO NOT SCALE FROM THIS DRAWING

EXTERNAL MATERIAL SCHEDULE:-

- Walls - Terra - Hathnaway Brnneled - Facing bricks
- Walls (porch projection) - Render - White
- Walls (dormer) - Cladding - Dark Grey
- Roof - Rivendale Fibre Cement by Marley
- Windows & Doors - Aluminium - Dark Grey
- Guttering/ Downpipes - Dark Grey - UPVC

[illegible]

...and Management
...of that kind
...the plot (land
...does presently to