



DO NOT SCALE
ALL DIMENSIONS AND SETTING OUT IS TO BE CHECKED BY THE CONTRACTOR PRIOR TO THE START OF ANY WORKS OR THE MANUFACTURE OF ANY COMPONENTS OR MATERIALS. ALL WORKS ARE TO COMPLY WITH CURRENT BUILDING REGULATIONS. ALL MATERIALS AND COMPONENTS ARE TO COMPLY WITH CURRENT BRITISH STANDARDS AND ARE TO BE INSTALLED STRICTLY IN ACCORDANCE WITH MANUFACTURERS INSTRUCTIONS AND CURRENT CODES OF PRACTICE. THE CONTRACTOR IS TO CHECK ALL DIMENSIONS AND DETAILS PRIOR TO THE PROCUREMENT, FABRICATION OR ERECTION OF ANY COMPONENTS AND PRIOR TO THE COMMENCEMENT OF ANY CONSTRUCTION WORKS.

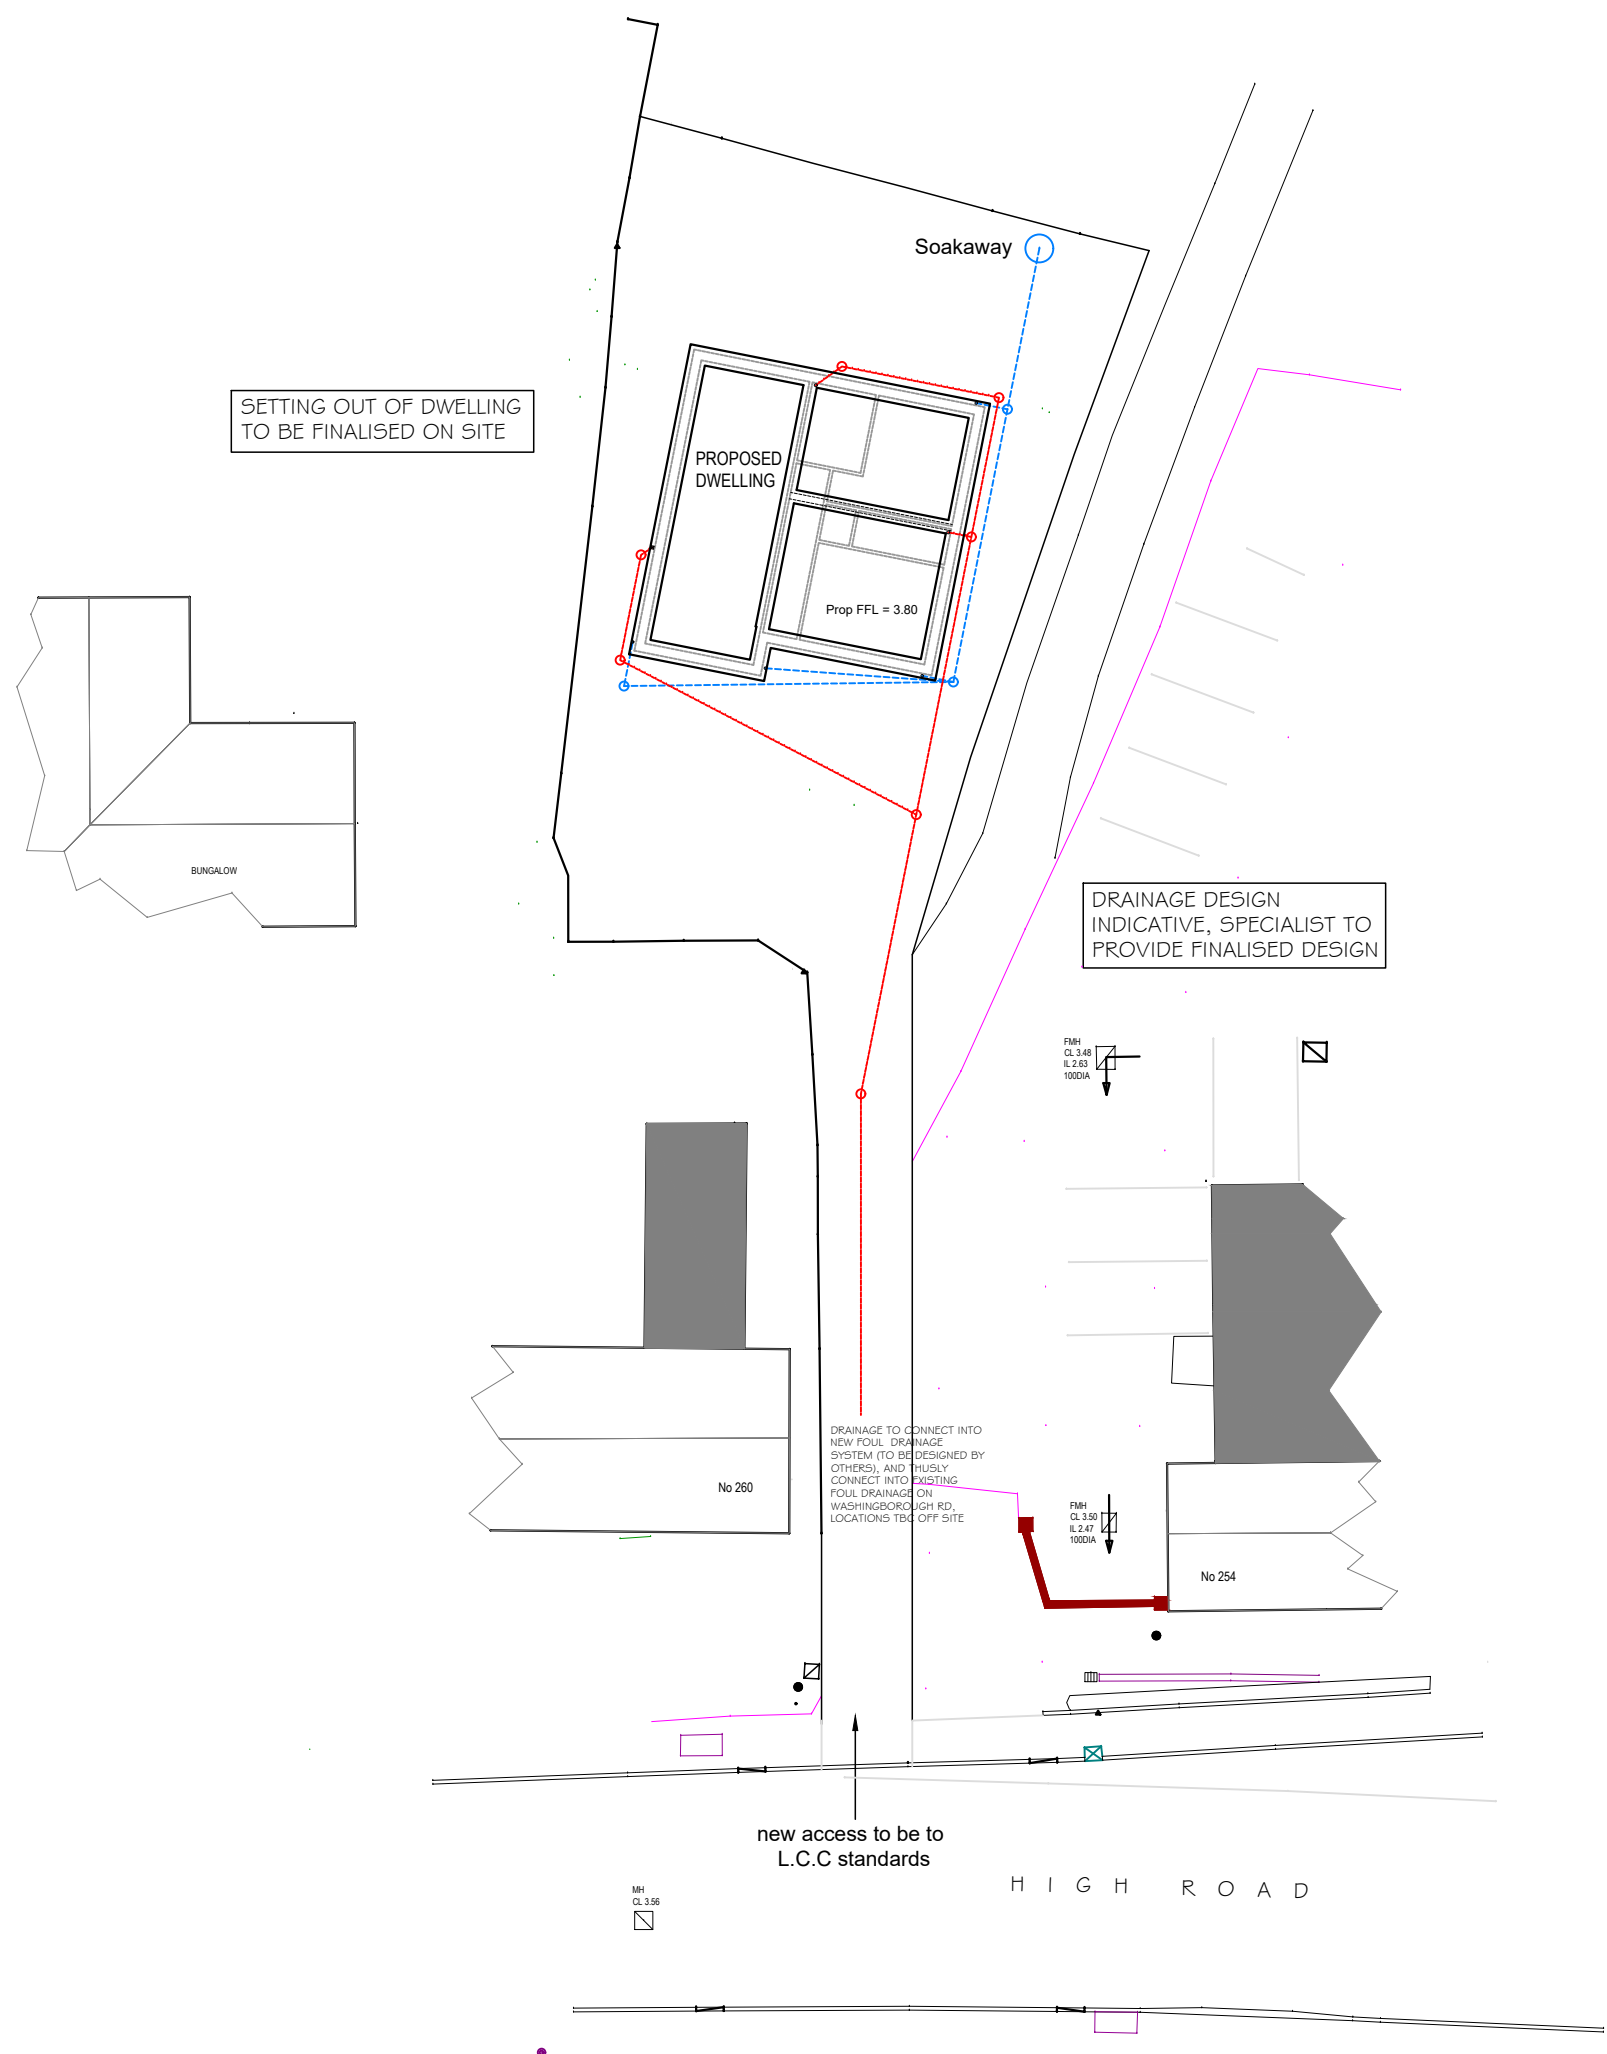

Proposed Foundation Setting Out Plan - (scale 1:250)

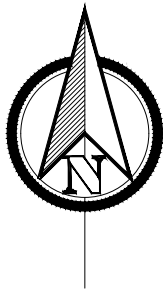

Revision	Amendment	Date
----------	-----------	------

Client
New Life Home Developments

Project
Proposed Residential Development
Land at High Road, Whaplode
Orig Title
BUILDING REGULATIONS
Proposed Foundation Site Plan

Orig No.
222999-P1008

Scale
1:250

Date
09/22

Rick Smith Design
Architectural Design Consultancy
Ardent House, 18 Eastgate
Sleaford, Lincolnshire NG34 7DP
Tel: 01529 414363 or 07786 838788
e-mail: rick@ricksmithdesign.com