





Existing Ground Floor Plan
Scale 1:50

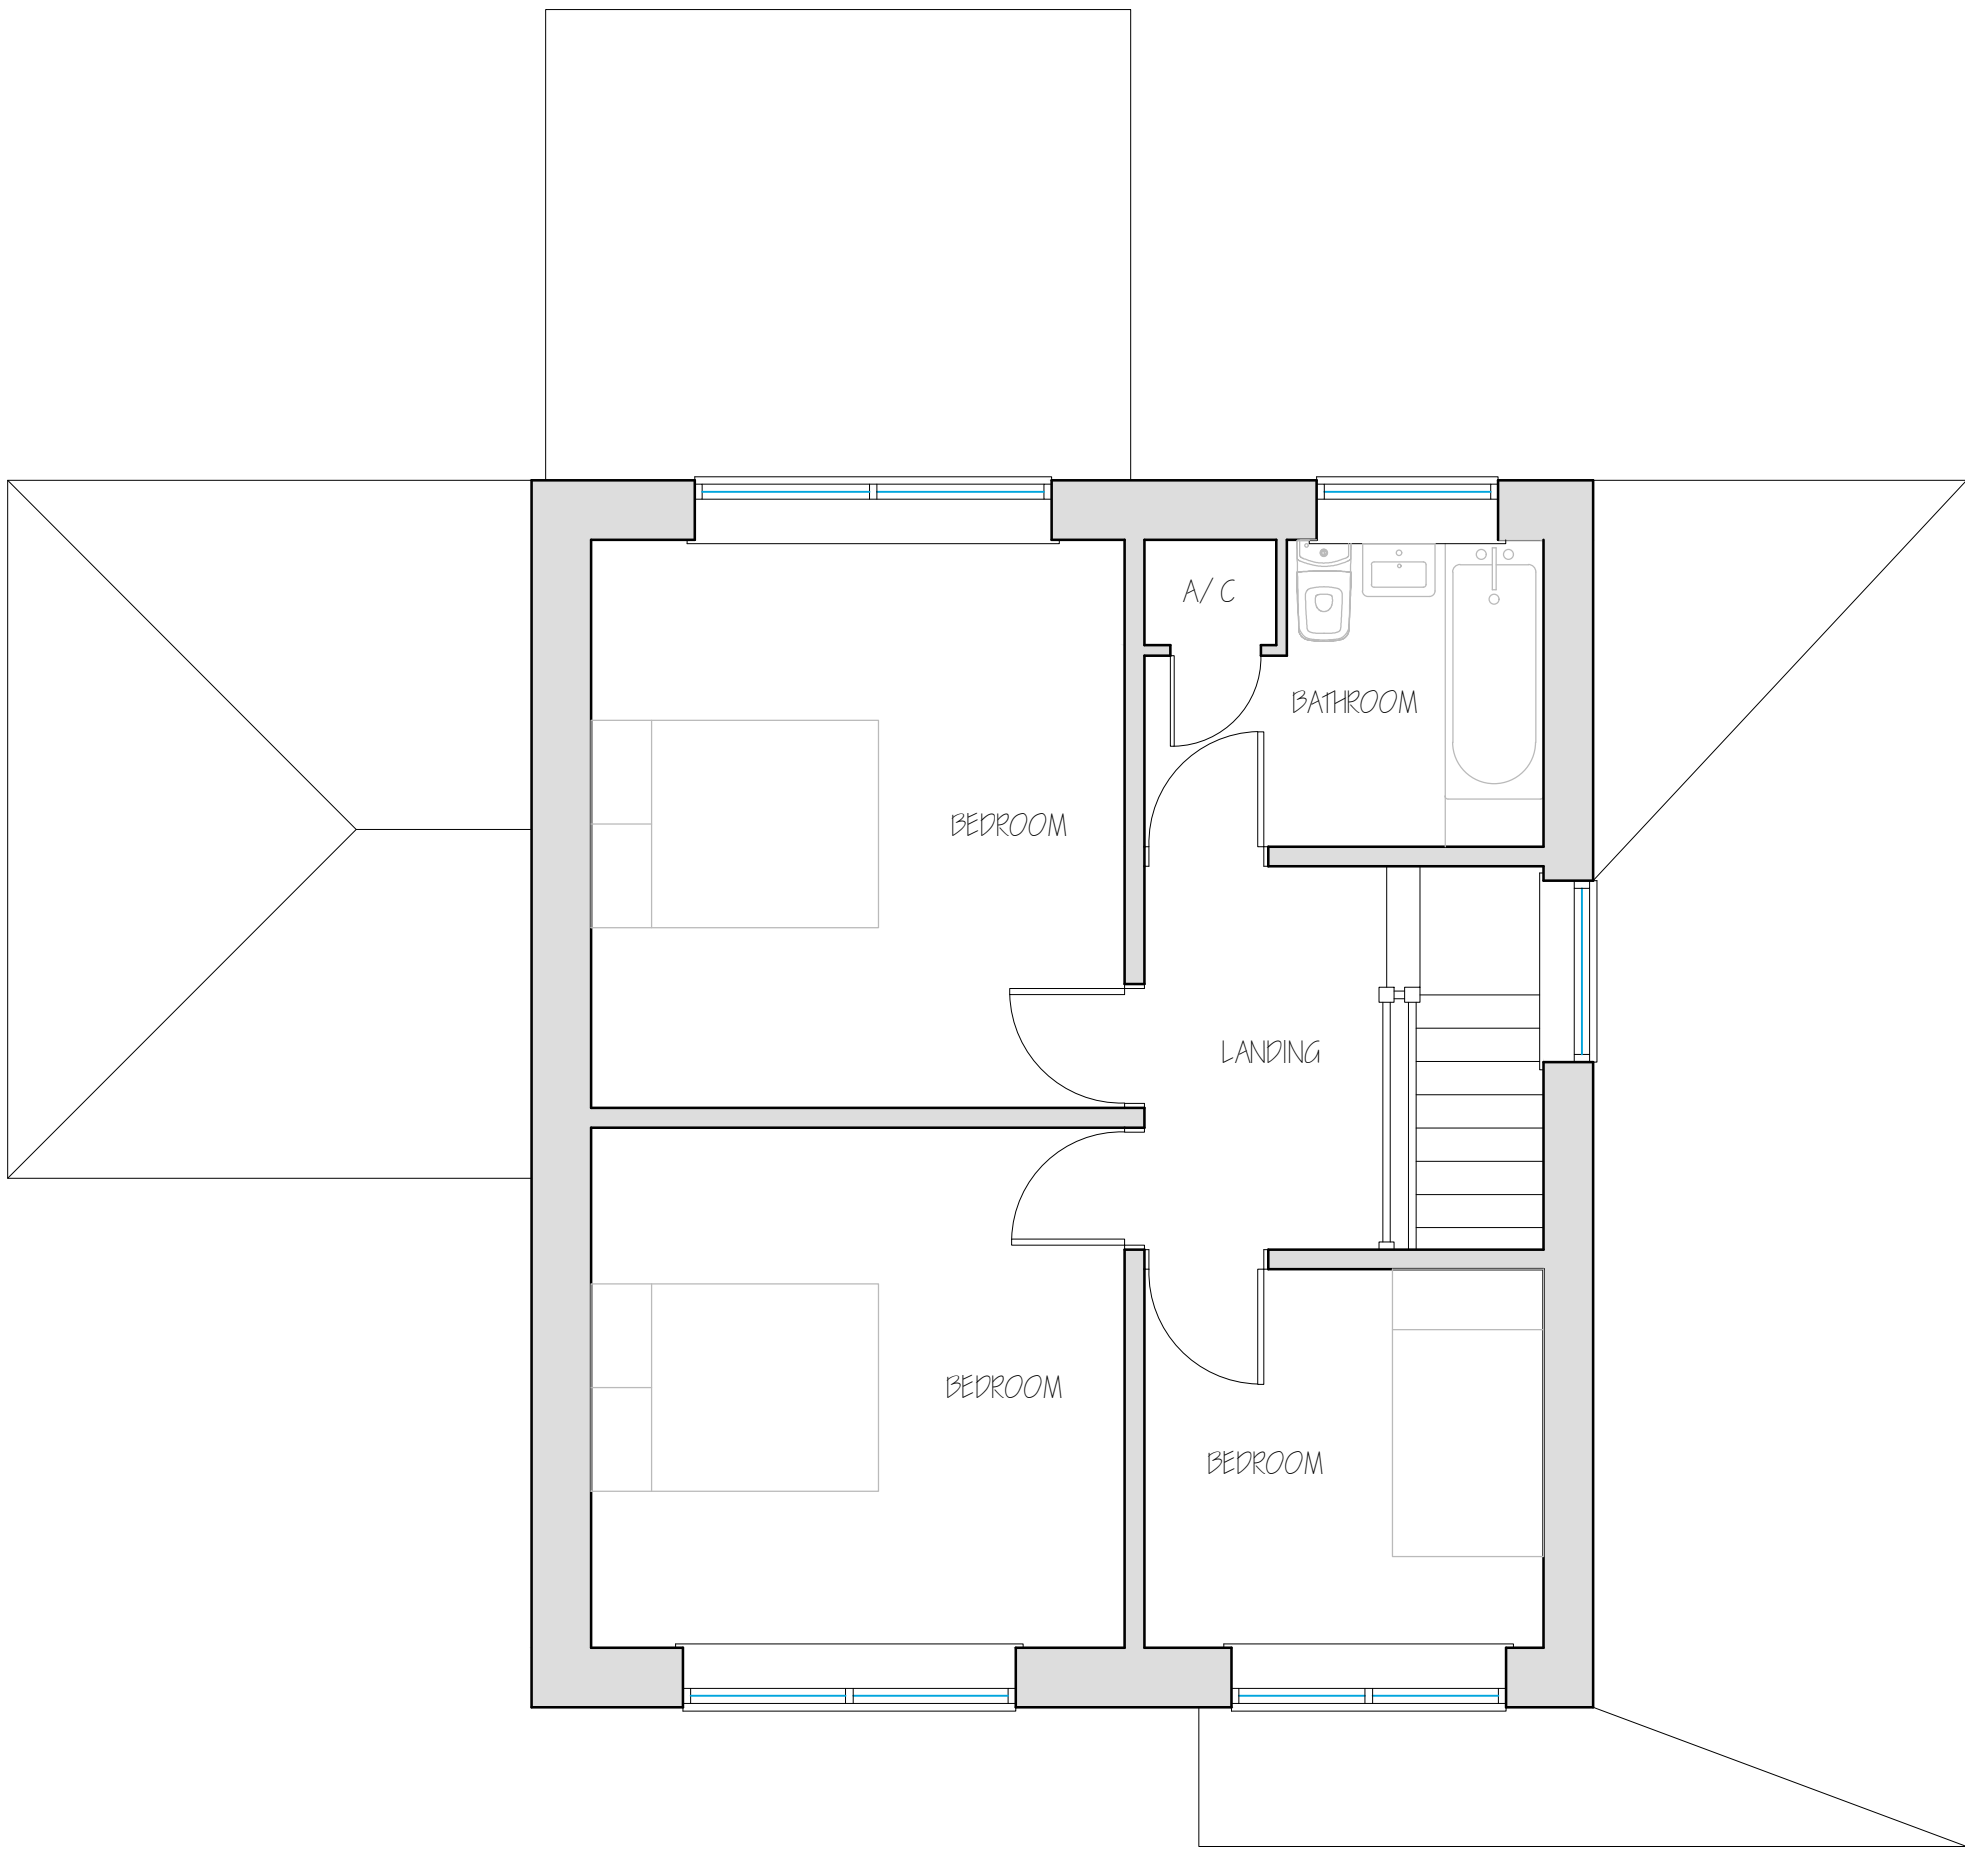

Existing First Floor Plan
Scale 1:50



Existing Front (North) Elevation
Scale 1:100

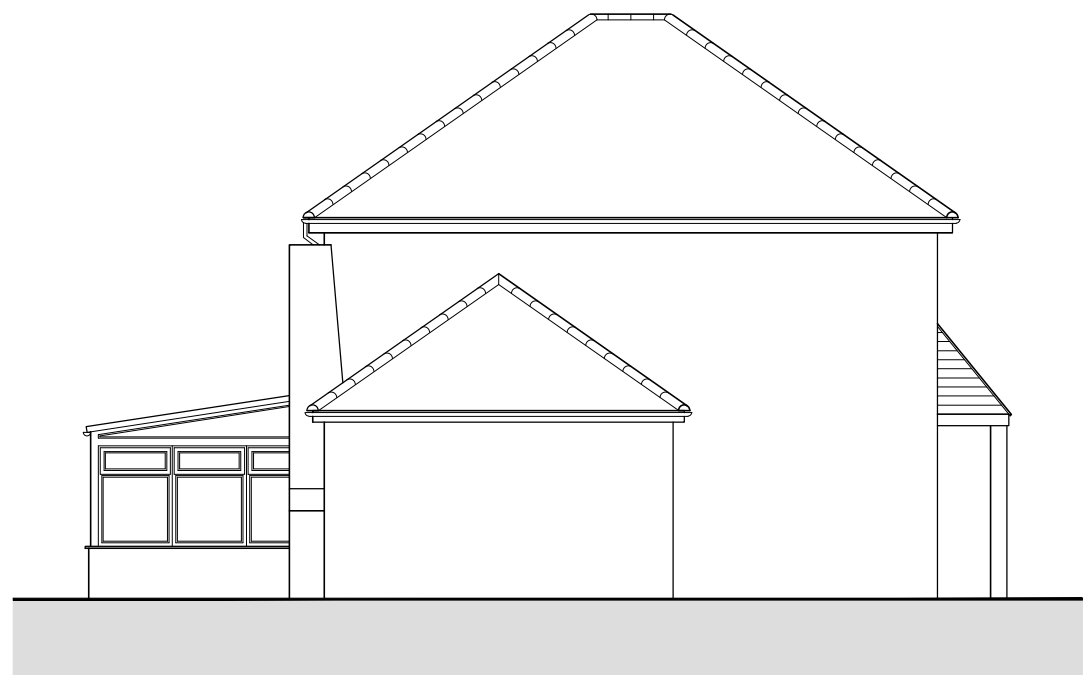

Existing Side (East) Elevation
Scale 1:100



Existing Rear (South) Elevation
Scale 1:100



Existing Side (West) Elevation
Scale 1:100



Proposed Block Plan
Scale 1:500



Site Location Plan
Scale 1:1250

REV.	DESCRIPTION	DATE

JC
Architectural Consultant

PROJECT:
FIRST FLOOR SIDE AND TWO STOREY REAR EXTENSIONS

DRAWING:
EXISTING FLOOR PLANS & ELEVATIONS
BLOCK PLAN & SITE LOCATION PLAN

SIZE: A1

CLIENT: Mr & Mrs B. Adam

Do Not Scale From This Drawing

SCALE: as labelled

DRAWING BY: JC

SHEET: 0168/19/01

NOTES: THIS DRAWING/IMAGE INCLUDING ALL ITS CONTENT REMAINS THE PROPERTY OF JC ARCHITECTURAL CONSULTANT. NO UNAUTHORISED COPYING OR REPRODUCTION IN ANY FORM IS PERMITTED WITHOUT OBTAINING PRIOR WRITTEN PERMISSION FROM JC ARCHITECTURAL CONSULTANT. JC ARCHITECTURAL CONSULTANT HAS THE RIGHT TO WITHDRAW THIS INFORMATION AT ANY TIME.

ALL DIMENSIONS ARE TO BE CONFIRMED ON SITE BY CONTRACTOR. ANY DISCREPANCIES ARE TO BE REPORTED TO JC ARCHITECTURAL CONSULTANT IMMEDIATELY.

THE DESIGNER HAS BEEN UNDERTAKING ALL REASONABLE STEPS TO ENSURE THE SAFETY AND CONTROL THE EFFECTS OF ANY UNAVOIDABLE RISK. ANY RELEVANT INFORMATION REGARDING RISKS WHICH ARE NOT ABLE TO BE ELIMINATED WILL BE INCLUDED WITHIN THE PROJECT HEALTH AND SAFETY FILE.