


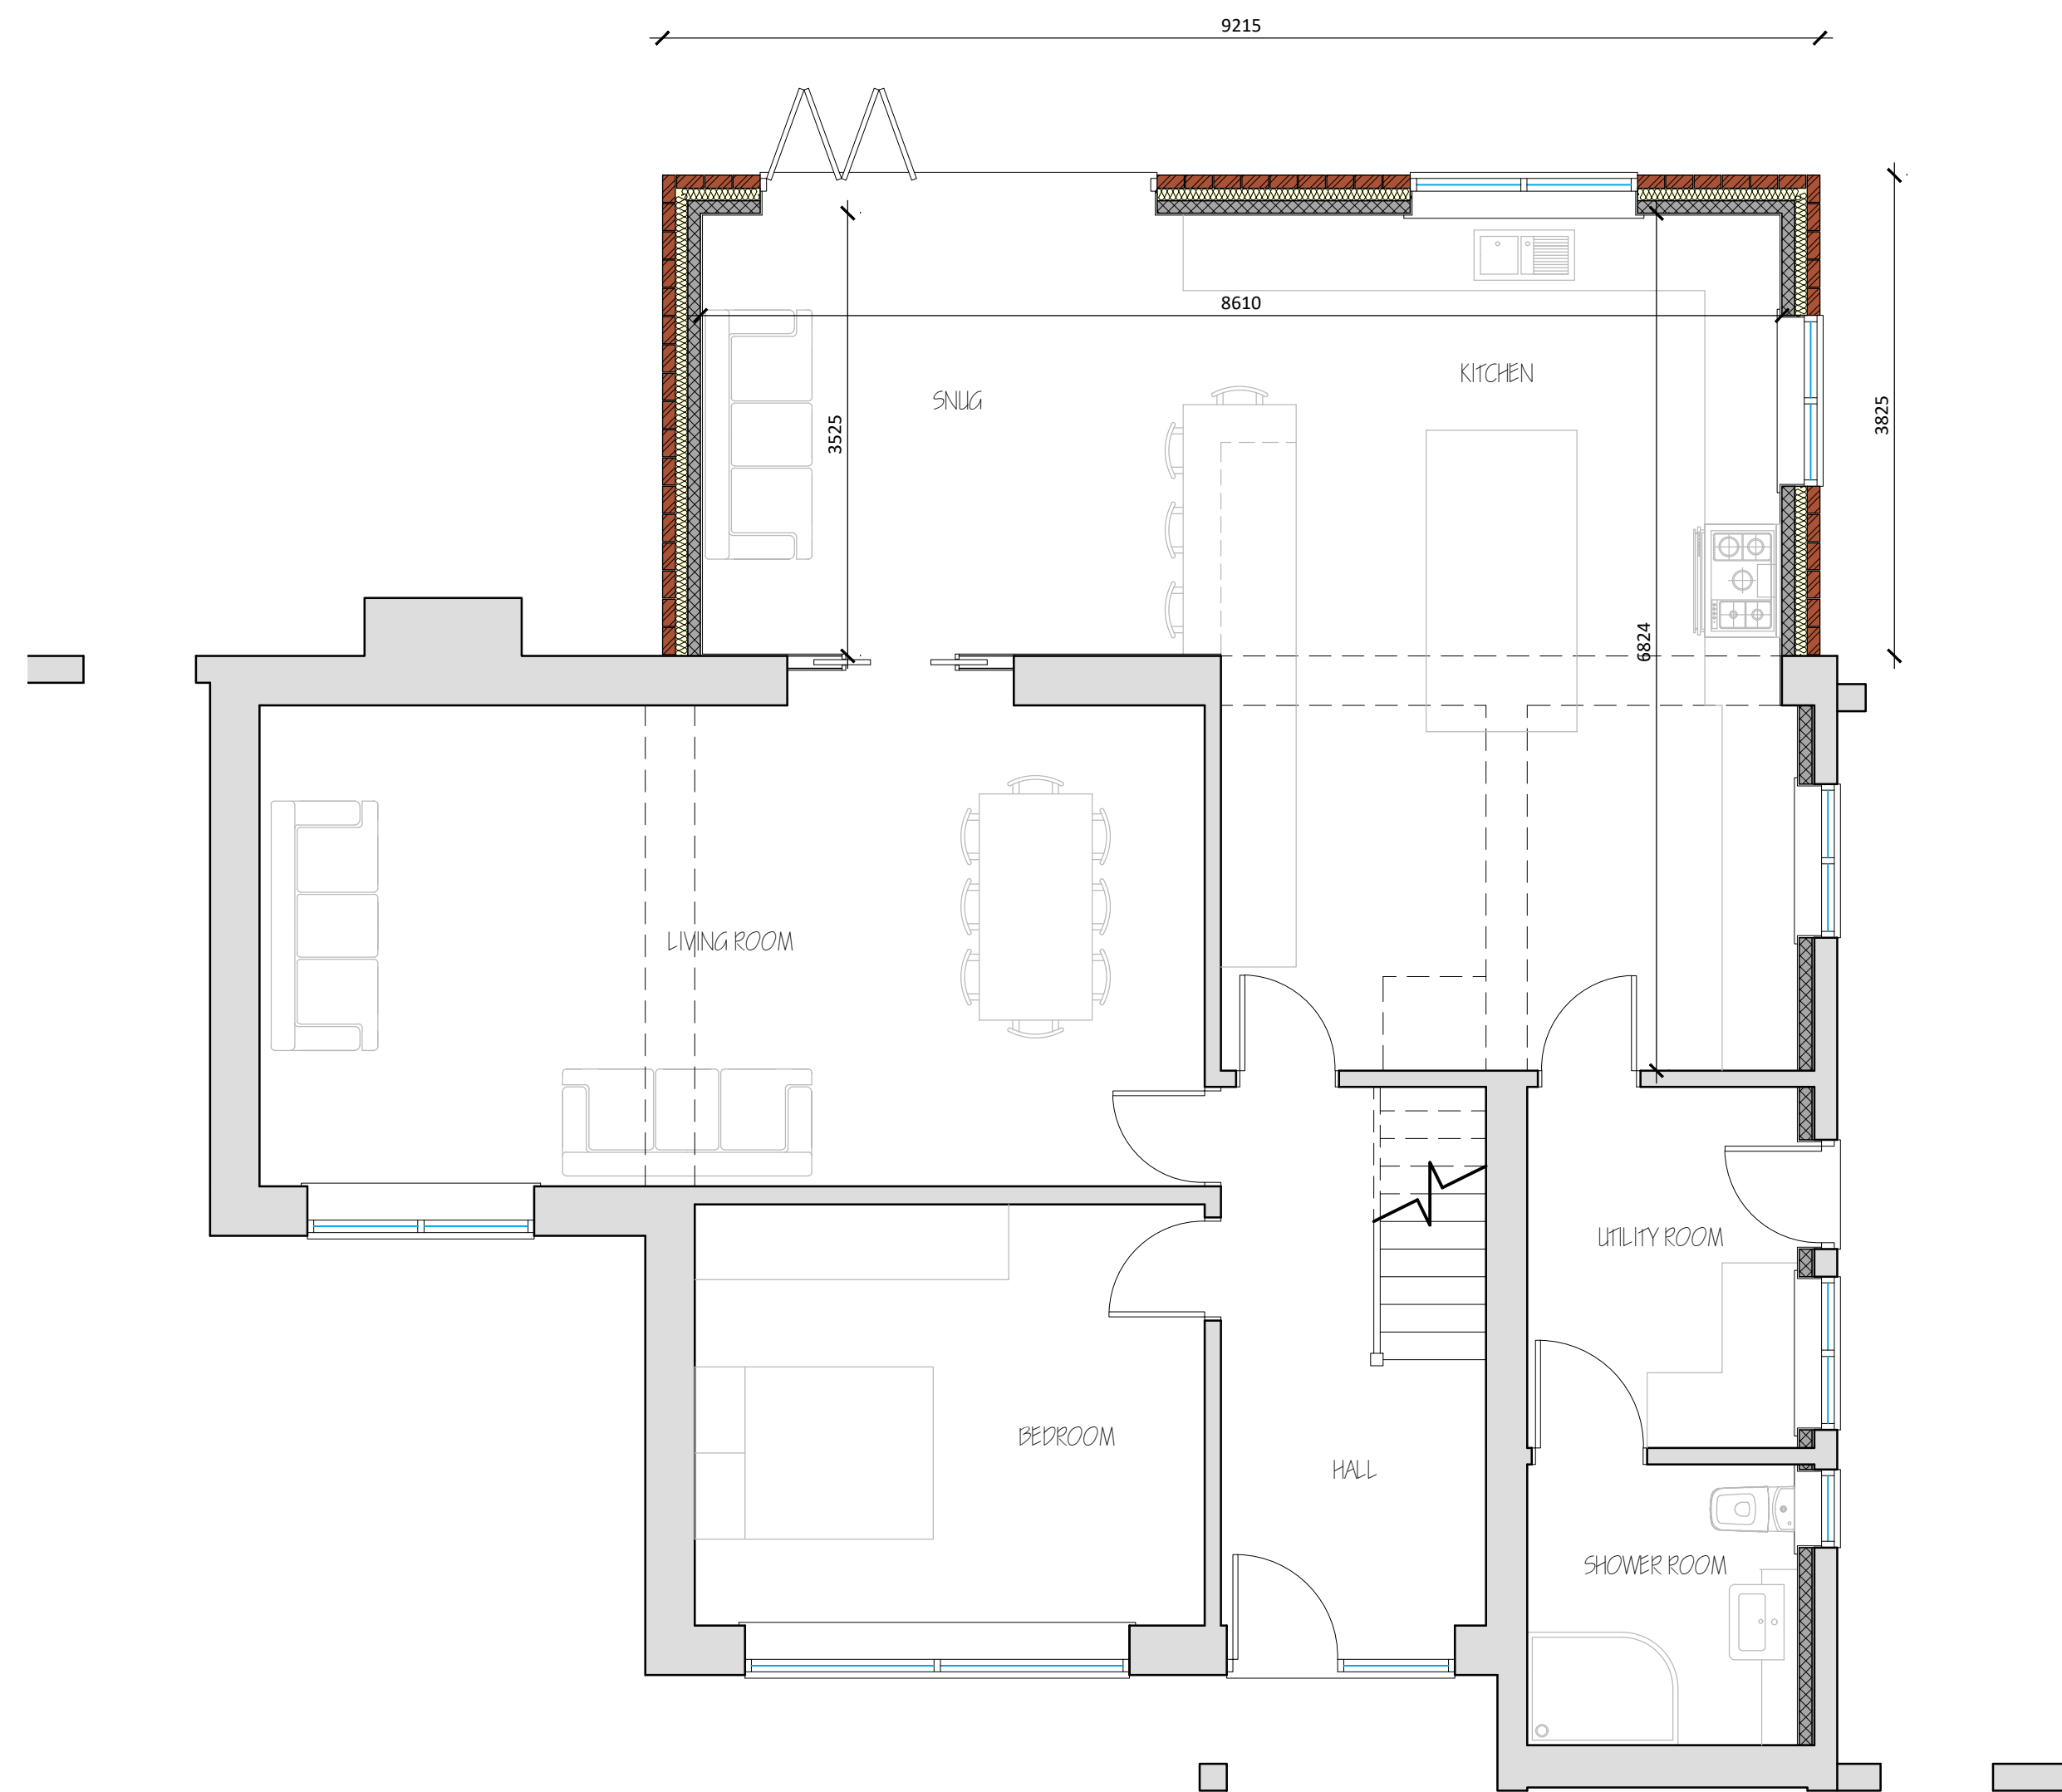

Proposed Ground Floor Plan
Scale 1:50



Proposed First Floor Plan
Scale 1:50



Proposed Front (North) Elevation
Scale 1:100



Proposed Side (East) Elevation
Scale 1:100



Proposed Rear (South) Elevation
Scale 1:100



Proposed Side (West) Elevation
Scale 1:100

REV.	DESCRIPTION	DATE

Jc
Architectural Consultant

Do Not Scale From This Drawing

PROJECT:
FIRST FLOOR SIDE AND TWO STOREY REAR EXTENSIONS

DRAWING:
PROPOSED FLOOR PLANS & ELEVATIONS

SIZE:
A1

CLIENT:
Mr & Mrs B. Adam

DATE:
10/09/19

APPROVED:
JC

SCALE:
as labelled

DRAWING BY:
JC

SHEET:
0168/19/02

NOTES: THIS DRAWING/IMAGE INCLUDING ALL ITS CONTENT REMAINS THE PROPERTY OF JC ARCHITECTURAL CONSULTANT. NO UNAUTHORISED COPYING OR REPRODUCTION IN ANY FORM IS PERMITTED WITHOUT OBTAINING PRIOR WRITTEN PERMISSION FROM JC ARCHITECTURAL CONSULTANT. JC ARCHITECTURAL CONSULTANT HAS THE RIGHT TO WITHDRAW THIS INFORMATION AT ANY TIME.
ALL DIMENSIONS ARE TO BE CONFIRMED ON SITE BY CONTRACTOR. ANY DISCREPANCIES ARE TO BE REPORTED TO JC ARCHITECTURAL CONSULTANT IMMEDIATELY.
THE DESIGNER HAS BEEN ADVISED THAT IT IS THE RESPONSIBILITY OF THE USER TO ENSURE THAT THE INFORMATION IS USED IN A SAFE AND SOUND MANNER AND TO TAKE ALL NECESSARY PRECAUTIONS TO ENSURE THE SAFETY OF THE USER AND THE SAFETY OF THE PROJECT. THE DESIGNER HAS BEEN ADVISED THAT IT IS THE RESPONSIBILITY OF THE USER TO ENSURE THAT THE INFORMATION IS USED IN A SAFE AND SOUND MANNER AND TO TAKE ALL NECESSARY PRECAUTIONS TO ENSURE THE SAFETY OF THE USER AND THE SAFETY OF THE PROJECT.