




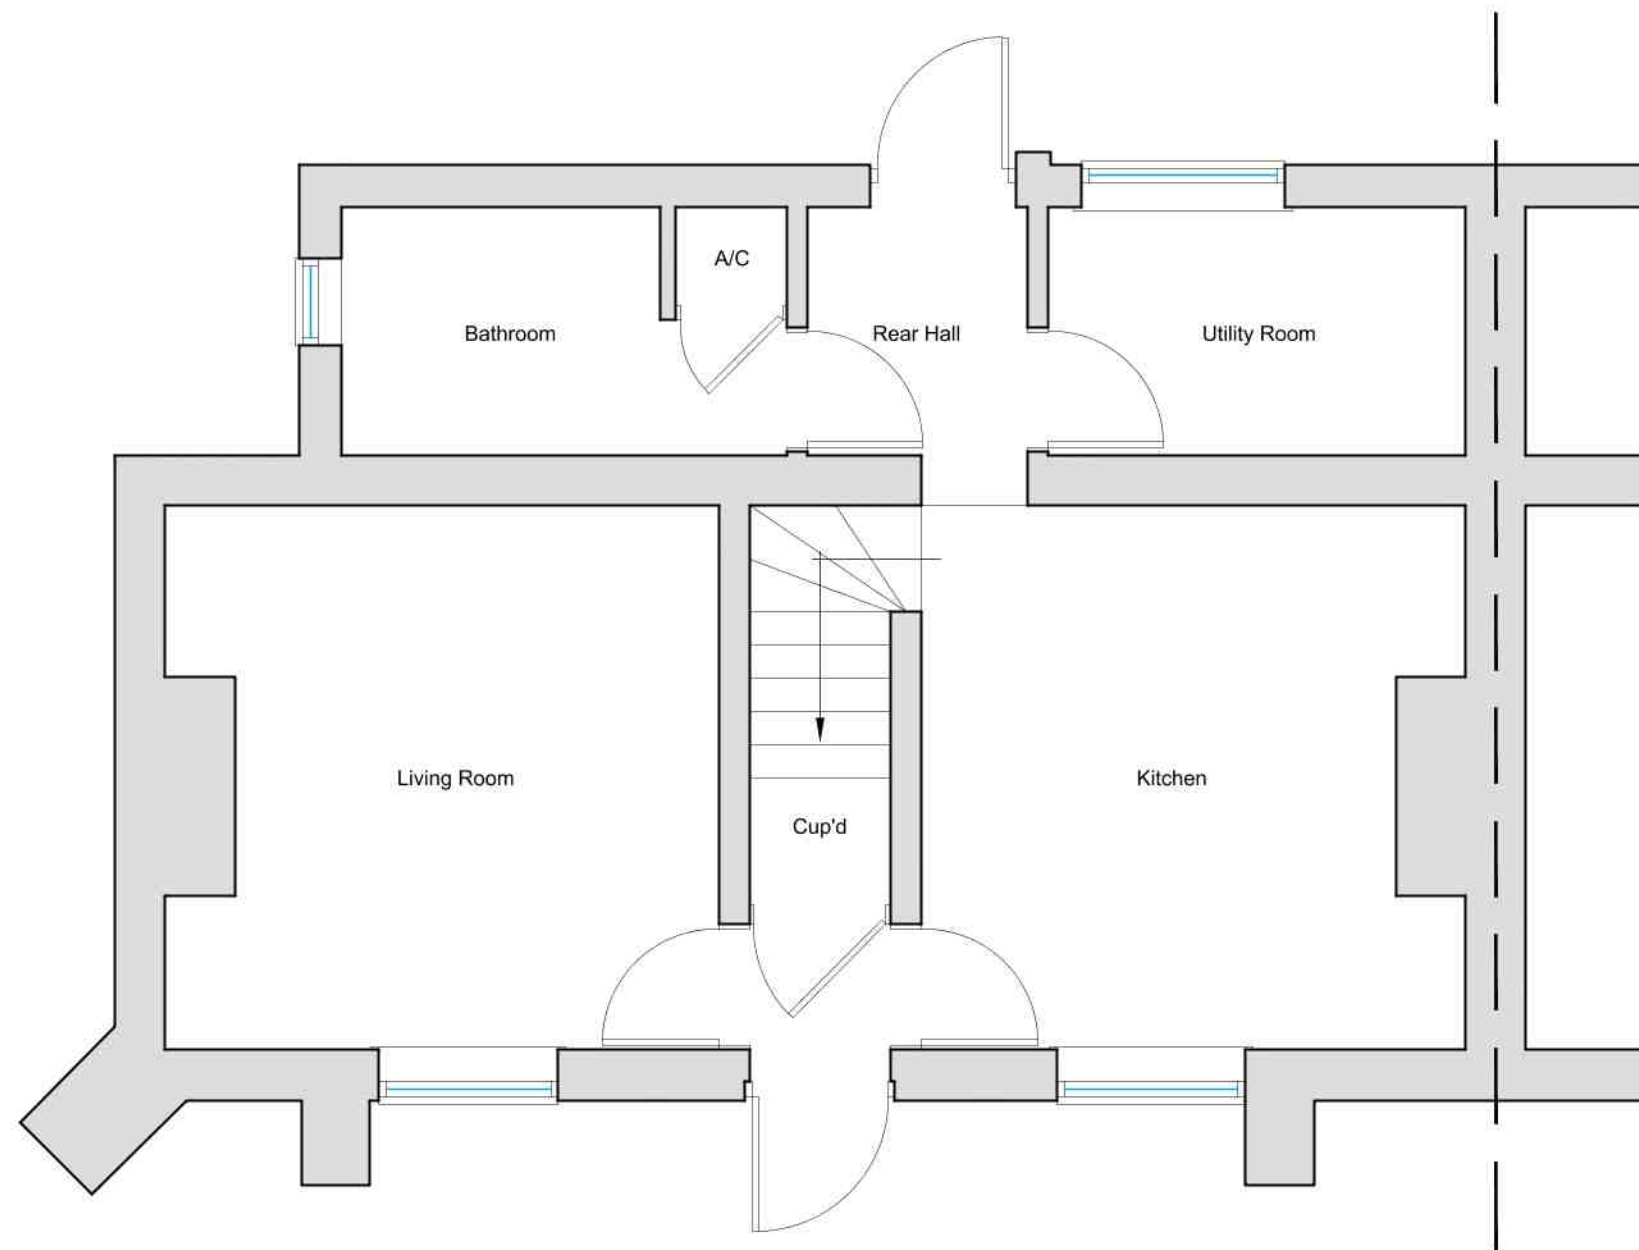


Existing Ground Floor Plan
Scale 1:50

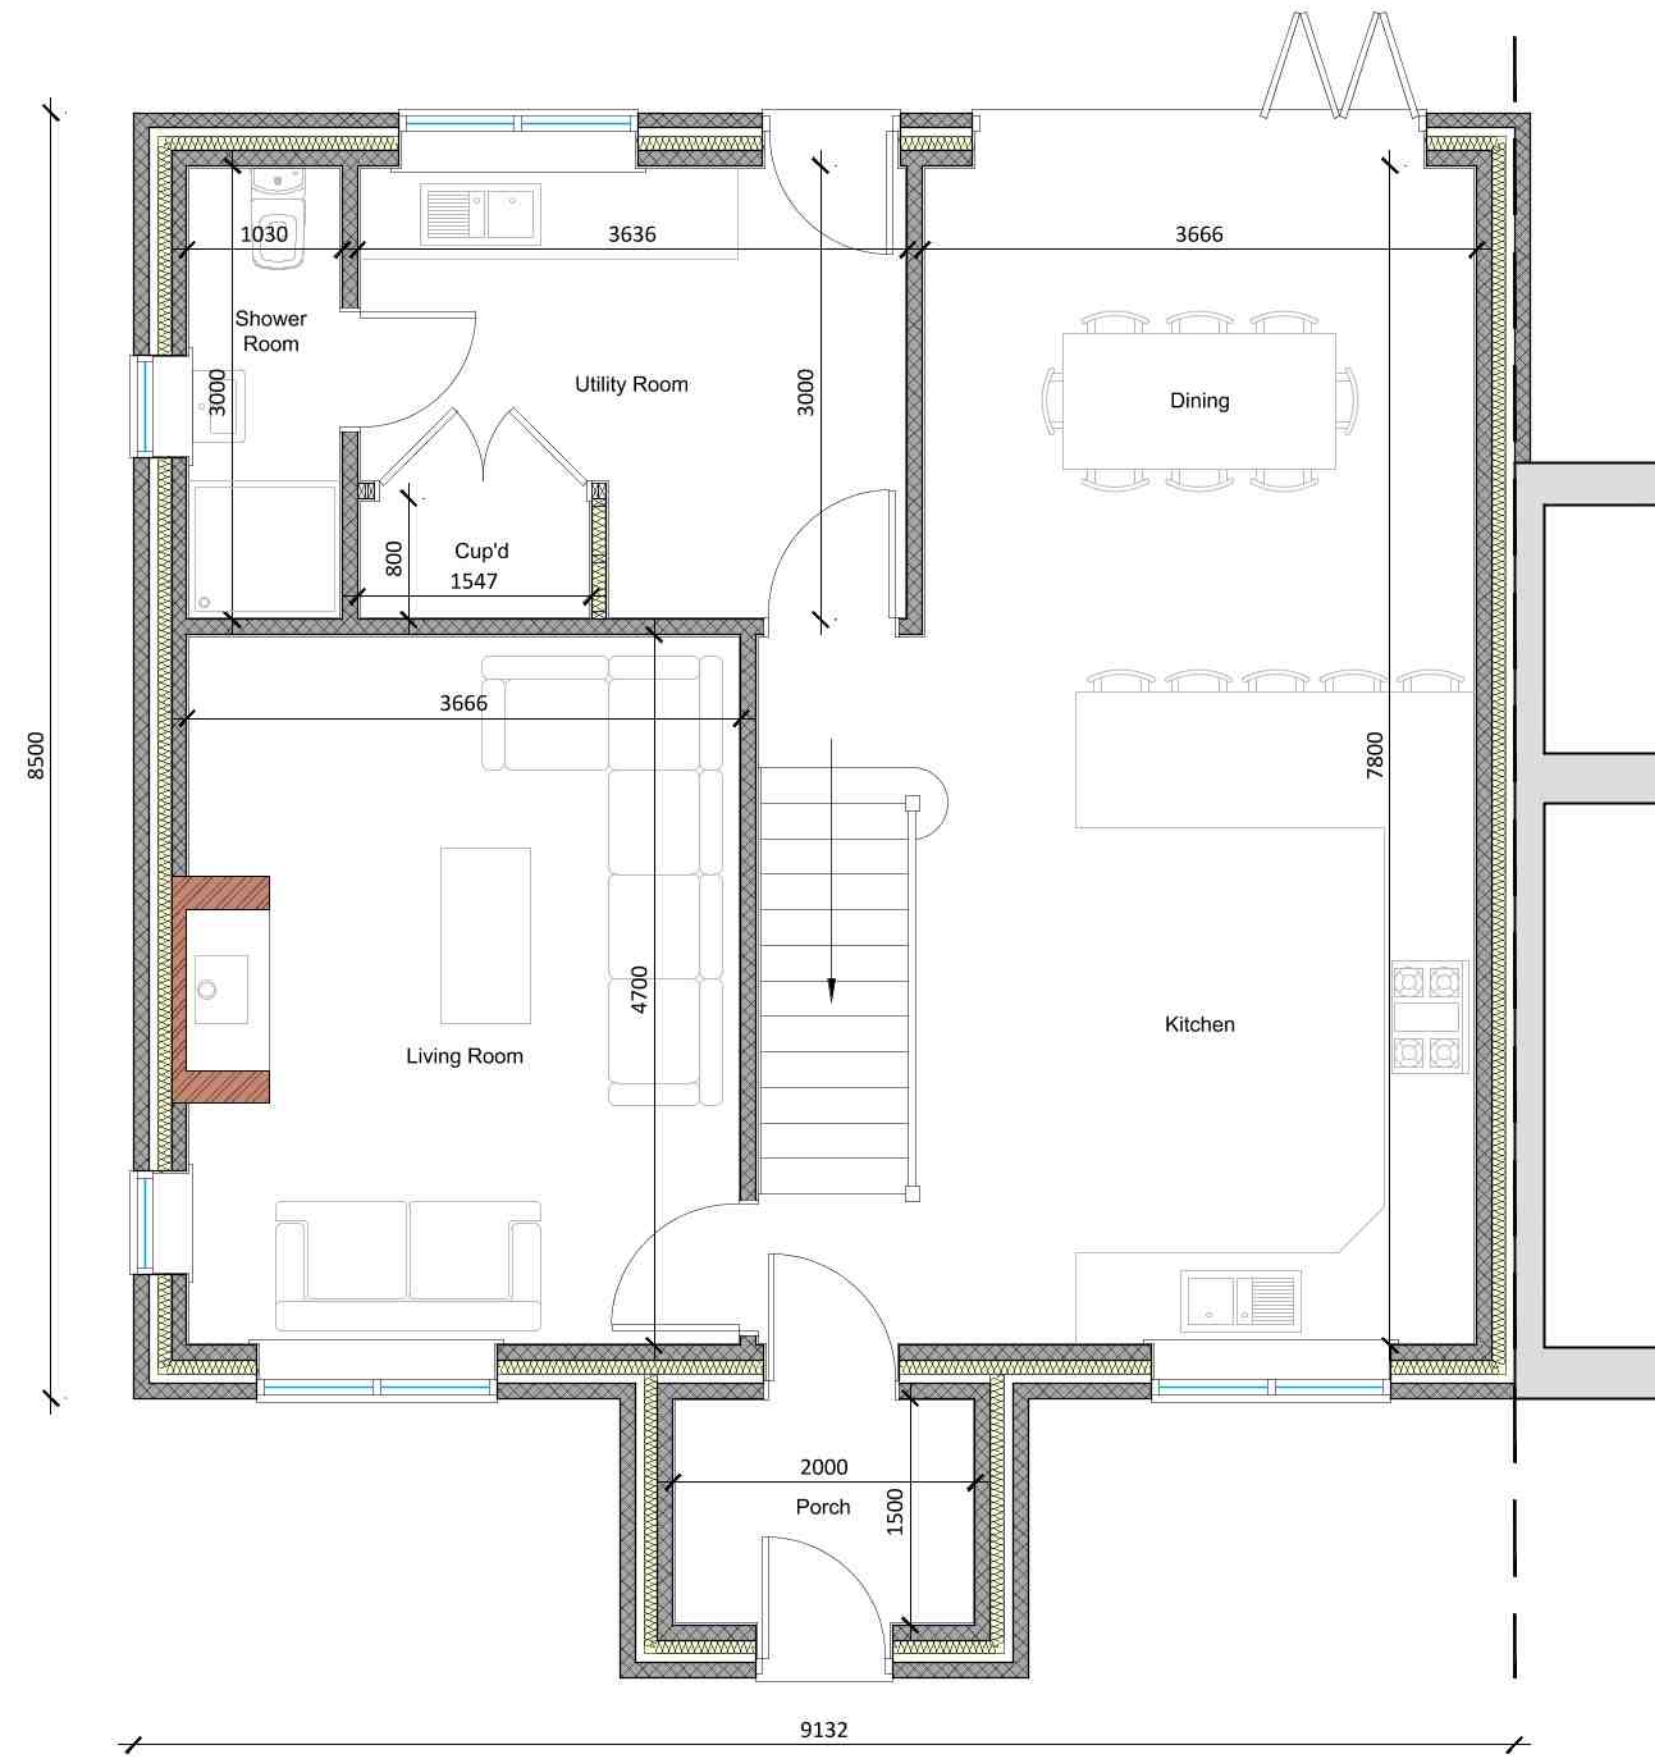

Proposed Ground Floor Plan
Scale 1:50

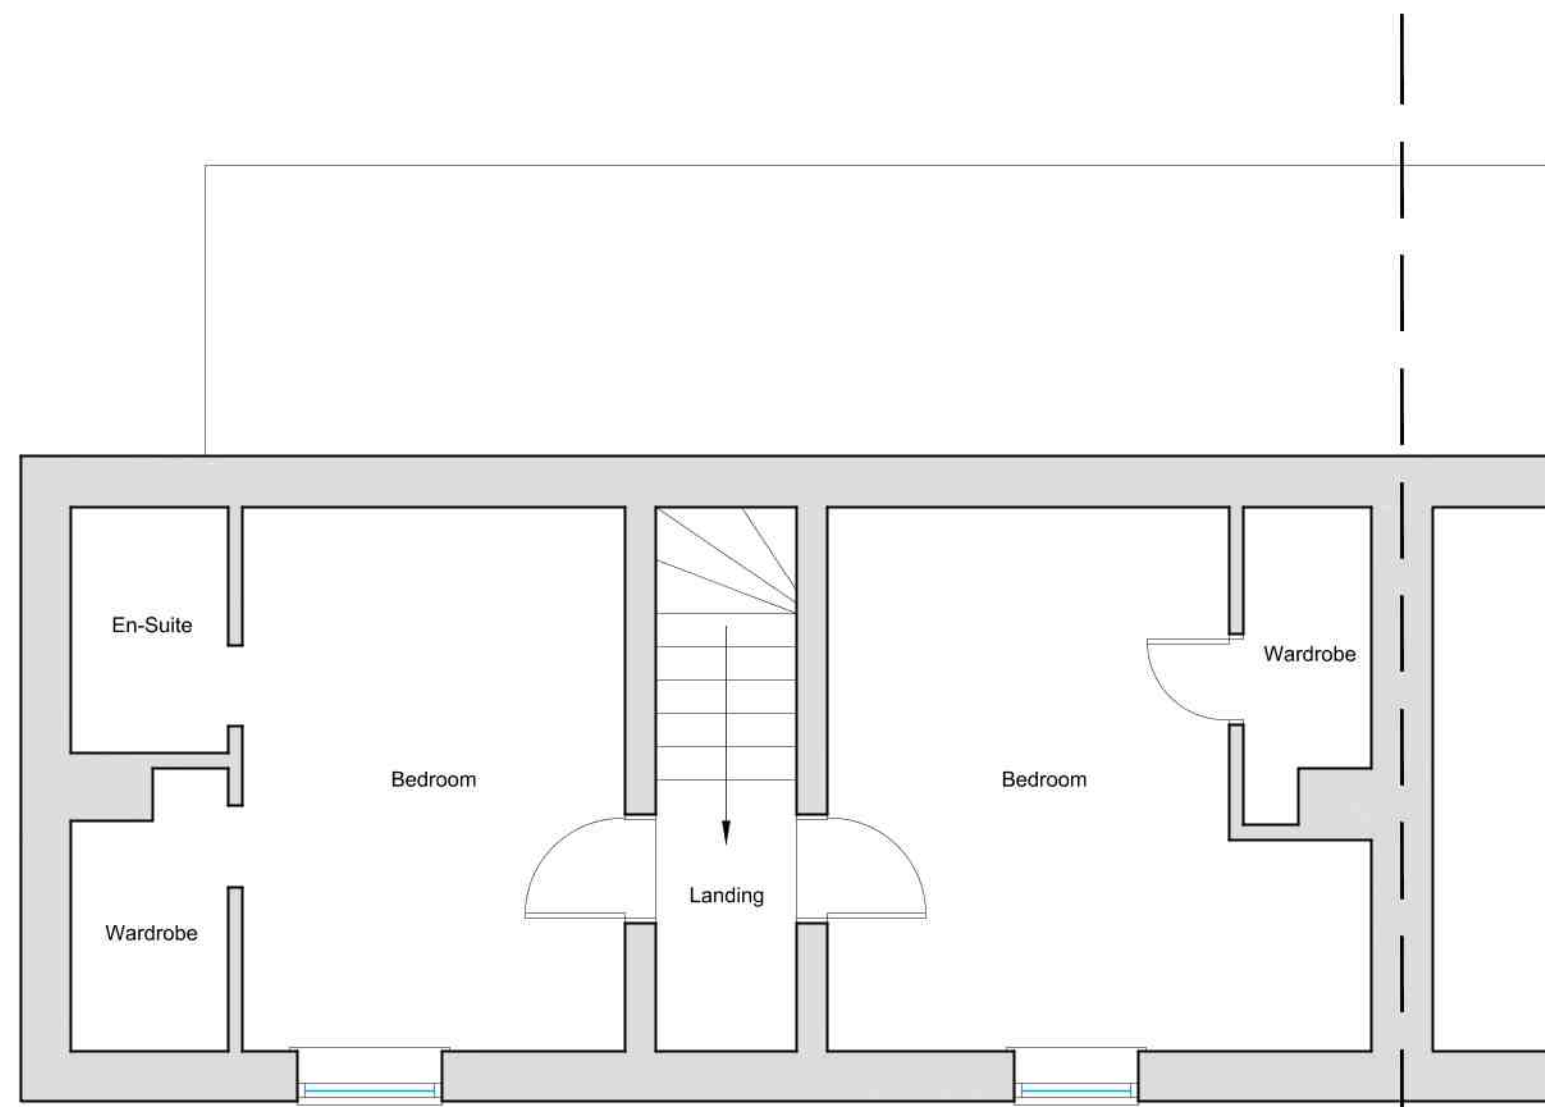

Existing First Floor Plan
Scale 1:50

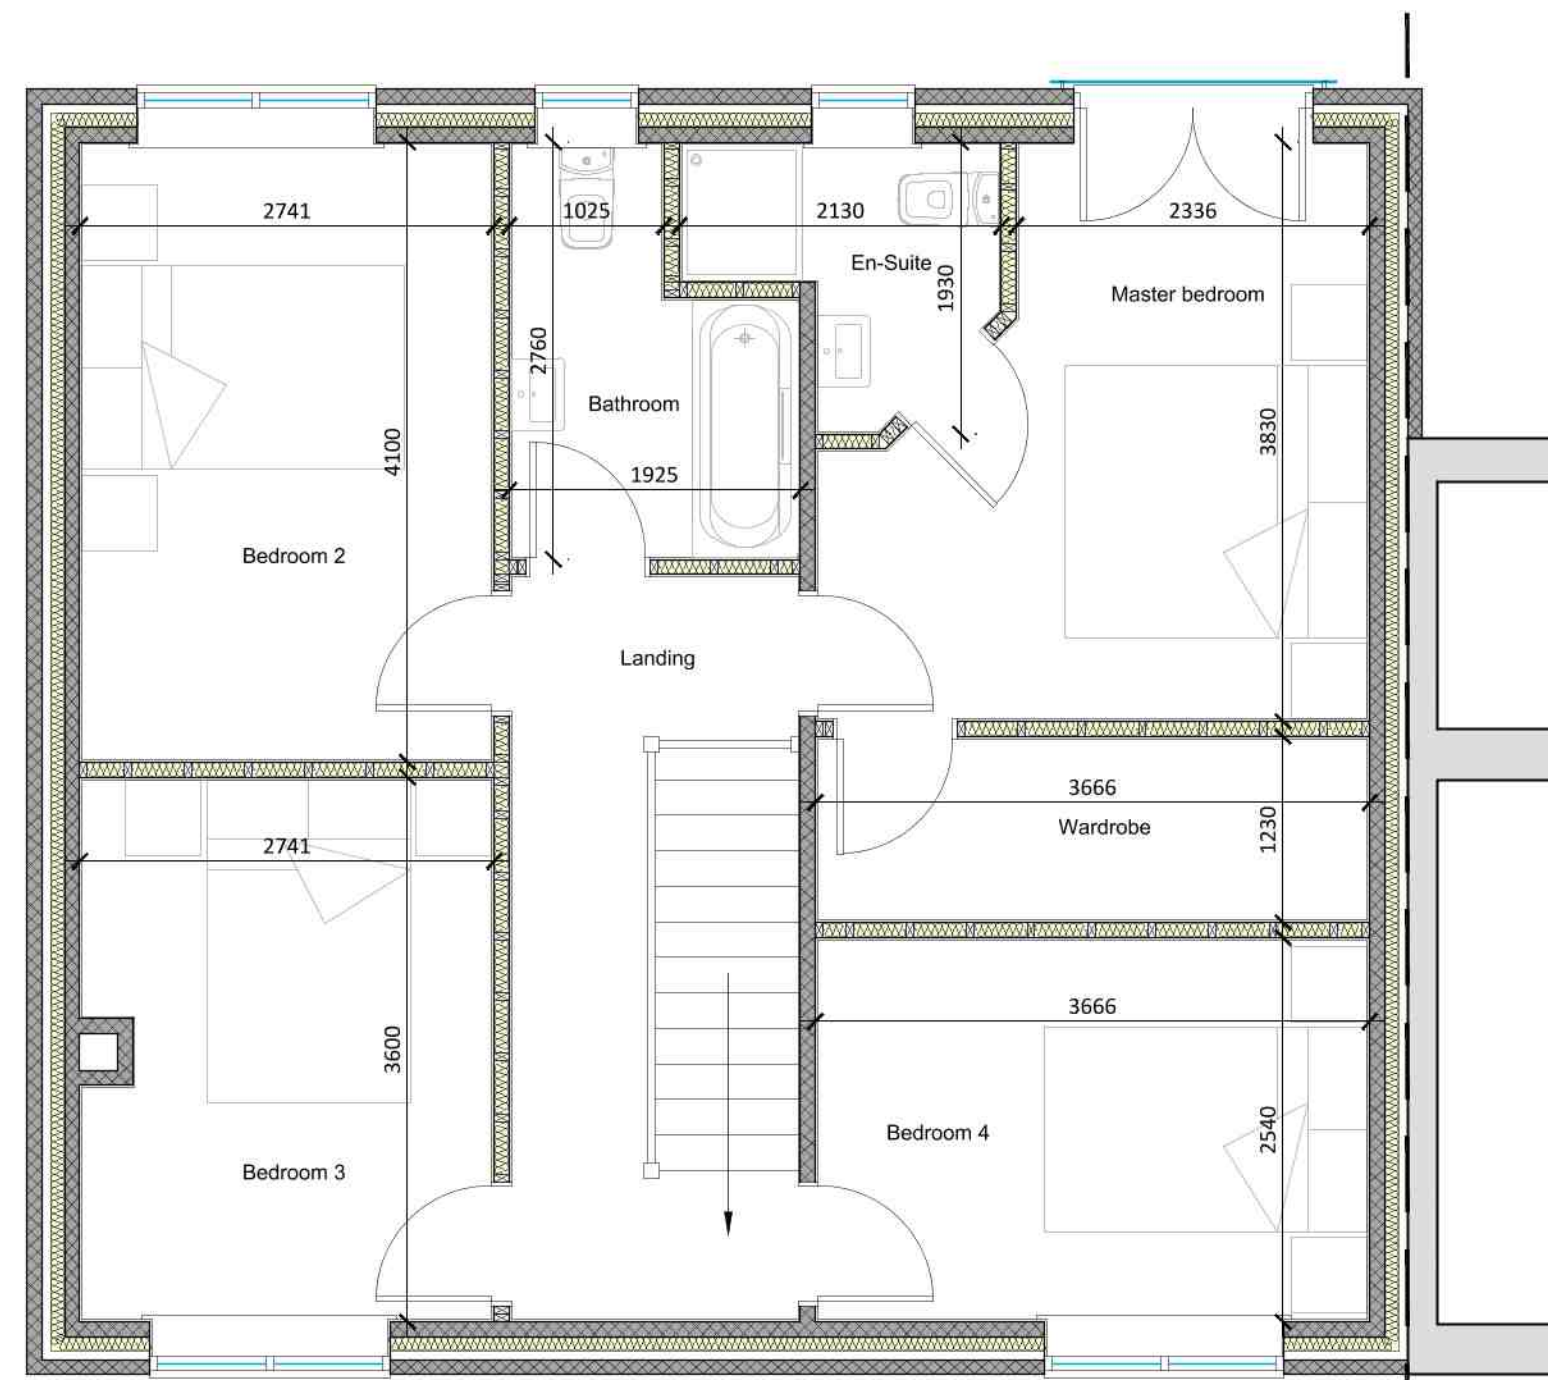


Proposed First Floor Plan
Scale 1:50



Existing Front (W) Elevation
Scale 1:100



Proposed Front (W) Elevation
Scale 1:100

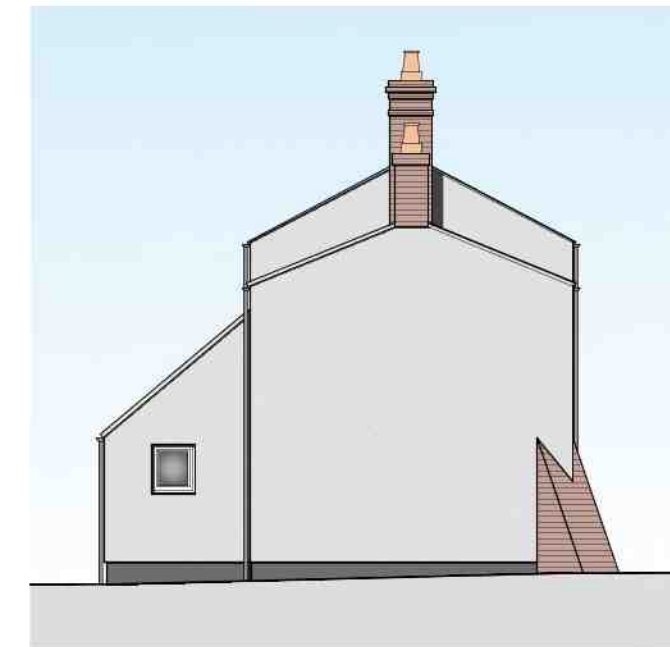

Existing Side (N) Elevation
Scale 1:100



Proposed Side (N) Elevation
Scale 1:100




Existing Rear (E) Elevation
Scale 1:100



Proposed Rear (E) Elevation
Scale 1:100



Site Location Plan
Scale 1:1250

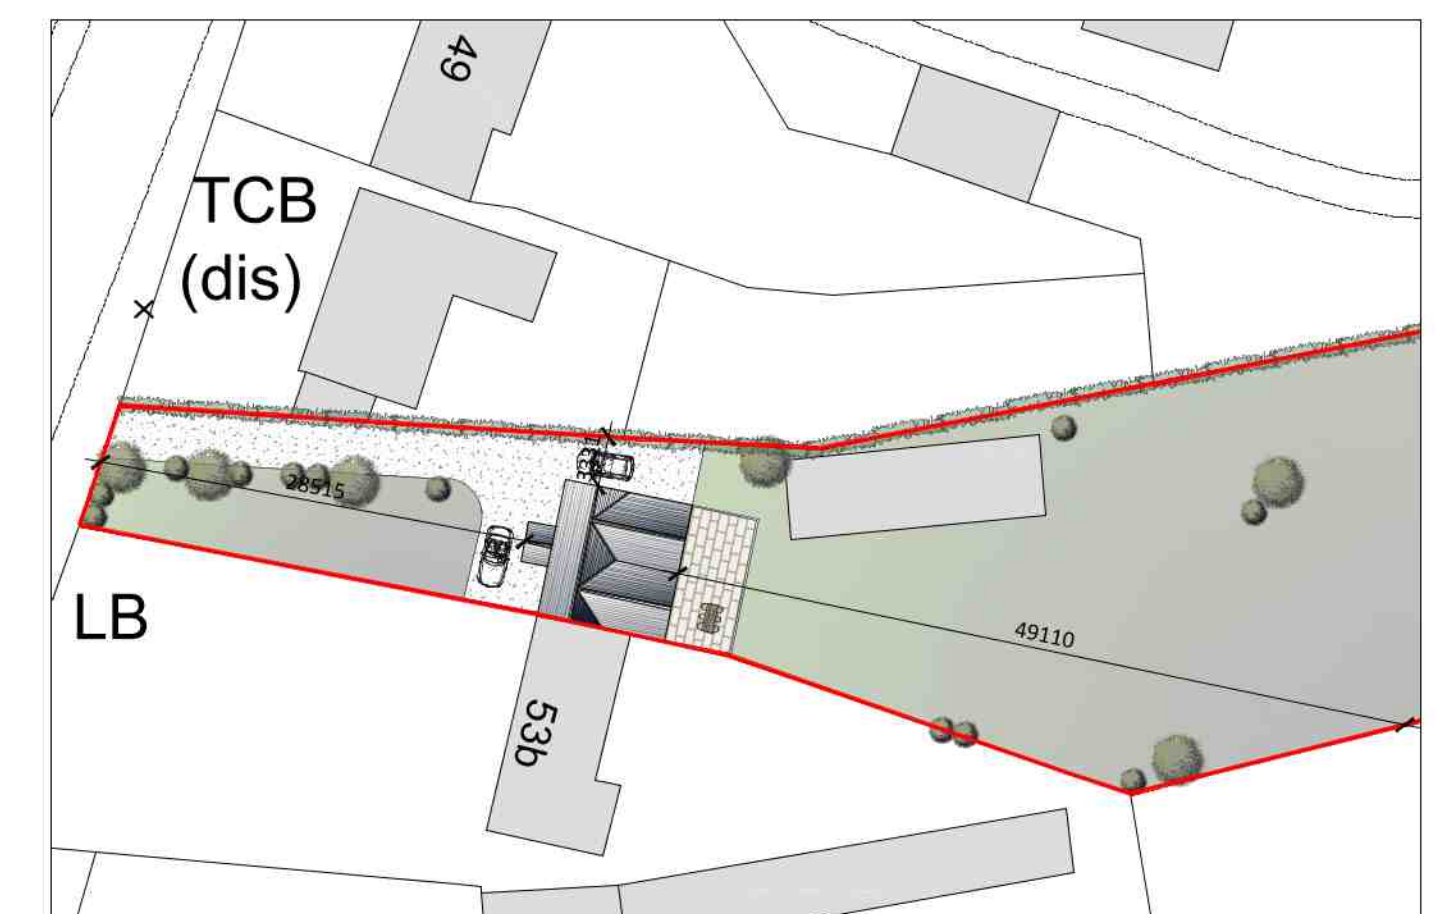

Proposed Block Plan
Scale 1:500

REV	DESCRIPTION	DATE
A	Balcony removed to rear	18.12.2020
REV	DESCRIPTION	DATE
PROJECT:	PROPOSED REPLACEMENT DWELLING	
DRAWING:	EXISTING & PROPOSED PLANS	BLOCK PLAN
SIZE:	A1	CLIENT: Miss L. Stupples
DATE: 09/10/2020	APPROVED: CT	SCALE: as labelled
Do Not Scale From This Drawing	DRAWING BY: JC	SHEET: 0200/20/01A

NOTES: THIS DRAWING IS FOR INFORMATION ONLY. IT IS NOT A CONTRACT DOCUMENT. NO UNAUTHORIZED COPYING OR REPRODUCTION IN ANY FORM IS PERMITTED WITHOUT THE WRITTEN PERMISSION OF JC ARCHITECTURAL CONSULTANT. JC ARCHITECTURAL CONSULTANT RESERVES THE RIGHT TO AMEND THIS INFORMATION AT ANY TIME. ALL DIMENSIONS ARE TO BE CONFIRMED ON SITE BY CONTRACTOR. ANY DISCREPANCIES ARE TO BE REPORTED TO JC ARCHITECTURAL CONSULTANT IMMEDIATELY. THE DESIGN HAS BEEN UNDERTAKEN AS FAR AS POSSIBLE TO AVOID RISKS TO HEALTH AND SAFETY OR TO REDUCE AND CONTROL THE EFFECTS OF ANY UNAVOIDABLE RISKS. ANY RELEVANT INFORMATION REGARDING RISKS WHICH ARE NOT ABLE TO BE ELIMINATED WILL BE INCLUDED WITHIN THE PROJECT HEALTH AND SAFETY FILE.