


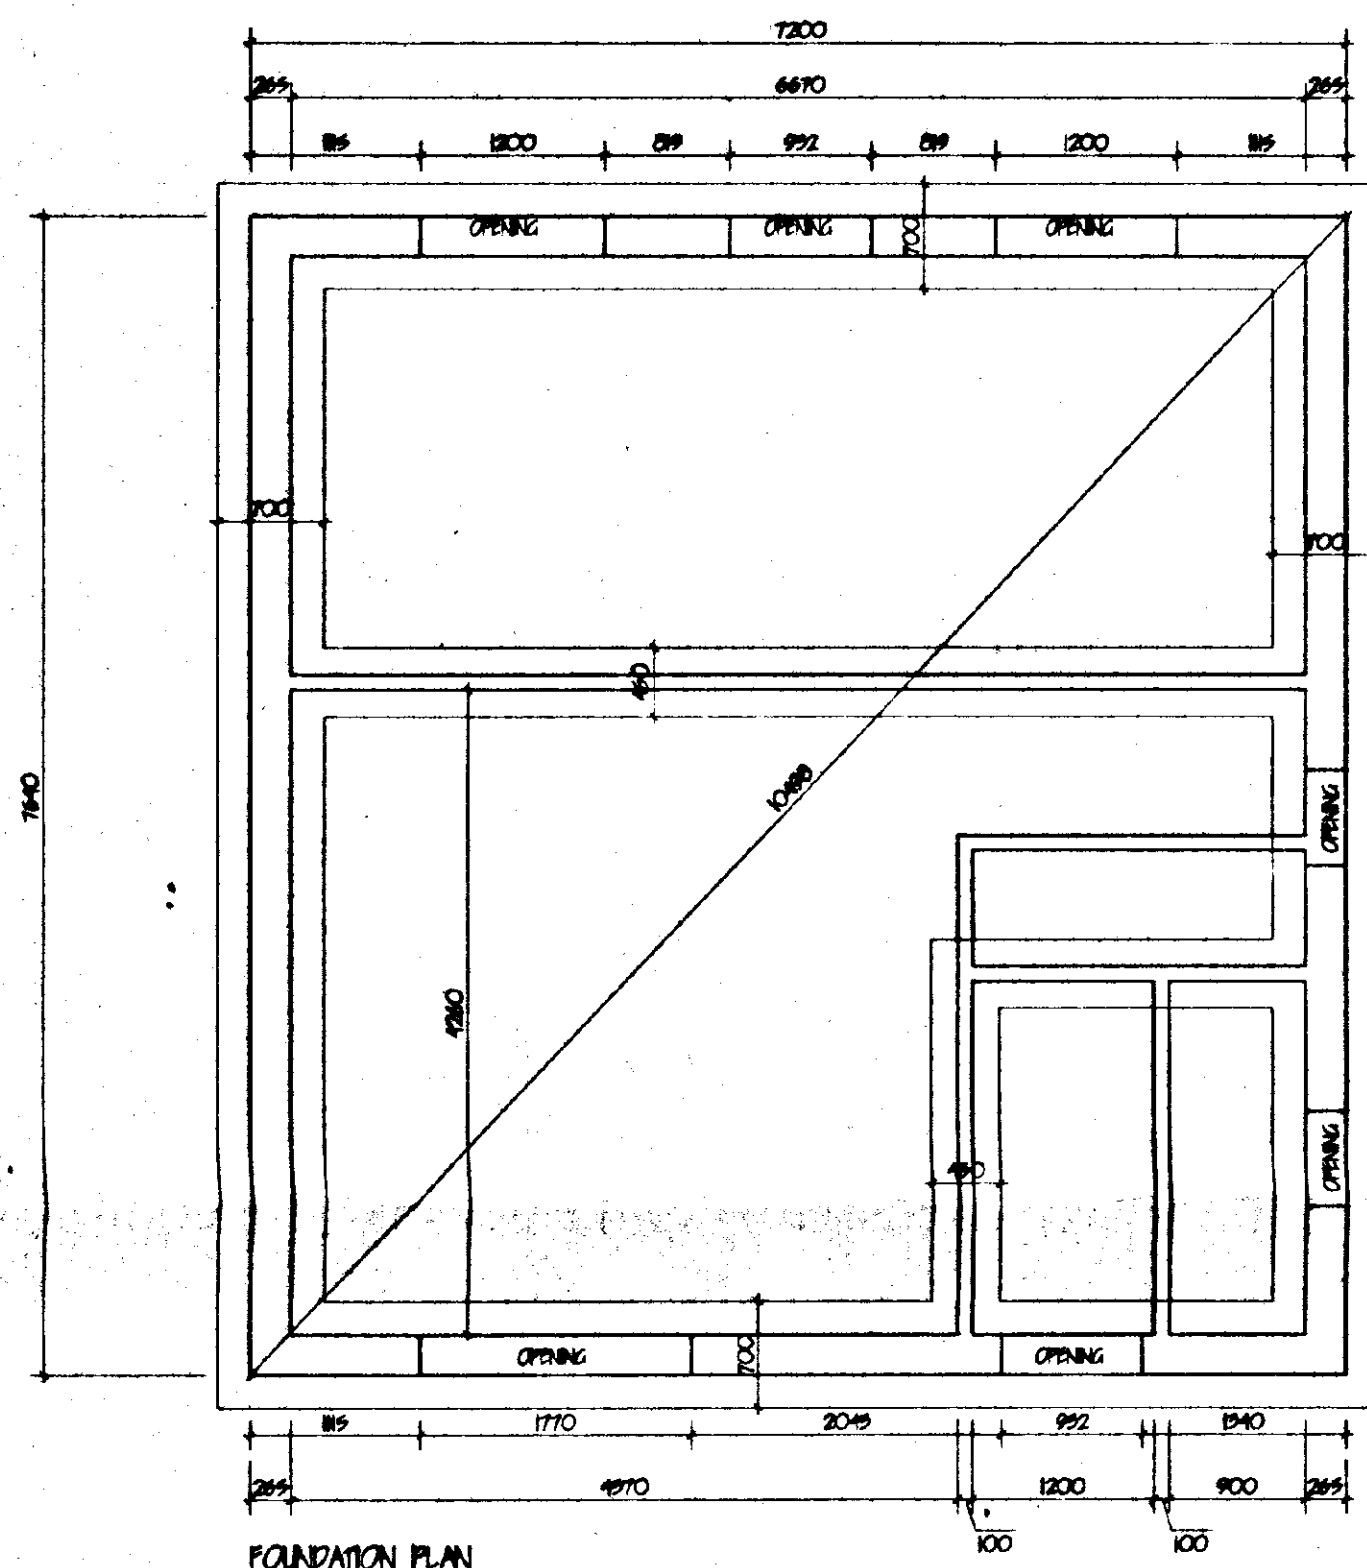
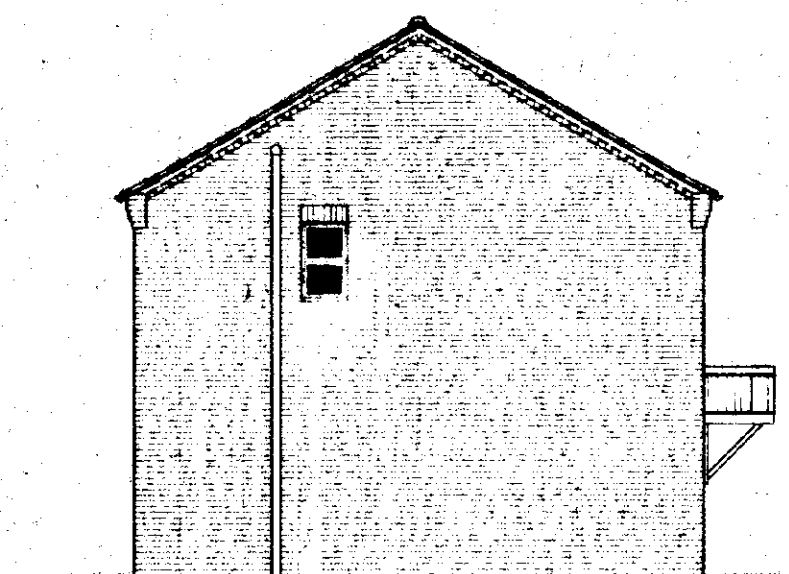
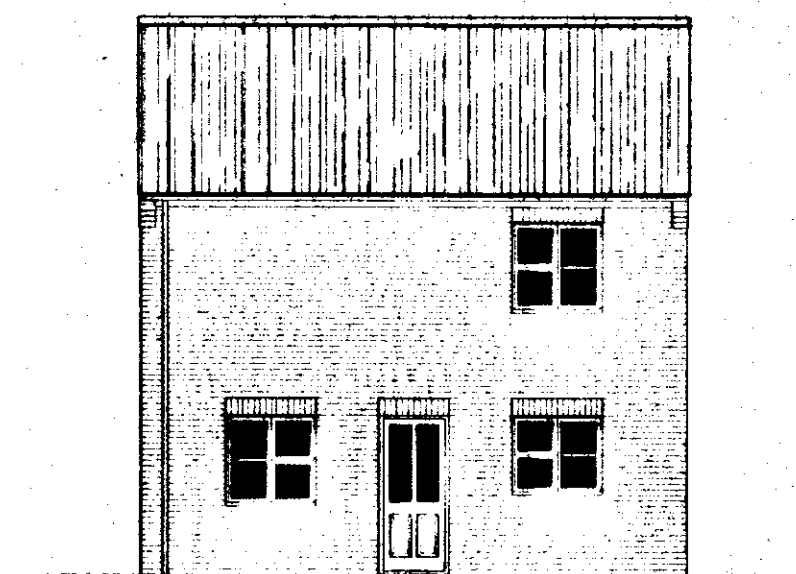
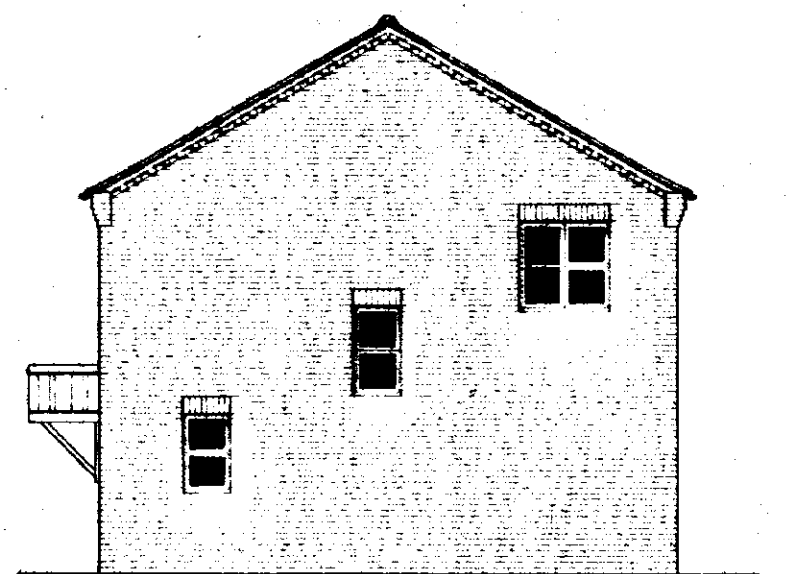


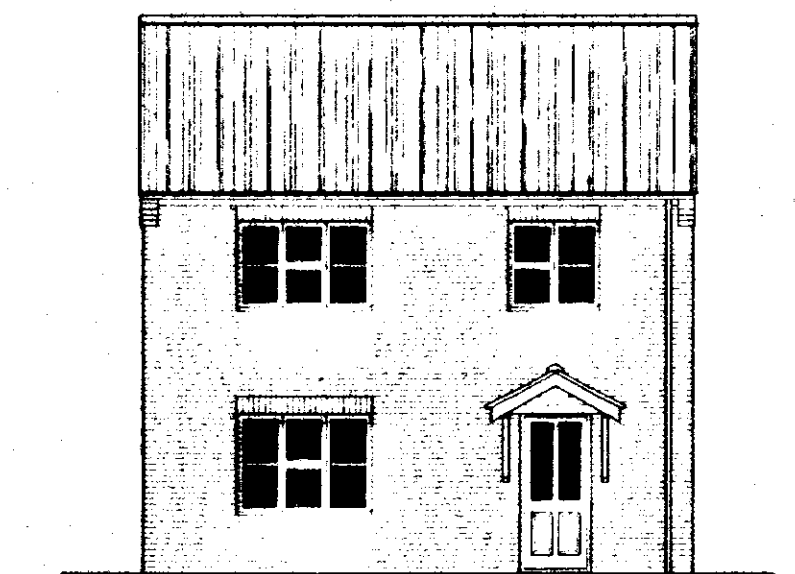



VENTILATION

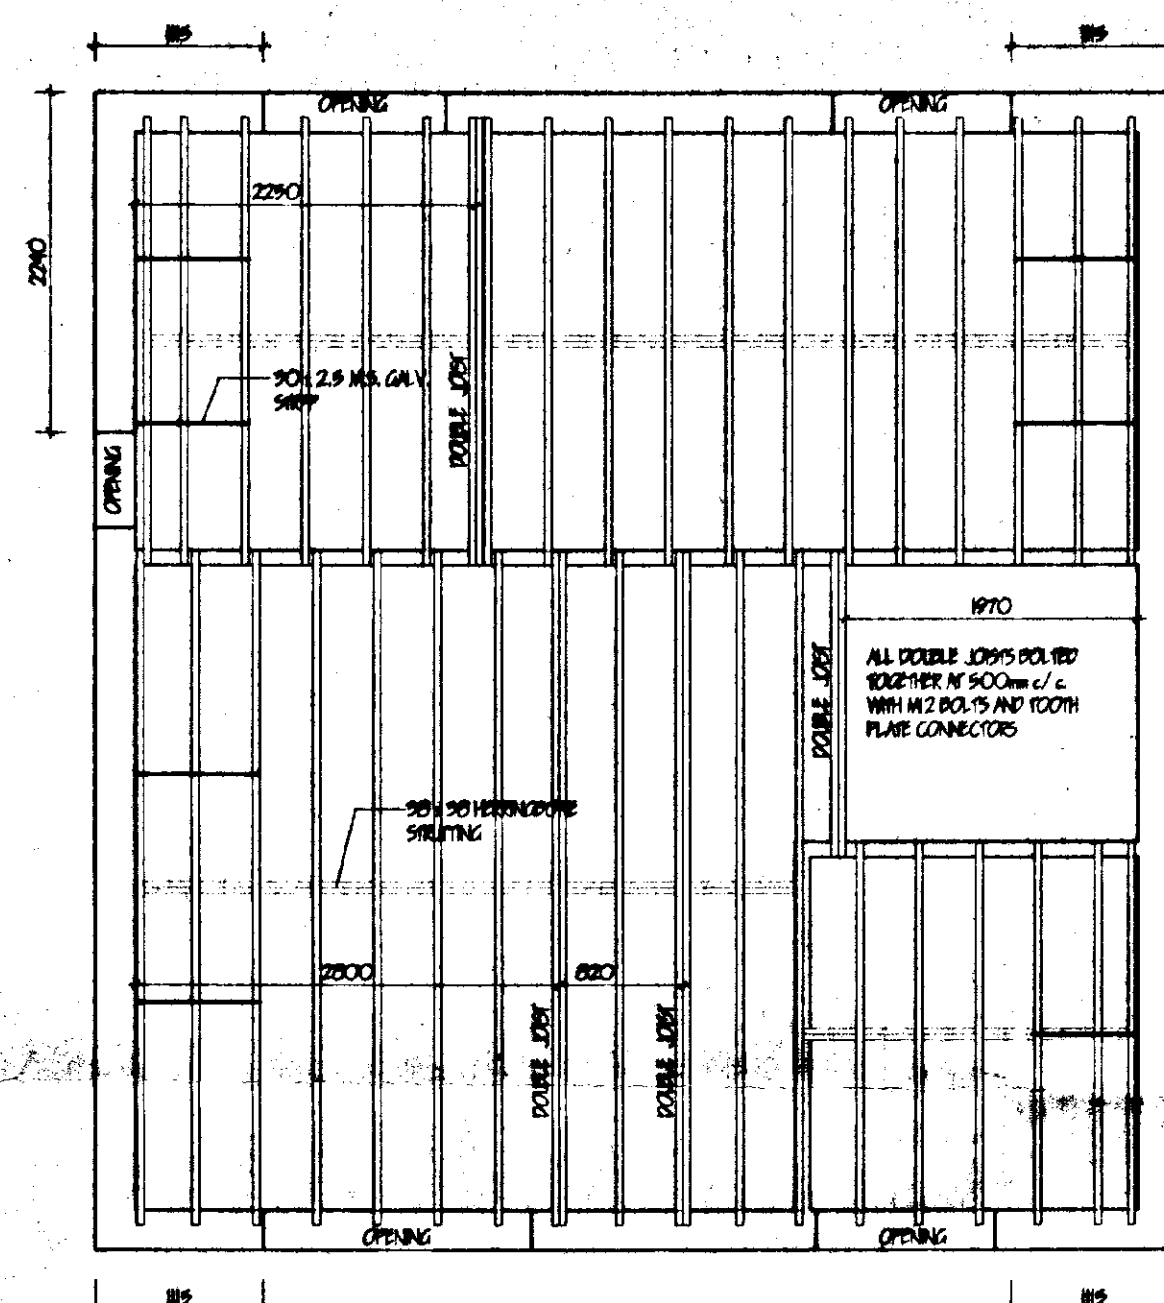

ALL JOINERY CODES: BLDWEN LTD ALL LIME CODES: J. G. LTD.

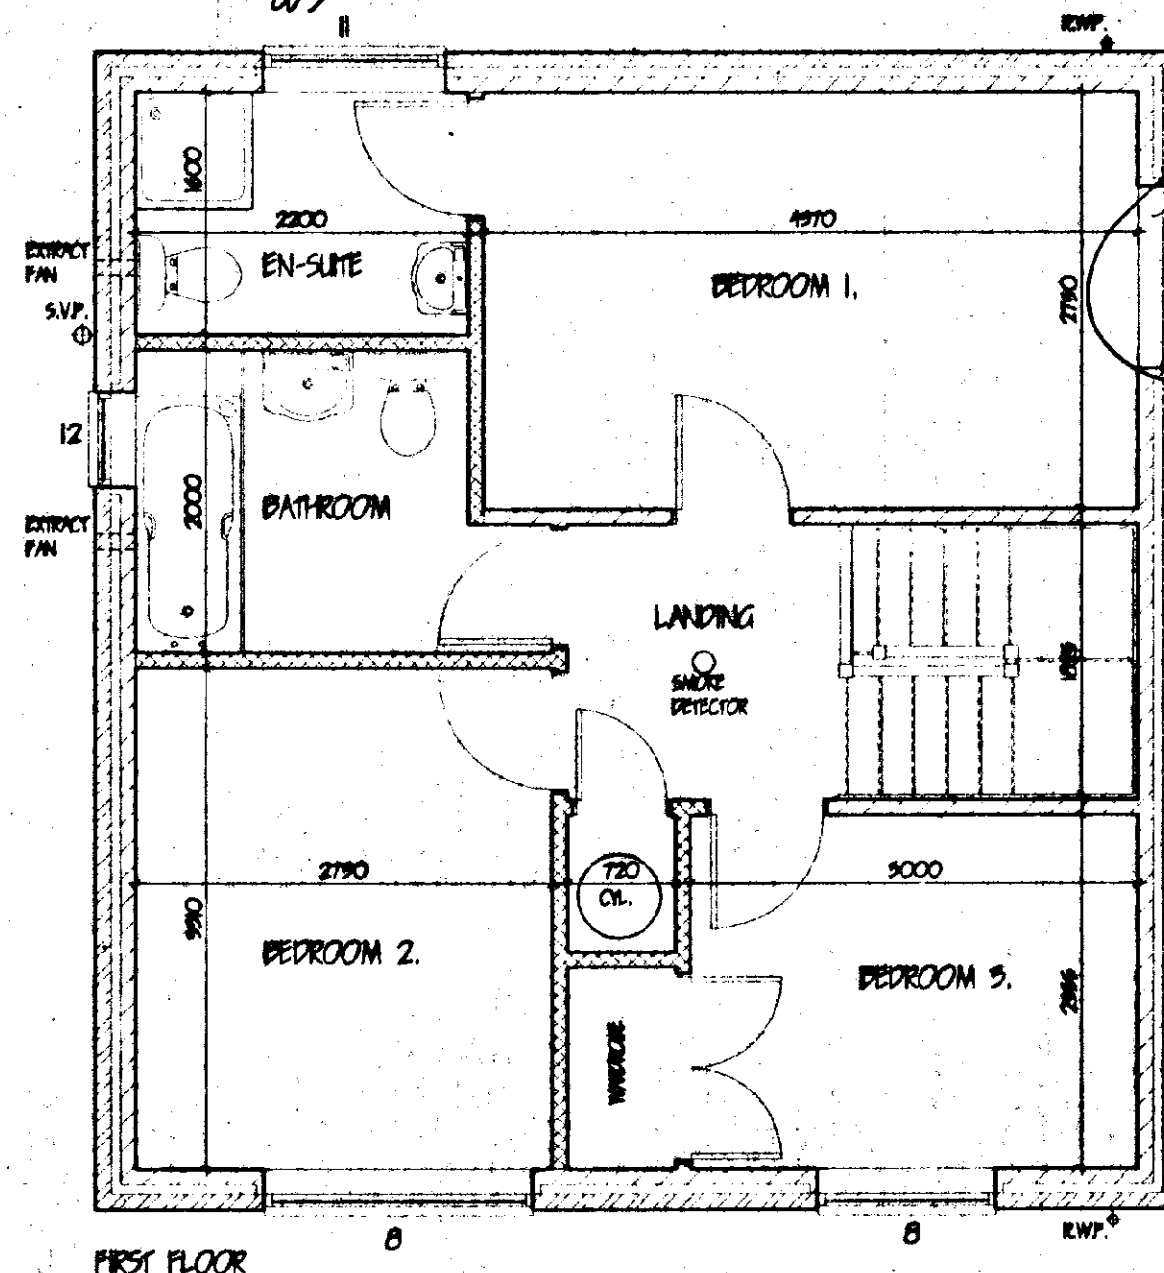

FIRST FLOOR CONSTRUCTION

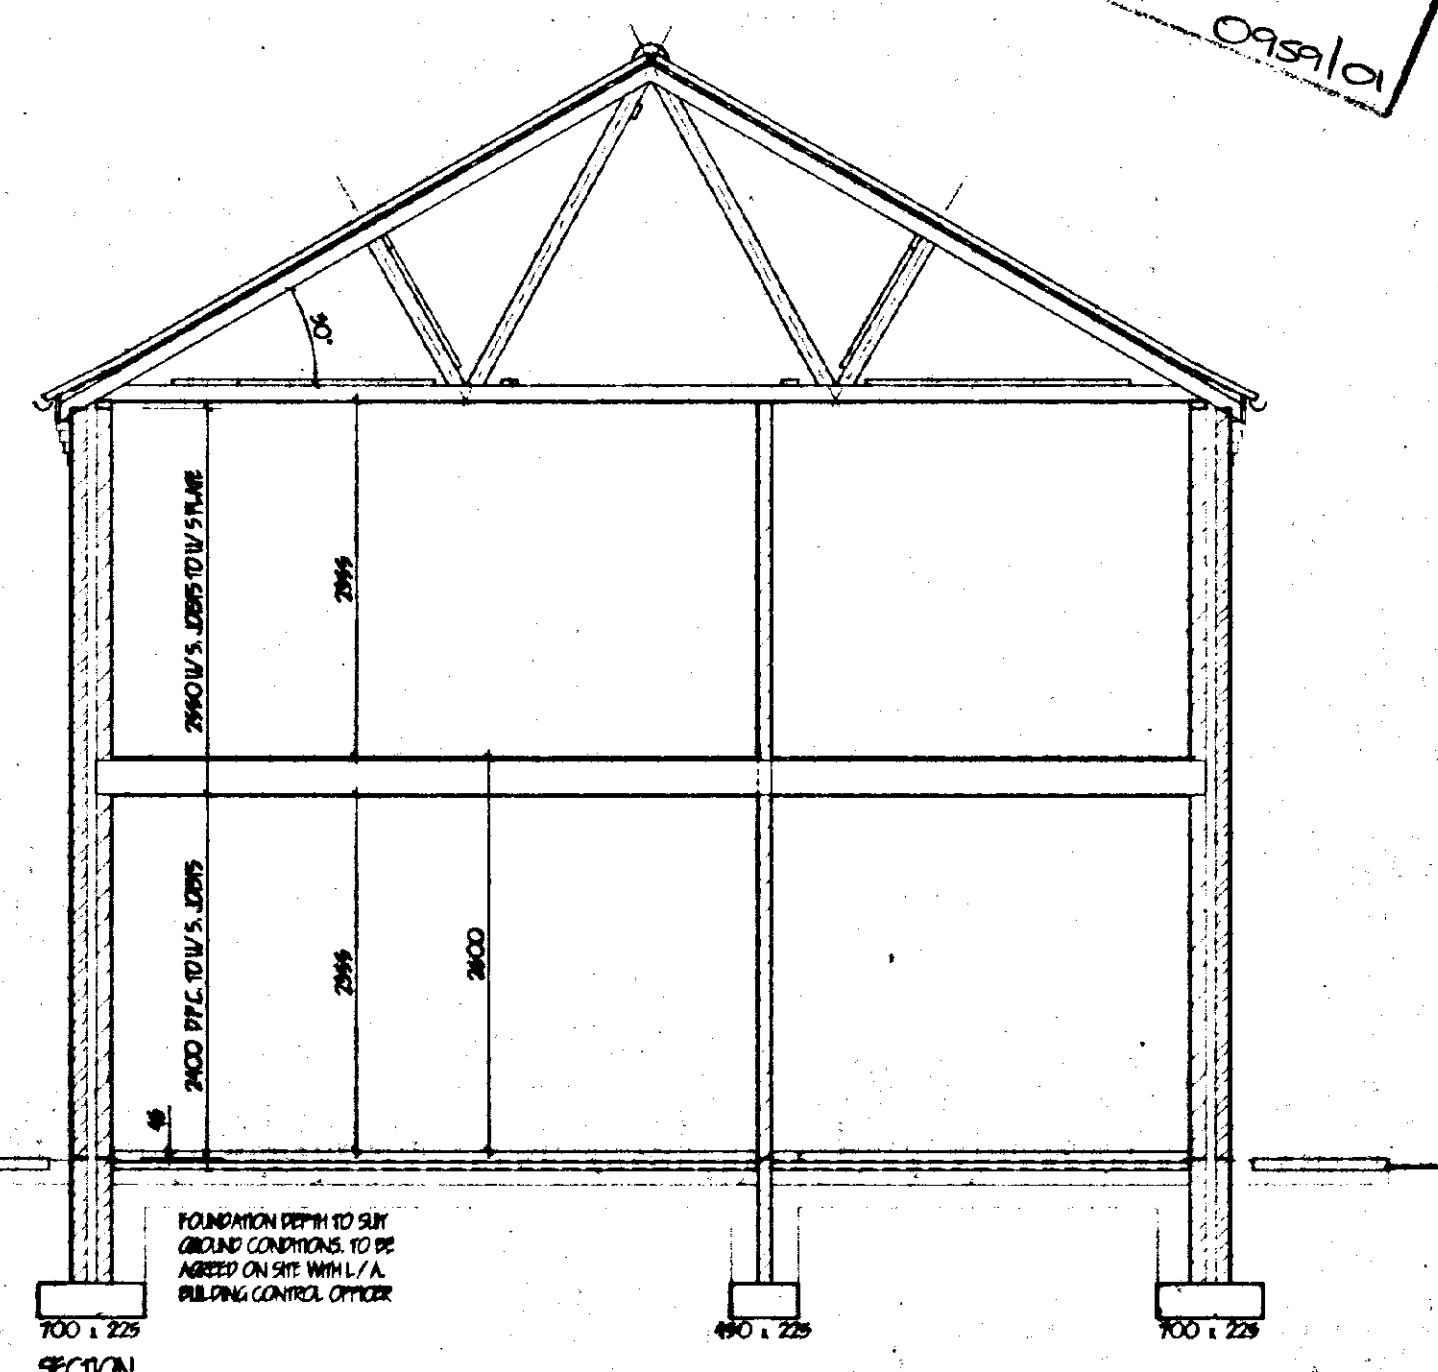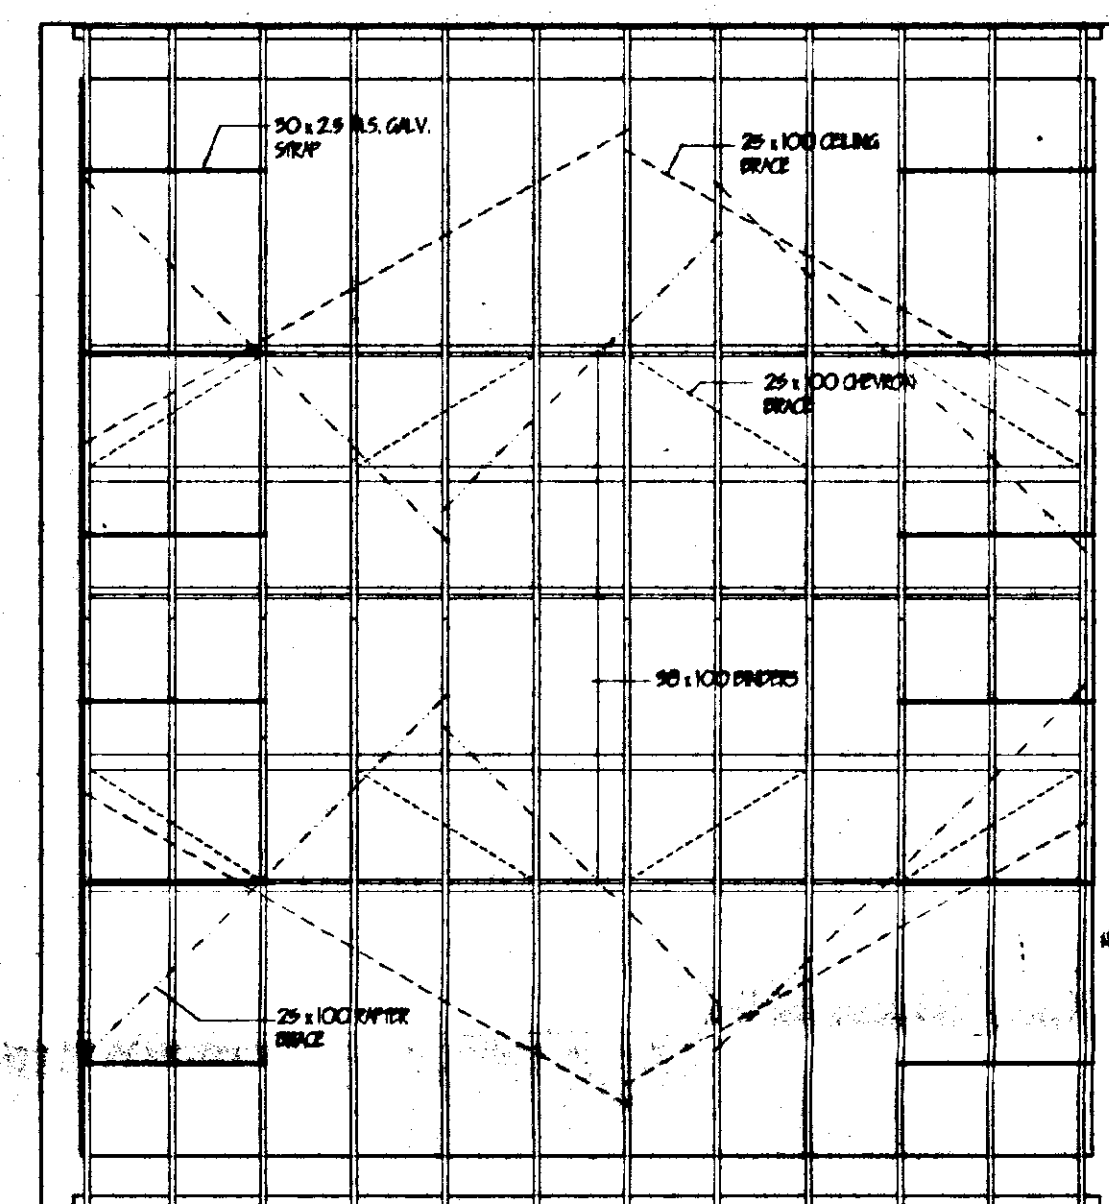

SCOPE OF THE WORK



A	CLEVER REQUIREMENTS	ALG 70

FOI b7D

G. R. MERCHANT

LENG AMICE FTWO


**ARCHITECTURAL, STRUCTURAL
AND LANDSCAPE ARCHITECTURE**

**AND LAND DRAINAGE
CONSULTANTS**

CONSULTANTS

Unit 4, Wrights Mews
125 Bank Road, Haltham

Project _____

PROPOSED 3 BEDROOMED HOUSE

adj. BRAEMAR .

MILL LANE WHAPLODE

Client

FLOOR PLANS / SECTION / ELEVATION

Job Ref 305-01	Drawing No 01-A
Date JULY '01	Drawn J.C.

LEO 1100

1:30	1:00
------	------

DO NOT SCALE FROM THIS DRAWING

The General Contractor is to check all dimensions on site and report any discrepancies to the Architect.


Architect
All details shown on this drawing including foundations are based upon typical site conditions.

to the area. No responsibility can be accepted for abnormal conditions which may be discovered during construction unless reported to the Architect so that design amendments may be considered. The contractor shall be responsible for the safety of the public and the construction personnel.


A EXISTING FRONTAGE WALL
B SILVER BIRCH (BETULA PENDULA) FEATHERED
C HAWTHORN (CRATAEGUS LAEVIGATA) FEATHERED
D WHITE BEAM (SORBUS ARIA) FEATHERED
E EXISTING CONIFERS
F EXISTING 1.8M CLOSE BOARDED FENCE
G 1.8M CLOSE BOARDED FENCE
H EXISTING 1.8M WALL

All trees to be planted with minimum 0.6m plastic mulch mat and to be staked, tied and tubed.

1/3 to 1/2 bag of peat free tree and shrub planting compost to be incorporated into backfill for each tree hole.

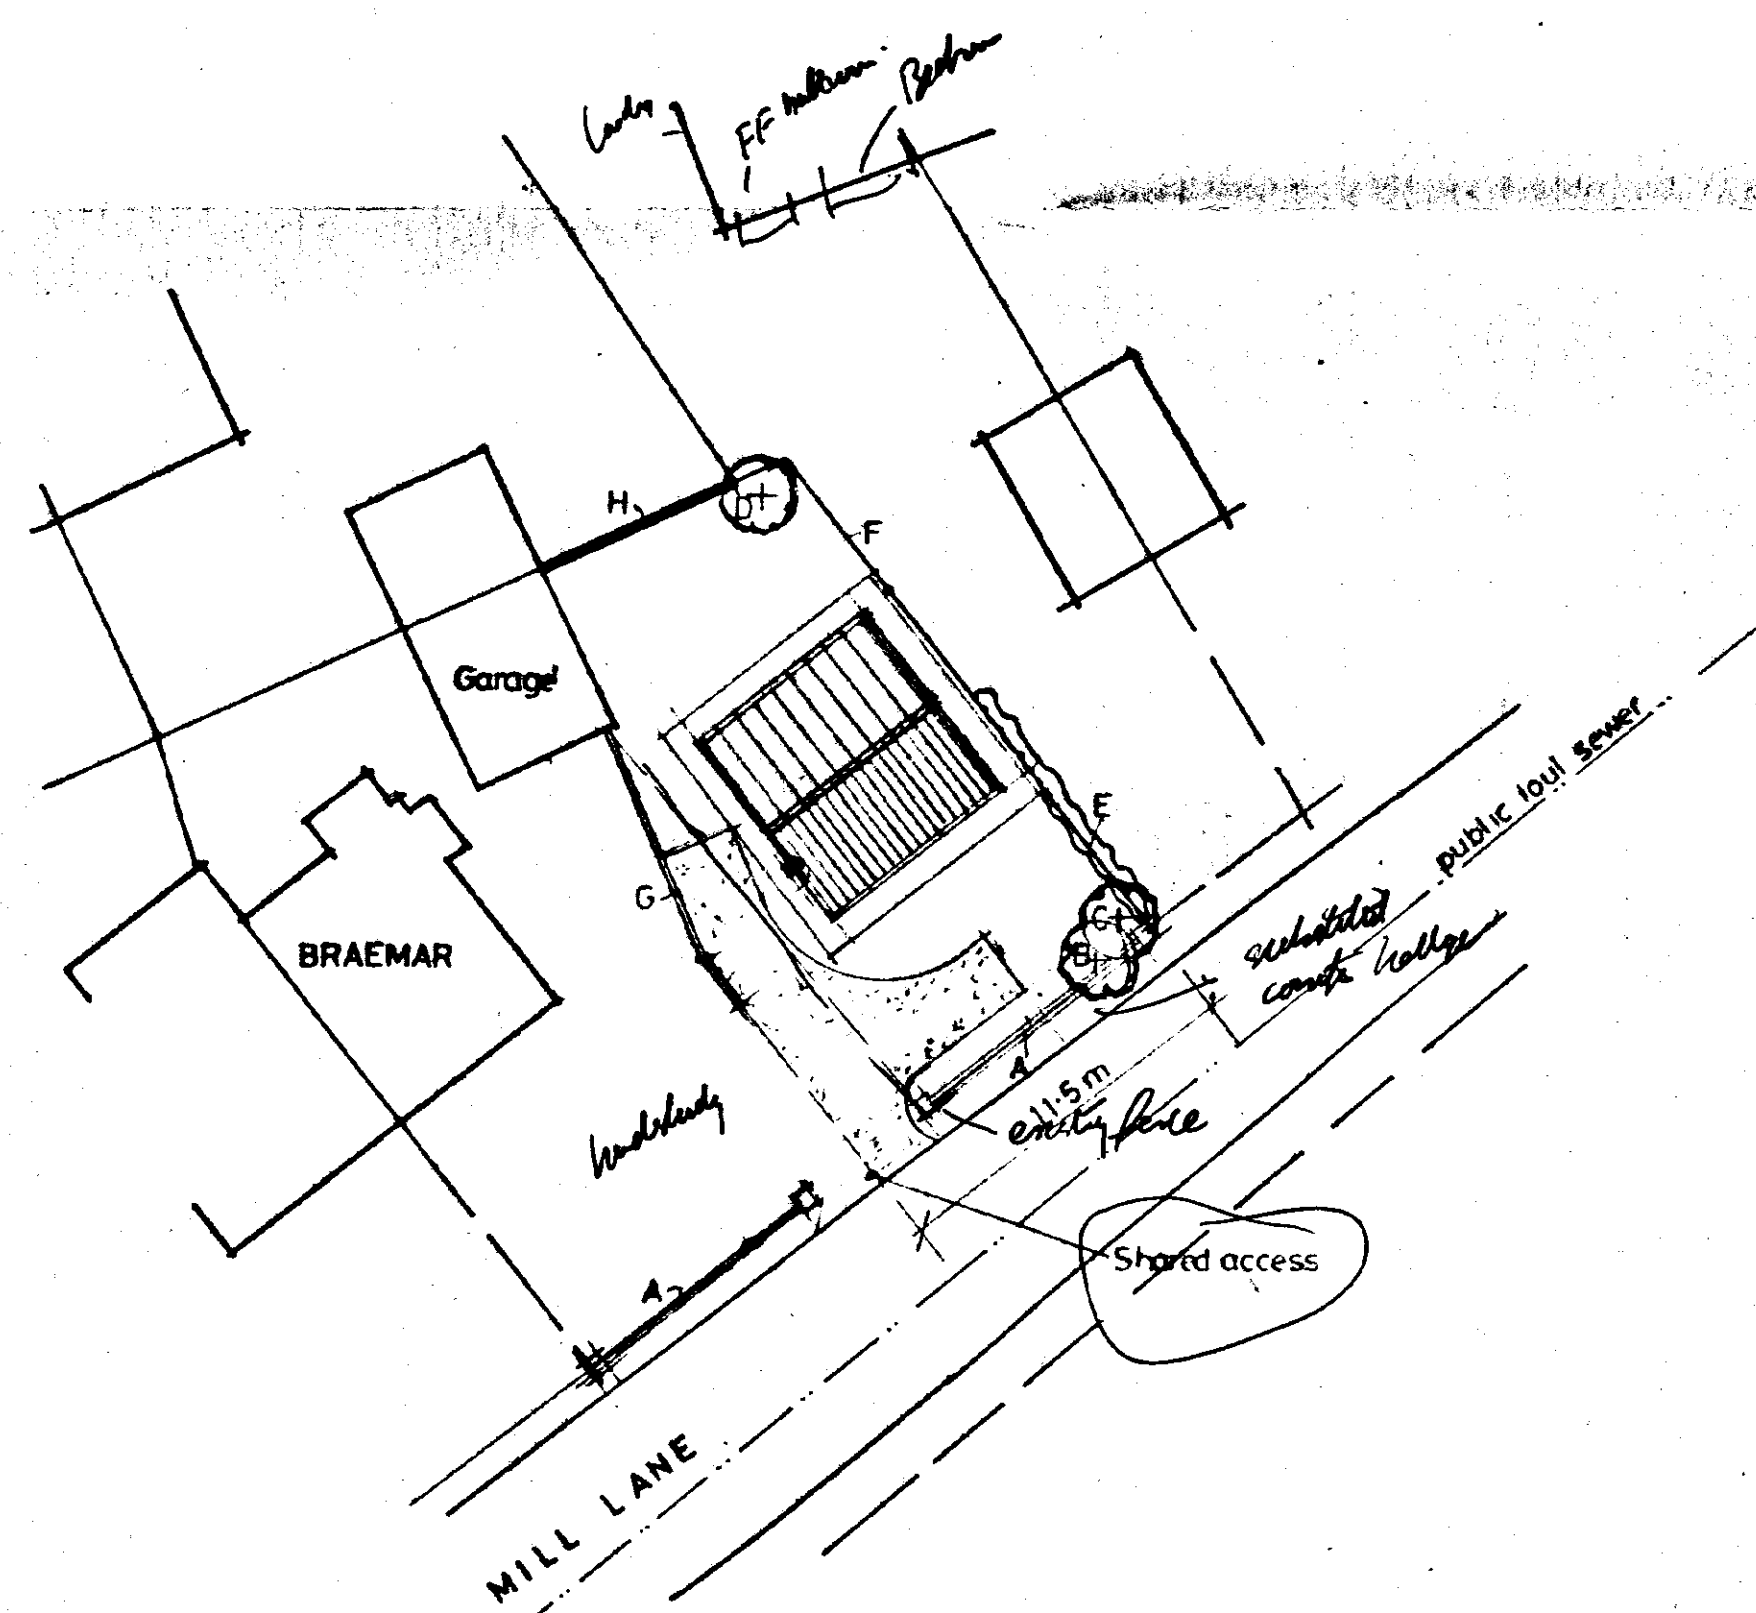

SITE PLAN
1/250

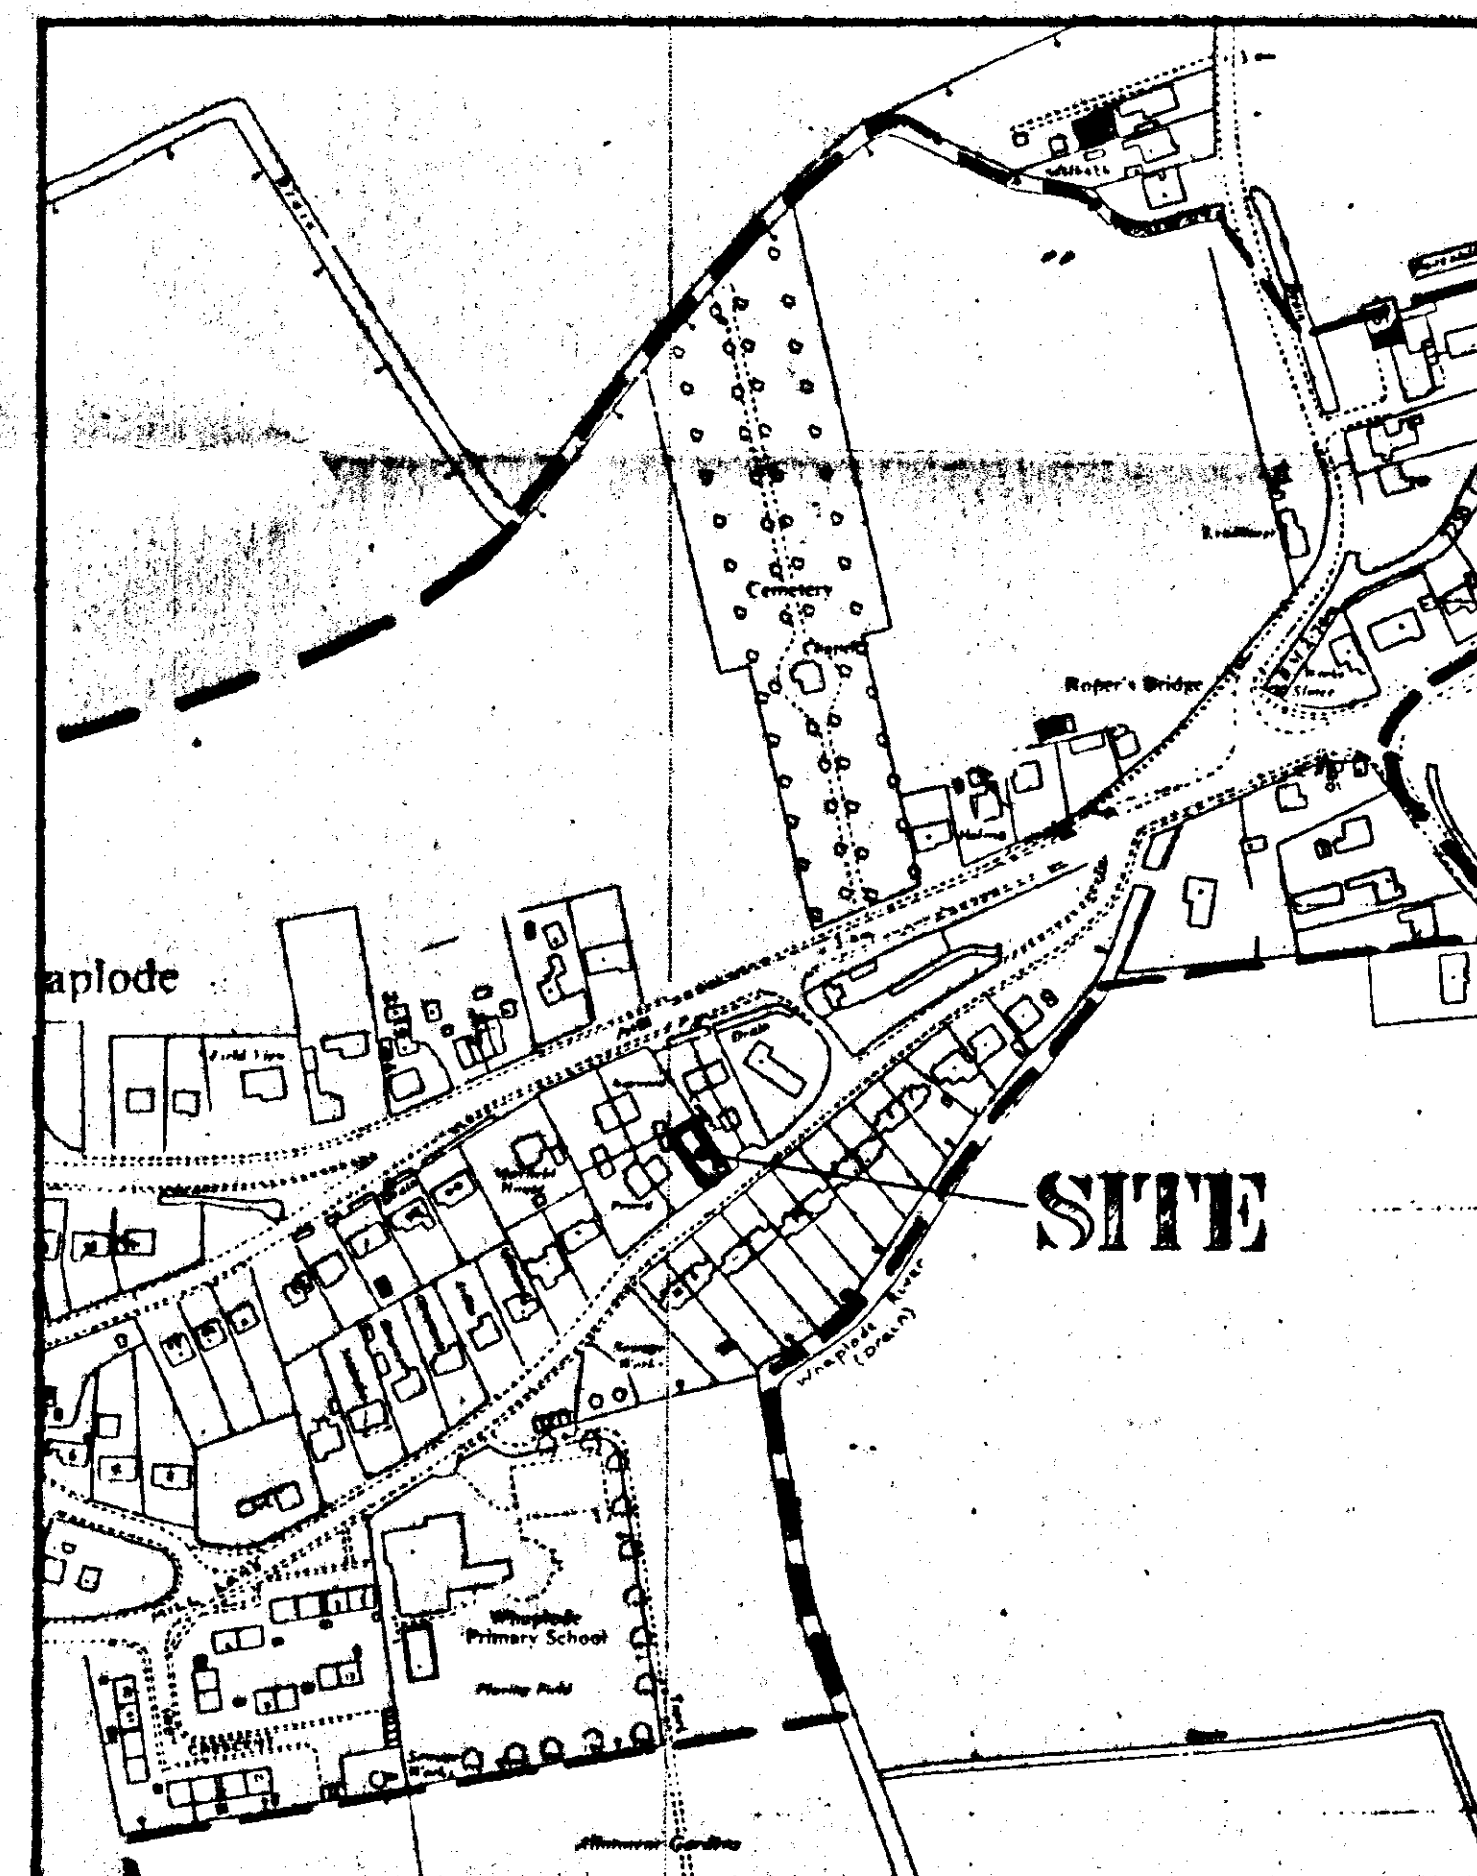

LOCATION PLAN
1/2500



SOUTH HOLLAND DC
HOUSING & PLANNING
-9 AUG 2001
Ref: 0955101

**DETERMINED
PLAN**

[illegible]