

The logo for stepfordhomes, featuring the company name in a lowercase sans-serif font with a stylized wavy line above the 'd'.

Title:

Planning Booklet

Project:

Affordable Housing Development
Cobgate
Whaplode
Spalding
Lincolnshire
PE12 6UL

Applicant & Agent:

Stepford Homes Ltd

Date:

December 2009

0973-09

The logo for stepfordhomes, featuring the company name in a lowercase sans-serif font with a stylized wavy line above the 'd'.

Abbots Gardens

Existing Properties

stepfordhomes

Drawn
MD


0973-09



West Elevation



South Elevation - from Cobgate

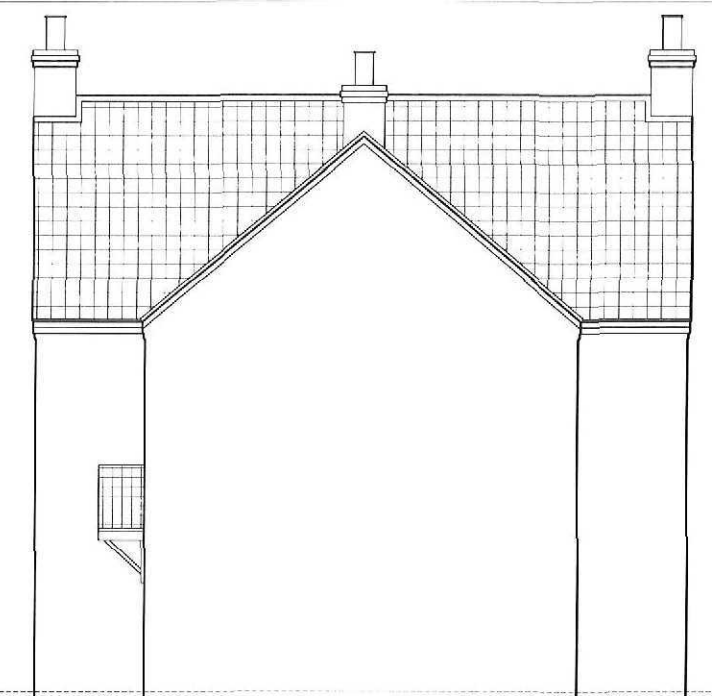


East Elevation




North Elevation

0973 09

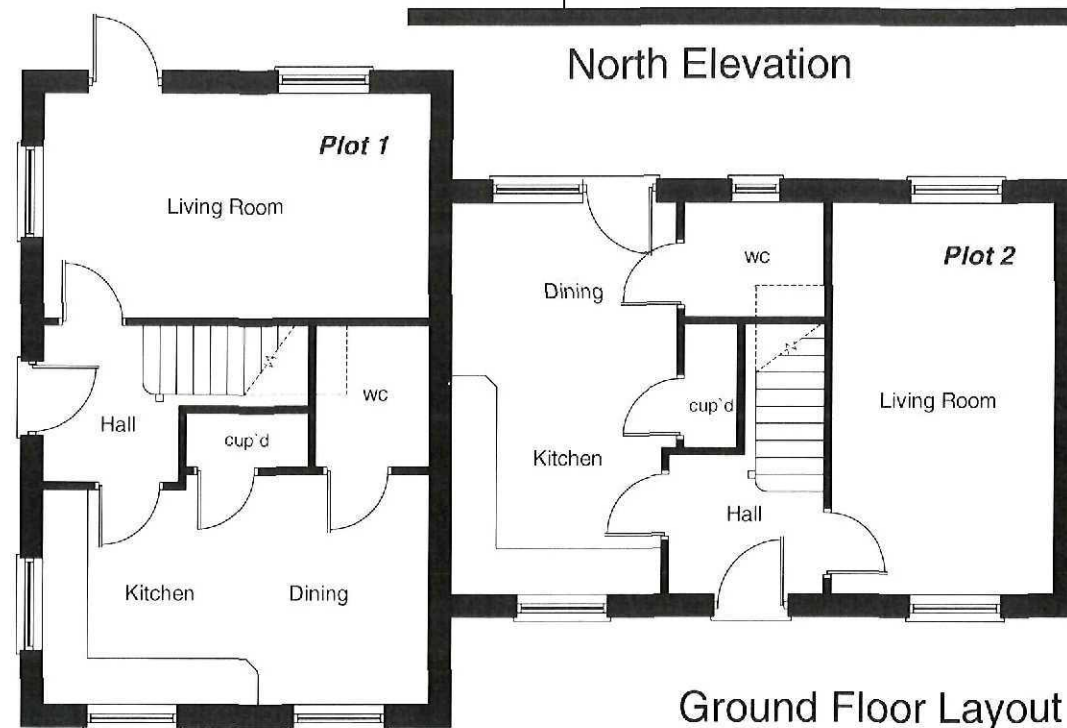

Ground Floor Layout

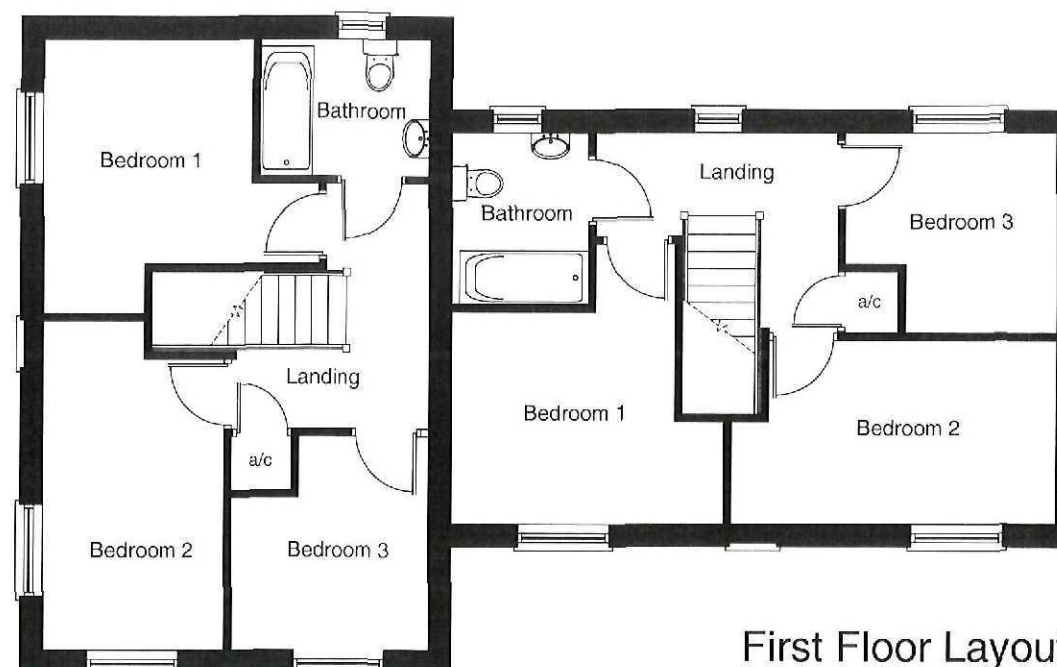

First Floor Layout

Rev	Description	Date
	©Design Copyright reserved. Written consent must be obtained before copying or reproducing this drawing. Do not scale from this drawing. Use dimensioned figures only. Contractors are responsible for taking and checking site dimensions. Any discrepancy must be reported to Stepford Homes Ltd immediately.	

stepfordhomes

Heatherdown Elm Lane Low Fulney Spalding Lincs PE12 6EQ
T: 01775 720995 F: 01775 720996
www.stepfordhomes.com

House Type	Scale
Type A - (3 Bed - 5 Person)	1:100 @ A3
Project	Date
Affordable Housing Development Off Cobgate, Whaplode Spalding, Lincs. PE12 6UL	Dec 2009
Title	Drawing No.
Plots 1 & 2 Layouts & Elevations	09/010/003
	Drawn
	MD




South Elevation - from Cobgate




East/West Elevations



North Elevation

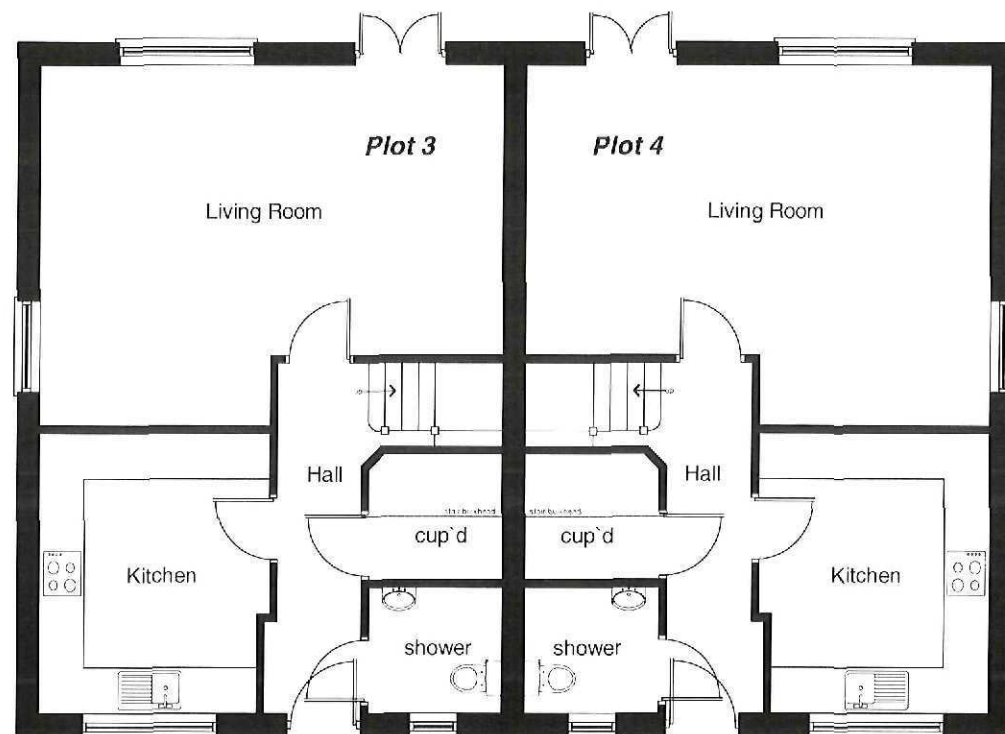

Ground Floor Layout

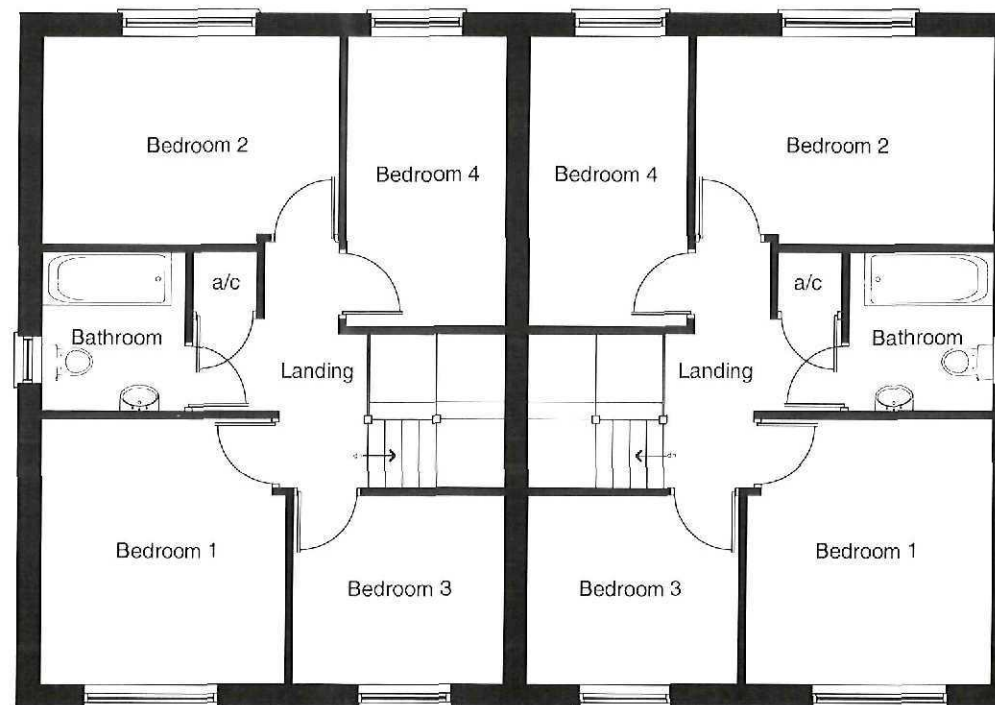

First Floor Layout

Rev	Description	Date

stepfordhomes

Heatherdown Elm Lane Low Fulney Spalding Lincs PE12 6EQ
T: 01775 720995 F: 01775 720996
www.stepfordhomes.com


House Type **Type B - (4 Bed - 6 Person)** Scale **1:100 @ A3**

Project **Affordable Housing Development** Date **Dec 2009**
Off Cobgate, Whaplode
Spalding, Lincs.
PE12 6UL Drawing No. **09/010/004**

Title **Plots 3 & 4** Drawn **MD**
Layouts & Elevations




South Elevation - from Cobgate

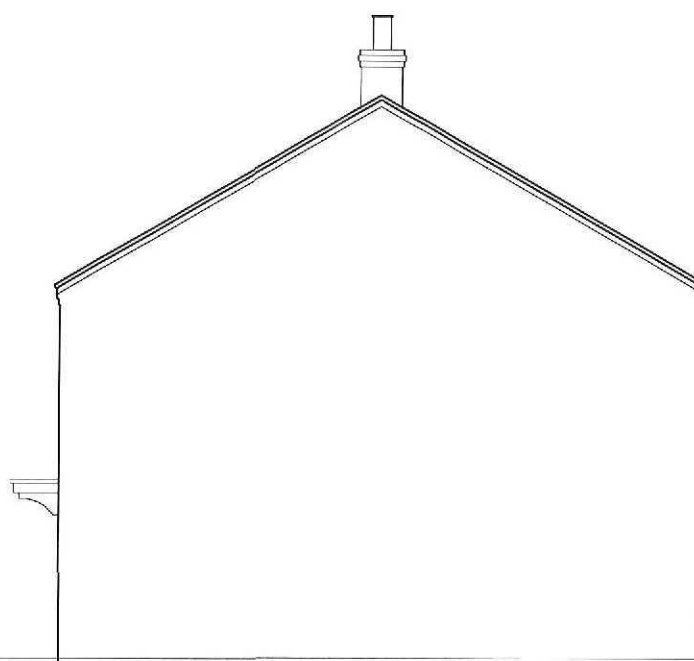


East/West Elevations



North Elevation

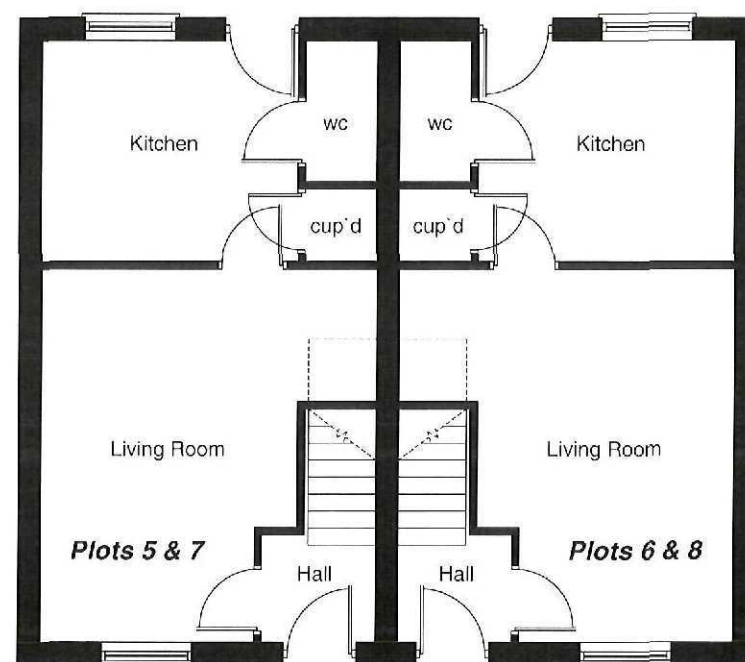

Ground Floor Layout

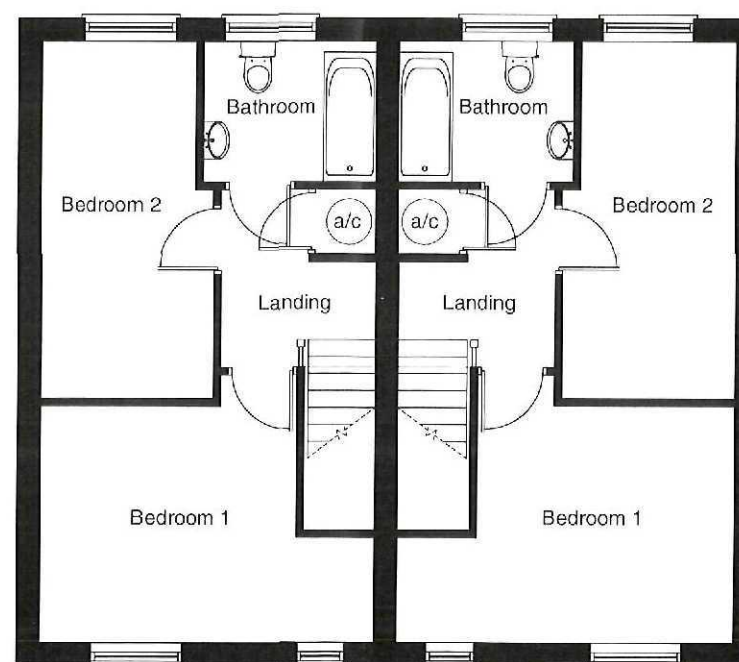

First Floor Layout

0973-09

Rev	Description	Date

stepfordhomes

Heatherdown Elm Lane Low Fulney Spalding Lincs PE12 6EQ
T: 01775 720995 F: 01775 720996
www.stepfordhomes.com

House Type	Scale
Type C - (2 Bed - 4 Person)	1:100 @ A3
Project	Date
Affordable Housing Development Off Cobgate, Whaplode Spalding, Lincs. PE12 6UL	Dec 2009
Title	Drawing No.
Plots 5 - 8 incl. Layouts & Elevations	09/010/005
	Drawn MD



Street Scene - from Cobgate



0973-09

stepfordhomes

Heatherdown Elm Lane Low Fulney Spalding Lincs PE12 6EQ
T: 01775 720995 F: 01775 720996
www.stepfordhomes.com

Affordable Housing Development
Off Cobgate, Whaplode
Spalding, Lincs.
PE12 6UL

Scale 1:200 @ A3	Date Dec 2009	Drg. No 09/010/006	Drawn MD
---------------------	------------------	-----------------------	-------------

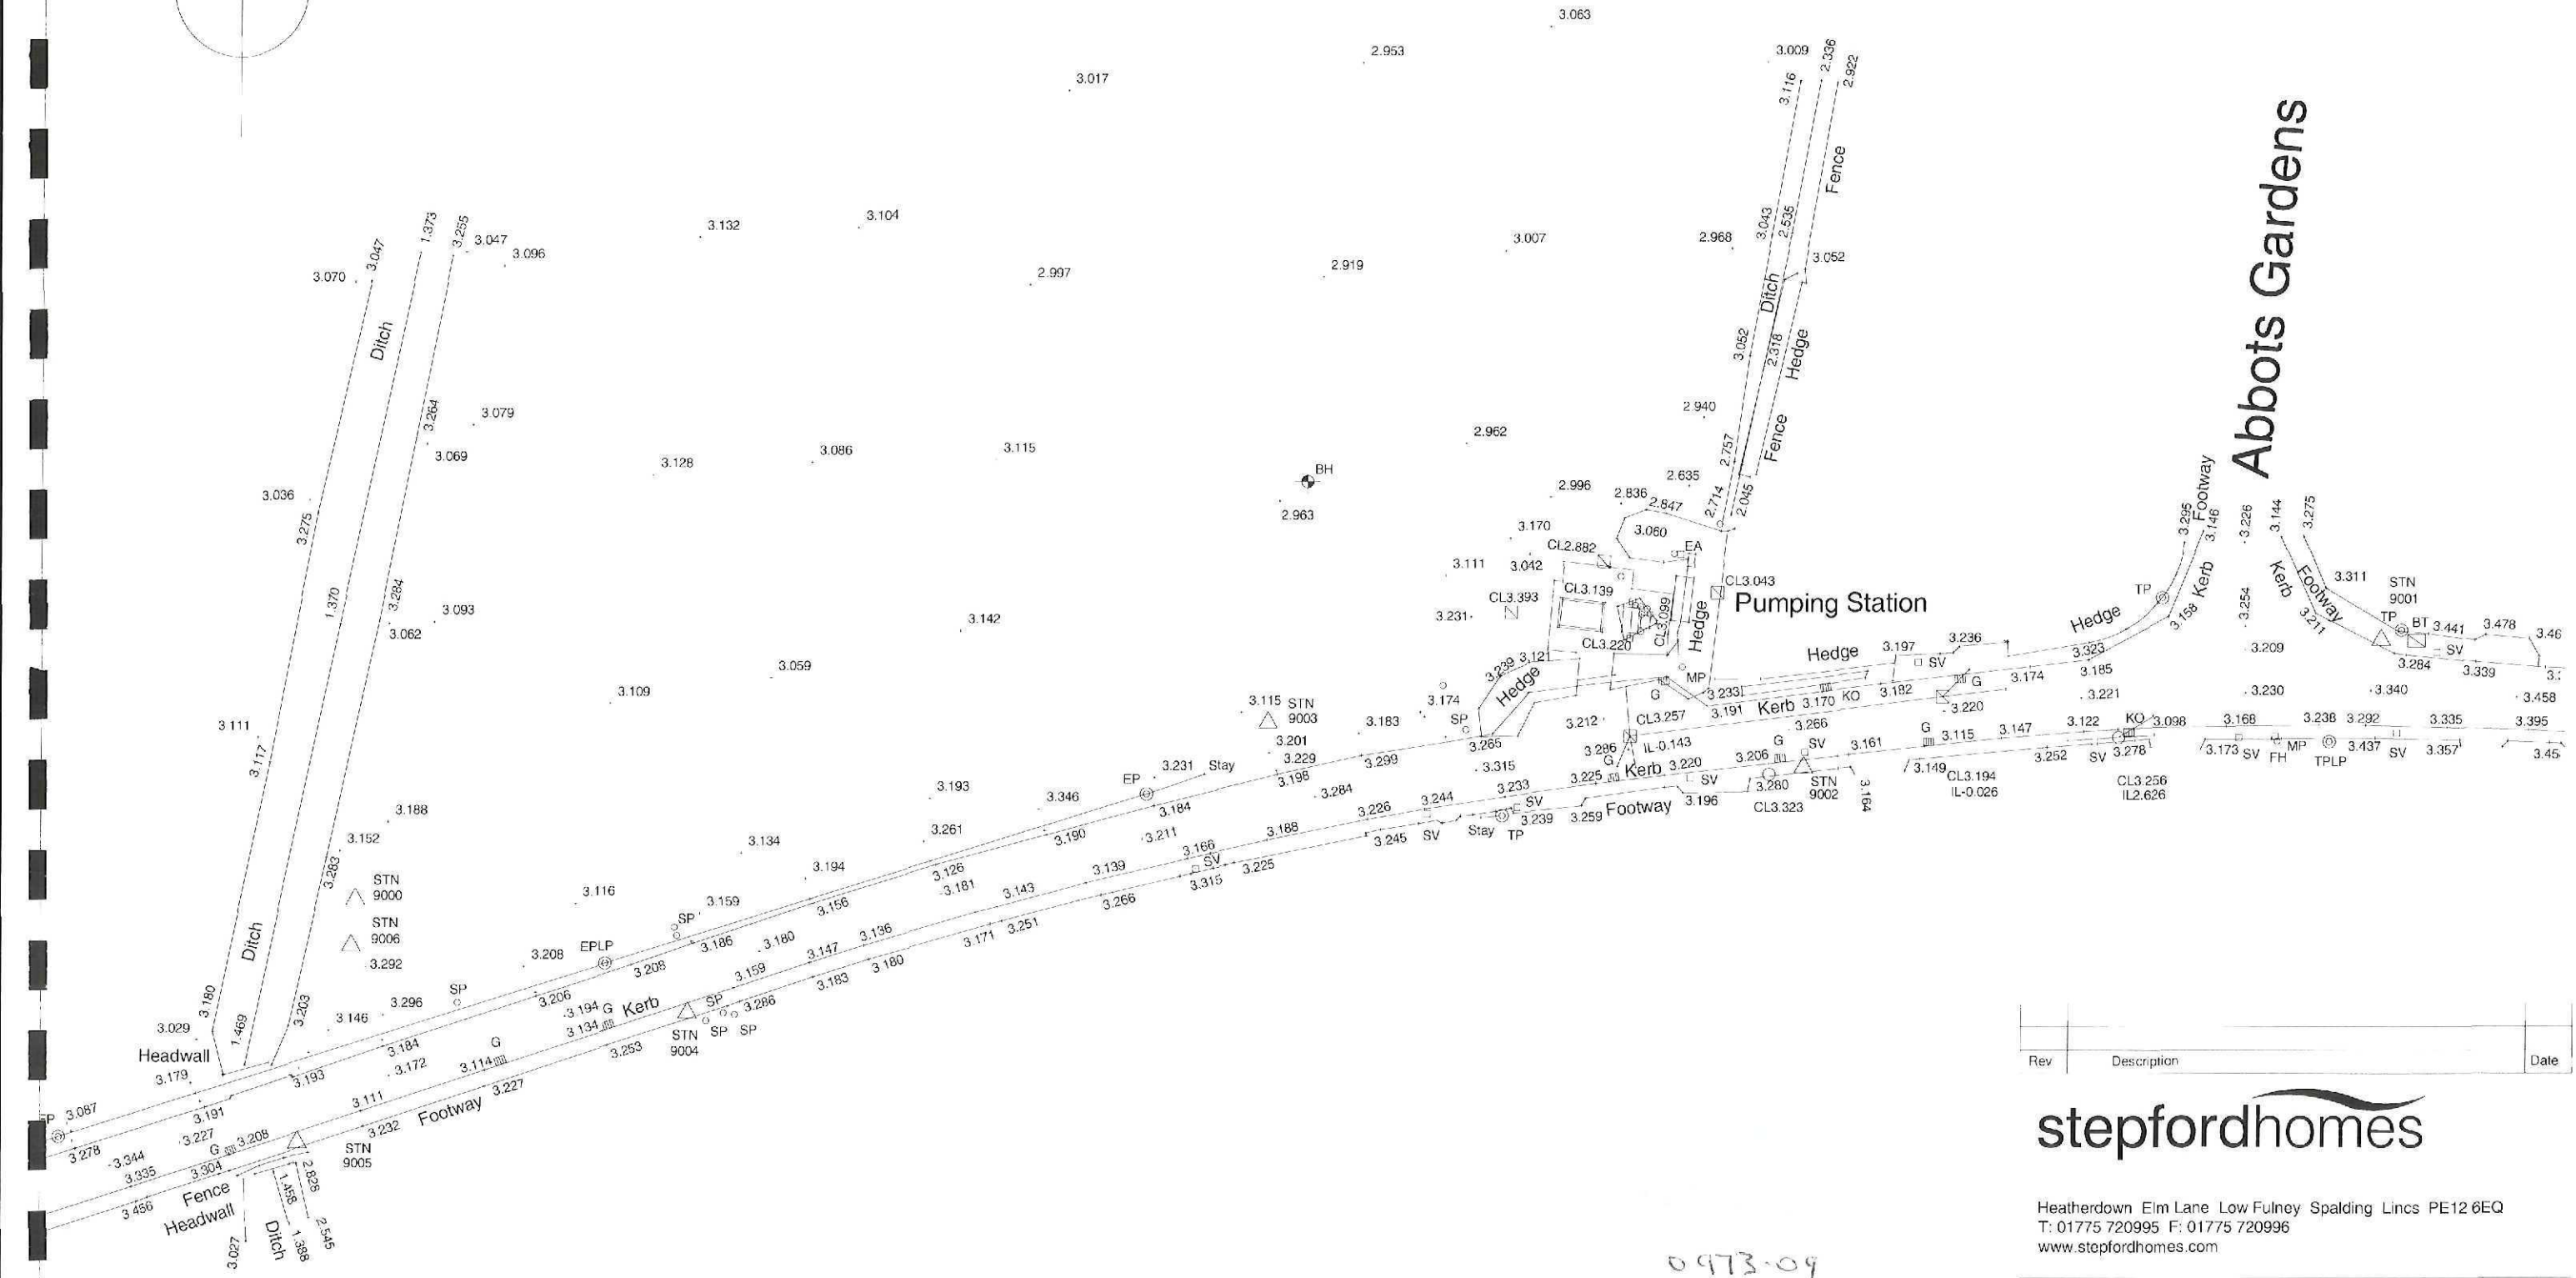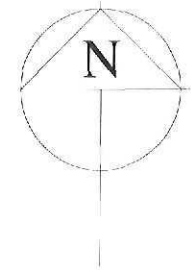

Abbots Gardens

Rev	Description	Date

stepfordhomes

Heatherdown Elm Lane Low Fulney Spalding Lincs PE12 6EQ
T: 01775 720995 F: 01775 720996
www.stepfordhomes.com

Project	Affordable Housing Development Off Cobgate, Whaplode Spalding, Lincs. PE12 6UL	Scale 1:500 @ A3
Date	Dec 2009	Drawing No. 09/010/007
Title TOPO Survey		Drawn MD

0973-09