
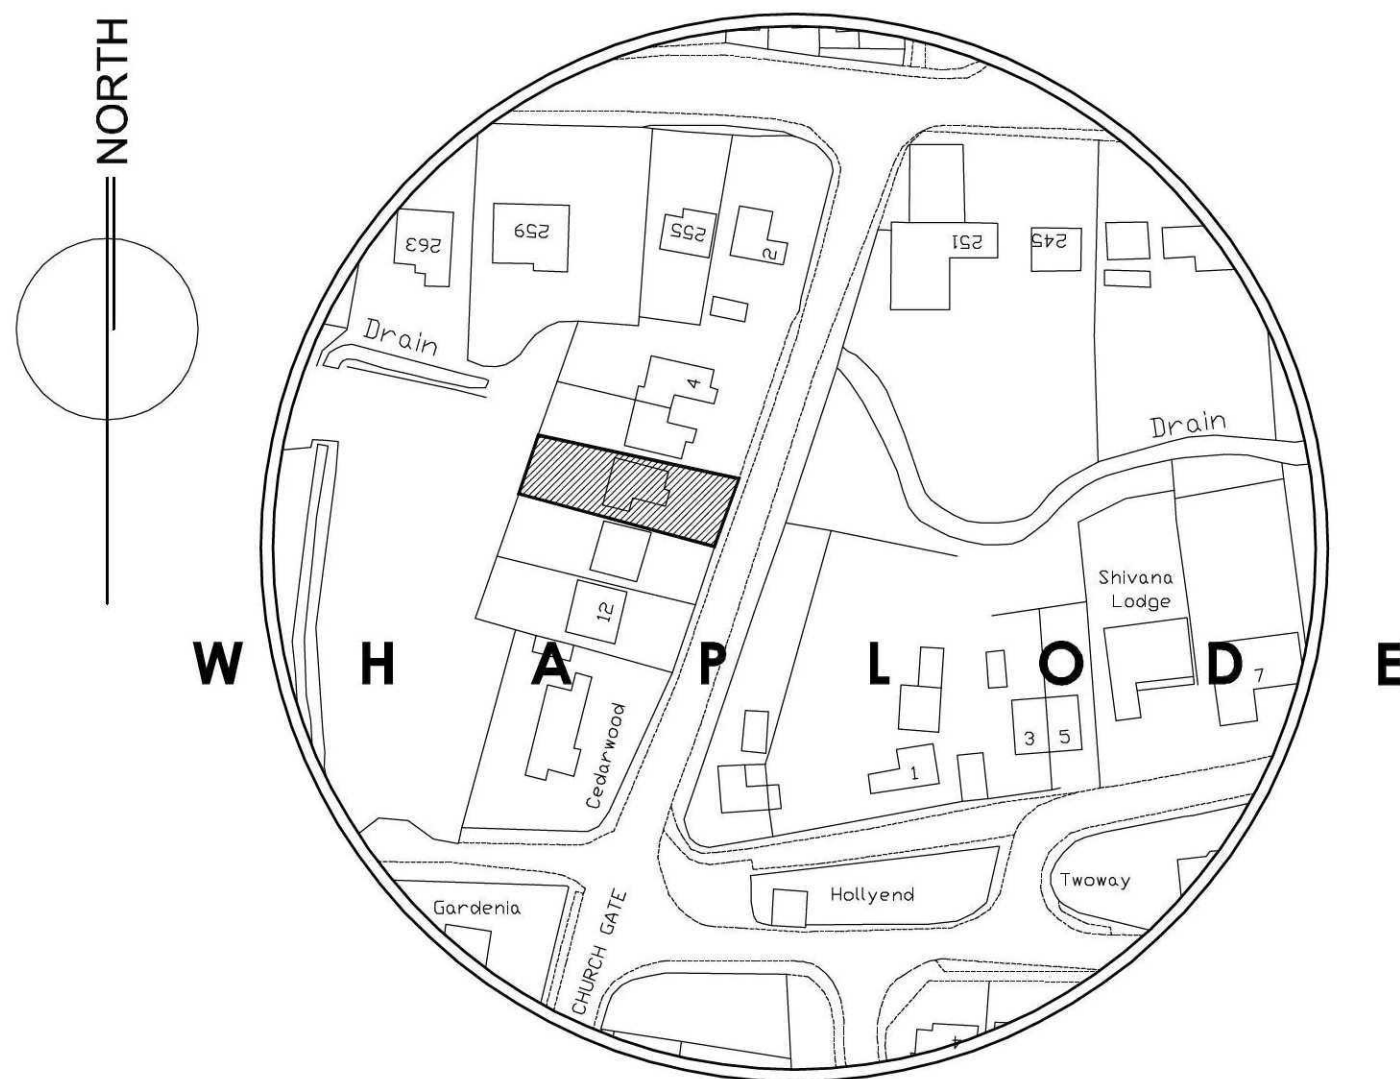



Do not scale directly from this drawing. All discrepancies are to be brought to the attention of the below office.

The copyright to this drawing is owned by studio 11 architecture.


The details and information shown hereon relating to existing underground drains, main services, cables, etc. and existing structural details, are as obtained by normal survey observation method. Although all reasonable effort has been made, no guarantee can be made or given for the completeness or accuracy of this information.

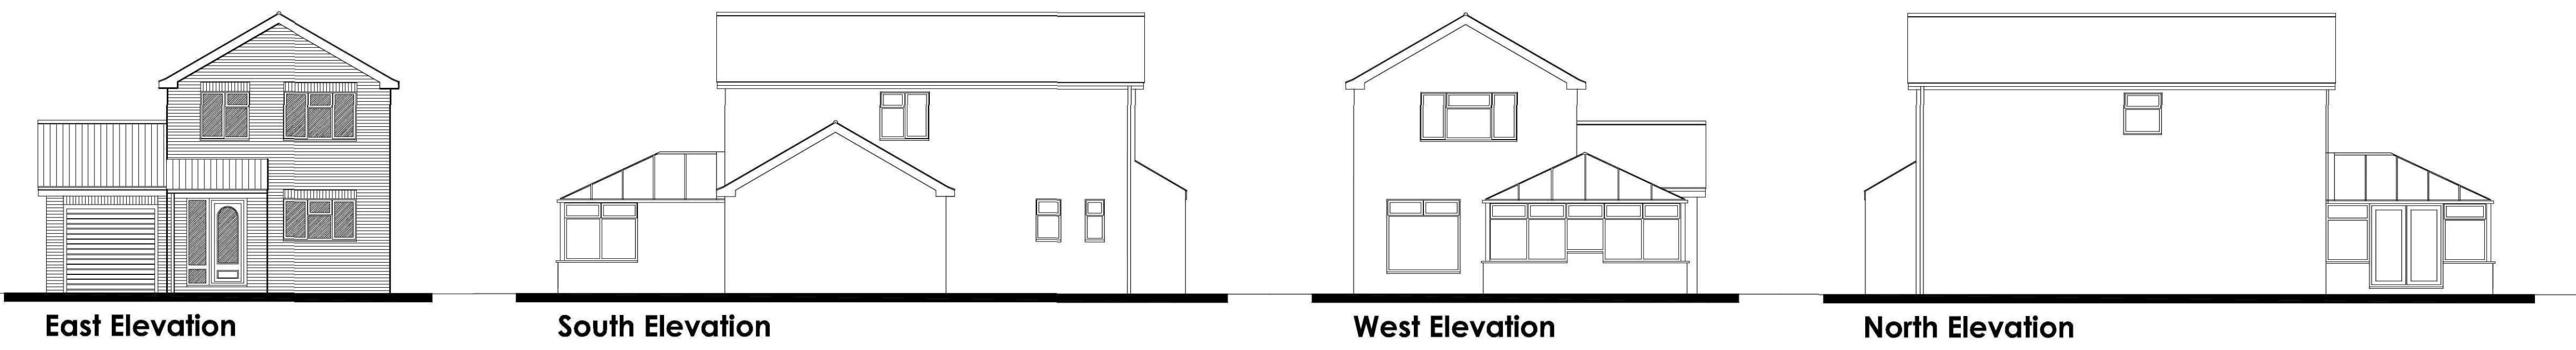


Location Plan 1:1250

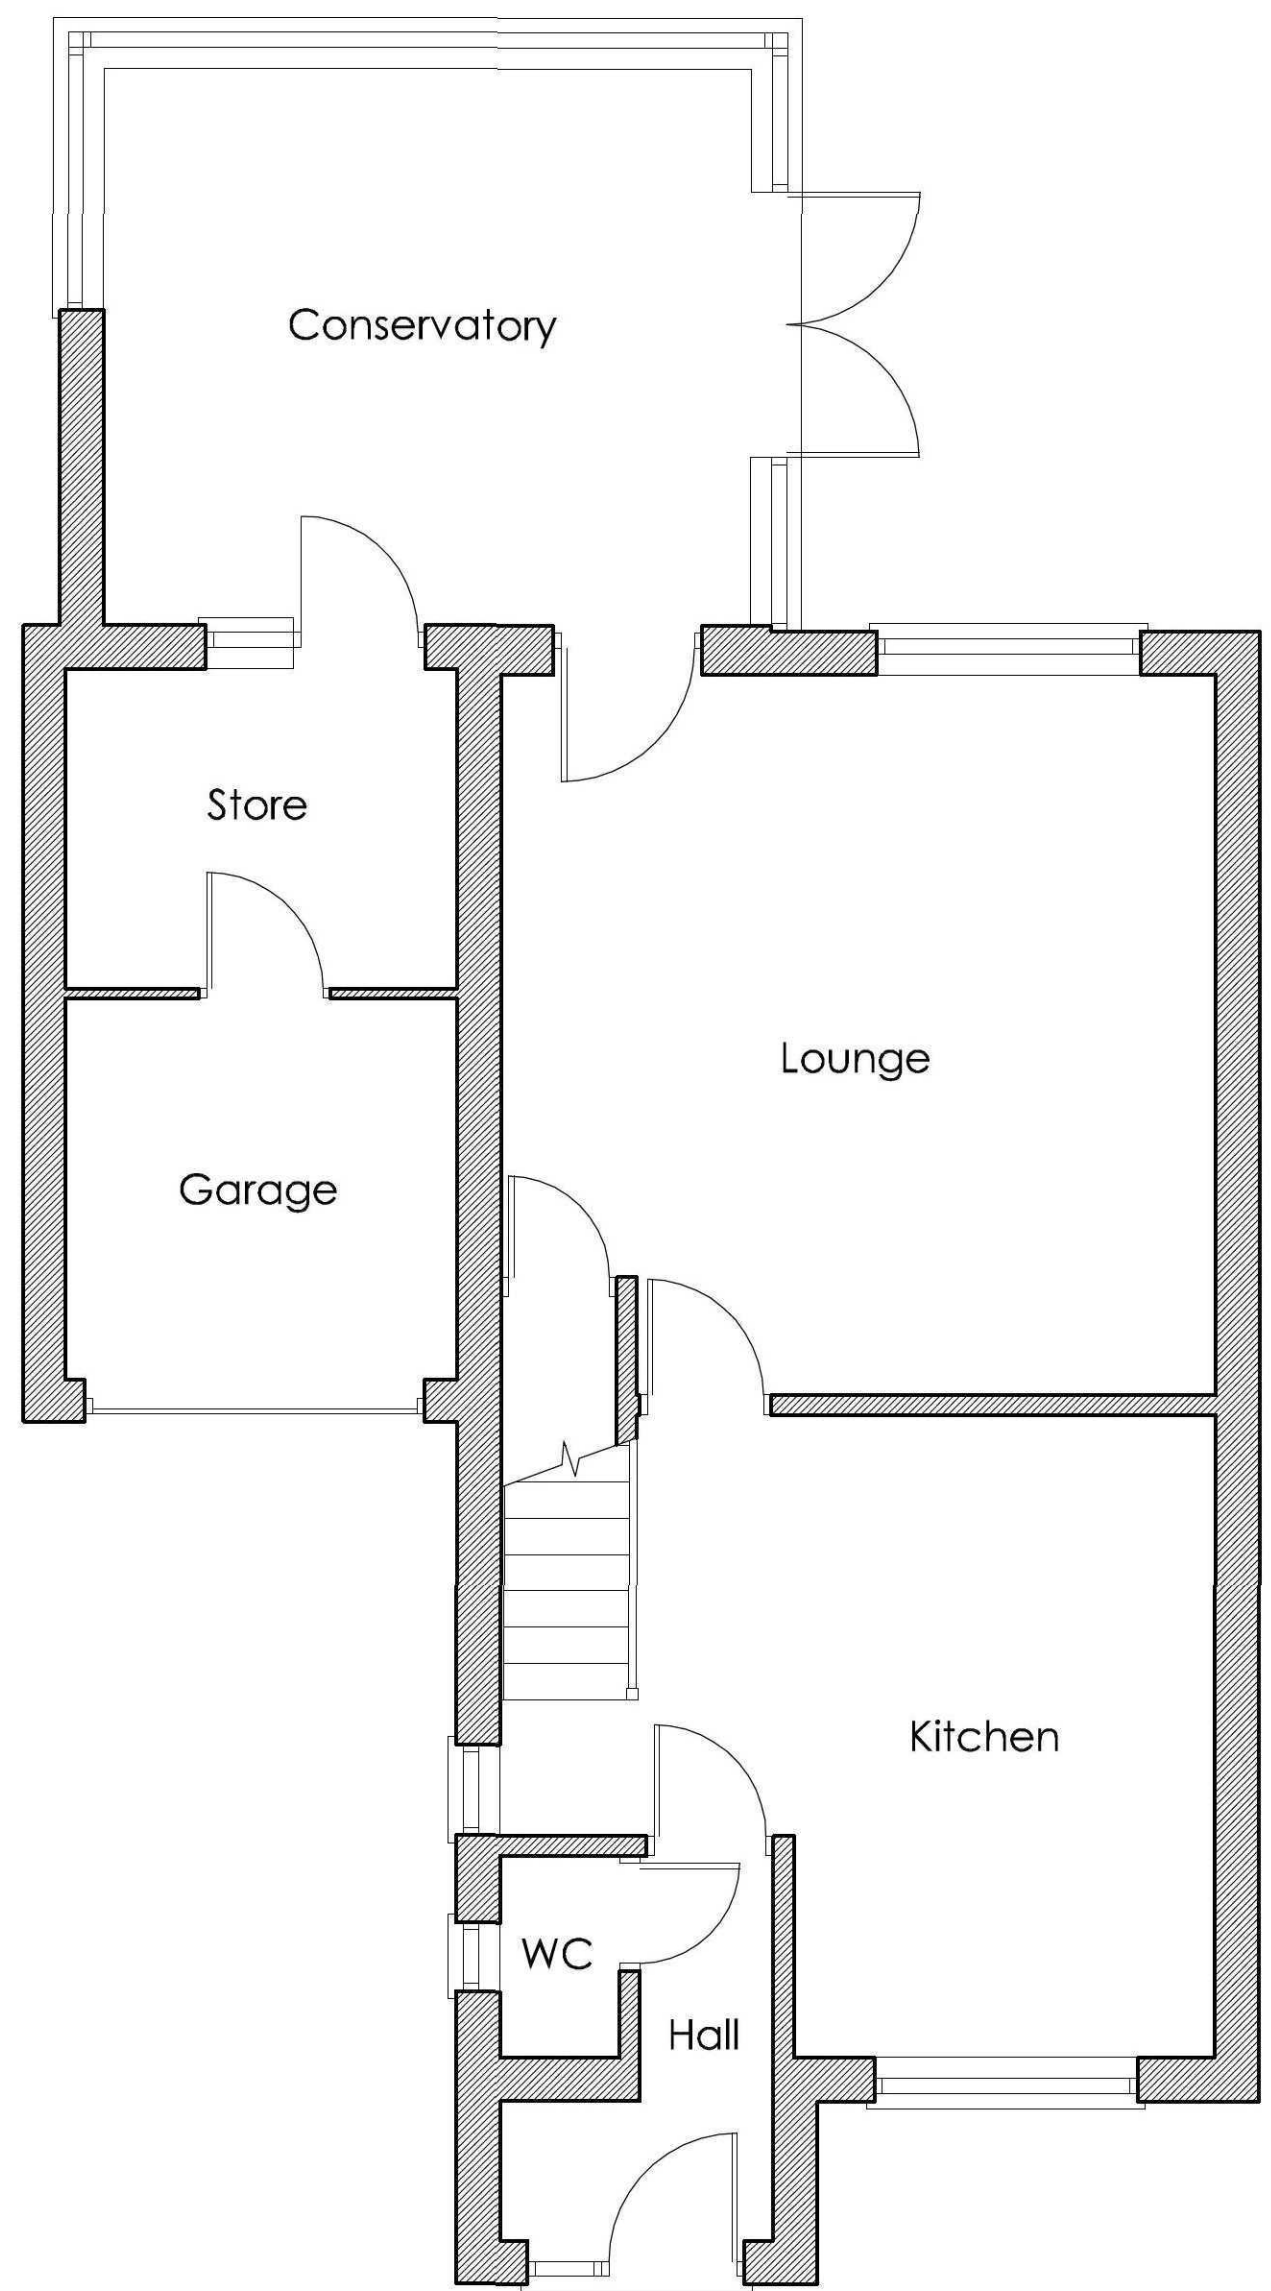

Ground Floor Plan

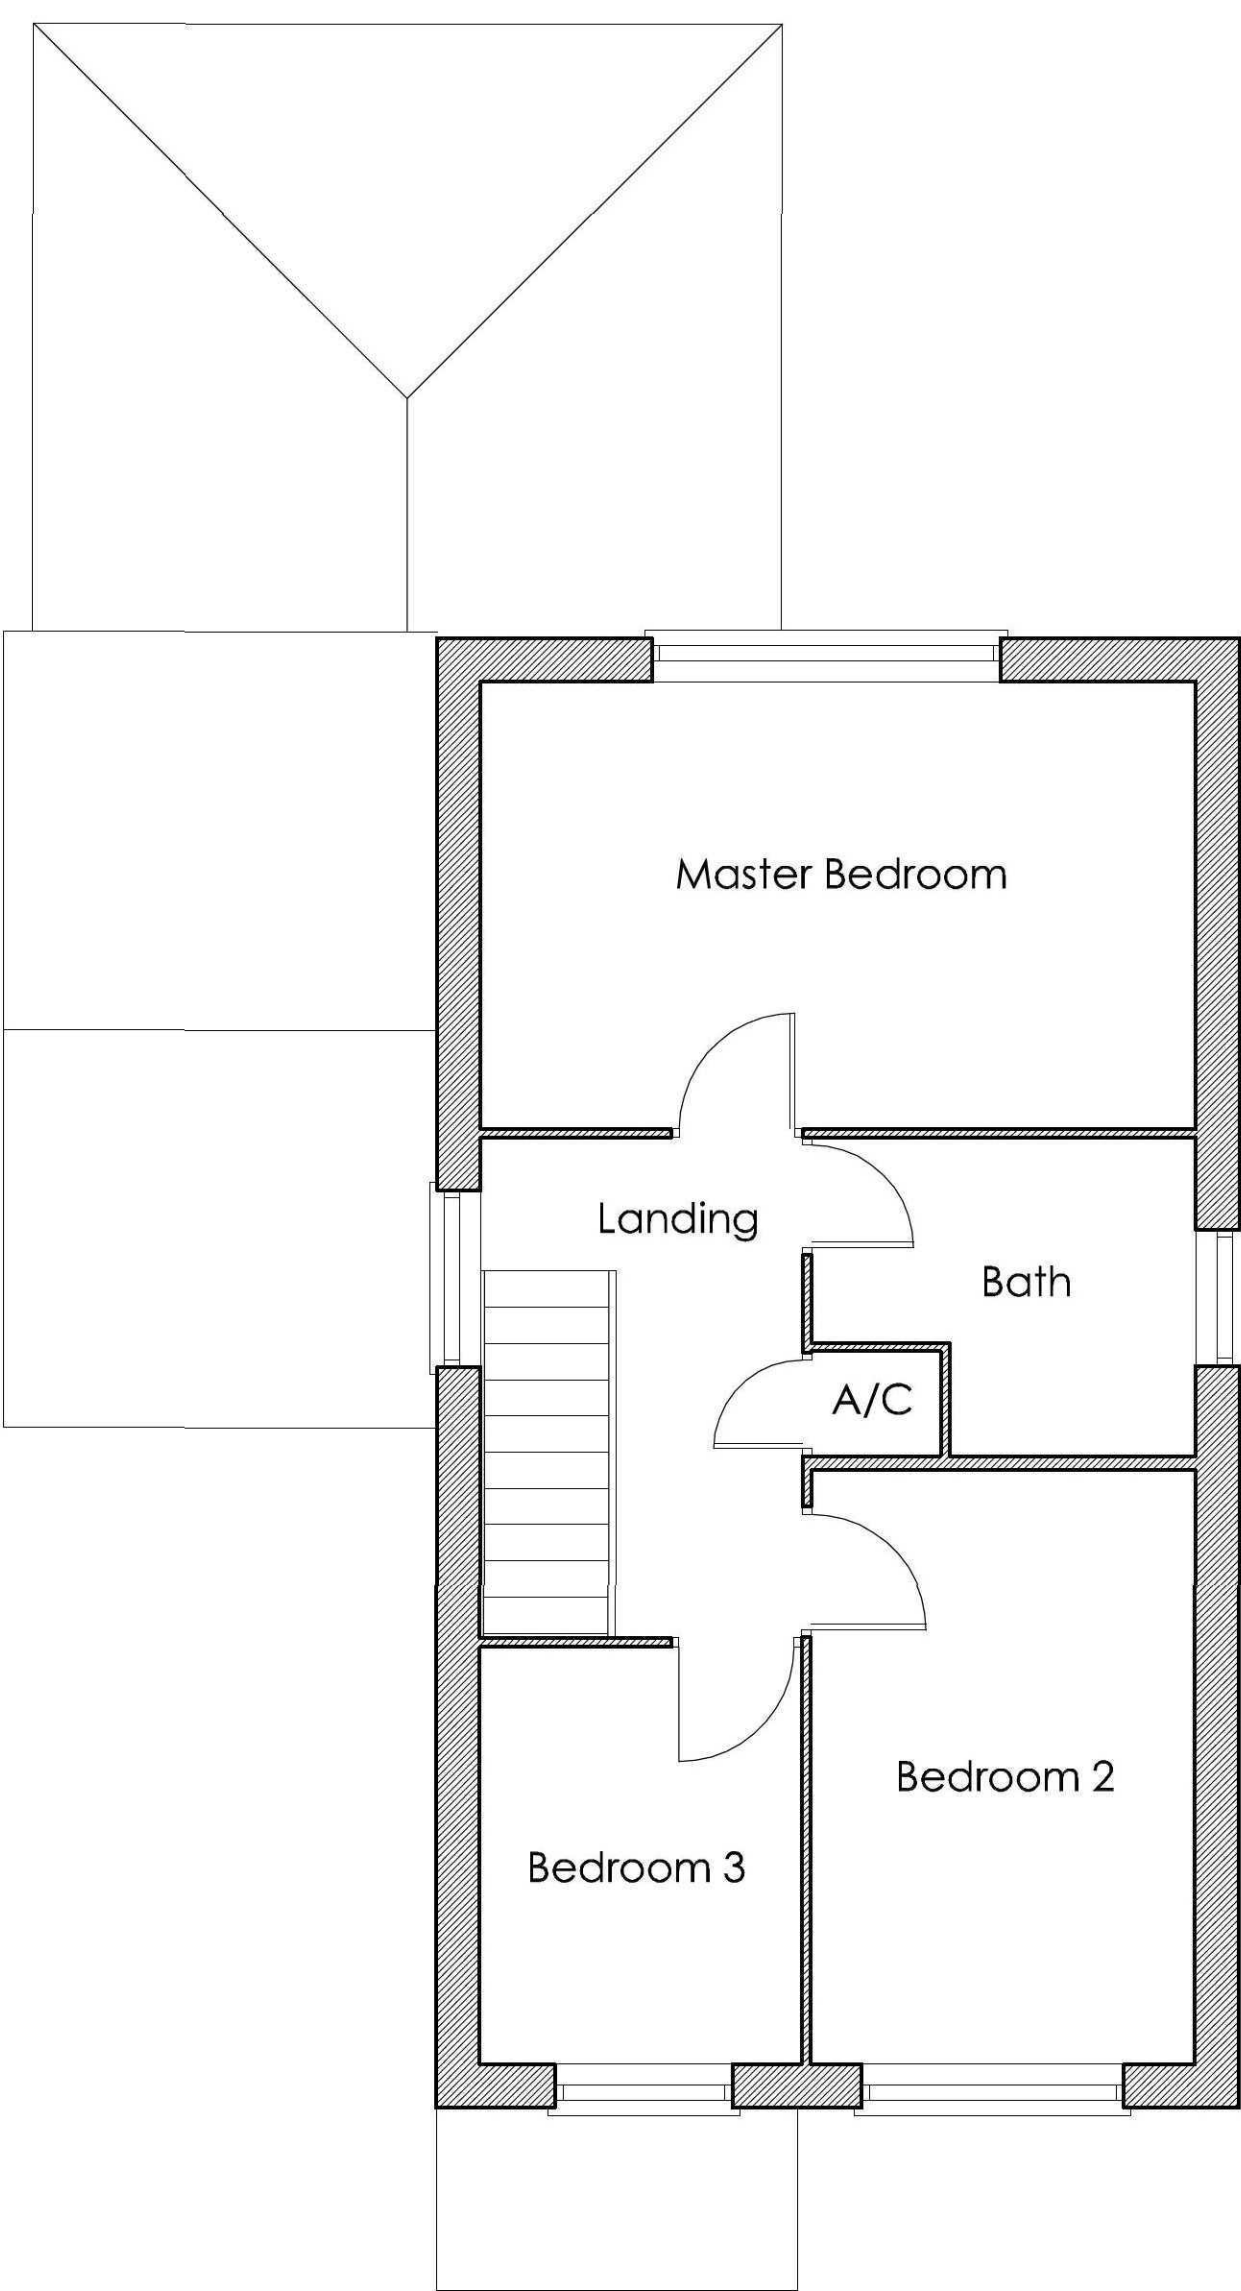

First Floor Plan

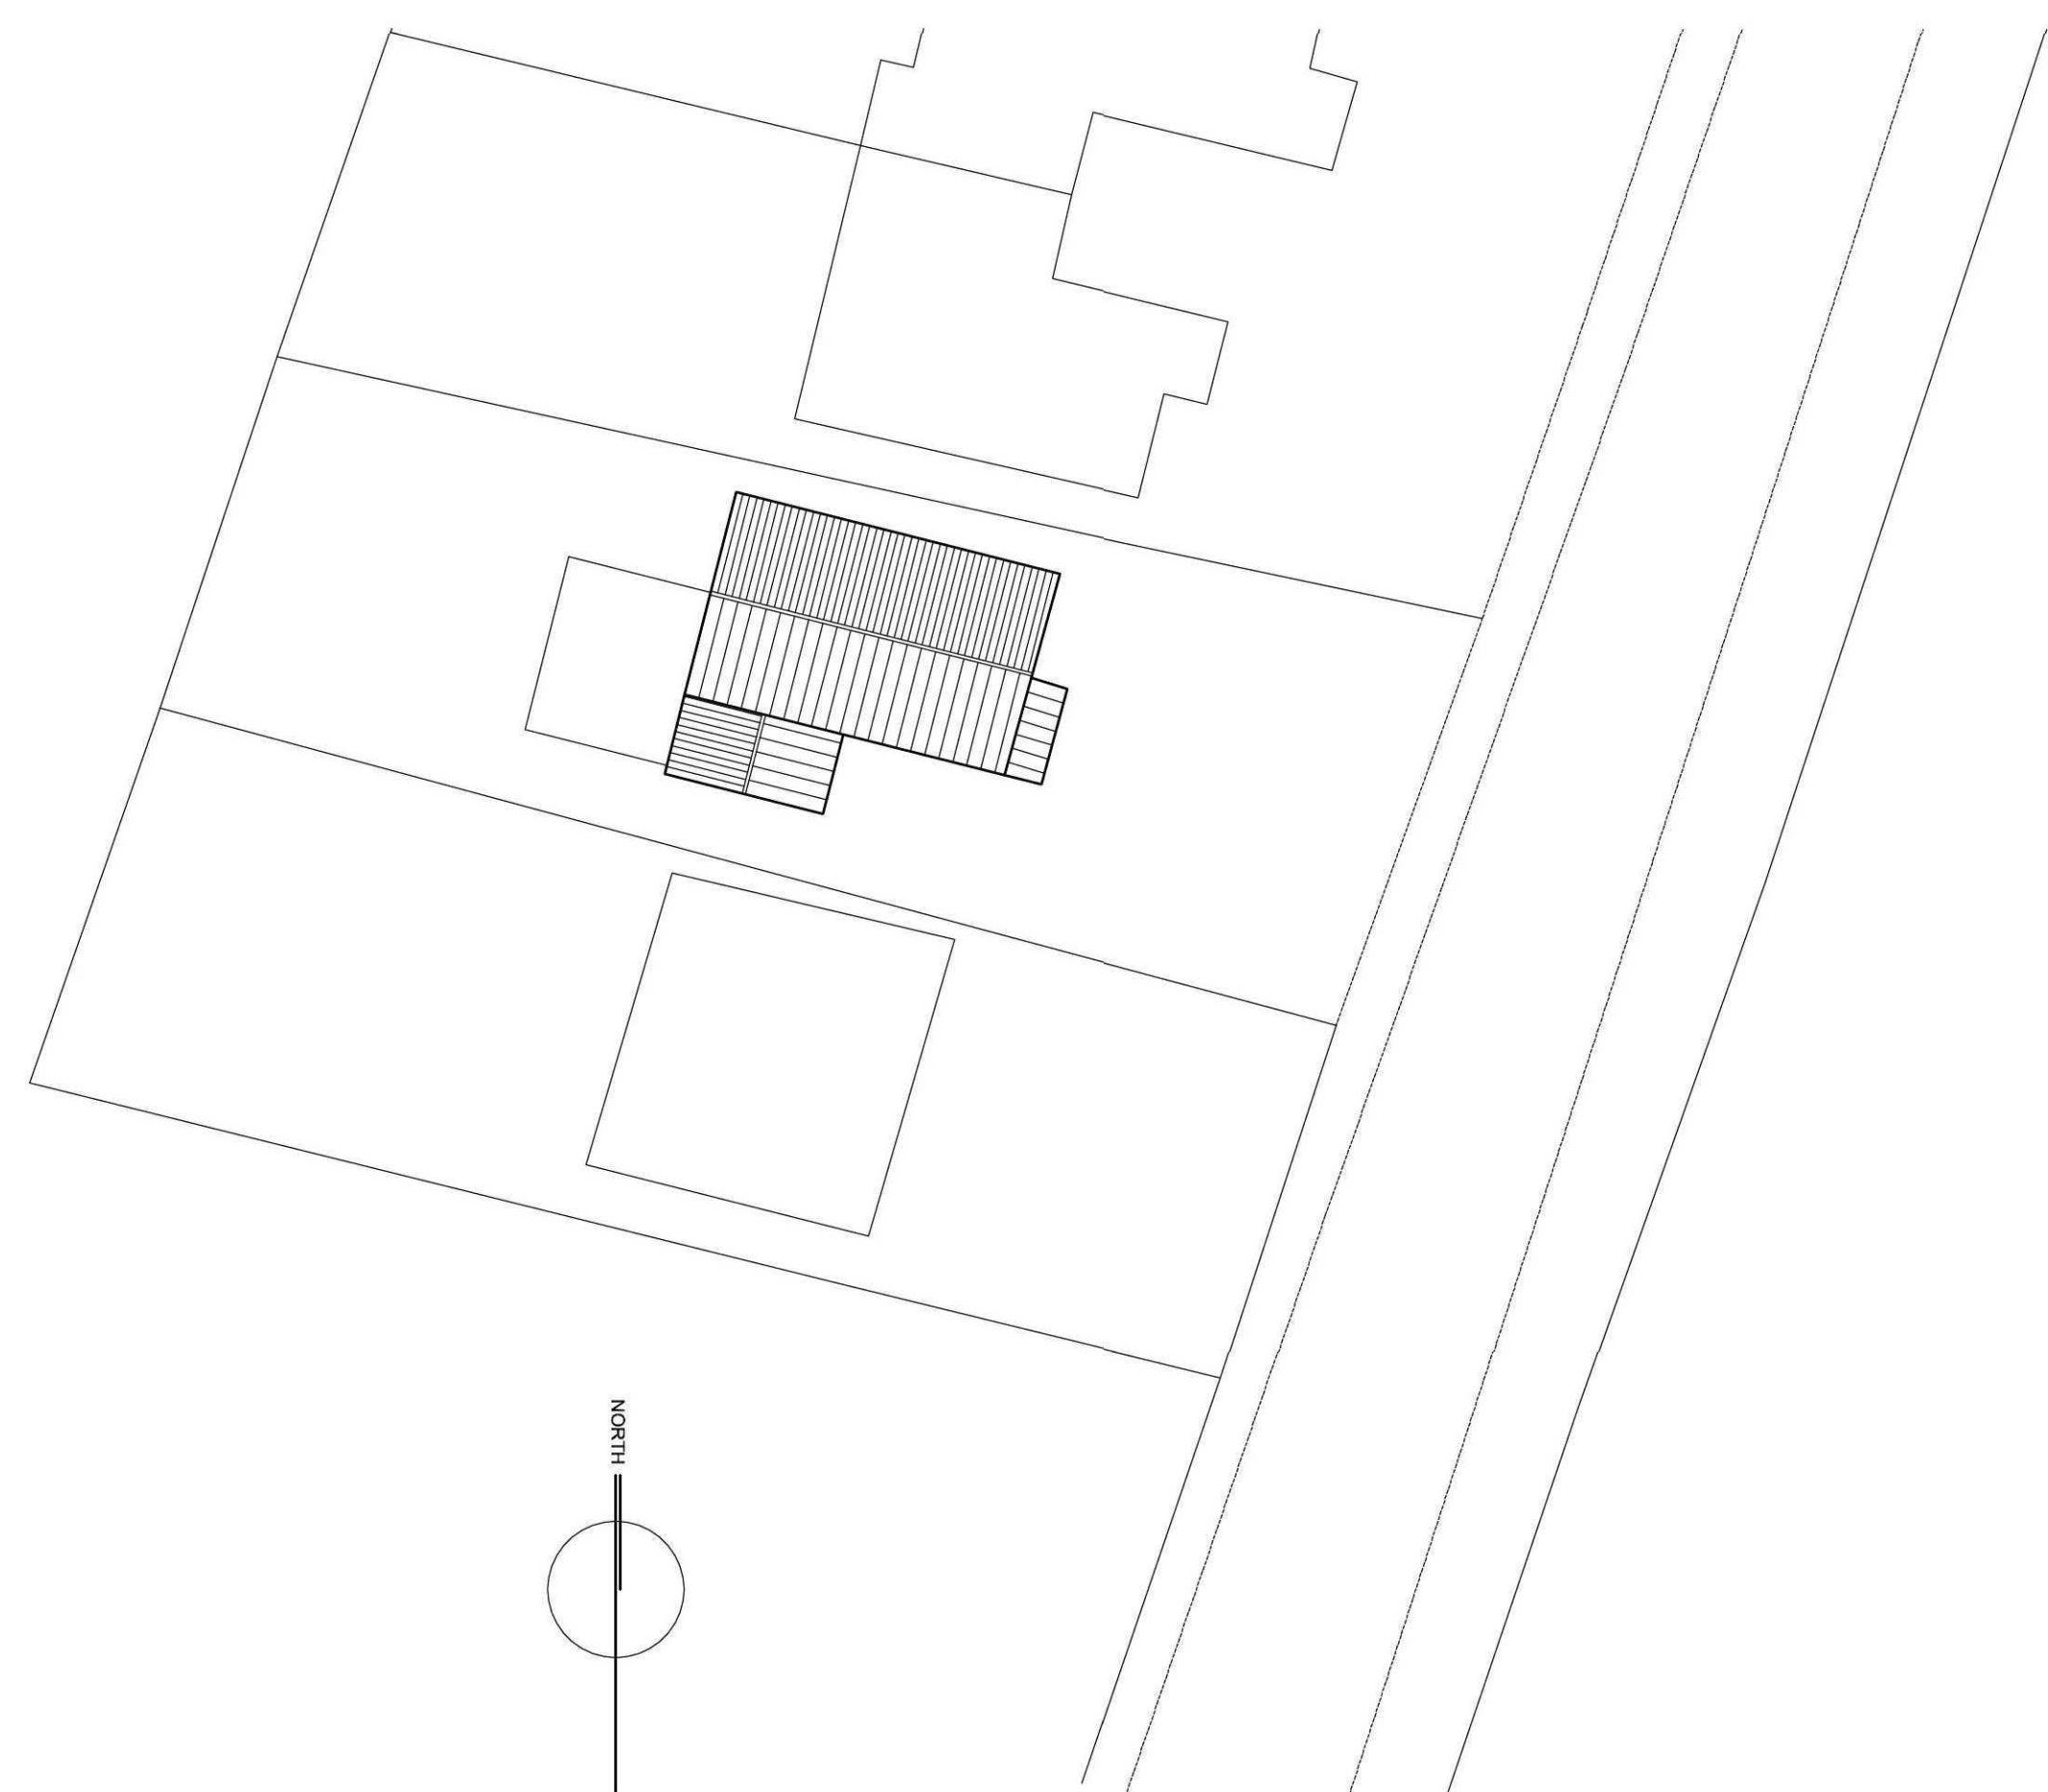

Site Plan 1:200

REVISION	DATE	DRAWN	DESCRIPTION
CLIENT	Mr S A Twell		
PROJECT	Alterations & Extensions to 8 Churchgate, Whaplode, Lincolnshire		
DRAWING	Floor Plans & Elevations as Existing		
SCALE	1:100 & 1:50 @ A1	DRAWN KB	DATE 10.10.2010
STUDIO 11 architecture			
DRAWING NO. 053.SD.01			
STUDIO 11 ARCHITECTURE LTD, 11 HUNTINGDON CLOSE, HOLBEACH, LINCOLNSHIRE, PE12 7QZ T: 07920 02386 E: design@studio11architecture.co.uk W: www.studio11architecture.co.uk			