


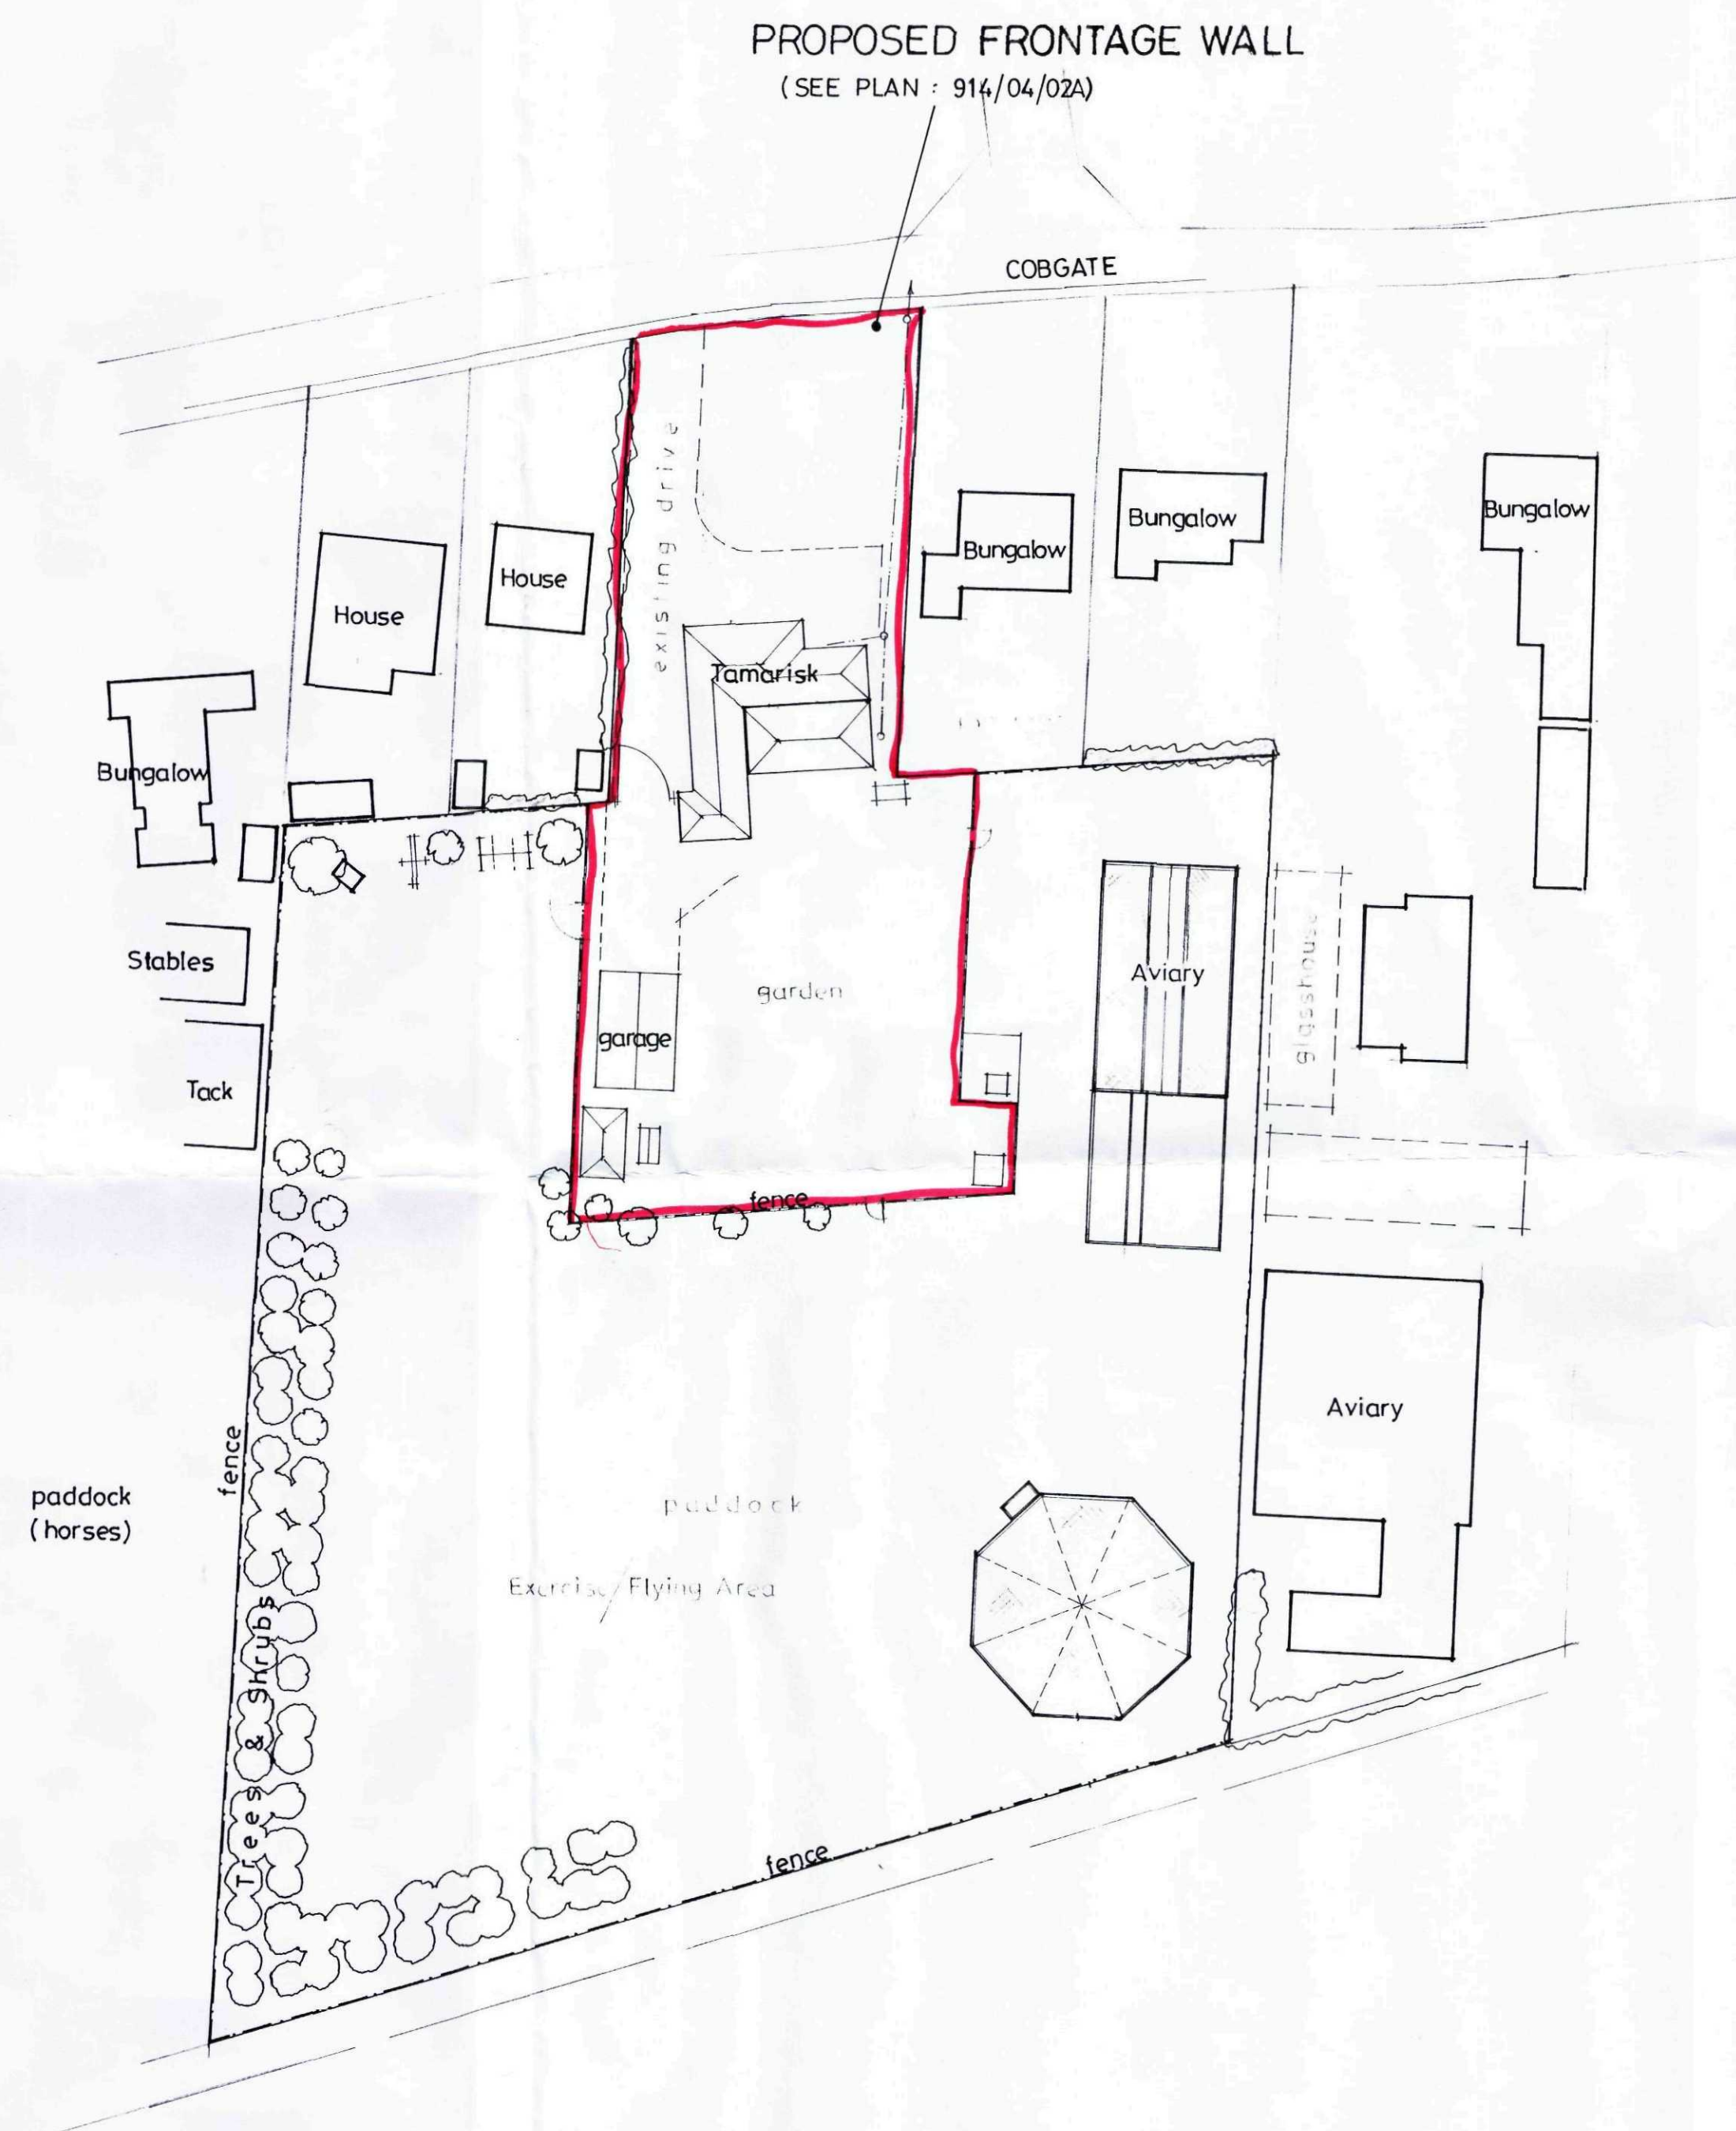

SITE PLAN

1 : 500



1 : 2500

SHDC
Planning & Development
25 NOV 2010
Ref: 0986-10

G. R. MERCHANT
I.ENG AMICE, FIWO,
ARCHITECTURAL, STRUCTURAL
& LAND DRAINAGE CONSULTANT
TEL: HOLBEACH (01406) 490800

PROJECT:	
PROPOSED NEW TAMARISK COBGATE WHAPLODE	FRONTAGE WALL

CLIENT:

MR & MRS R J H CREESE

SCALES: <i>AS INDICATED</i>	DATE: <i>MAY 2004</i>
------------------------------------	------------------------------

G. R. MERCHANT	DRAWING No.: 914/04/01A
----------------	----------------------------


REVISIONS:	
------------	--

DO NOT SCALE FROM THIS DRAWING


This drawing is copyright and may not be altered, traced, photographed or used for any purpose other than that for which it is issued.

The General Contractor is to check all dimensions on site and report discrepancies to the Architect.


All details shown on this drawing including foundations are based upon typical site conditions related to the area. No responsibility can be accepted for abnormal conditions which may be discovered during construction unless reported to the Architect so that design amendments may be made. The contractor is to have all necessary surveys and expert reports made available to the Architect. The contractor is to establish foundations to establish specific site conditions before foundation work is undertaken.

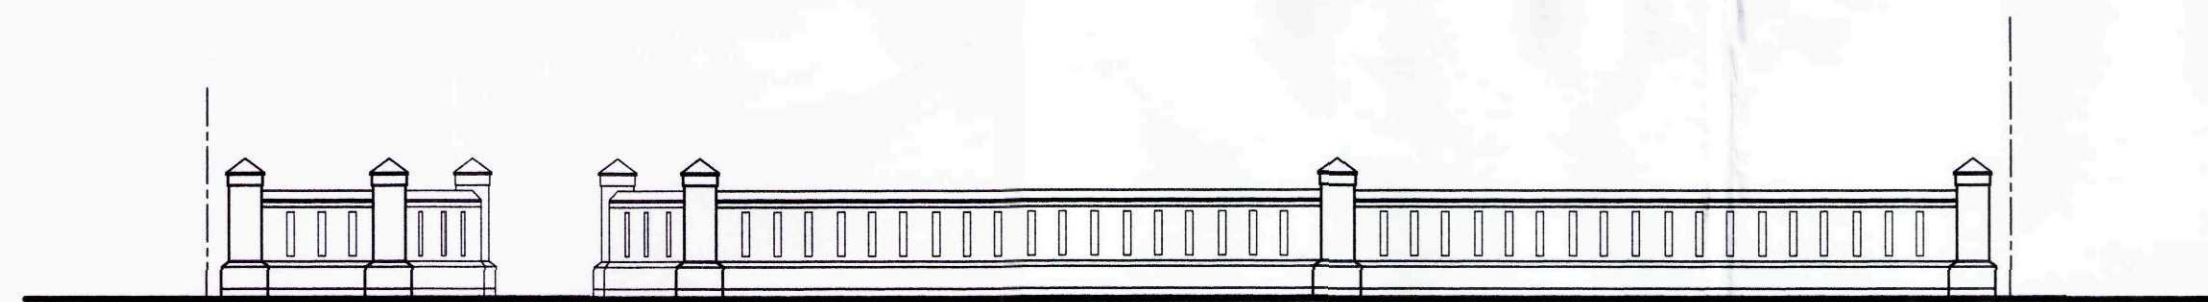


WALL ELEVATION - COBGATE
SCALE : 1/100

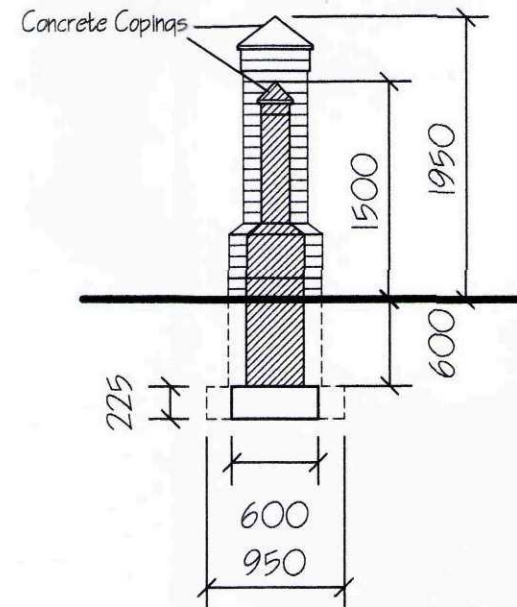


WALL SECTION
SCALE : 1/50

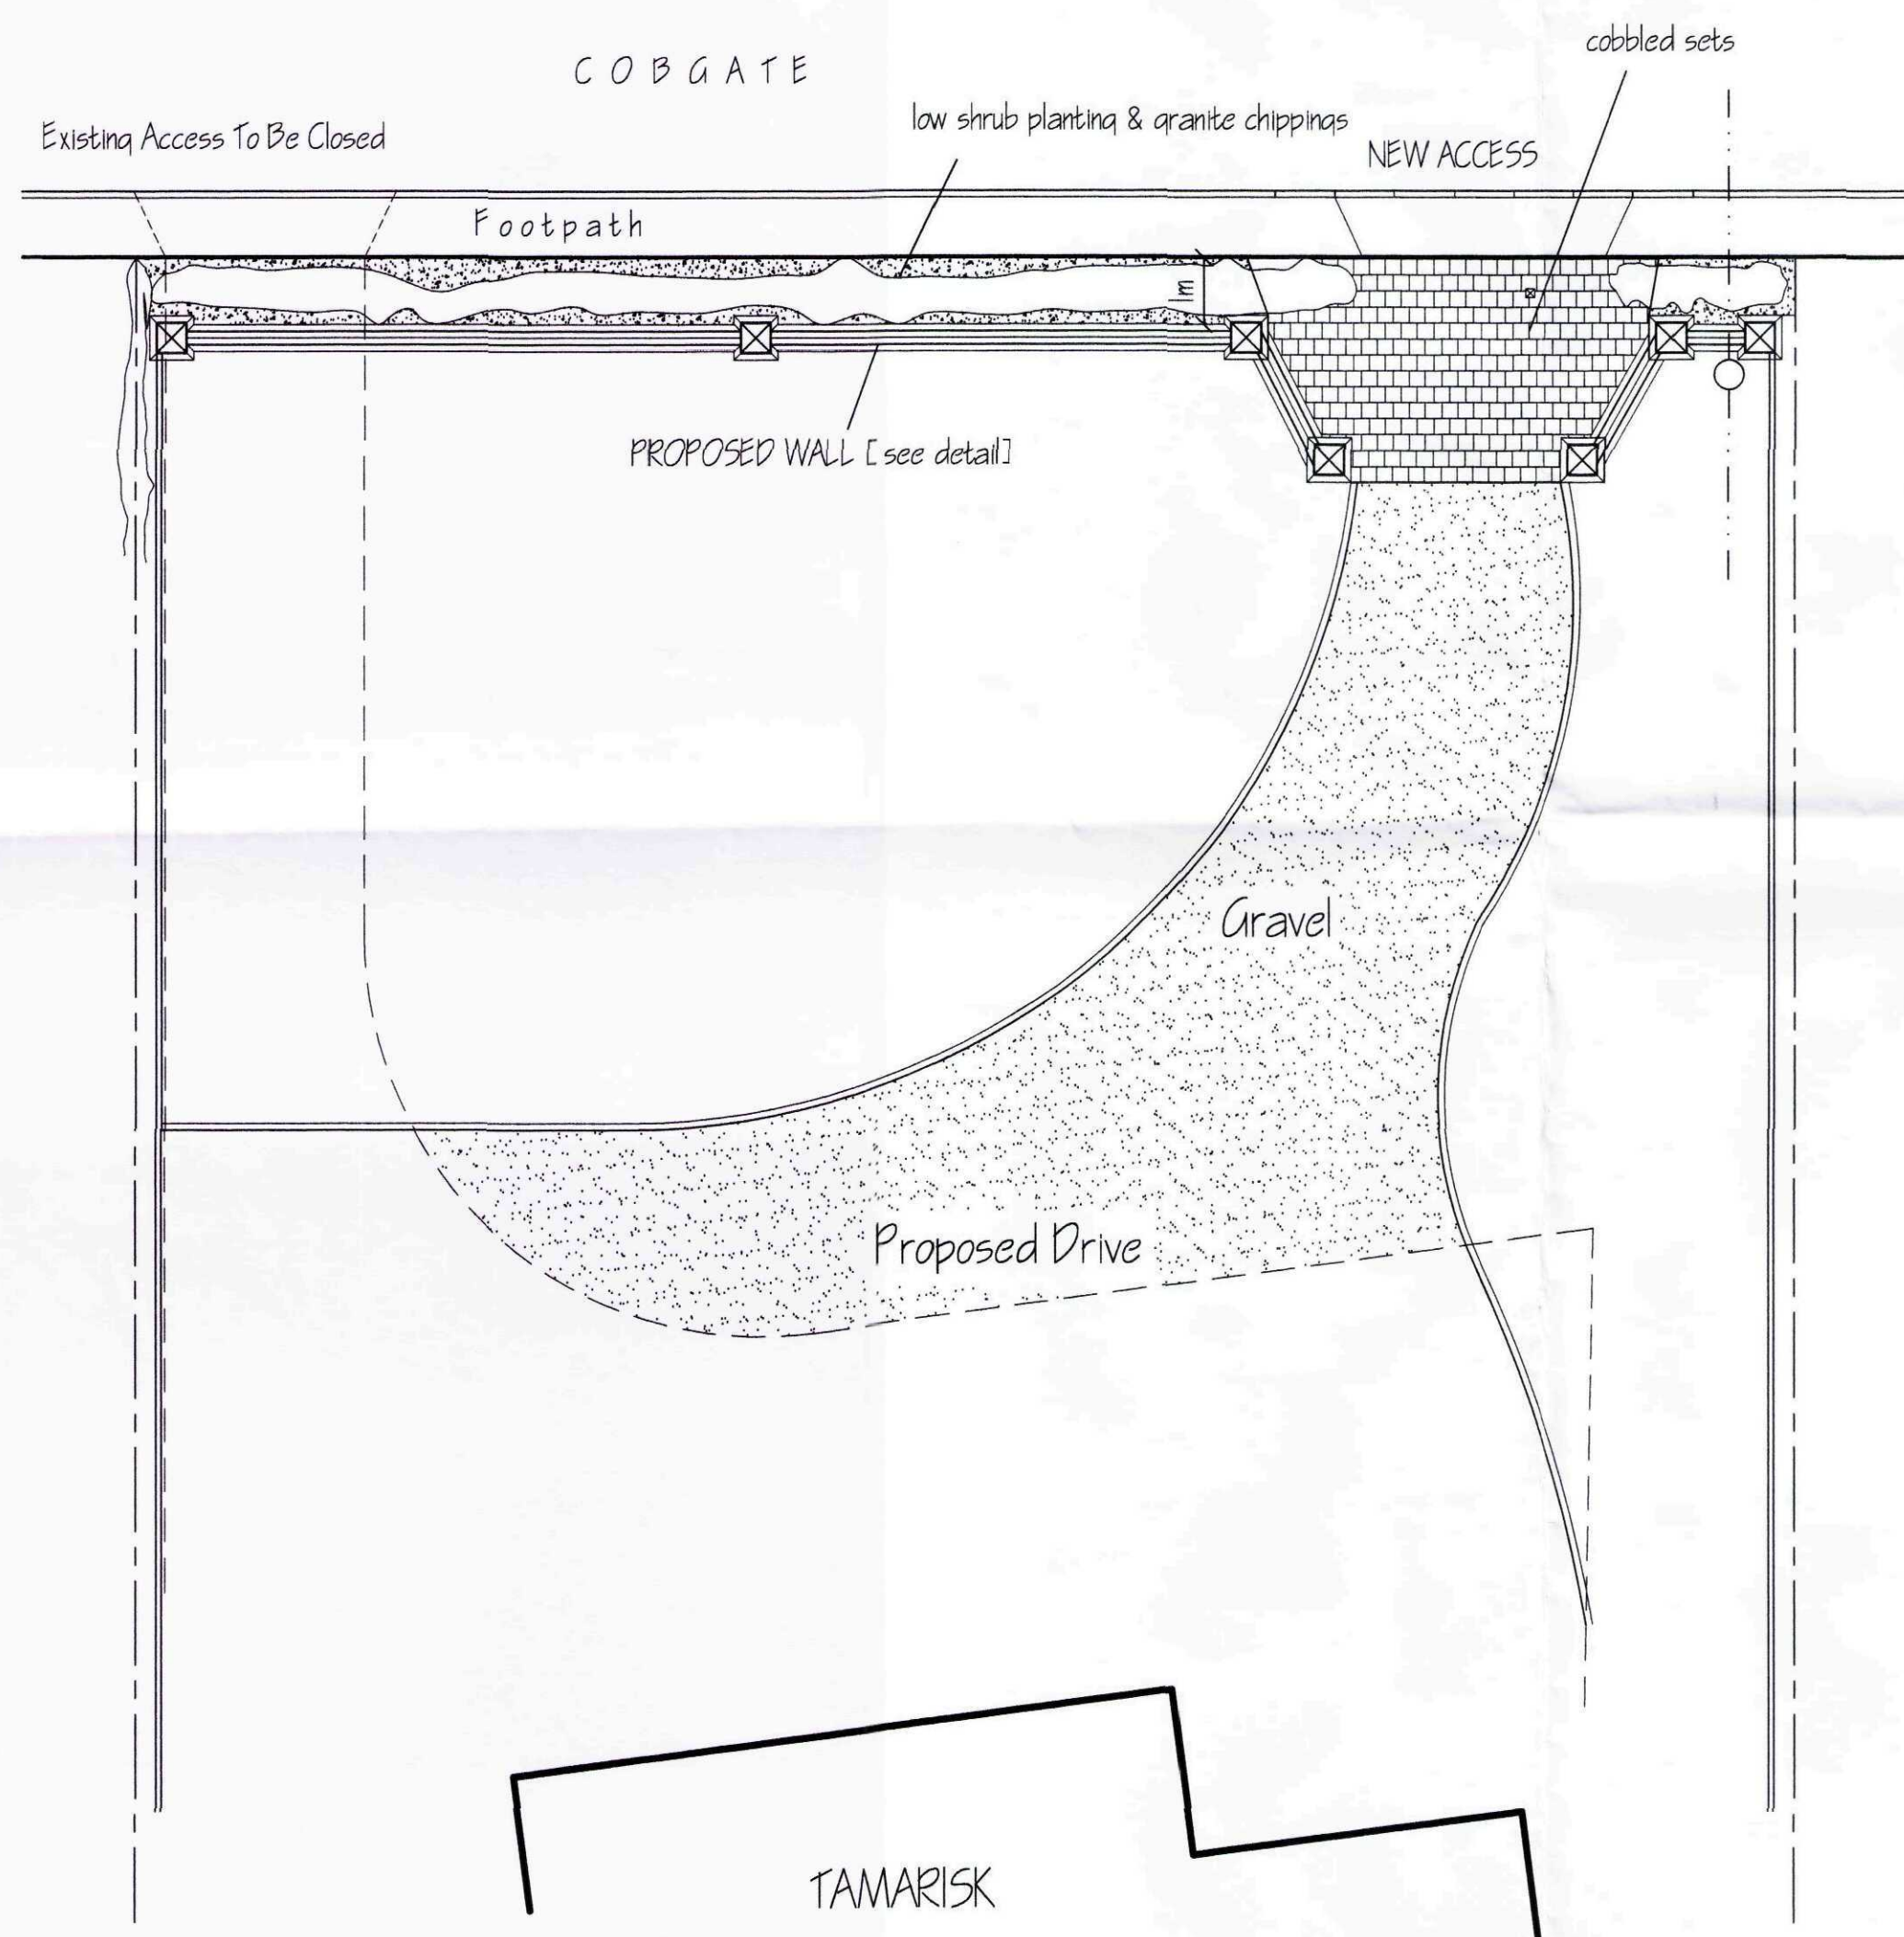

LAYOUT PLAN
SCALE : 1/100

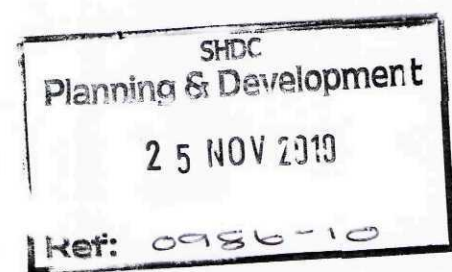

A		REVISION OF WALL - PLANNING	001/04
REV		REVISION	DATE
G. R. MERCHANT I.ENG AMICE FIWO ARCHITECTURAL, STRUCTURAL AND LAND DRAINAGE CONSULTANTS Unit 4, Wrights Mews 12A Park Road, Holbeach, Spalding, Lincs. PE12 7EE Tel: 01406 490800 Fax: 01406 425744 E-Mail: G. R. Merchant @ Merchant. FS. Co. UK			
Project PROPOSED NEW ACCESS TO COBGATE, 'TAMARISK', COBGATE, WHARFODE.			
Client MR. & MRS. R. J. H. CREESE.			
Drawing LAYOUT & DETAILS			
Job Ref. 914-04	Drawing No. 02A		
Date MAY '04	Drawn GRM		
Scales AS INDICATED.			
DO NOT SCALE FROM THIS DRAWING This drawing is copyright and may not be altered, copied, photocopied or used for any other purpose other than that for which it is issued. The General Contractor is to check all dimensions on site and report any discrepancies to the Architect. All scales shown on this drawing including foundations are based upon typical site conditions related to the area. No responsibility can be accepted for abnormal conditions which may be discovered during construction unless reported to the Architect so that design amendments may be considered. Site set out lines are recommended in respect of foundations to establish specific site conditions before foundation work is undertaken. This drawing is limited to the extent of information contained and does not constitute a contract. A specification of the works is to be used for the purpose of obtaining Planning / Building Regulation approval. This drawing must not be used as a contract document. It is the client or their appointed agents responsibility to ensure appropriate, availability of materials, adherence to specification, variations to contract etc. All materials to be new unless otherwise stated and all components and materials etc. to be used fixed and installed etc. in strict accordance with manufacturers instruction and relevant code of practice. Materials shall conform to appropriate British standard specification or BSAs, certificates or European code equivalent. The Employer / Client shall ensure that the selected contractor is competent with and adopts all measures necessary to achieve compliance with Health and Safety Regulations for Safety and Workplaces. The Employer / Client is advised that the drawing is not to be used to comply with the Construction Design and Management Regulations an independent Planning Supervisor will be required. The works shall comply with all that is shown on the drawing and details. Work that may not specifically shown but may be reasonably inferred as necessary to carry out the works shall be deemed to be included.			

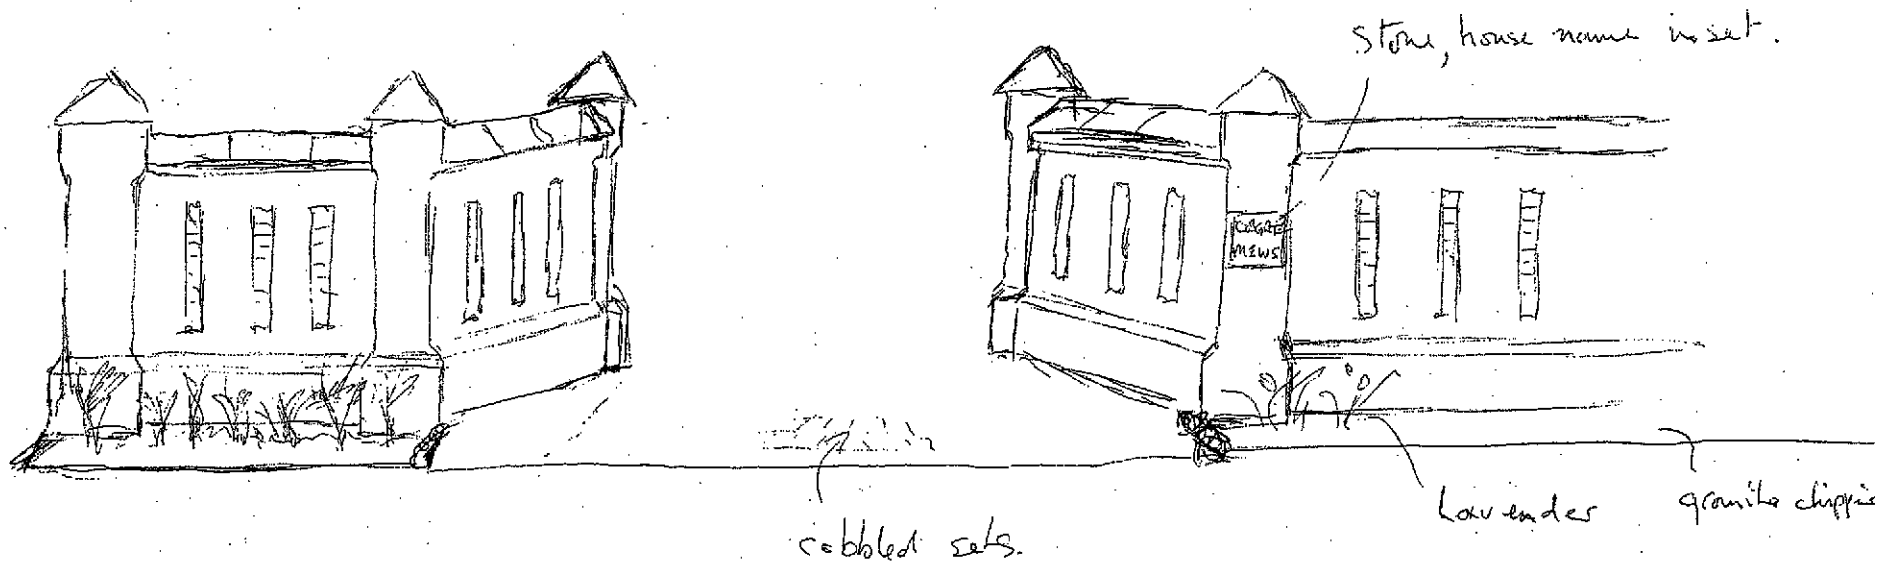

SHDC
Planning & Development
25 NOV 2019
Ref: 0986-10


25 NOV 2010

0986-10

reclaimed brick

reclaimed or stone

dormer

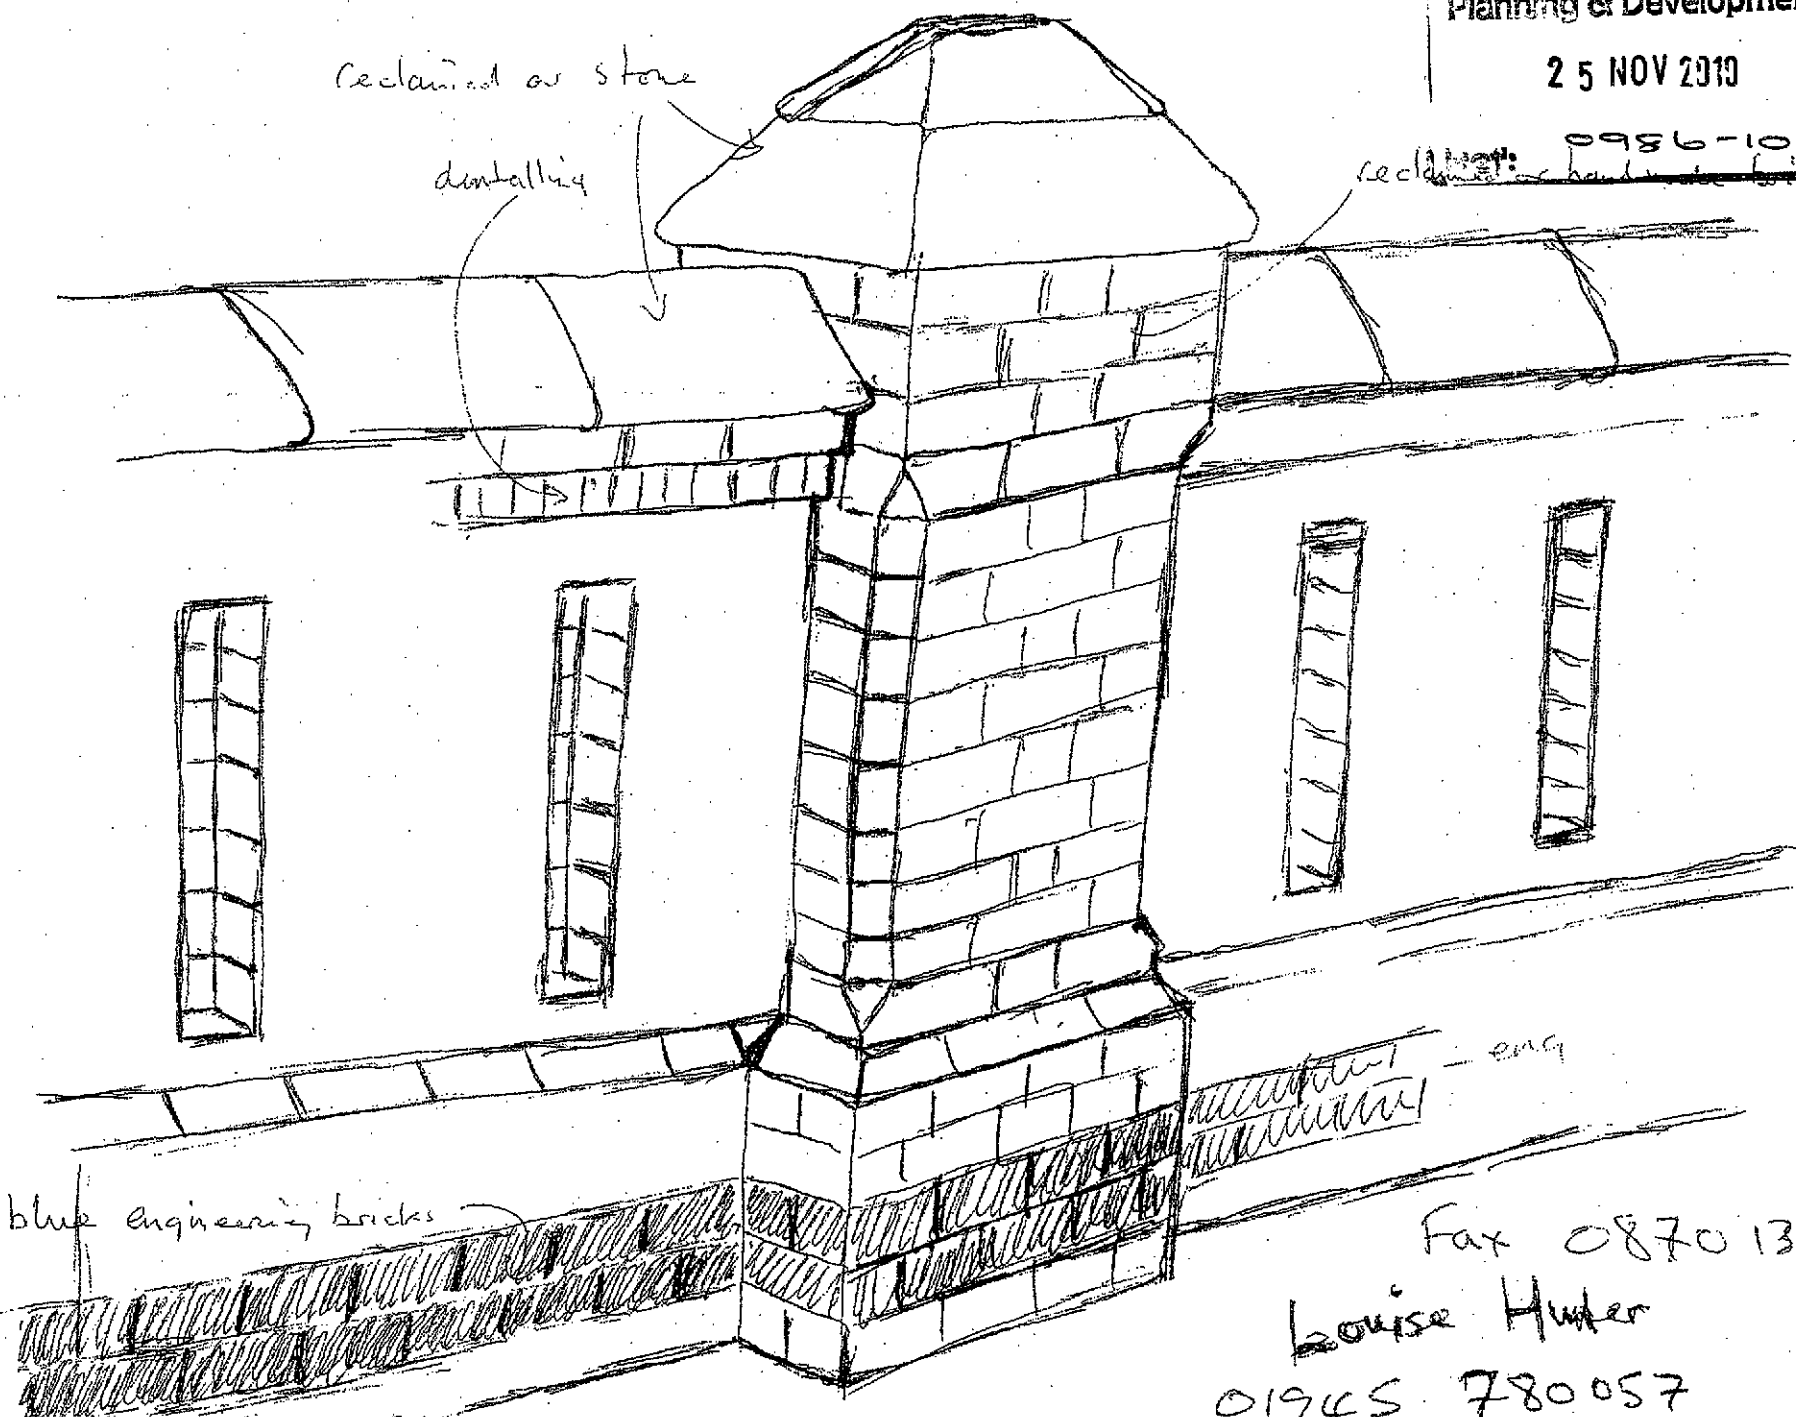

blue engineering bricks

eng

Fax 0870 137385
Louise Hunter
01945 780057