




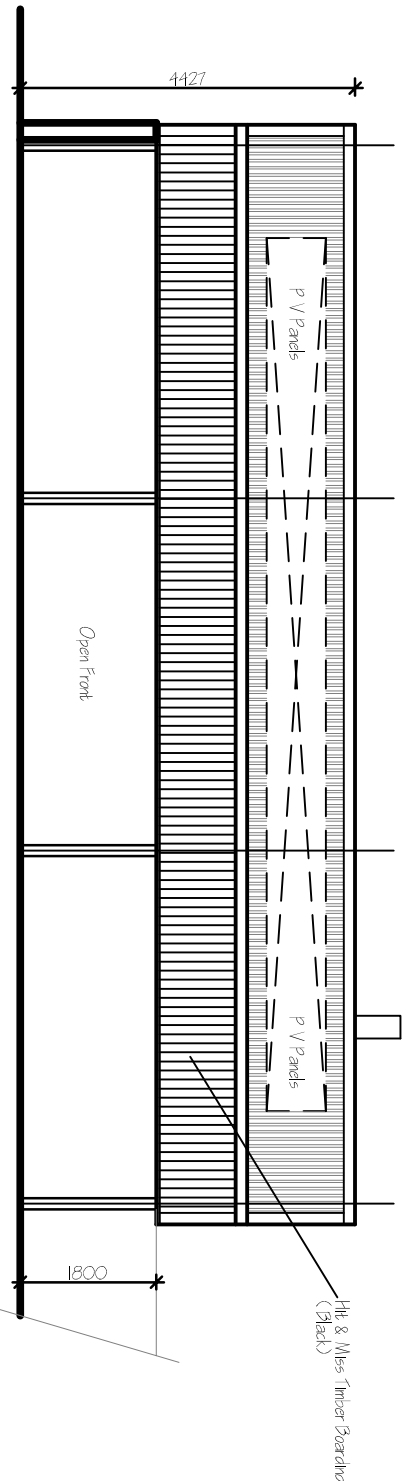


SOUTH ELEVATION

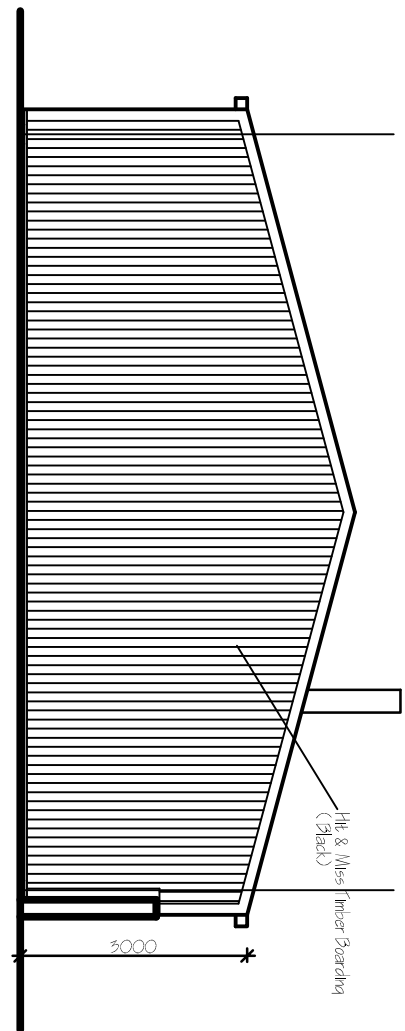


EAST ELEVATION

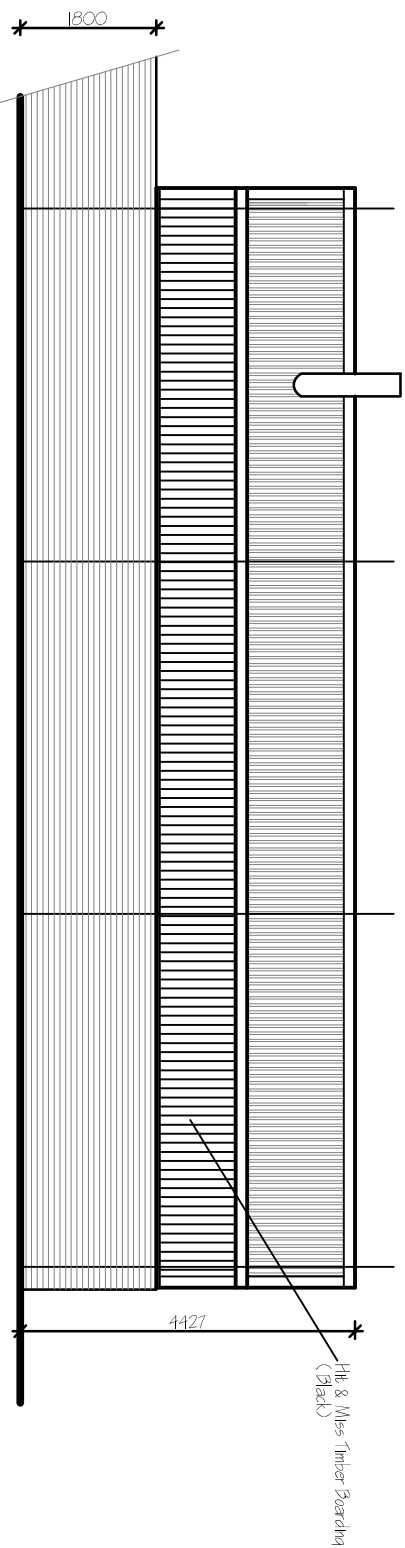


NORTH ELEVATION

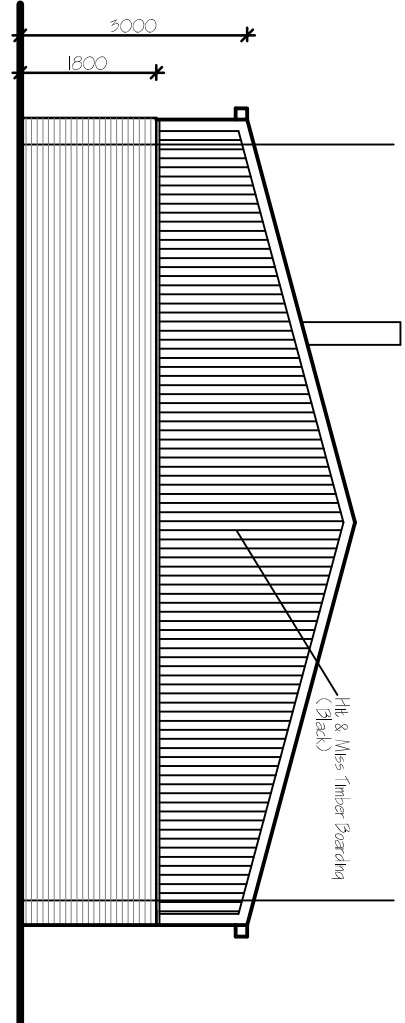


WEST ELEVATION

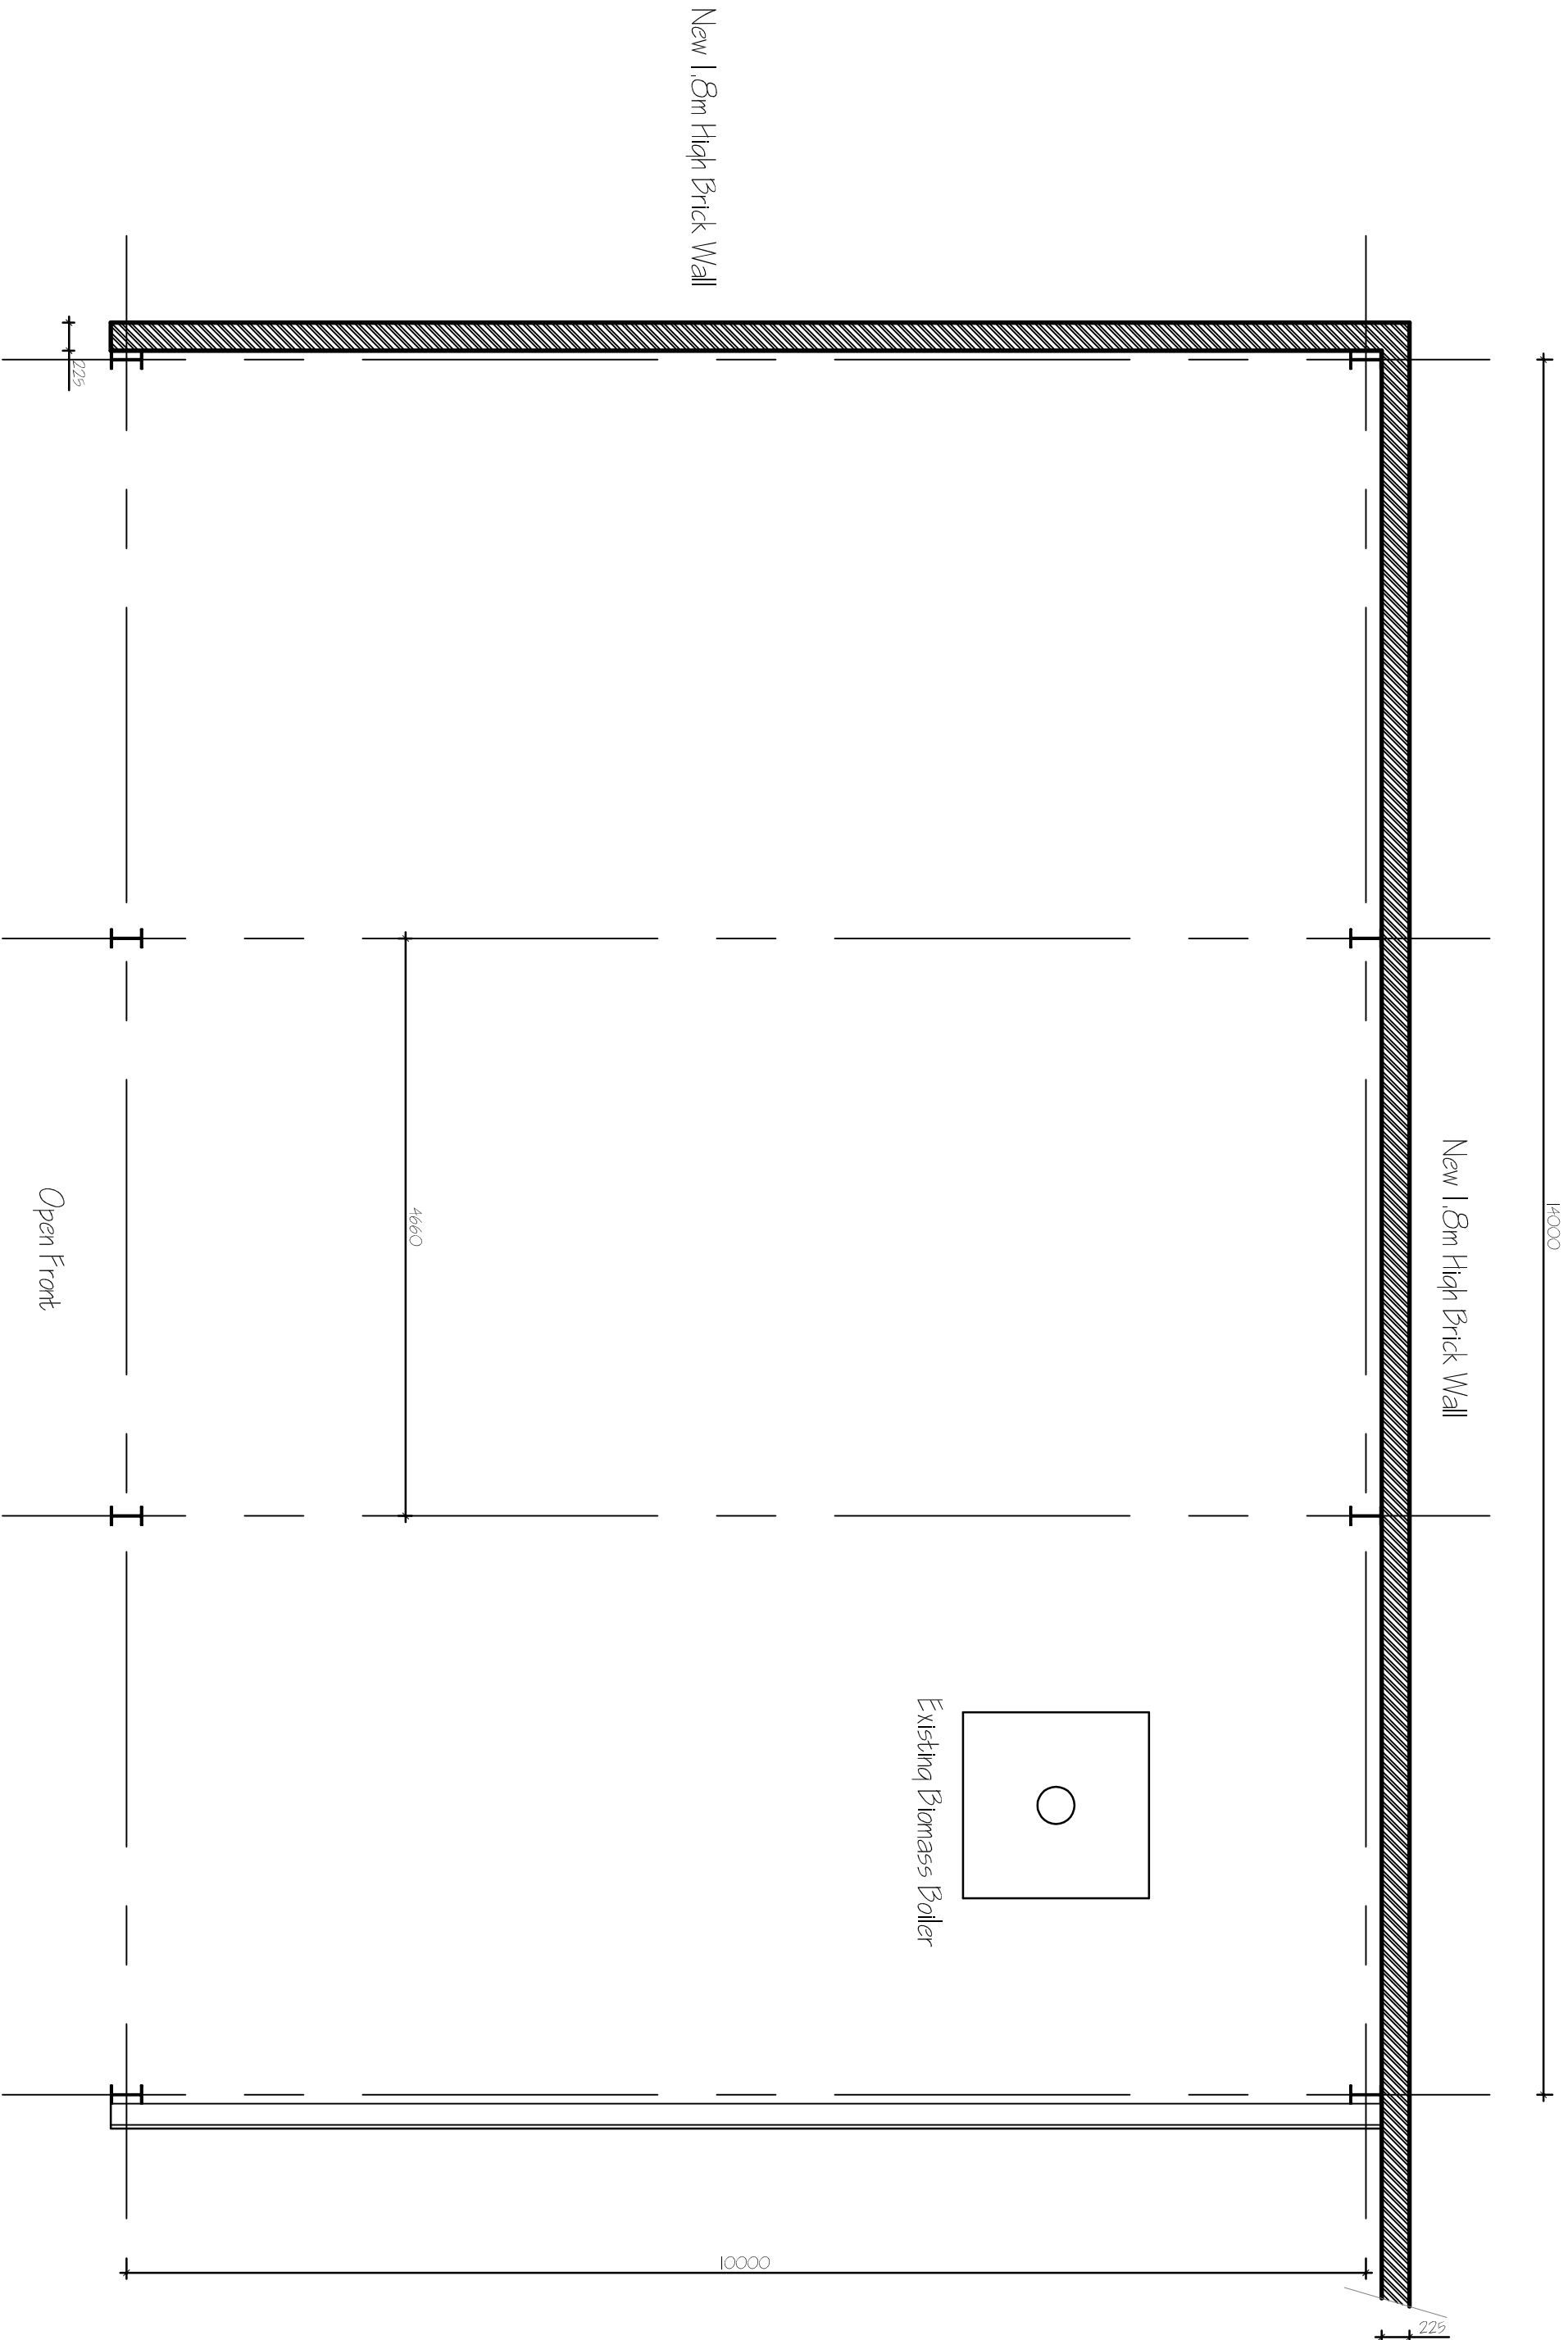

GROUND FLOOR PLAN

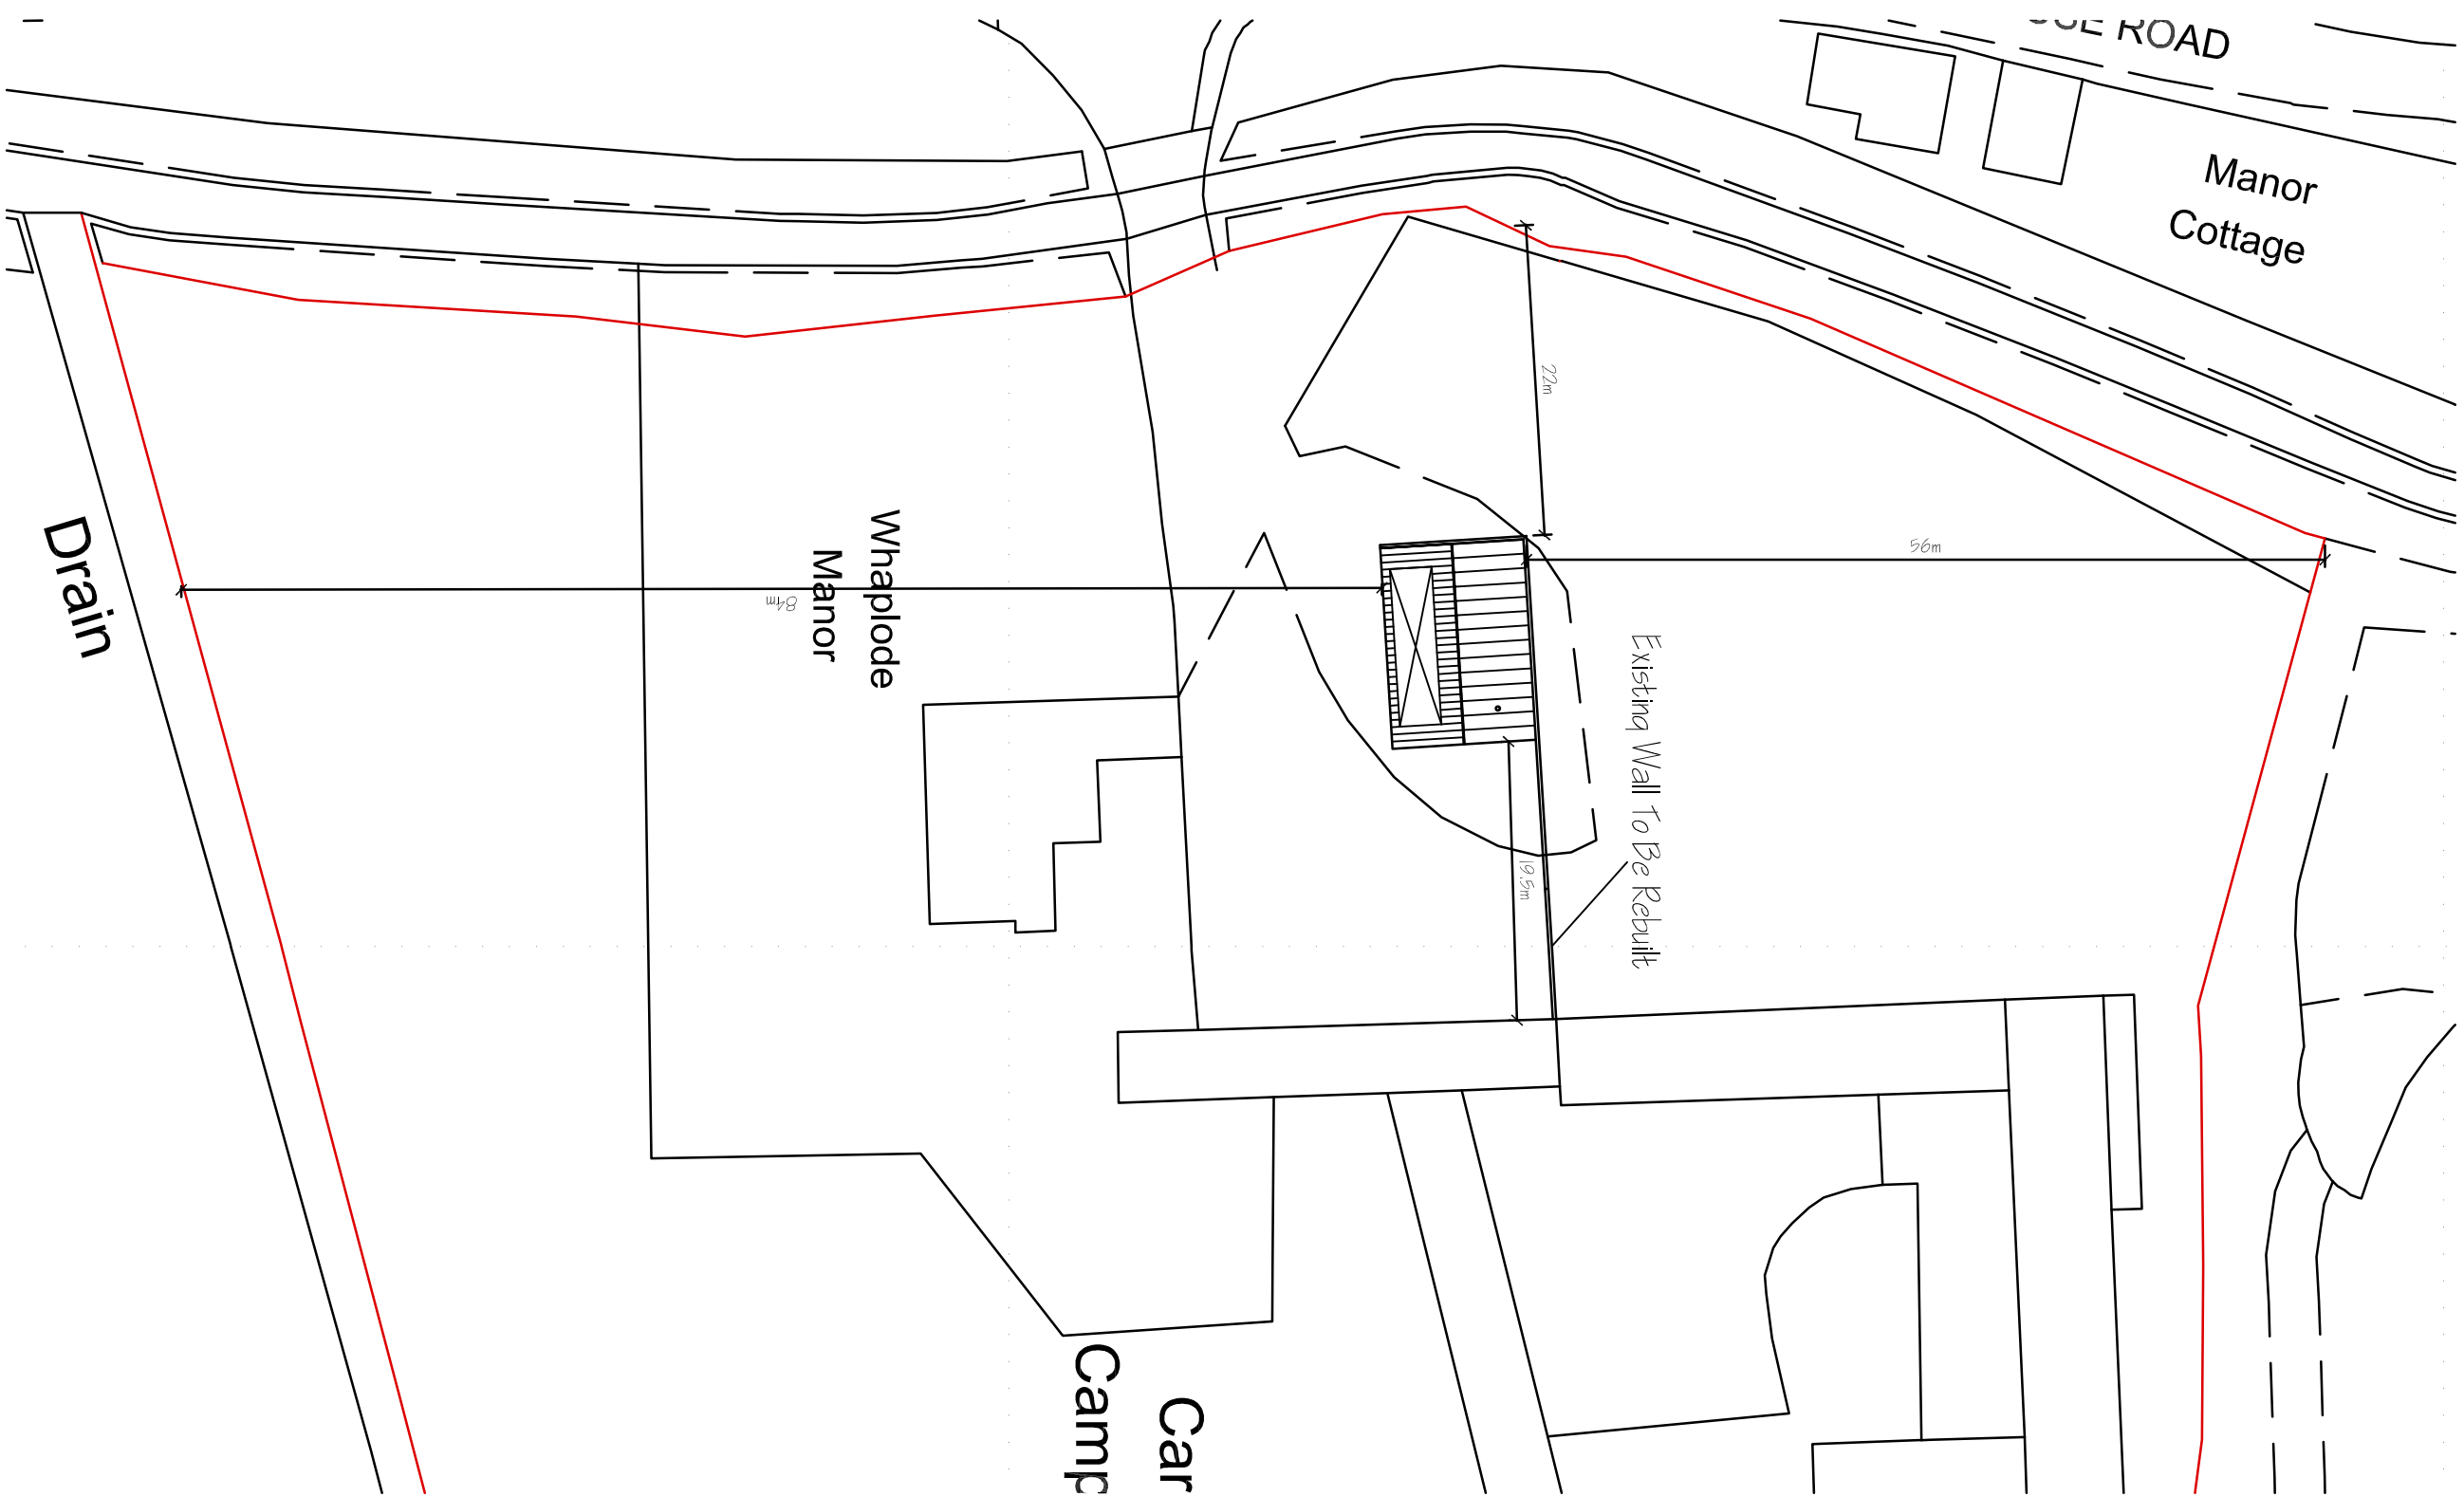

PART BLOCK PLAN 1:500

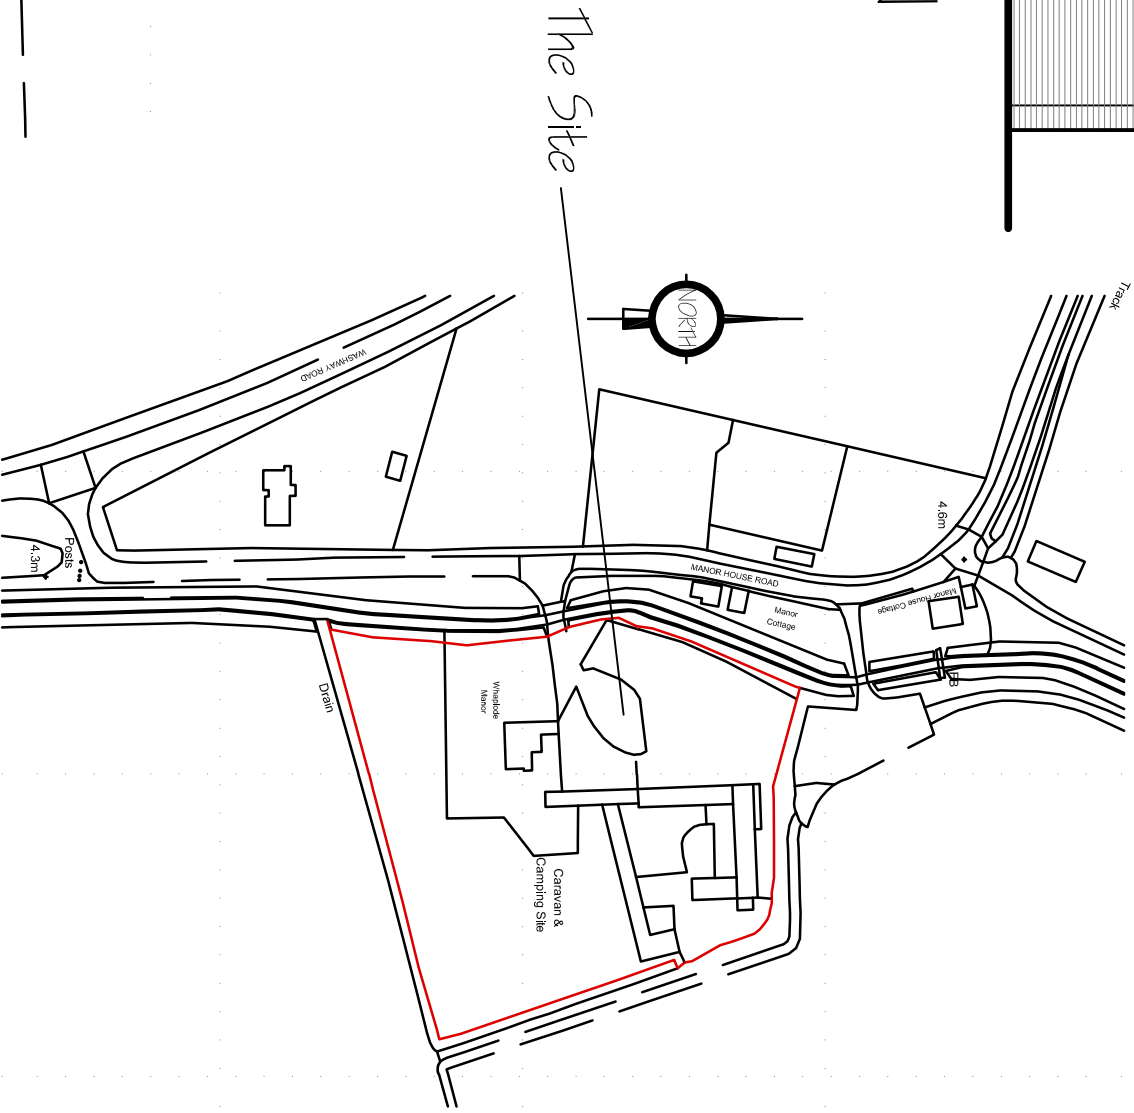

LOCATION PLAN 1:2500

G. R. MERCHANT LTD. LENG AMICE FWO	
ARCHITECTURAL, STRUCTURAL AND LAND DRAINAGE CONSULTANTS	
4 Wrights Mews 12A Park Road, Holbeach, Spalding, Lincs, PE12 7EE Tel: 01406 480800 Fax: 01406 488744 E-Mail: gr.merchant@btconnect.com	
Project PROPOSED OPEN BIO-MASS BUILDING WHAPLODE MANOR MANOR HOUSE ROAD, SPALDING, Lincs. PE12 8AZ	
Client MR & MRS P WOOD	
Drawing FLOOR PLAN - PROPOSED ELEVATIONS - PROPOSED LOCATION PLAN - PROPOSED	
Job Ref.	Drawing No.
3127-17	OIA
Date SEPT 2017	Drawn SLB
Scales 1:50, 1:100 (Unless Otherwise Stated)	
DO NOT SCALE FROM THIS DRAWING	
This drawing is the property of G. R. Merchant Ltd. and is to be used for the purpose for which it was prepared. It is not to be used for any other purpose without the written consent of G. R. Merchant Ltd. The drawing is to be used for the purpose for which it was prepared. It is not to be used for any other purpose without the written consent of G. R. Merchant Ltd. The drawing is to be used for the purpose for which it was prepared. It is not to be used for any other purpose without the written consent of G. R. Merchant Ltd.	