



All dimensions to be checked on site by contractor and not scaled from this drawing. ArchiWest Ltd accept no liability for any expense, loss or damage of whatsoever nature and however arising, from any variation made to this drawing, or in the execution of the work to which it relates.

© This Drawing is the copyright of ArchiWest Ltd.

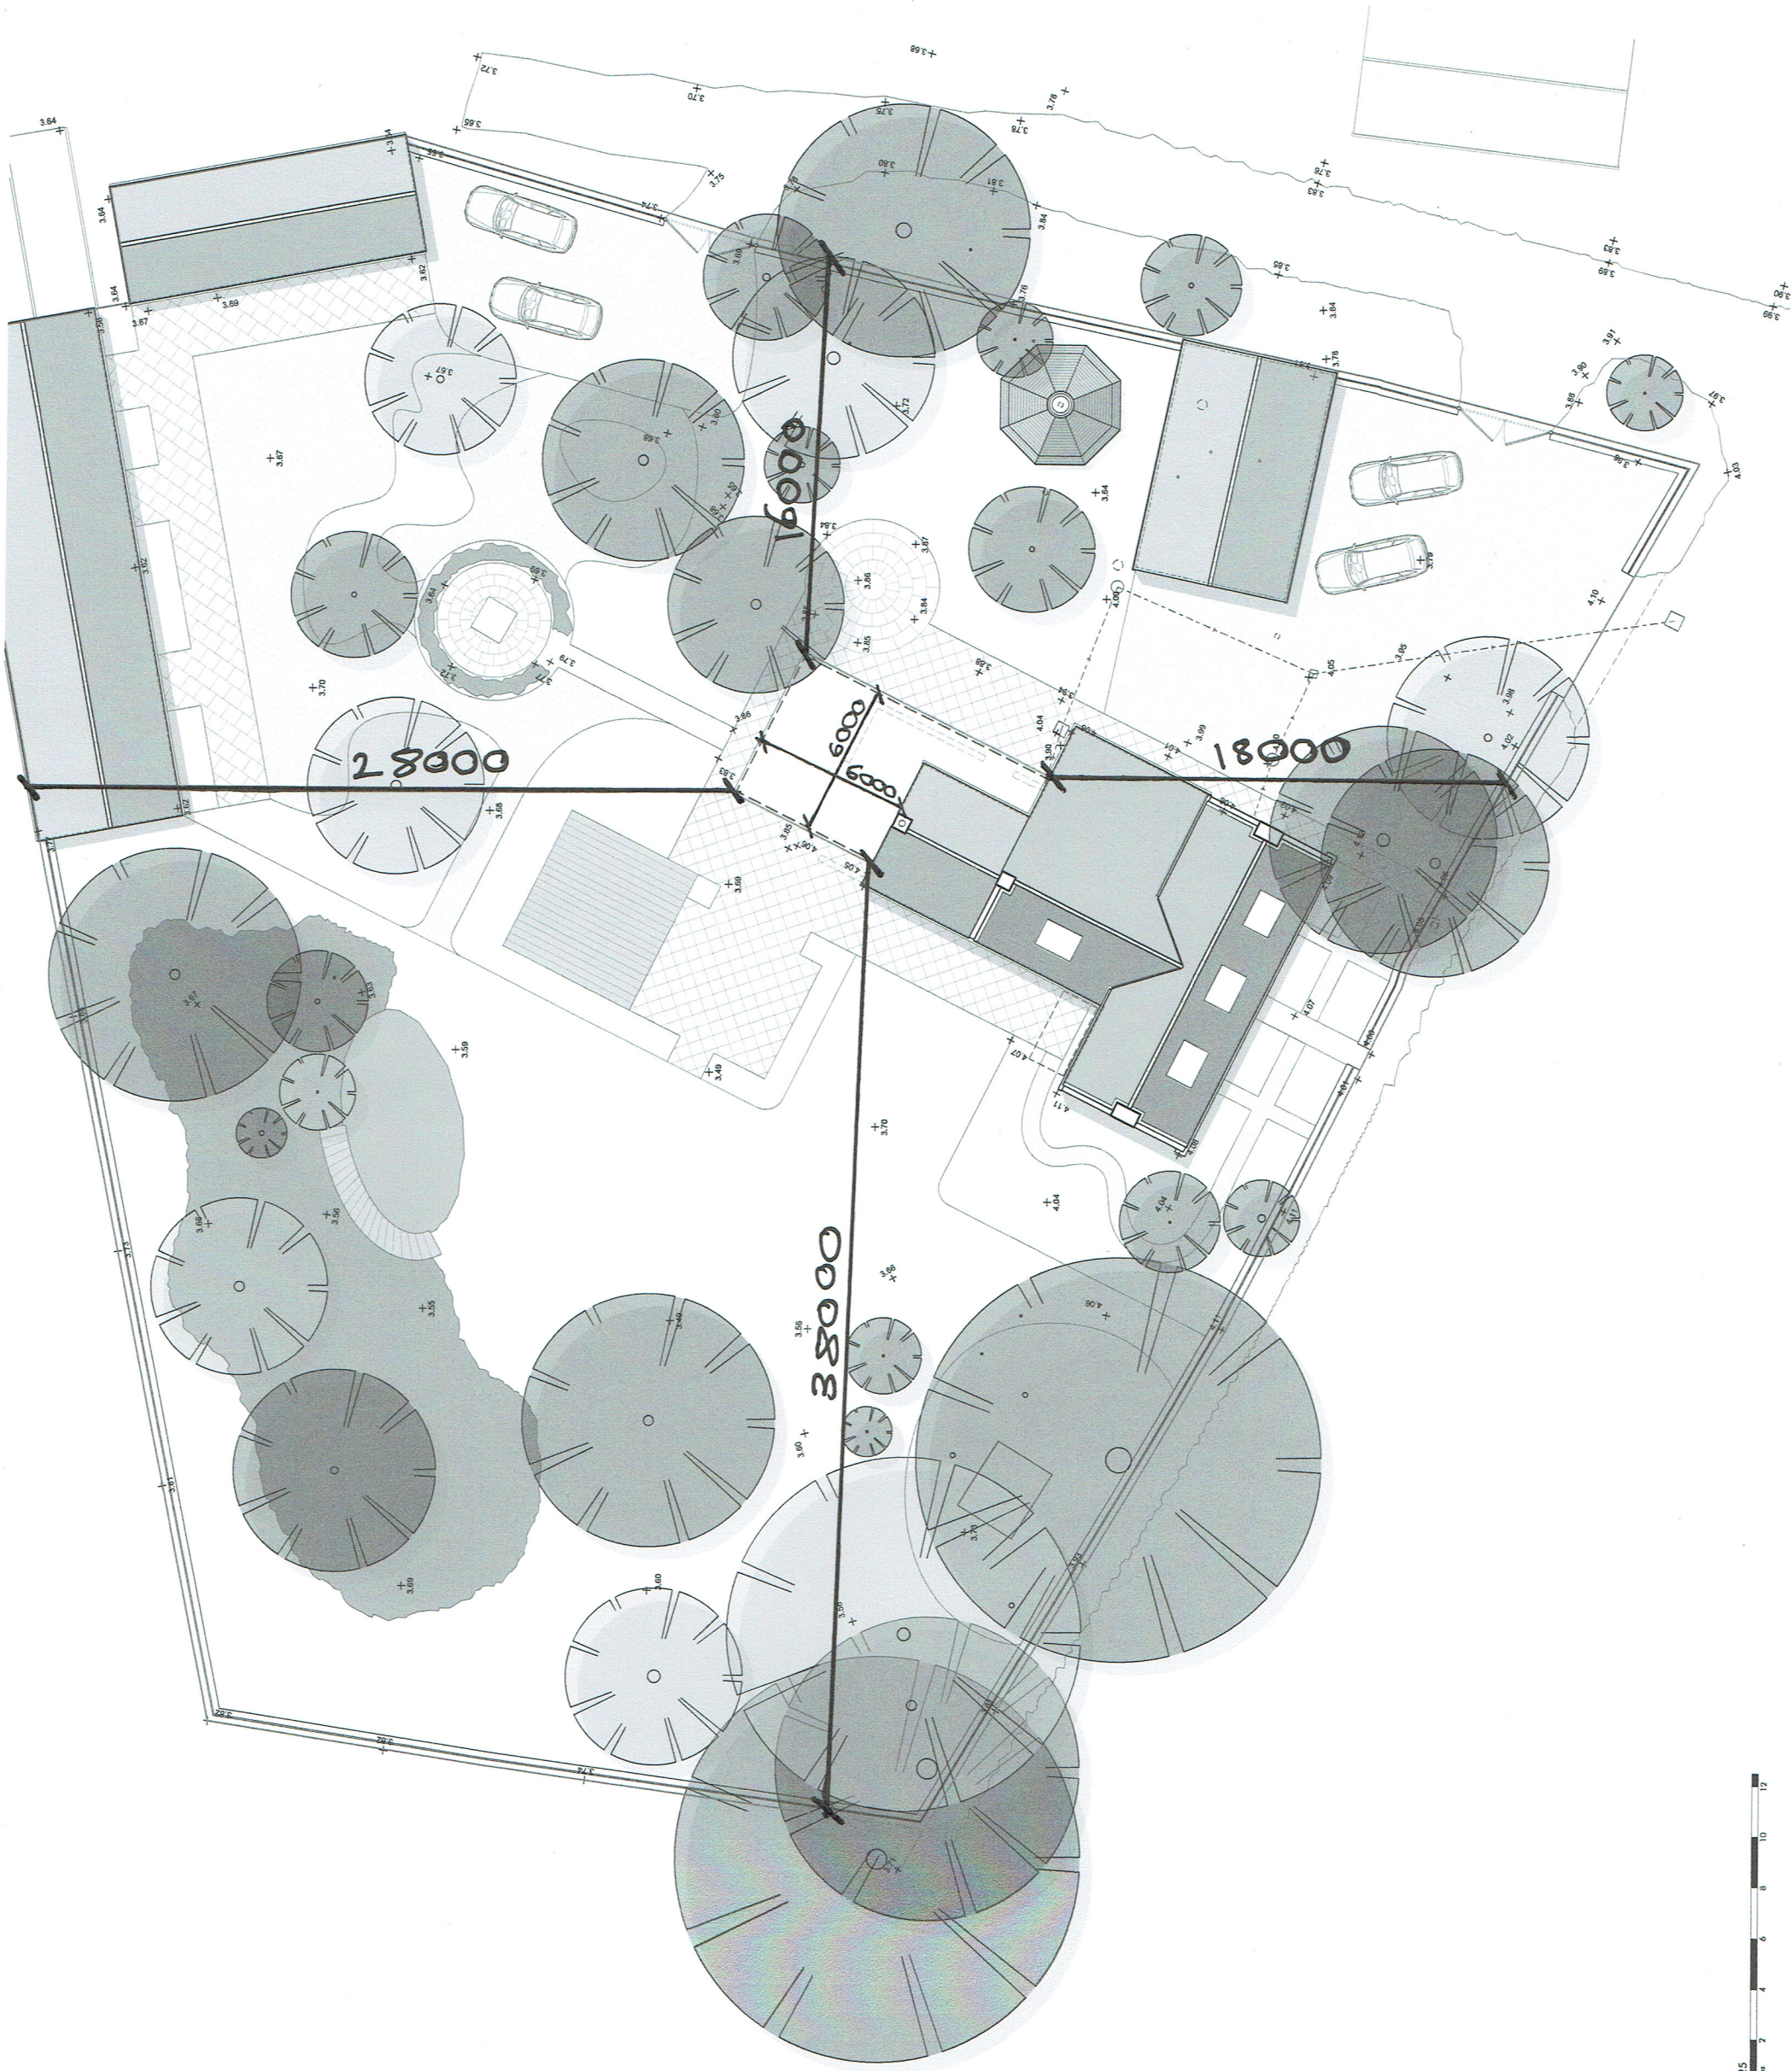

Rev.	Date	Drawn by	Checked by	Detail	Drawing Scale
Nov 2024	JC	LW	1:125 @ A1		

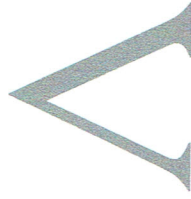

A. The Autolabs, Cheddar business park, B527 3EB
E. Studio@ArchiWest.co.uk T. 01934 311017
W. www.ArchiWest.co.uk

Drawing Stage

PLANNING

Drawing title

PROPOSED LANDSCAPING
& SITE PLAN

Project

PIPWELL MANOR

Drawing number

0255.12 -

ARCHIWEST
Architectural and Planning