

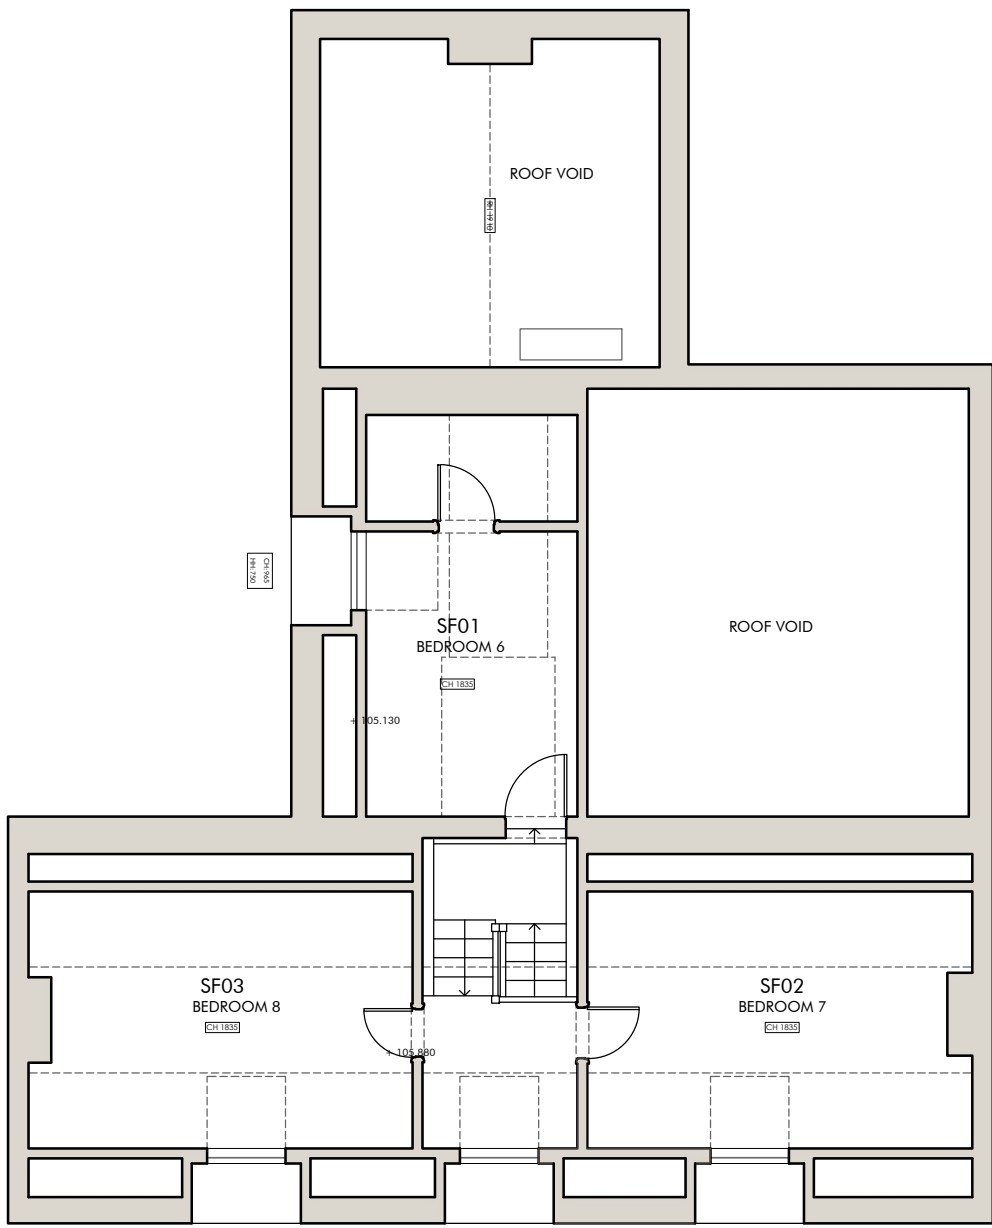


All dimensions to be checked on site by contractor and not scaled from this drawing. ArchiWest Ltd accept no liability for any expense, loss or damage of whatsoever nature and however arising; from any variation made to this drawing; or in the execution of the work to which it relates.


© This Drawing is the copyright of ArchiWest Ltd.

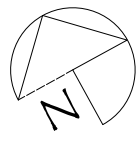

SECOND FLOOR PLAN | AS EXISTING 1:100

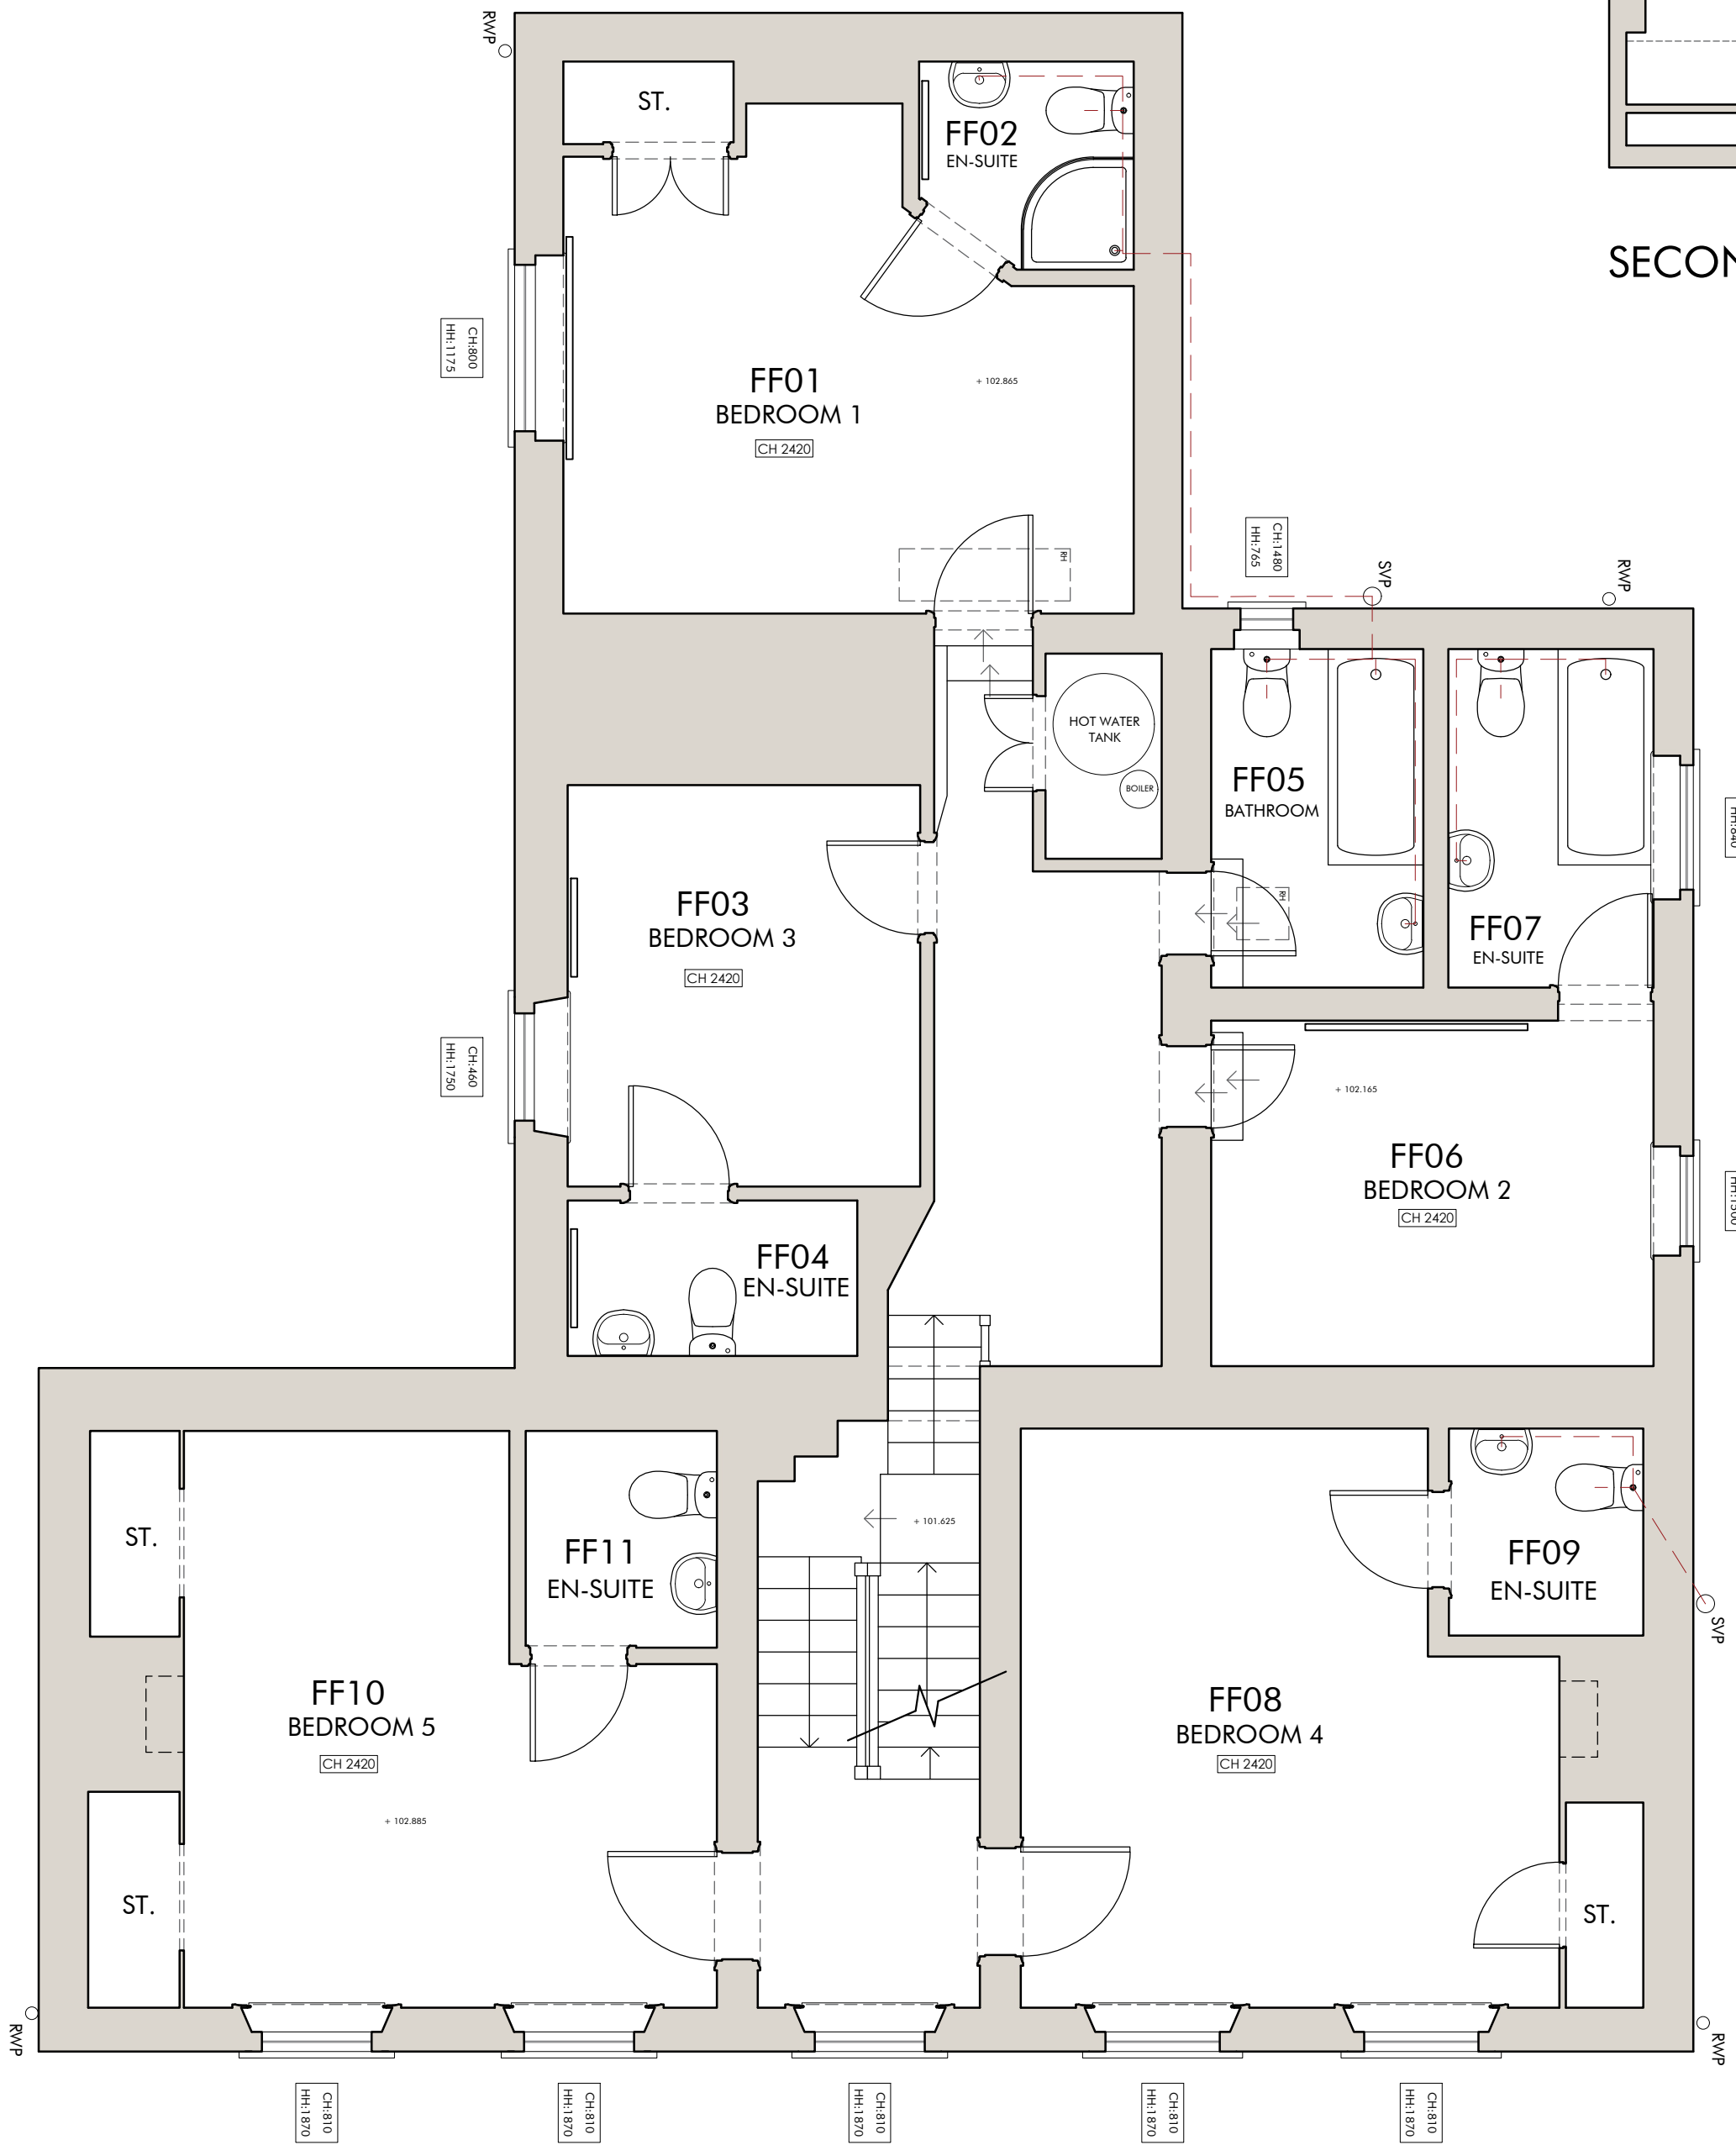

FIRST FLOOR PLAN | AS EXISTING 1:50

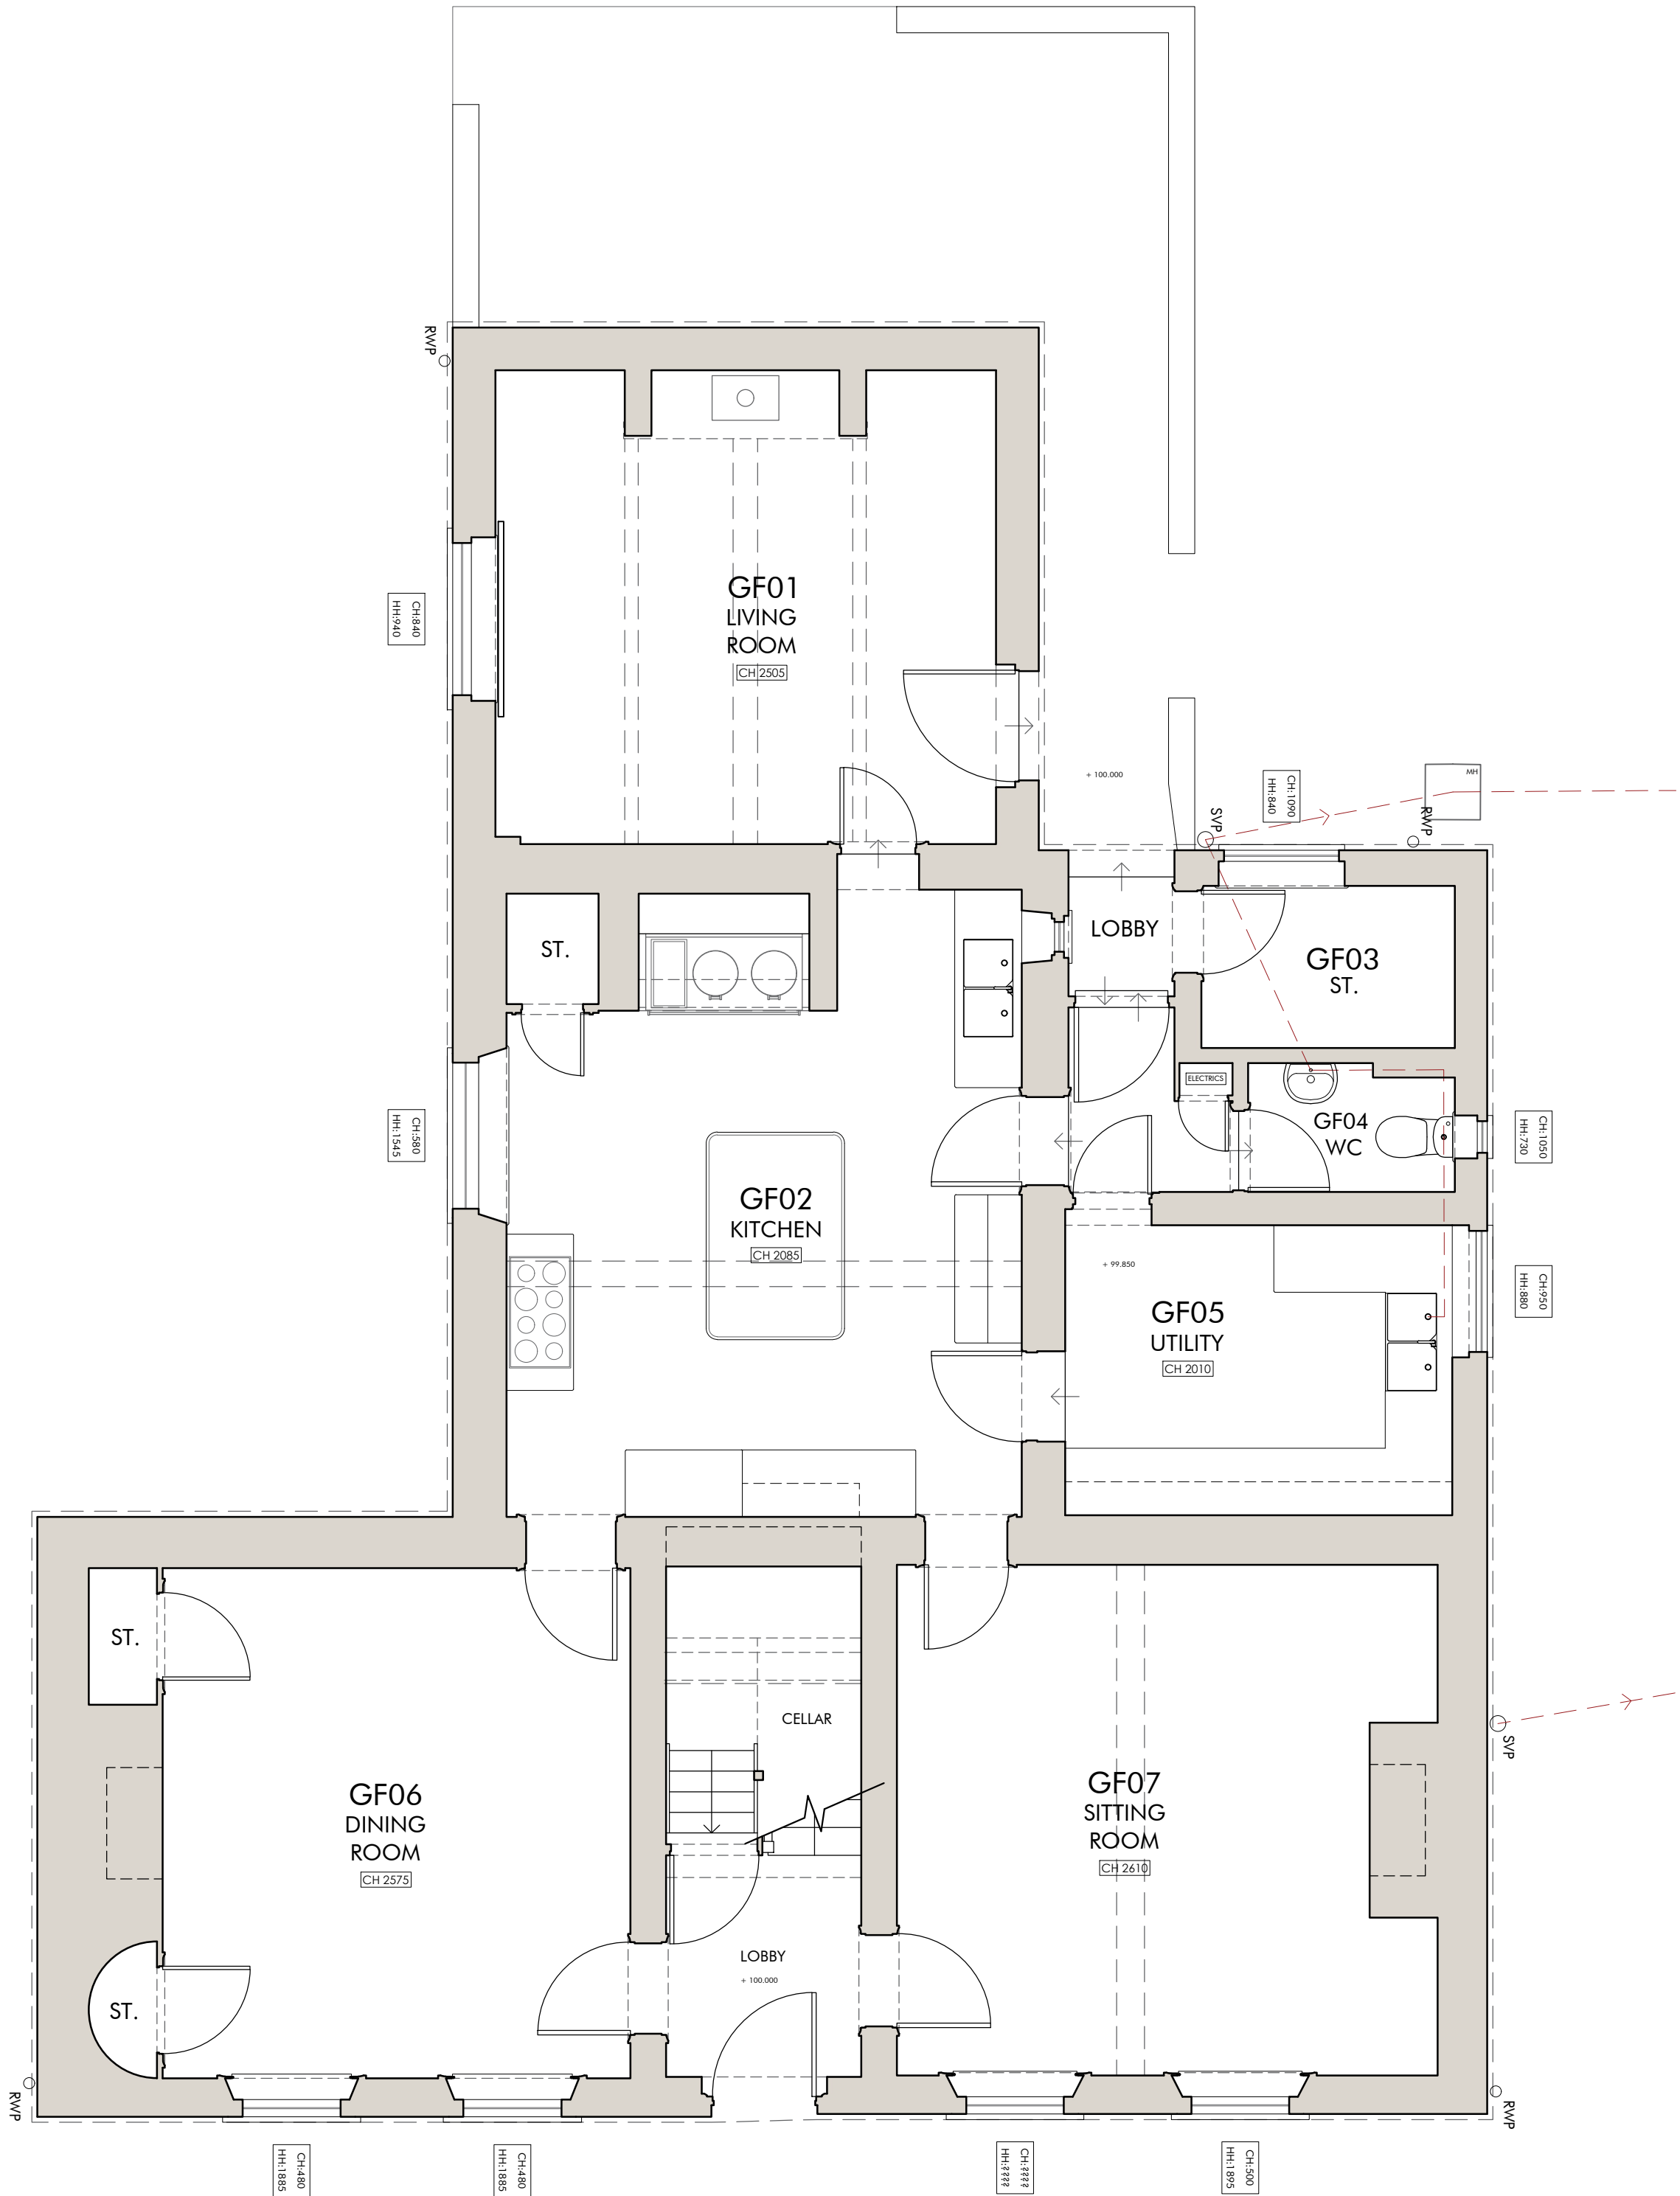

GROUND FLOOR PLAN | AS EXISTING 1:50

Rev.	Date	Detail	Drawing Scale
Aug 2024	JC	LW	1:100/50 @ A1



A: The Astrolabe, Cheddar business park, BS27 3EB
E: Studio@ArchiWest.co.uk T: 01934 311017
W: www.ArchiWest.co.uk

Drawing Stage
SURVEY

Drawing title
EXISTING PLANS

Project
PIPWELL MANOR

Drawing number
Rev.

0255.03 A

