
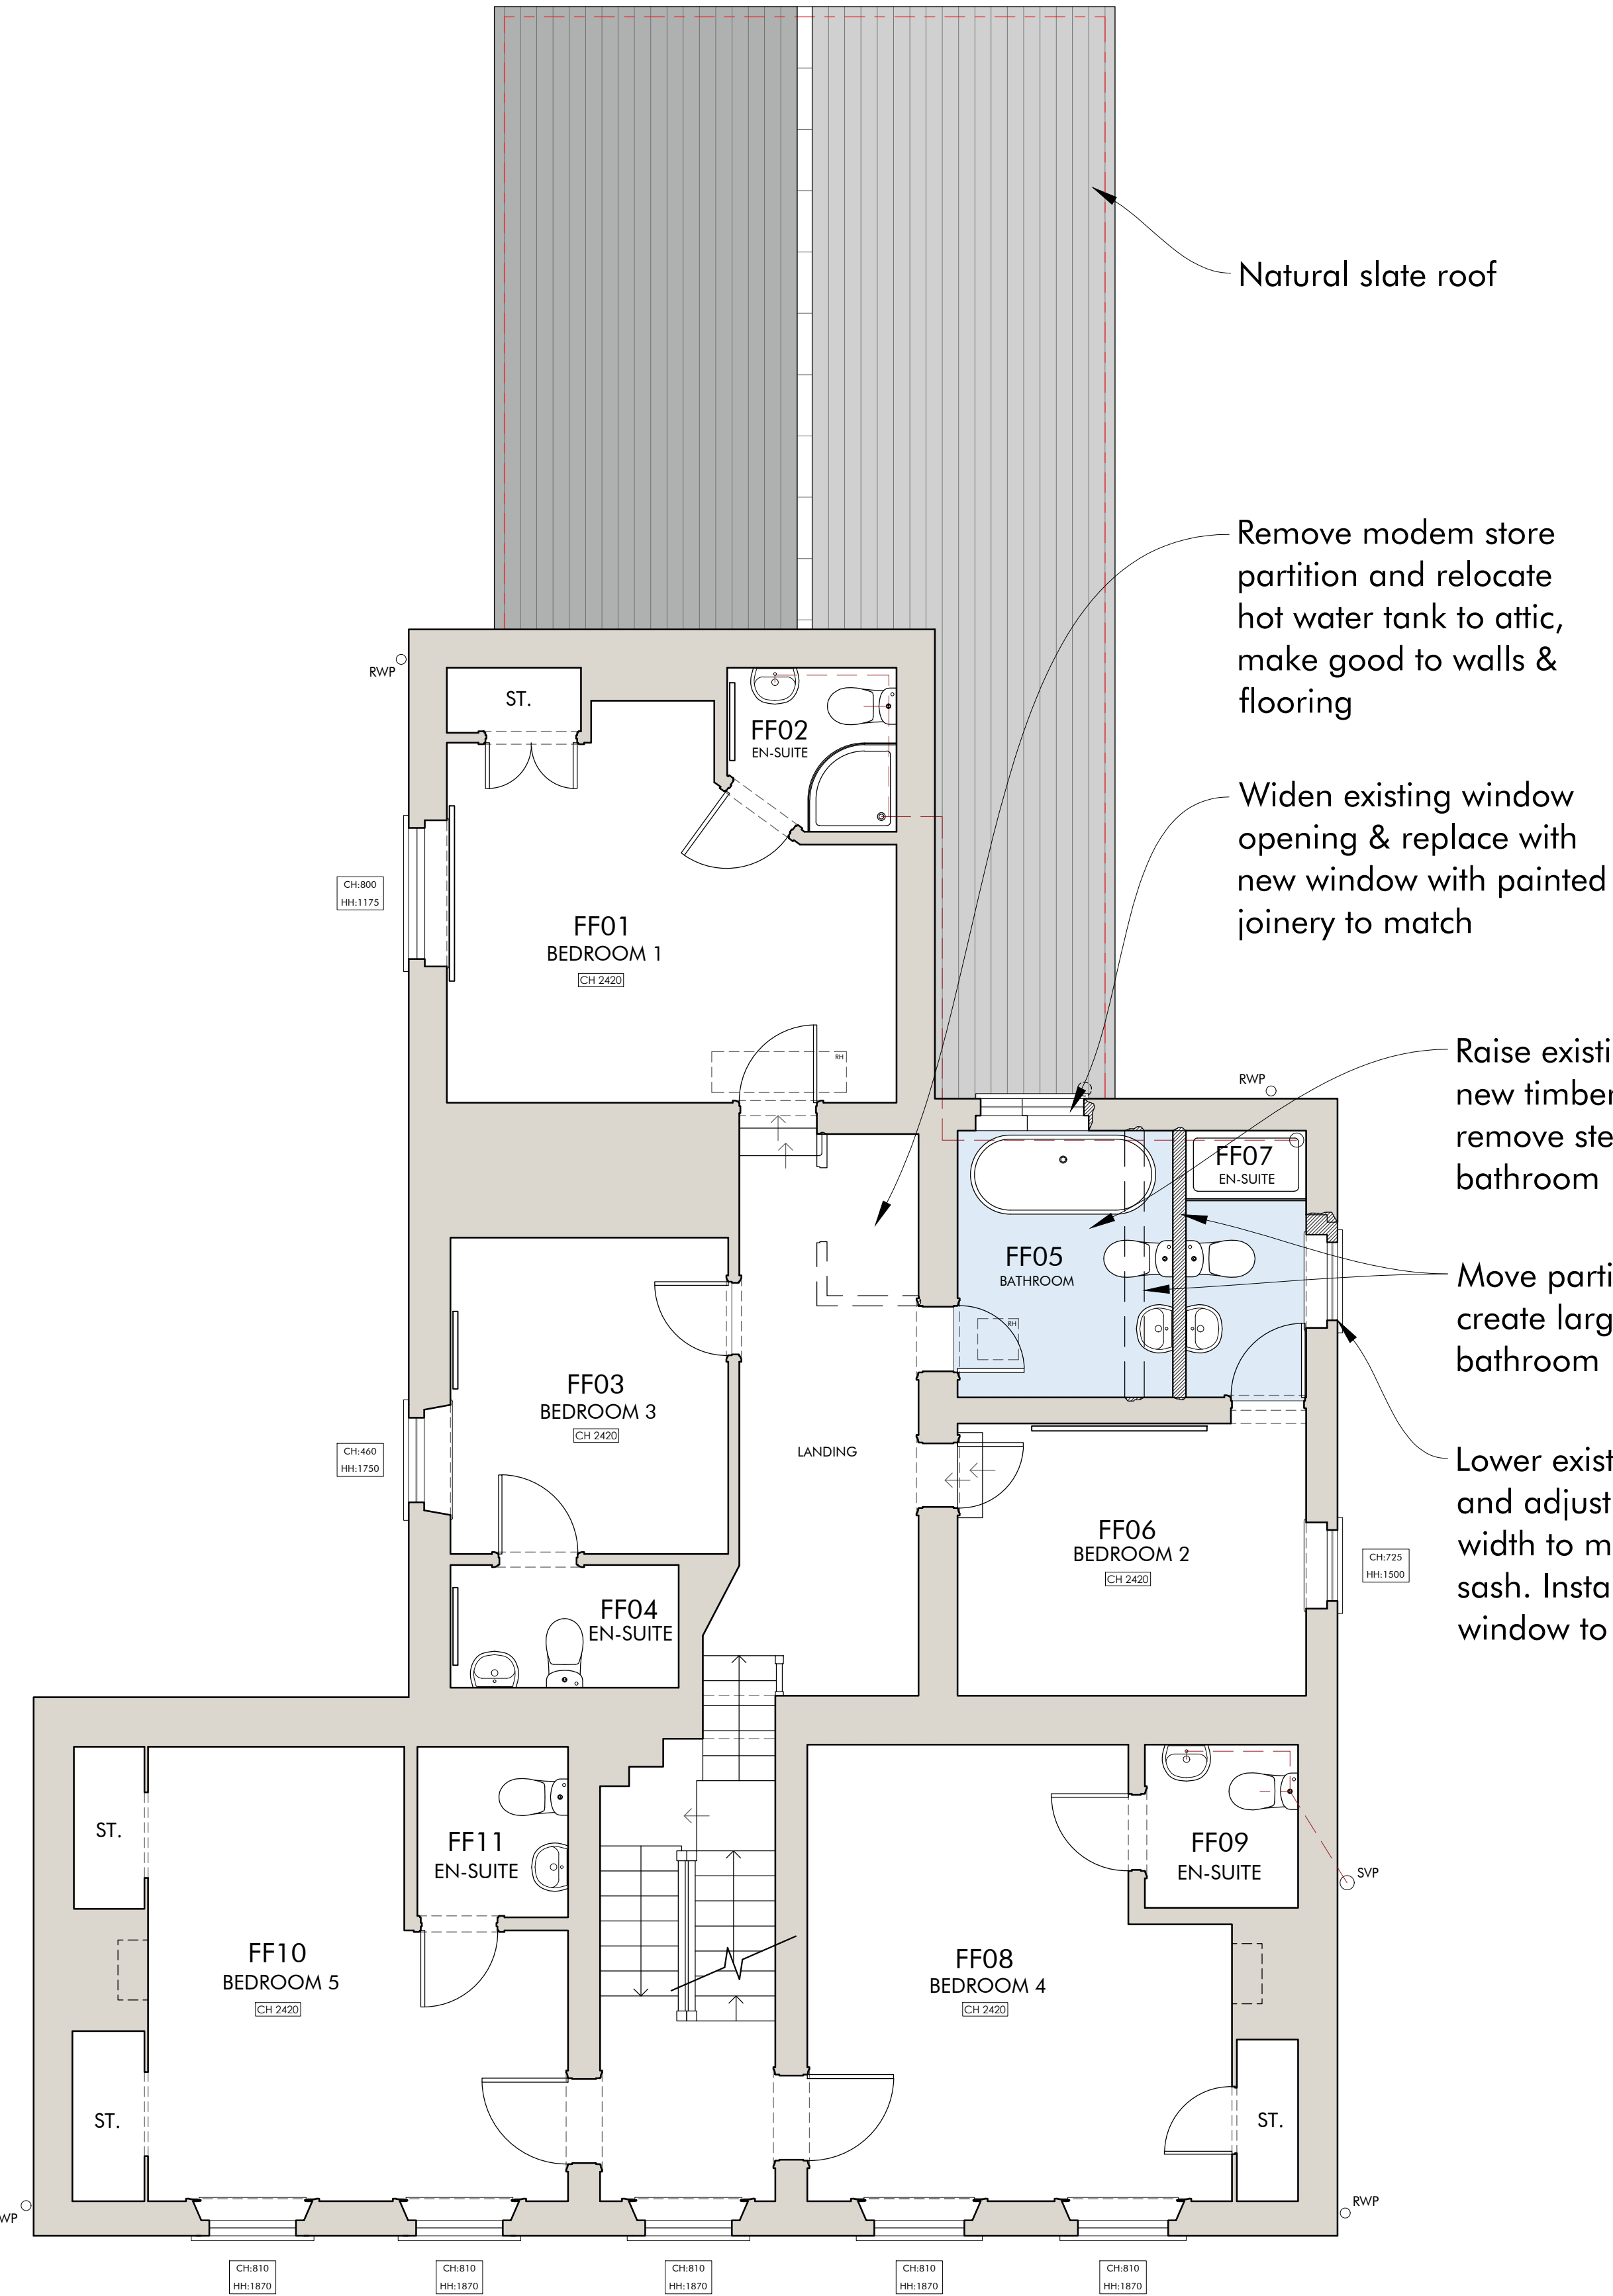


All dimensions to be checked on site by contractor and not scaled from this drawing. ArchiWest Ltd accept no liability for any expense, loss or damage of whatsoever nature and however arising; from any variation made to this drawing; or in the execution of the work to which it relates.


© This Drawing is the copyright of ArchiWest Ltd.

PROPOSED MATERIALS

ROOF: SLATE TILES
WALLS: OAK FRAMED
WINDOWS: PAINTED HARDWOOD
DOORS: PAINTED HARDWOOD
RAINWATER GOODS: BLACK CAST ALUMINIUM TO MATCH (HERITAGE RANGE)

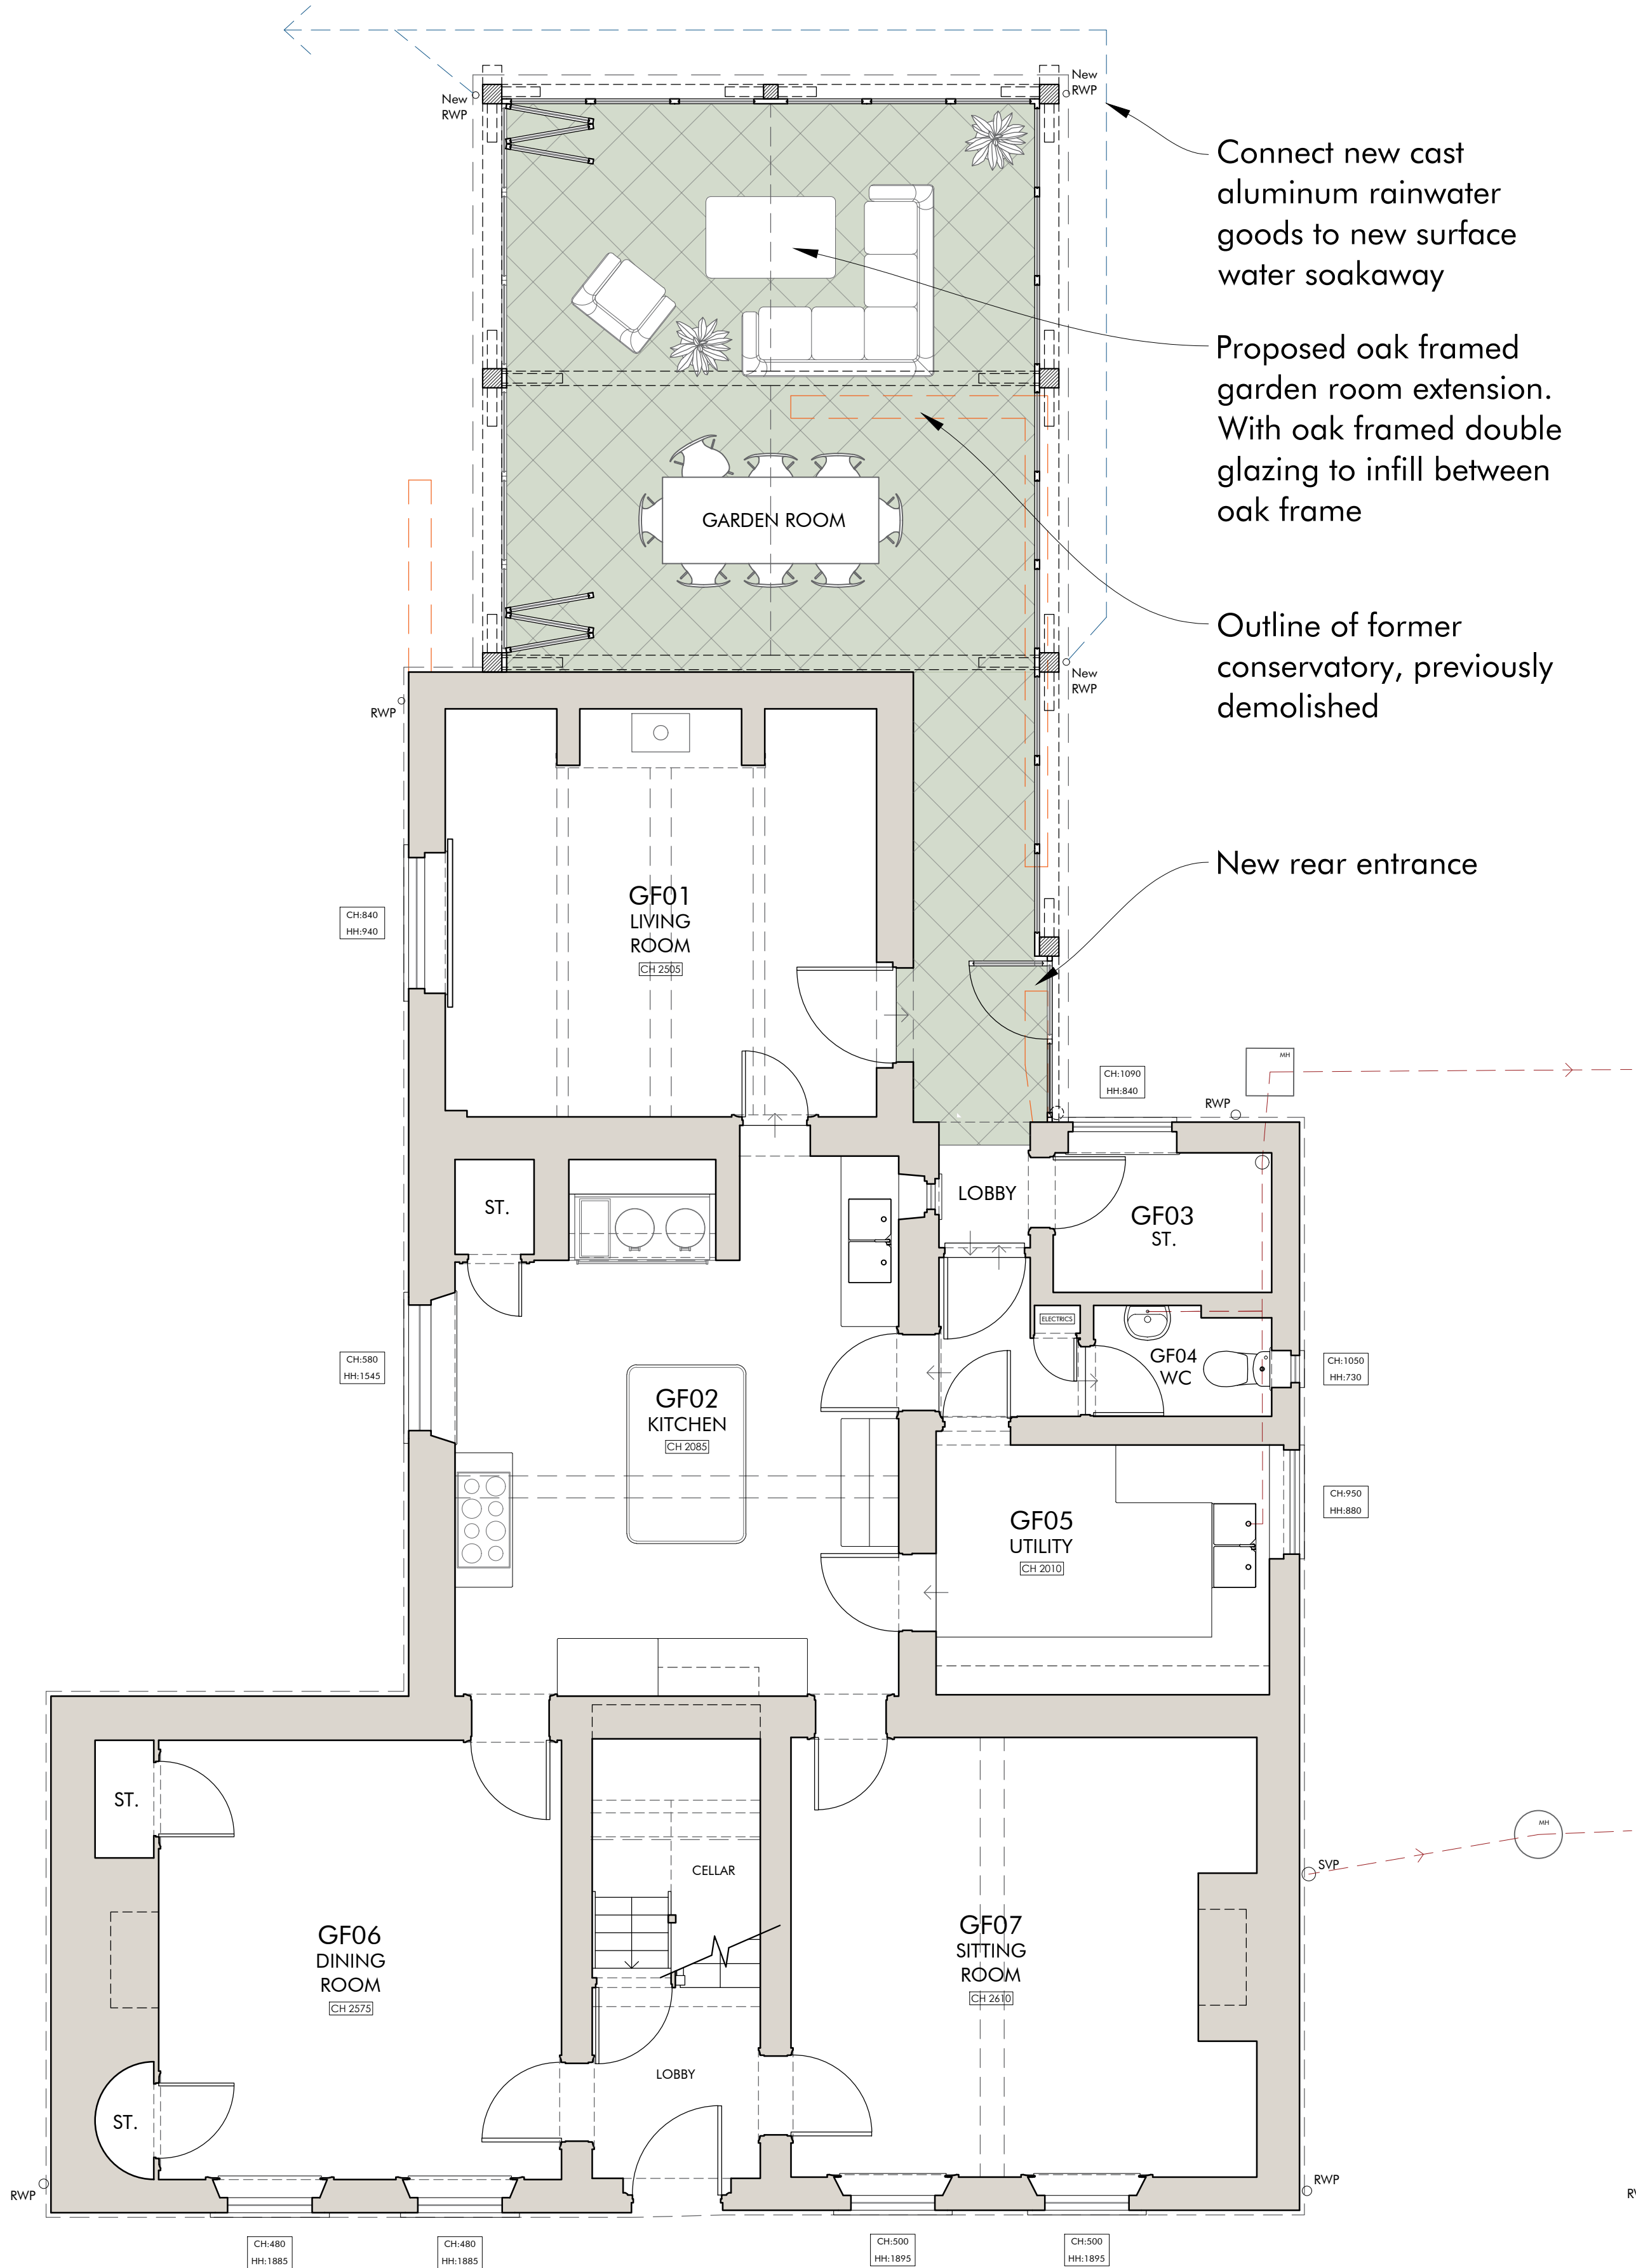

Rev.	Date	Detail	Drawn by	Checked by	Drawing Scale
--	--/--/--	--			
Nov 2024		JC	LW		1:50 @ A1

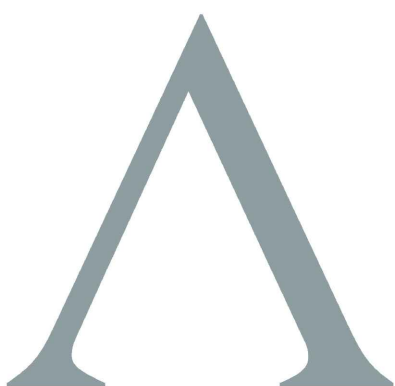

A: The Astrolabe, Cheddar business park, BS27 3EB
E: Studio@ArchiWest.co.uk T: 01934 311017
W: www.ArchiWest.co.uk

Drawing Stage

PLANNING

Drawing title

PROPOSED GROUND & FIRST FLOOR PLANS

Project

PIPWELL MANOR

Drawing number Rev.

0255.10 B



GROUND FLOOR PLAN | AS PROPOSED

FIRST FLOOR PLAN | AS PROPOSED

