


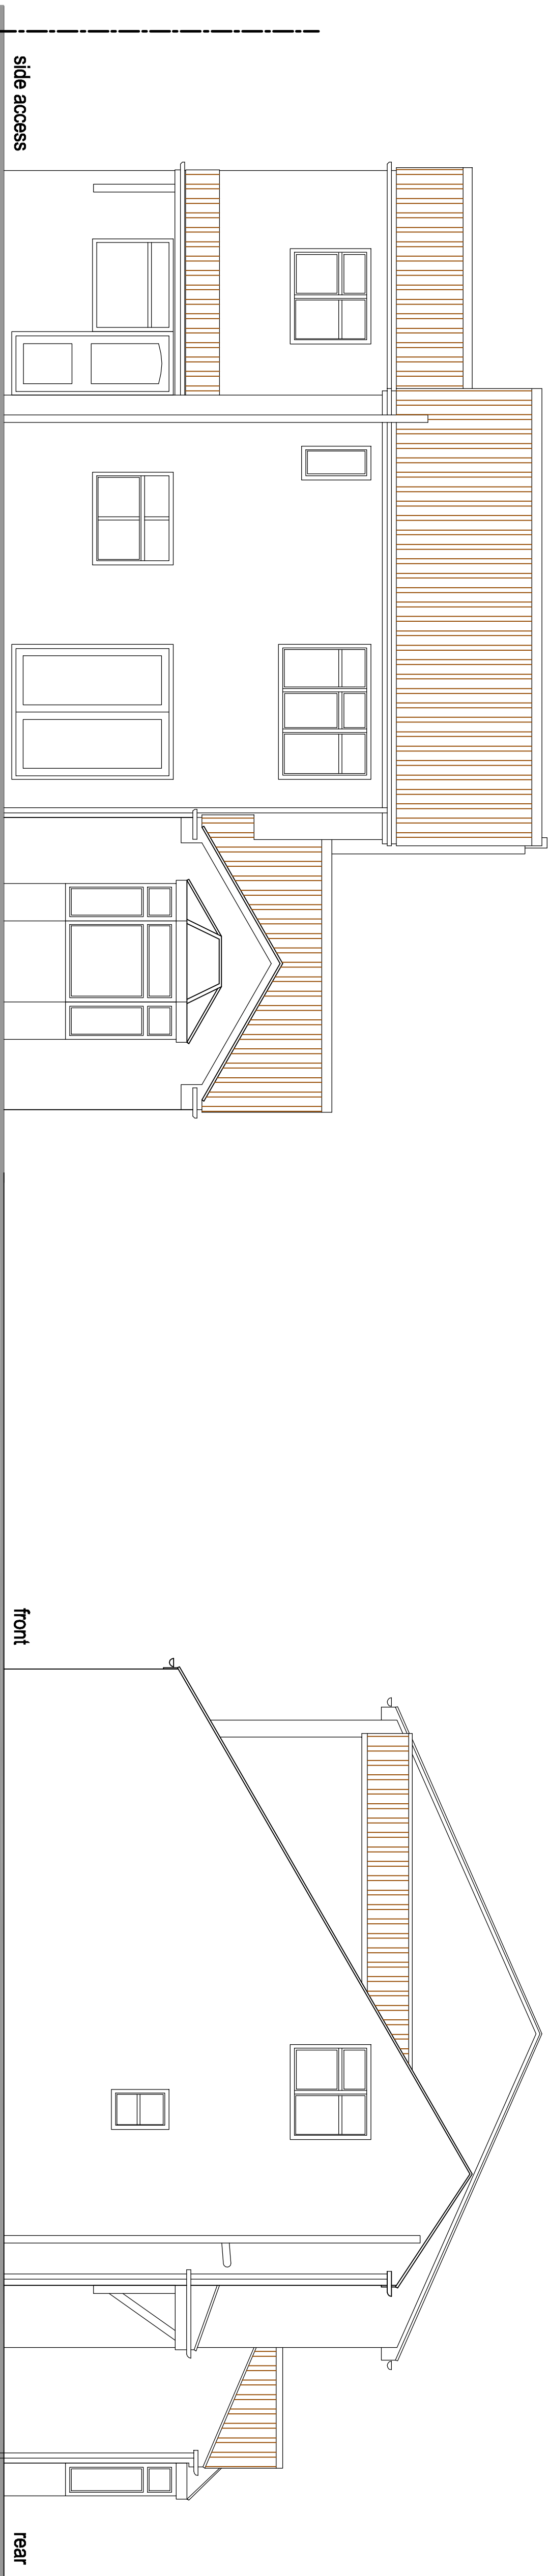


EXISTING REAR ELEVATION 1:50


EXISTING SIDE ELEVATION 1:50



EXISTING GROUND FLOOR PLAN 1:50

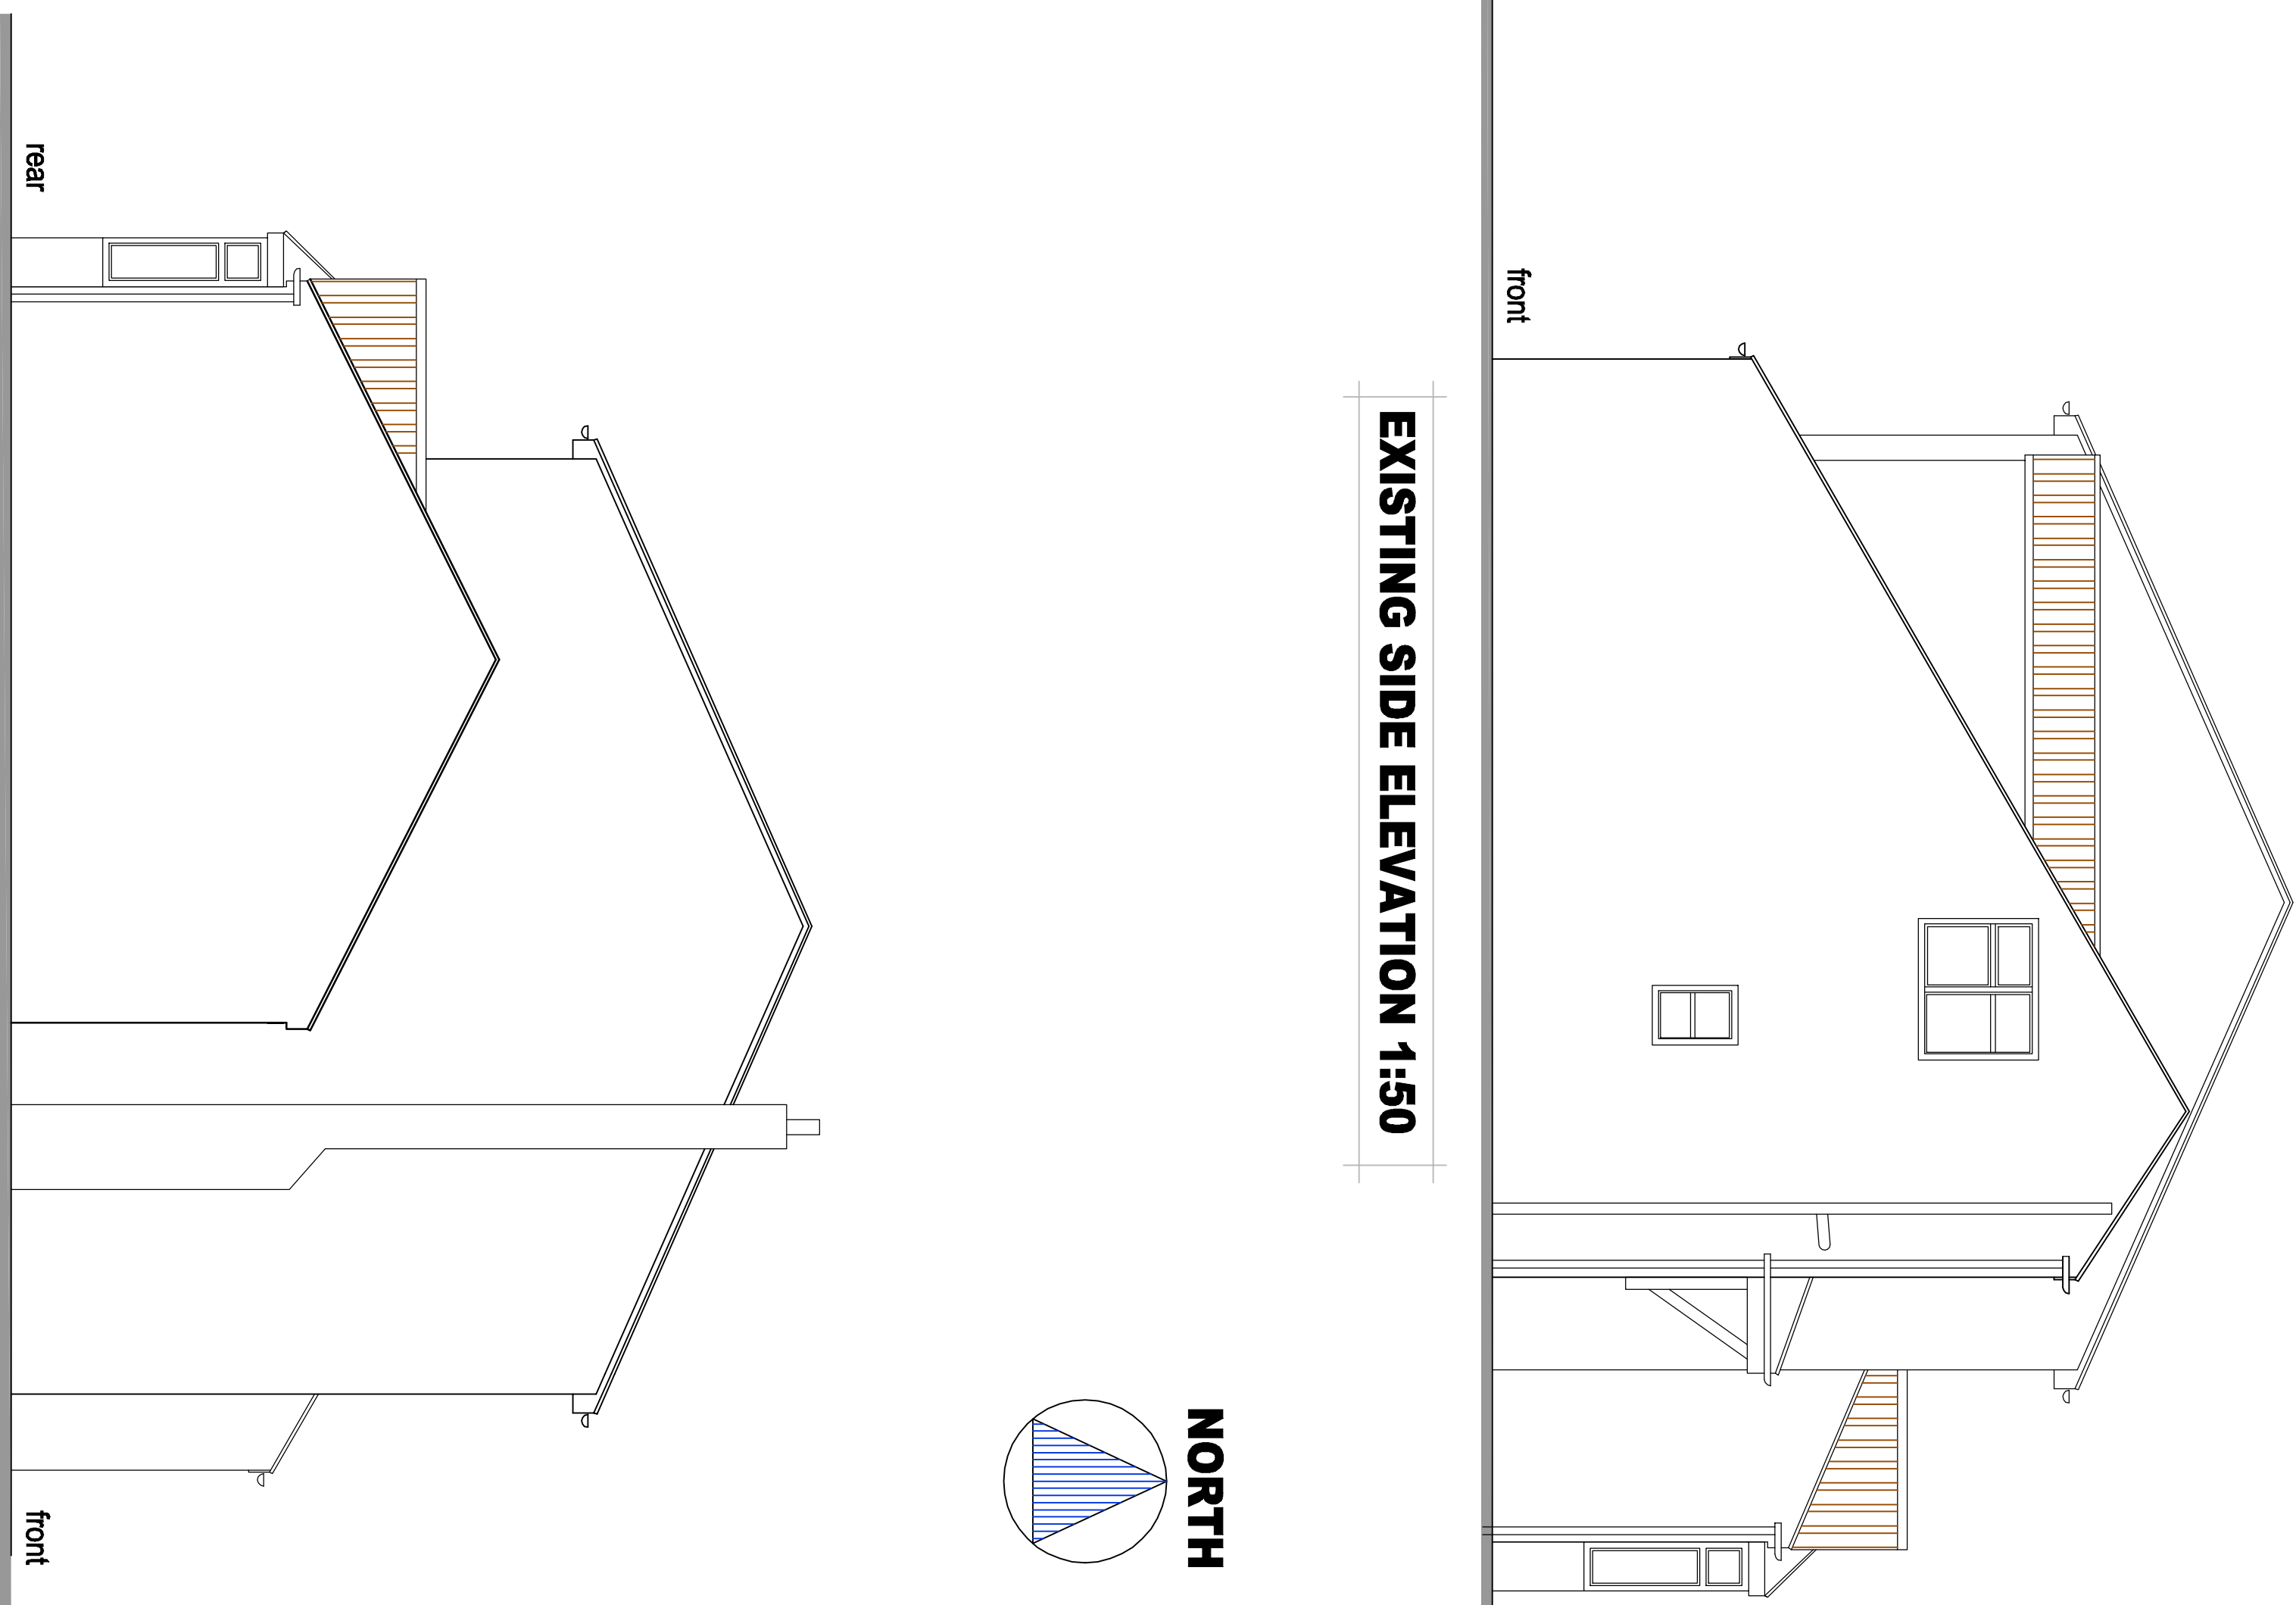

EXISTING SIDE ELEVATION 1:50

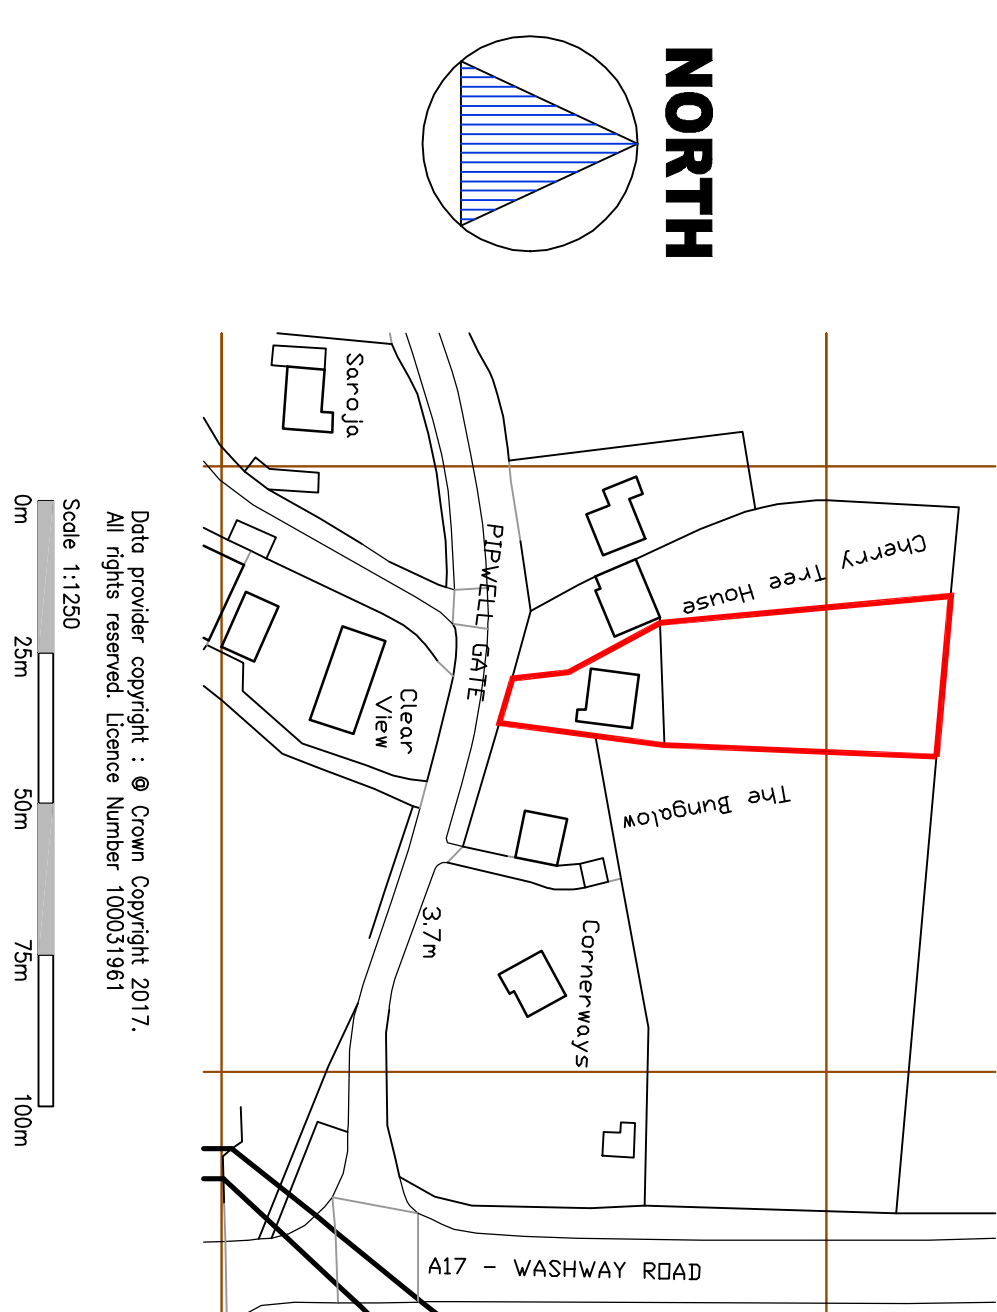

LOCATION PLAN 1:1250

FEASIBILITY

PLANNING

BUILDING REGULATIONS

CONSTRUCTION

☐

☒

☐

☐

DRAWING ISSUE

GOOD

GOOD-DESIGN-ING Ltd

11 SARACEN WAY,
NEWMARK ROAD,
PETERBOROUGH,
PE1 5WS.
TEL 01733 569731
E-MAIL
robert@good-design-ing.co.uk

PROJECT

Proposed Conservatory at Existing Plan and Elevations

Location Plan

Saracens Head,
Holebech
PE12 8BA

DRAWING

Conservatory at Existing Plan and Elevations

Location Plan

Saracens Head,
Holebech
PE12 8BA

Scale 1:50 1:1250 @

A1 size

drawing number :

17920-01