


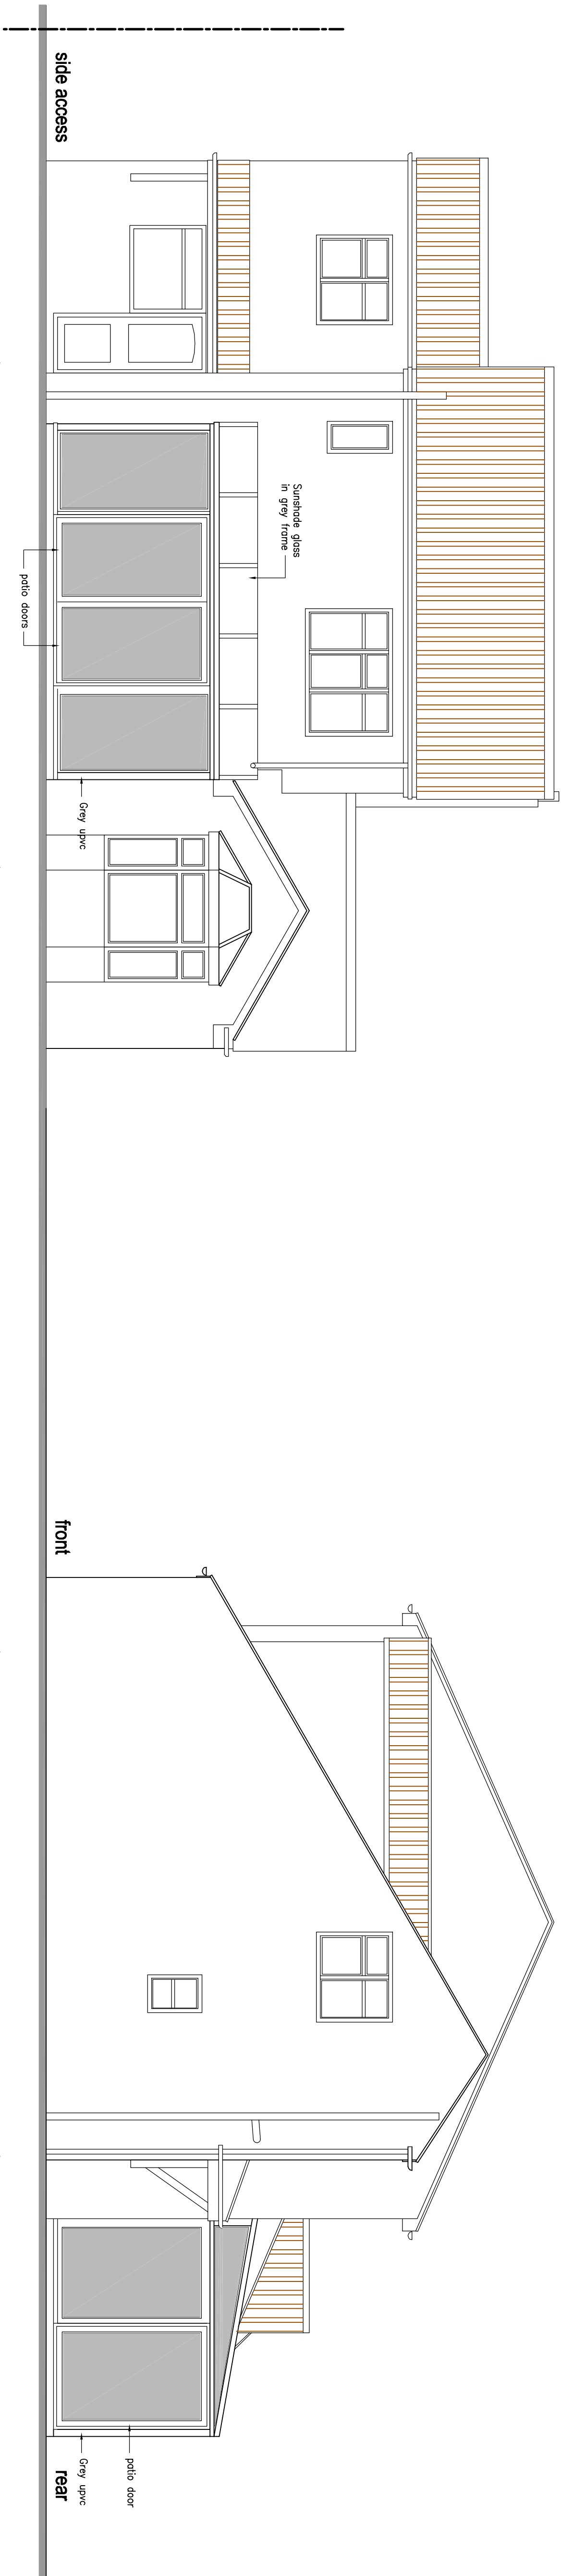


PROPOSED REAR ELEVATION 1:50


PROPOSED SIDE ELEVATION 1:50



PROPOSED GROUND FLOOR PLAN 1:50

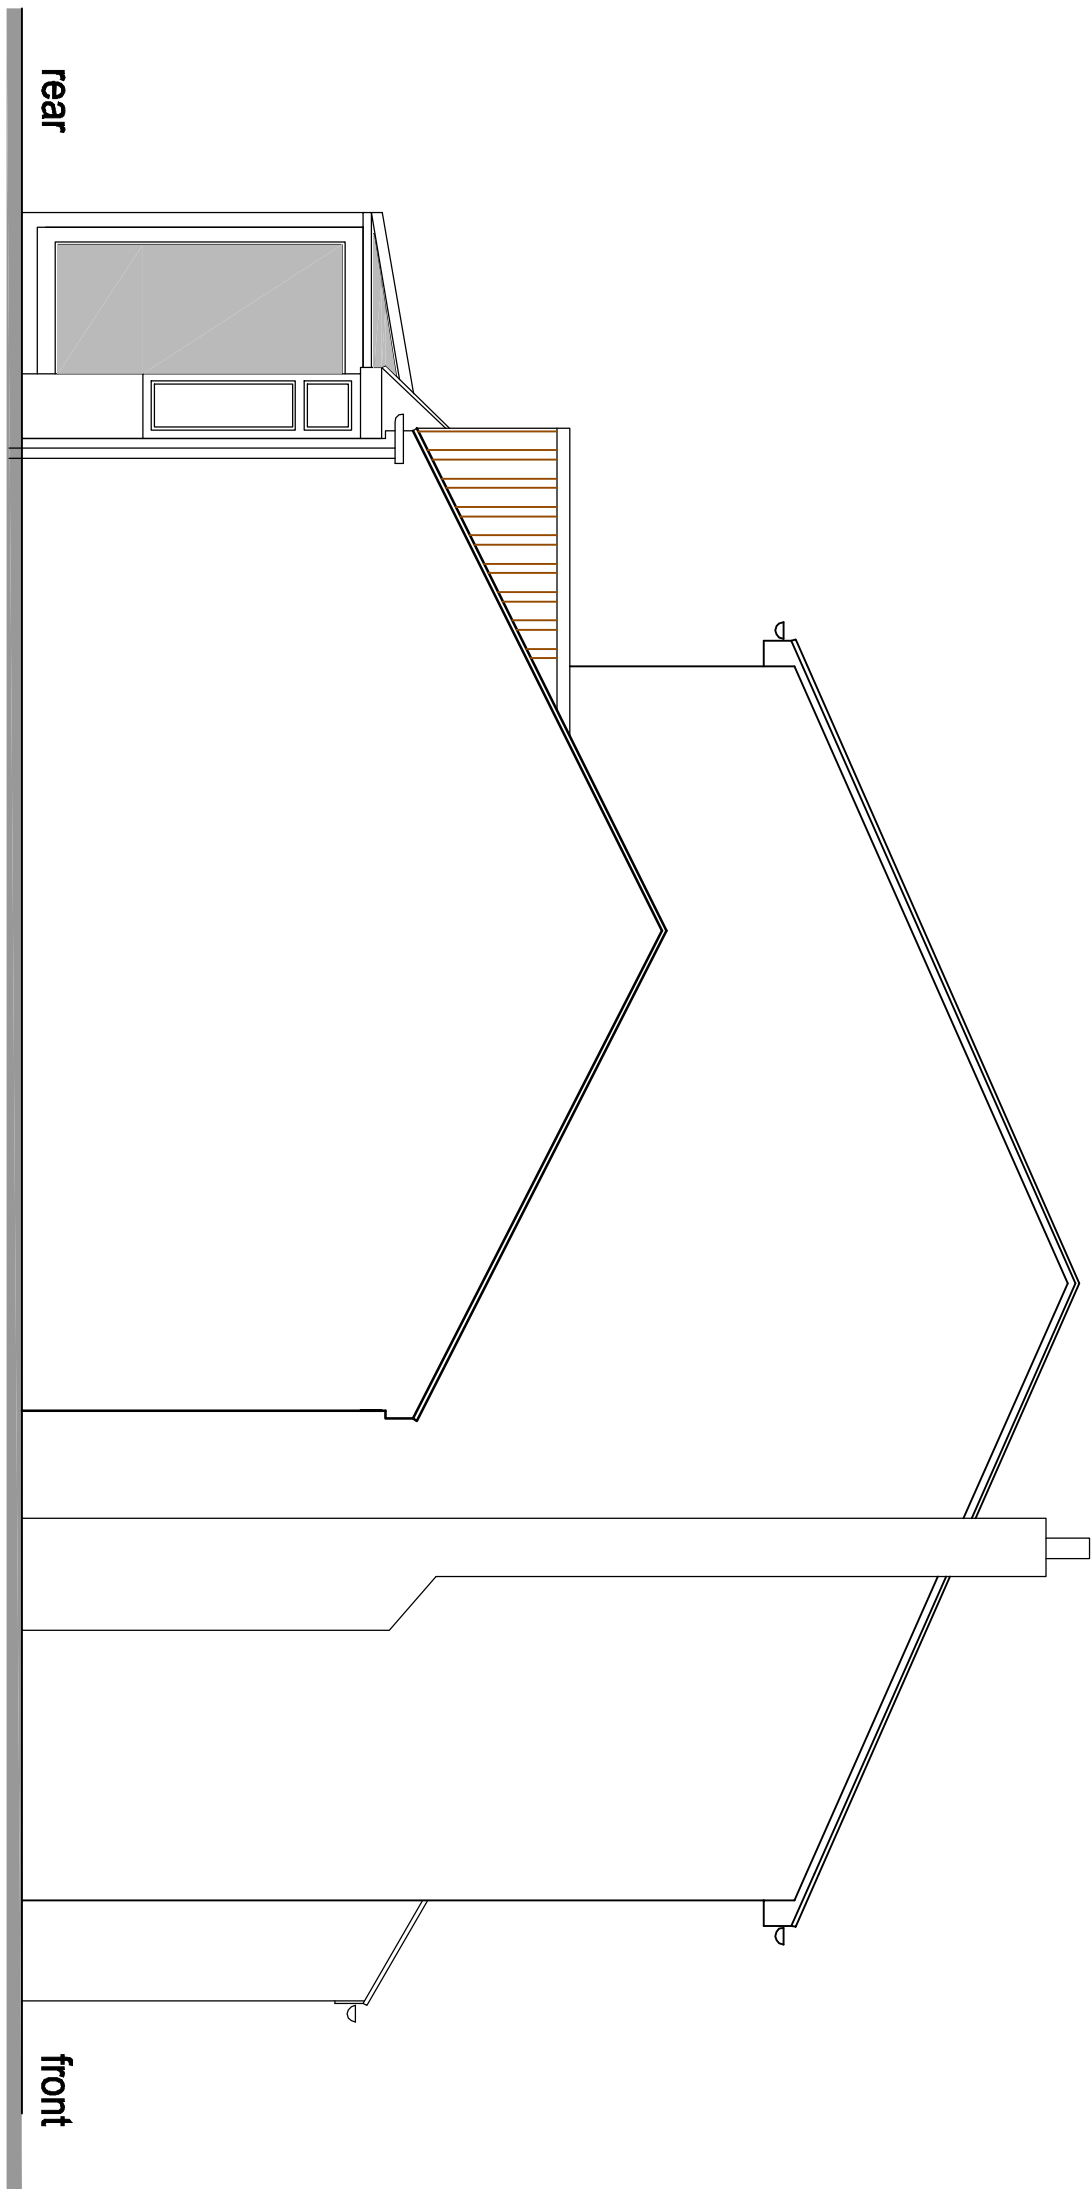

PROPOSED SIDE ELEVATION 1:50

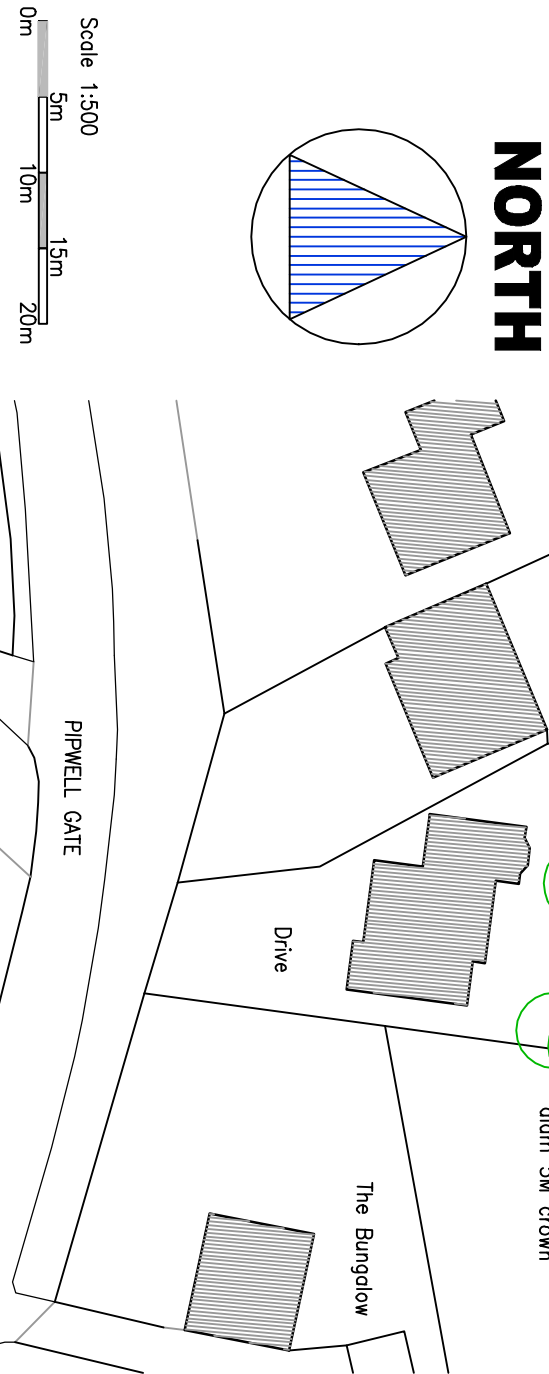

EXISTING SITE PLAN 1:500

DRAWING ISSUE	
FEASIBILITY	☐
PLANNING	☒
BUILDING REGULATIONS	☐
CONSTRUCTION	☐

GOOD-DESIGN-ING LTD
11 SARACEN WAY,
NEWARK ROAD,
PETERBOROUGH,
PE1 5WS.

TEL 017733 569731
E-MAIL
robert@good-design-ing.co.uk

PROJECT
Proposed Conservatory at
Rushwind,
Pipwell Gate,
Saracens Head,
Holbeach
PE12 8BA

DRAWING
Proposed Plan and
Elevations
Existing Site Plan
Oct 2017

Scale 1:50 1:500 @ A1
size
drawing number :
17920-02