
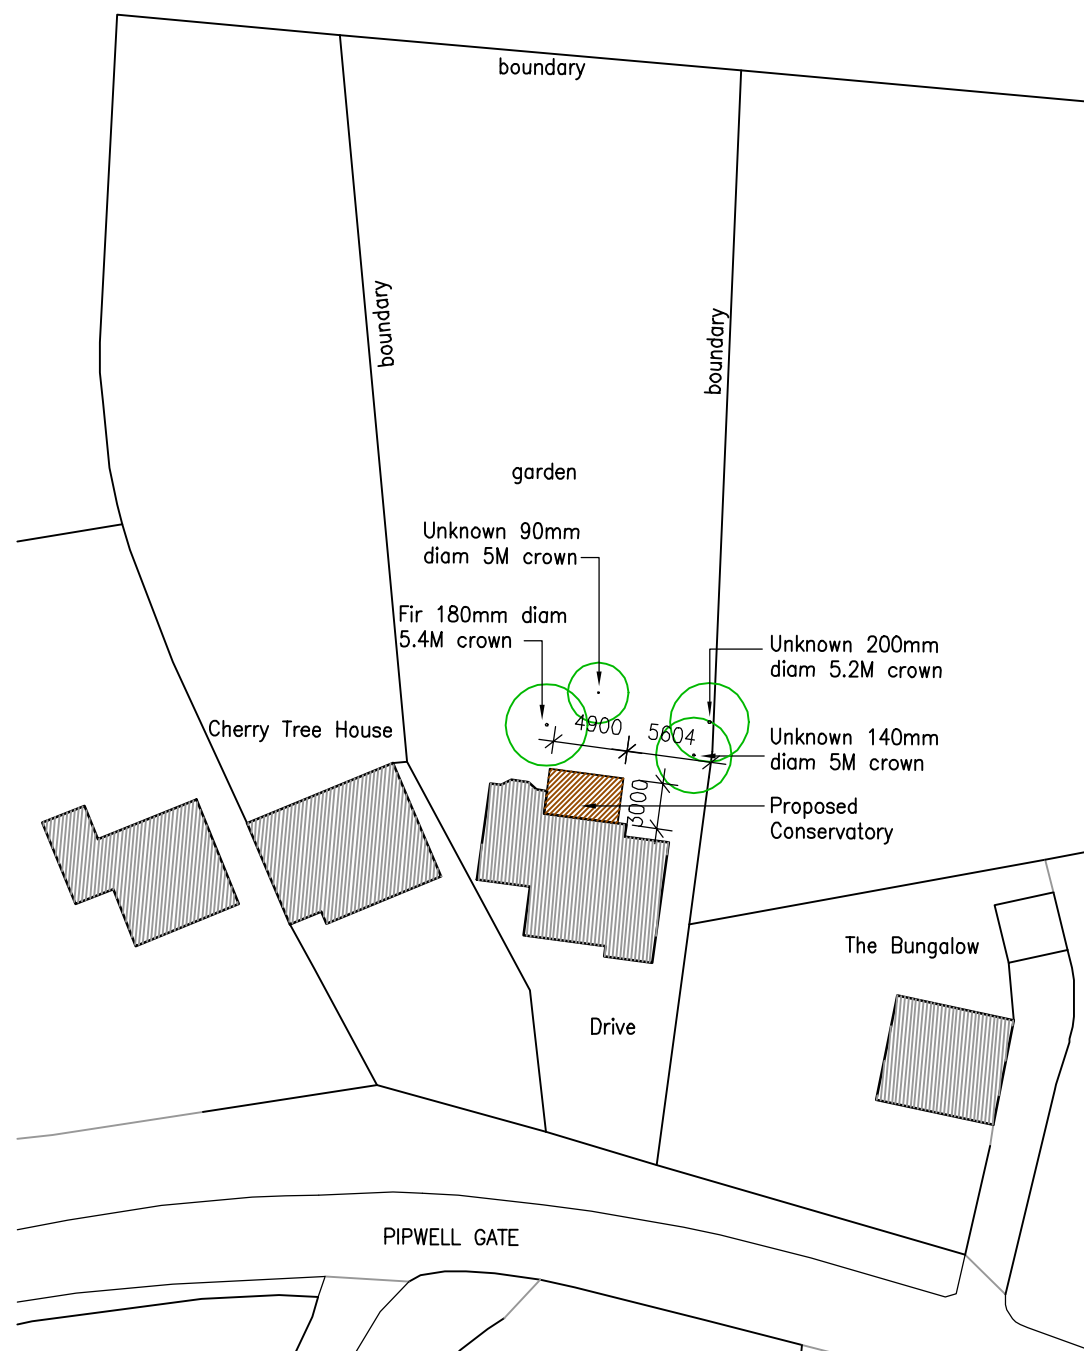


NORTH

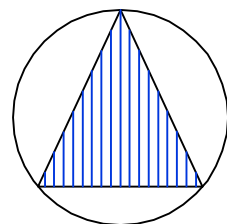


PROPOSED SITE PLAN 1:500

Scale 1:500
0m 5m 10m 15m 20m

DRAWING ISSUE

FEASIBILITY	☐
PLANNING	☒
BUILDING REGULATIONS	☐
CONSTRUCTION	☐

GOOD-DESIGN-ING Ltd

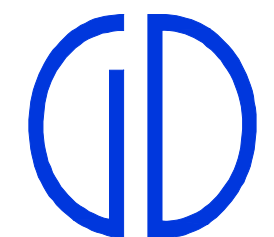

11 SARACEN WAY,
NEWARK ROAD,
PETERBOROUGH.
PE1 5WS.

TEL 01733 569731

E-MAIL
robert@good-design-ing.co.uk

PROJECT

Proposed Conservatory at
Rushwind,
Pipwell Gate,
Saracens Head,
Holbeach
PE12 8BA

Scale 1:500 @ A1 size

DRAWING

Proposed Site Plan

Oct 2017

drawing number :
17920-03