



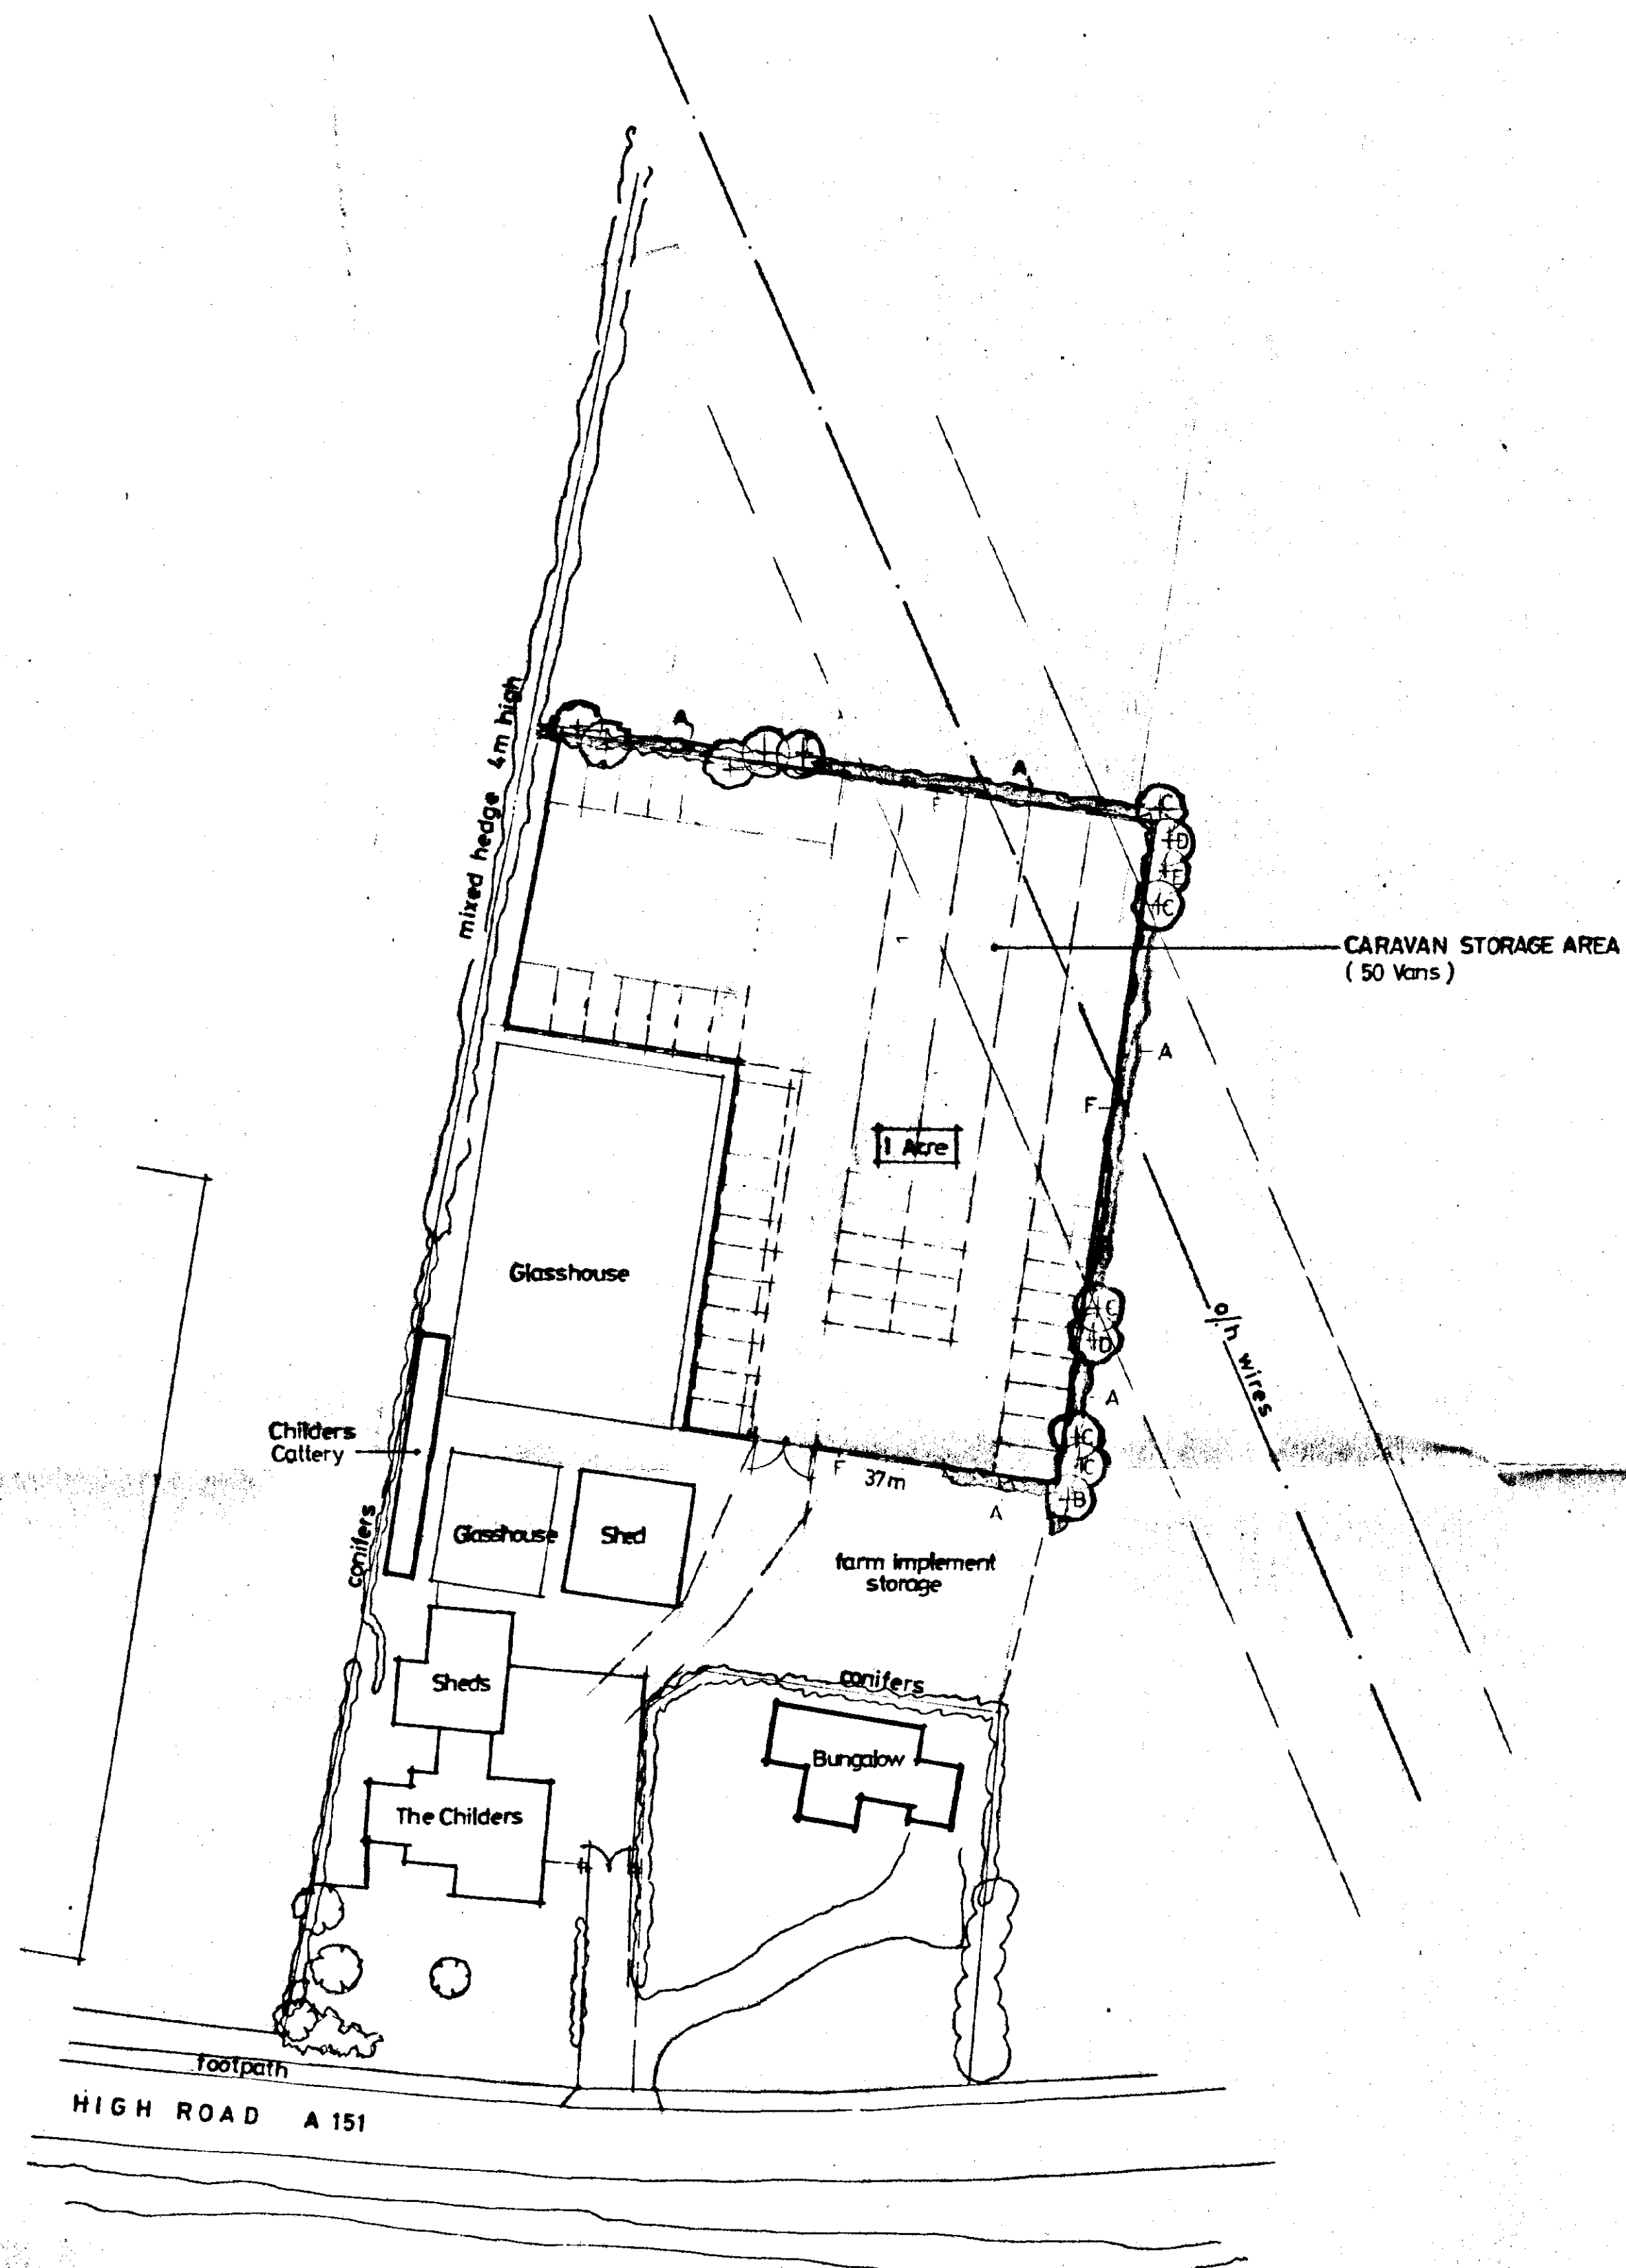

SITE PLAN

1 : 500

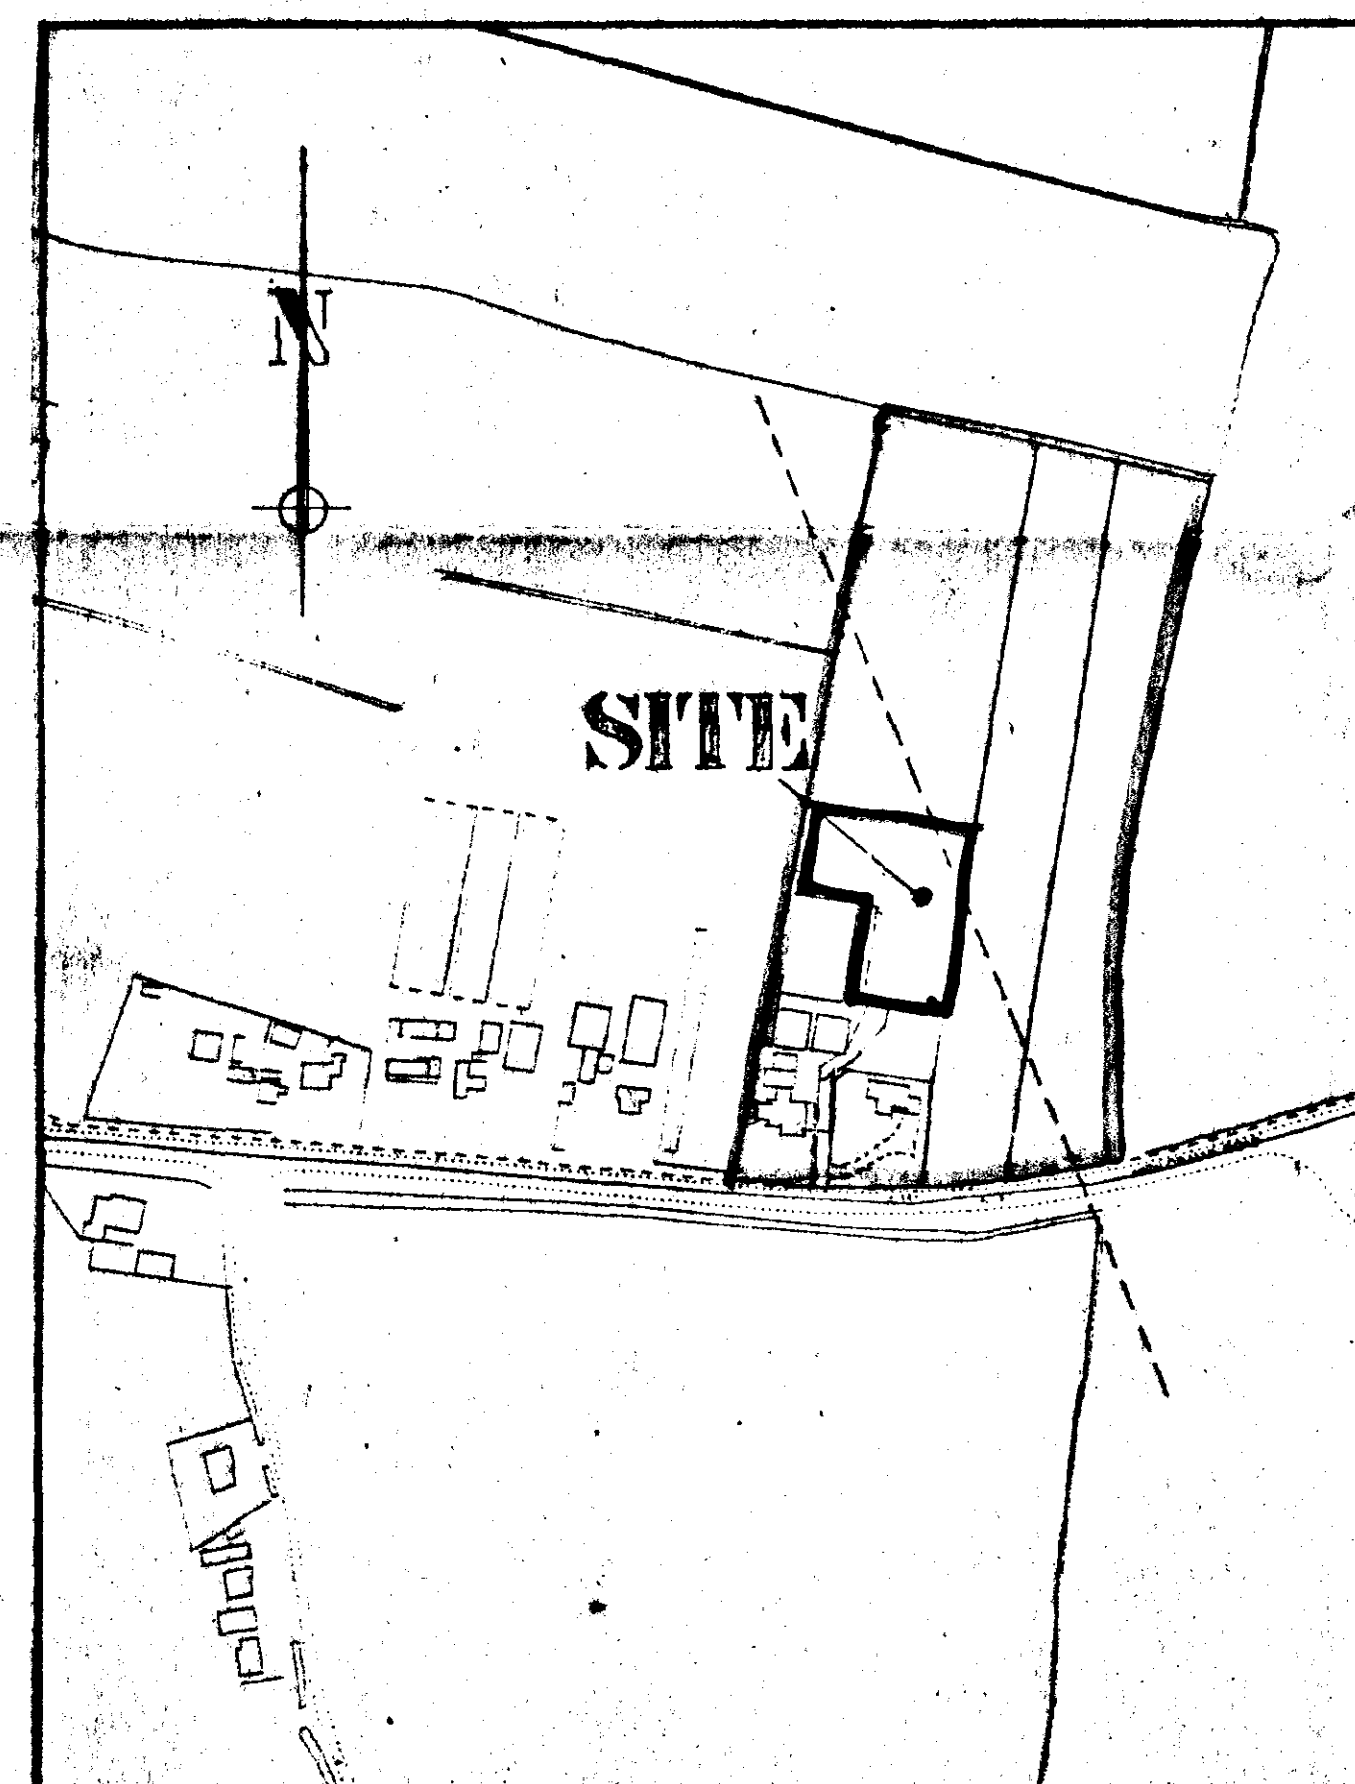

LOCATION PLAN

1 : 2500

LANDSCAPING & TREE PLANTING SCHEME

- A MIXED HEDGE**
- (a) Hawthorn (*Crataegus Monogyna*)
 - (b) Beech (*Fagus Sylvatica*)
 - (c) Blackthorn (*Prunus Spinosa*)
 - (d) Buckthorn (*Rhamnus Cathartica*)
- B SILVER BIRCH (*Betula Pendula*) Feathered**
- C HAWTHORN (*Crataegus Laevigata*) Feathered**
- D WHITE BEAM (*Sorbus Aria*) Feathered**
- E BEECH (*Fagus Sylvatica*) Feathered**
- F 1.8m HIGH CONCRETE POST & CHAIN LINK SECURITY FENCING**

All planting to be in accordance with BS 4428:1999 and amendments No. 1 (1991)

All trees to be planted with minimum 0.6m plastic mulch mat and to be staked, tied and labelled.

1/3 to 1/2 bag of peat free tree and shrub planting compost to be incorporated into backfill for each tree hole.

DO NOT SCALE FROM THIS DRAWING

This drawing is copyright and may not be altered, traced, photographed or used for any purpose other than that for which it is issued. The General Contractor is to check all dimensions on site and report discrepancies to the Architect. All details shown on this drawing including foundations are based upon typical site conditions related to the area. No responsibility can be accepted for abnormal conditions which may be discovered during construction unless reported to the Architect so that design amendments may be considered. Site soil surveys are recommended in respect of foundations to establish specific site conditions before foundation work is undertaken.

SOUTH HOLLAND DC
HOUSING & PLANNING
17 AUG 2000
106/00

G. R. MERCHANT
LENG AMICE, FIWO,
ARCHITECTURAL, STRUCTURAL
& LAND DRAINAGE CONSULTANT
TEL: HOLBEACH (01406) 490800

PROJECT:
**CHANGE OF USE OF AGRICULTURAL LAND
TO CARAVAN STORAGE
THE CHILDERS
HIGH ROAD
WHAPLODE**

CLIENT:
MR & MRS M. SEYMOUR

SCALES:
AS INDICATED

DATE:
JULY 2000

DRAWING No.:
064/0001

REVISIONS: