

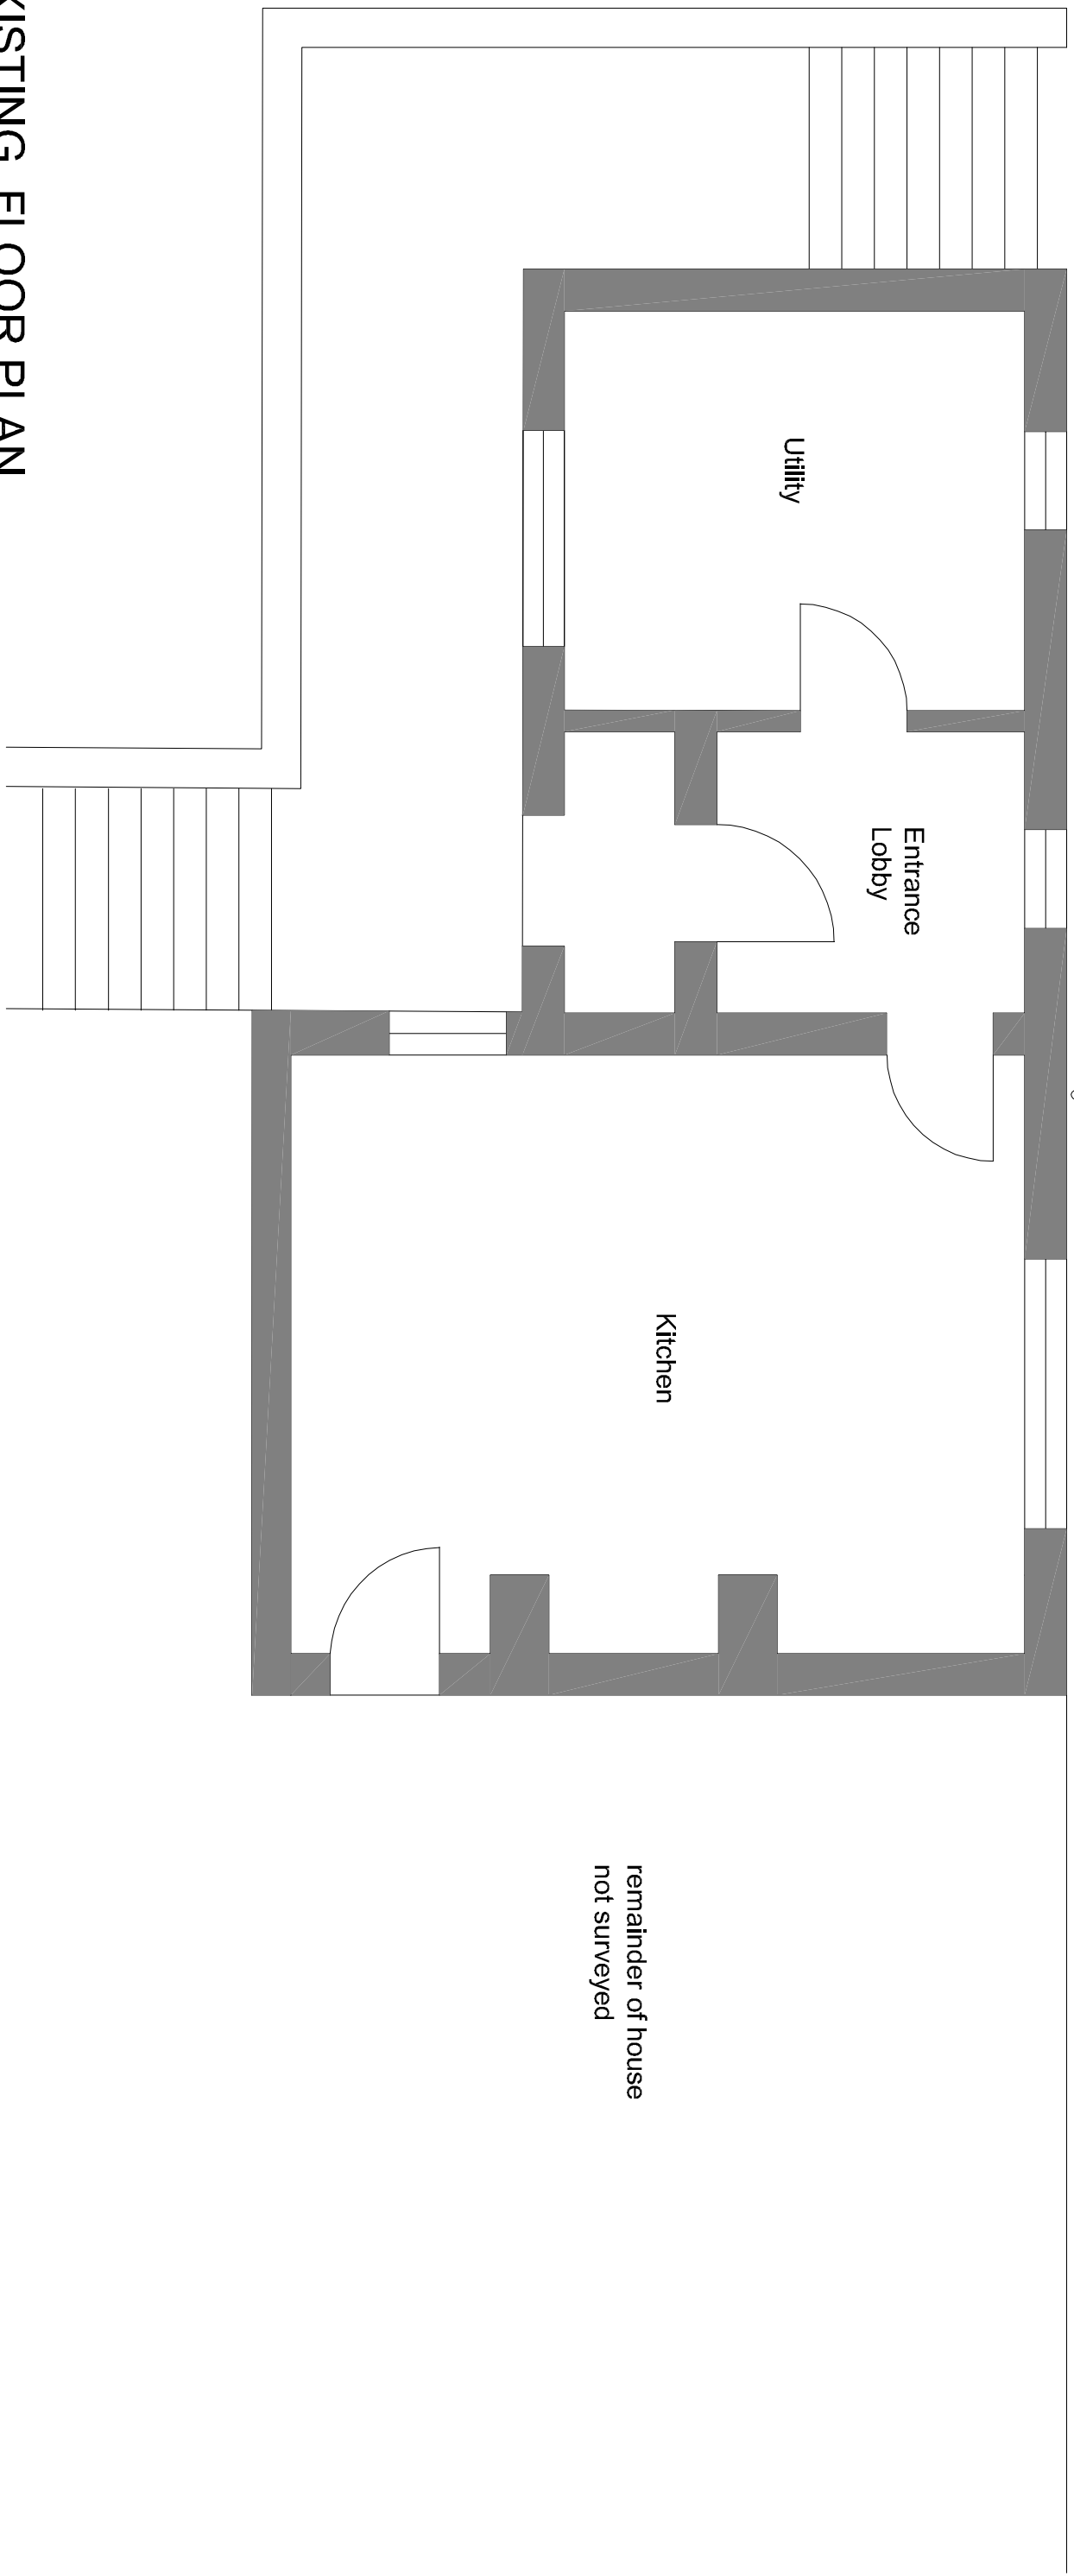
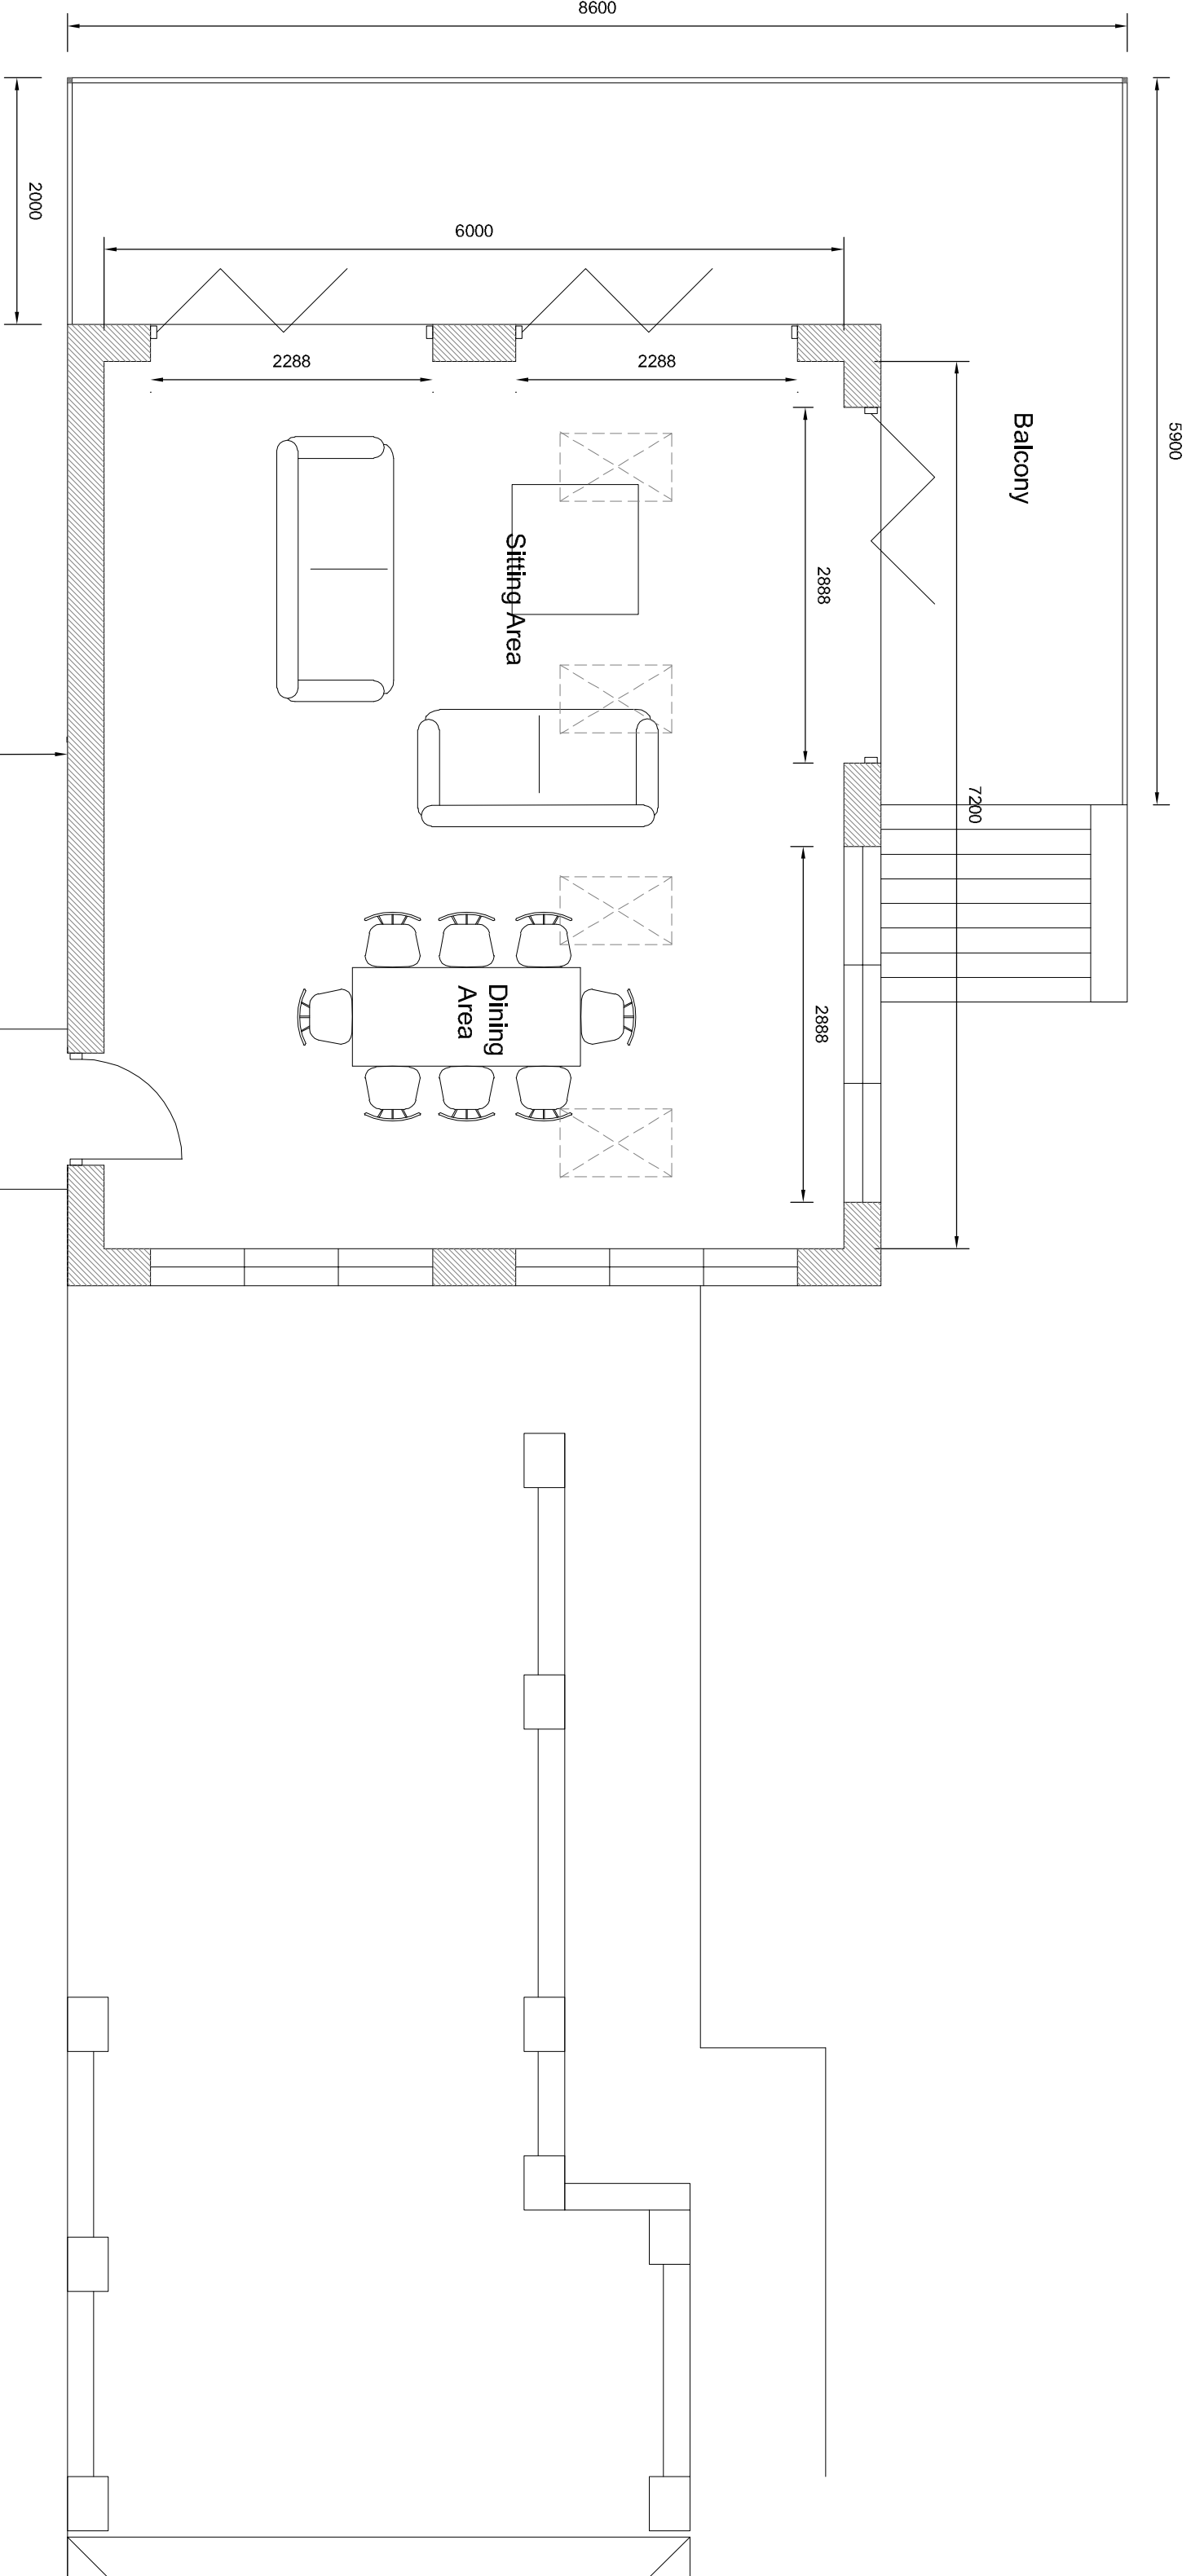


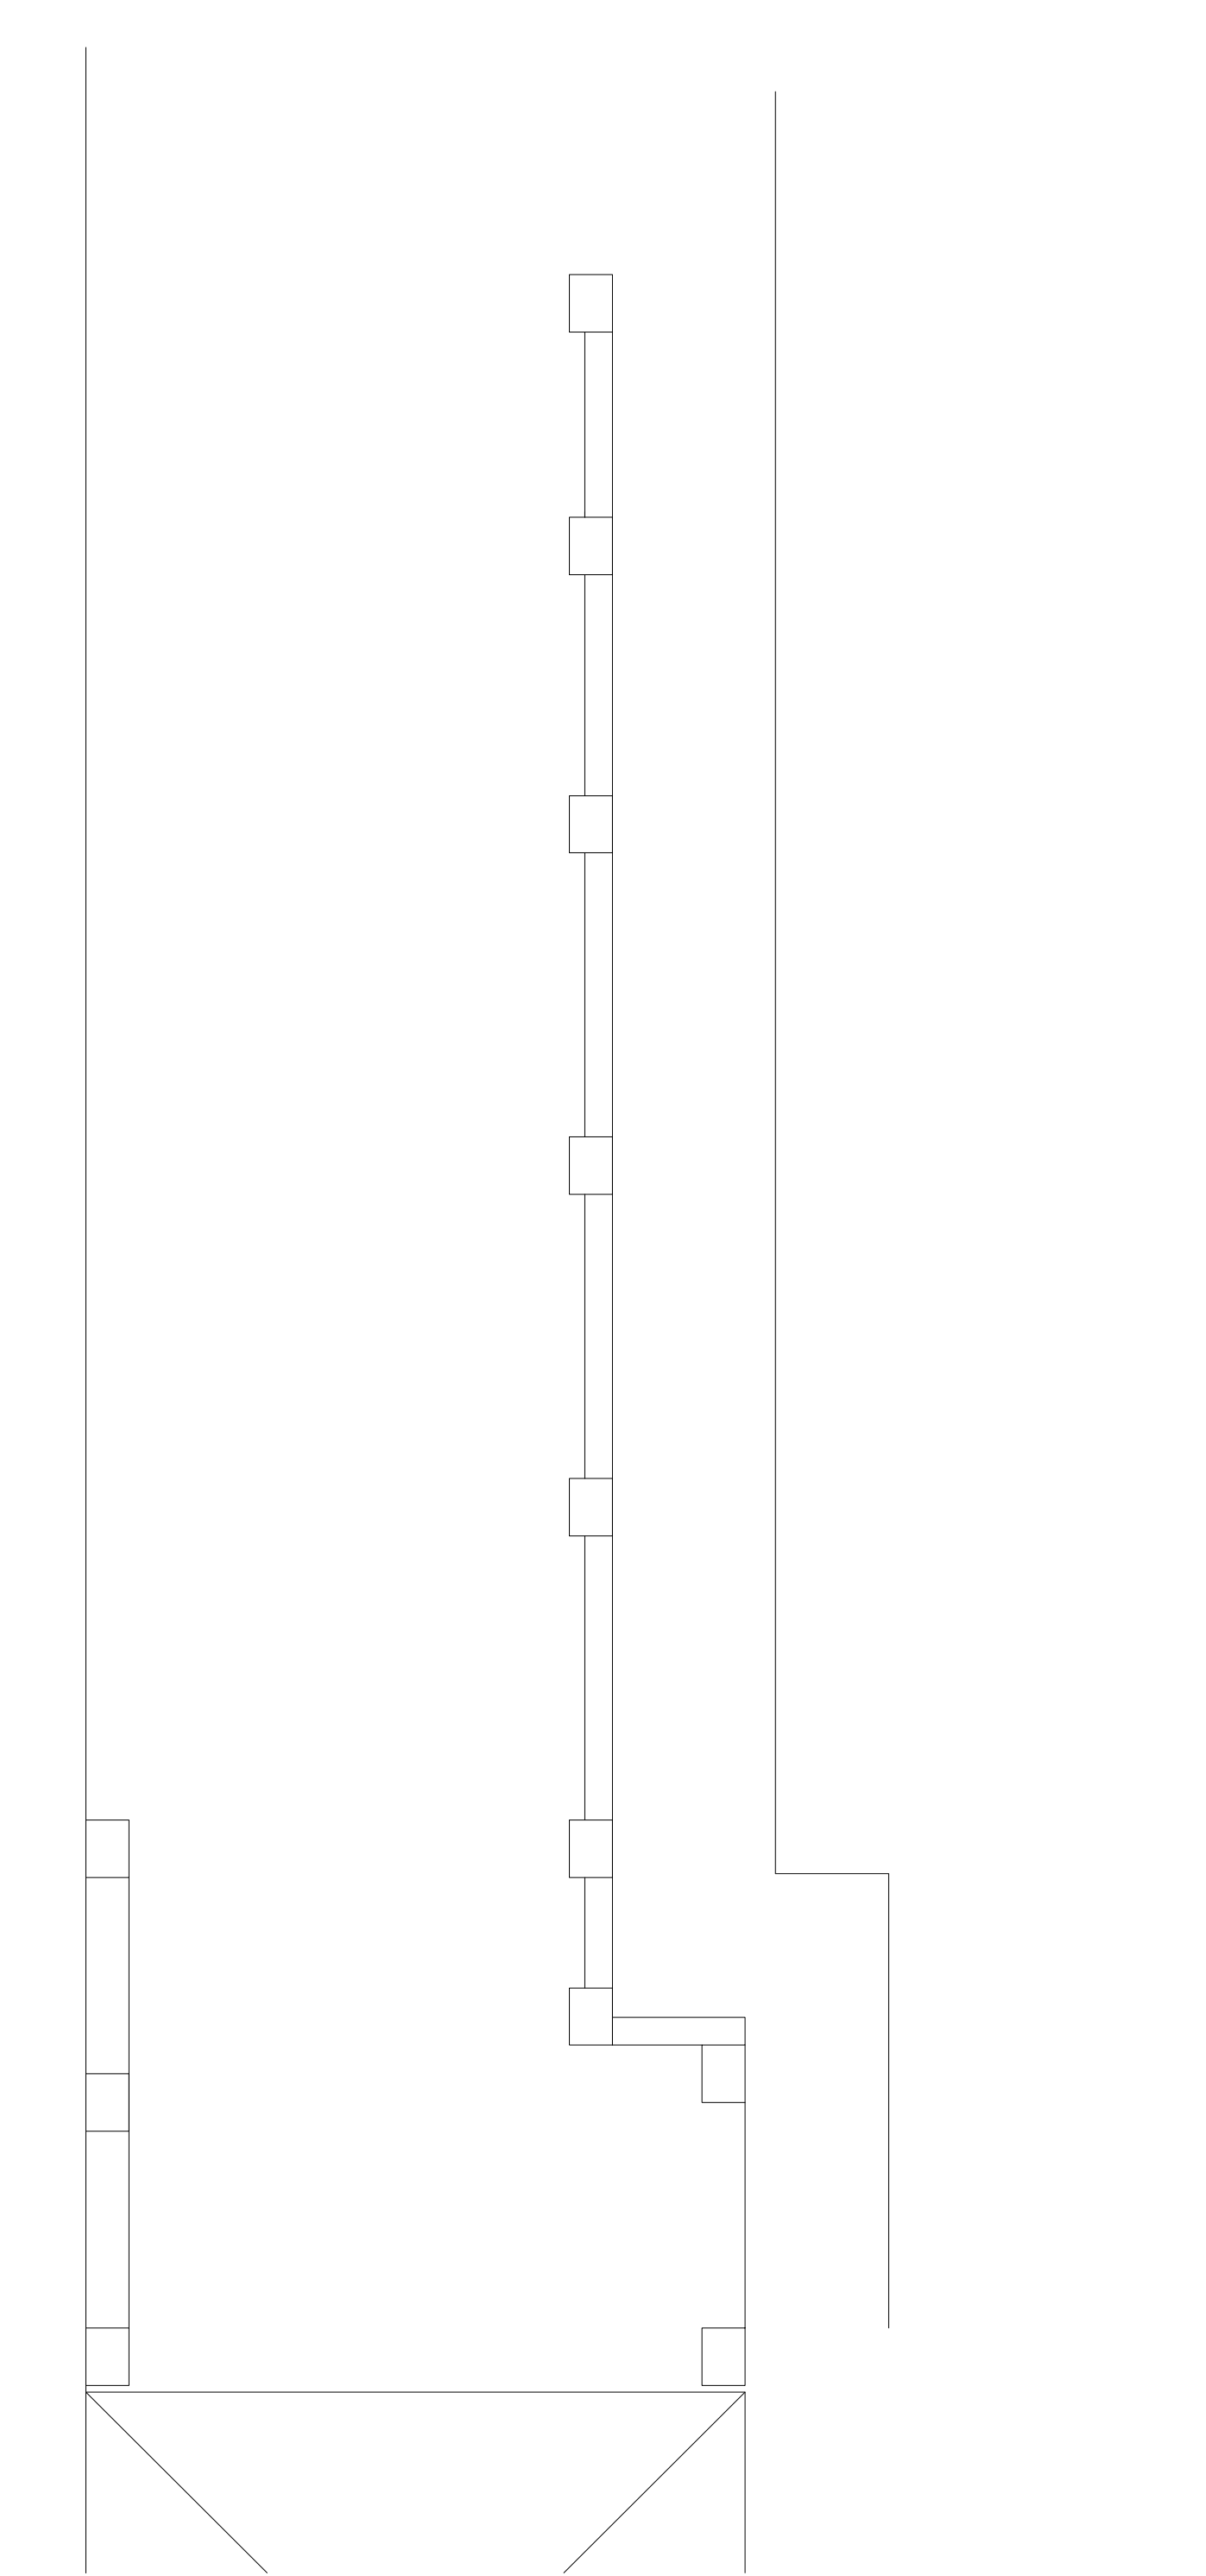

EXISTING FLOOR PLAN

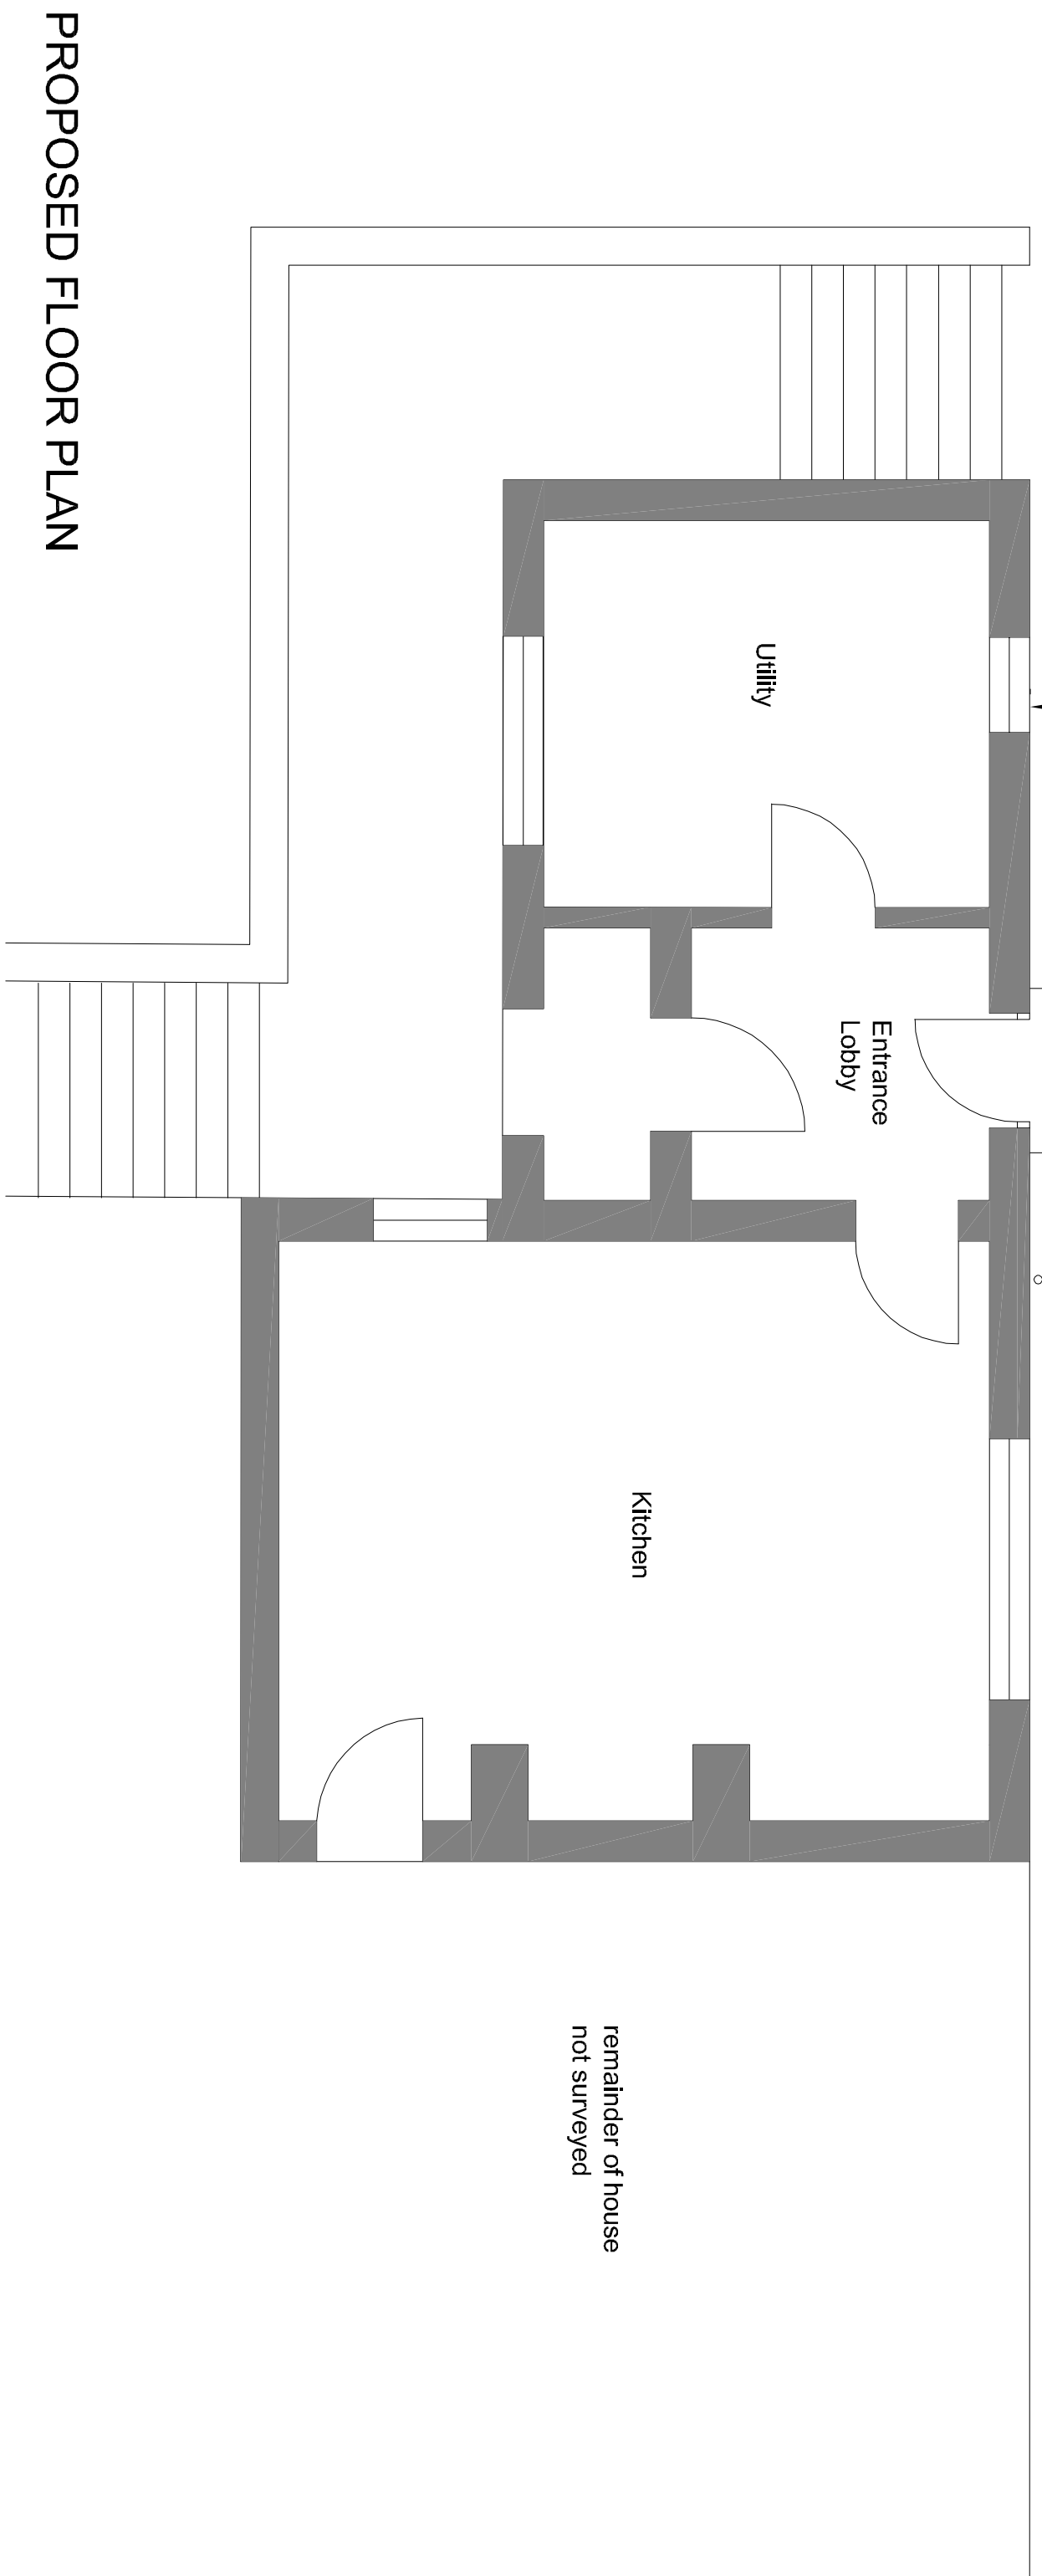

PROPOSED FLOOR PLAN

Revision Date Drawn Description

Client **Bill Bell**

Project **Proposed extension to The Old Vicarage, Cobgate, Whapode**

Drawing **Planning (Floor plans)**

Scale **1:50 @ A1** Drawn **AWM** Checked **TAC** Date **22/09/2021**

Drawing No.

21/593/PA/003



Trevor A Day RIBA Ltd, 14 Old Fendike Road, Weston Hills, Spalding, Lincs. PE126DD
01406 380027 trevor@tacarchitects.co.uk www.tacarchitects.co.uk