


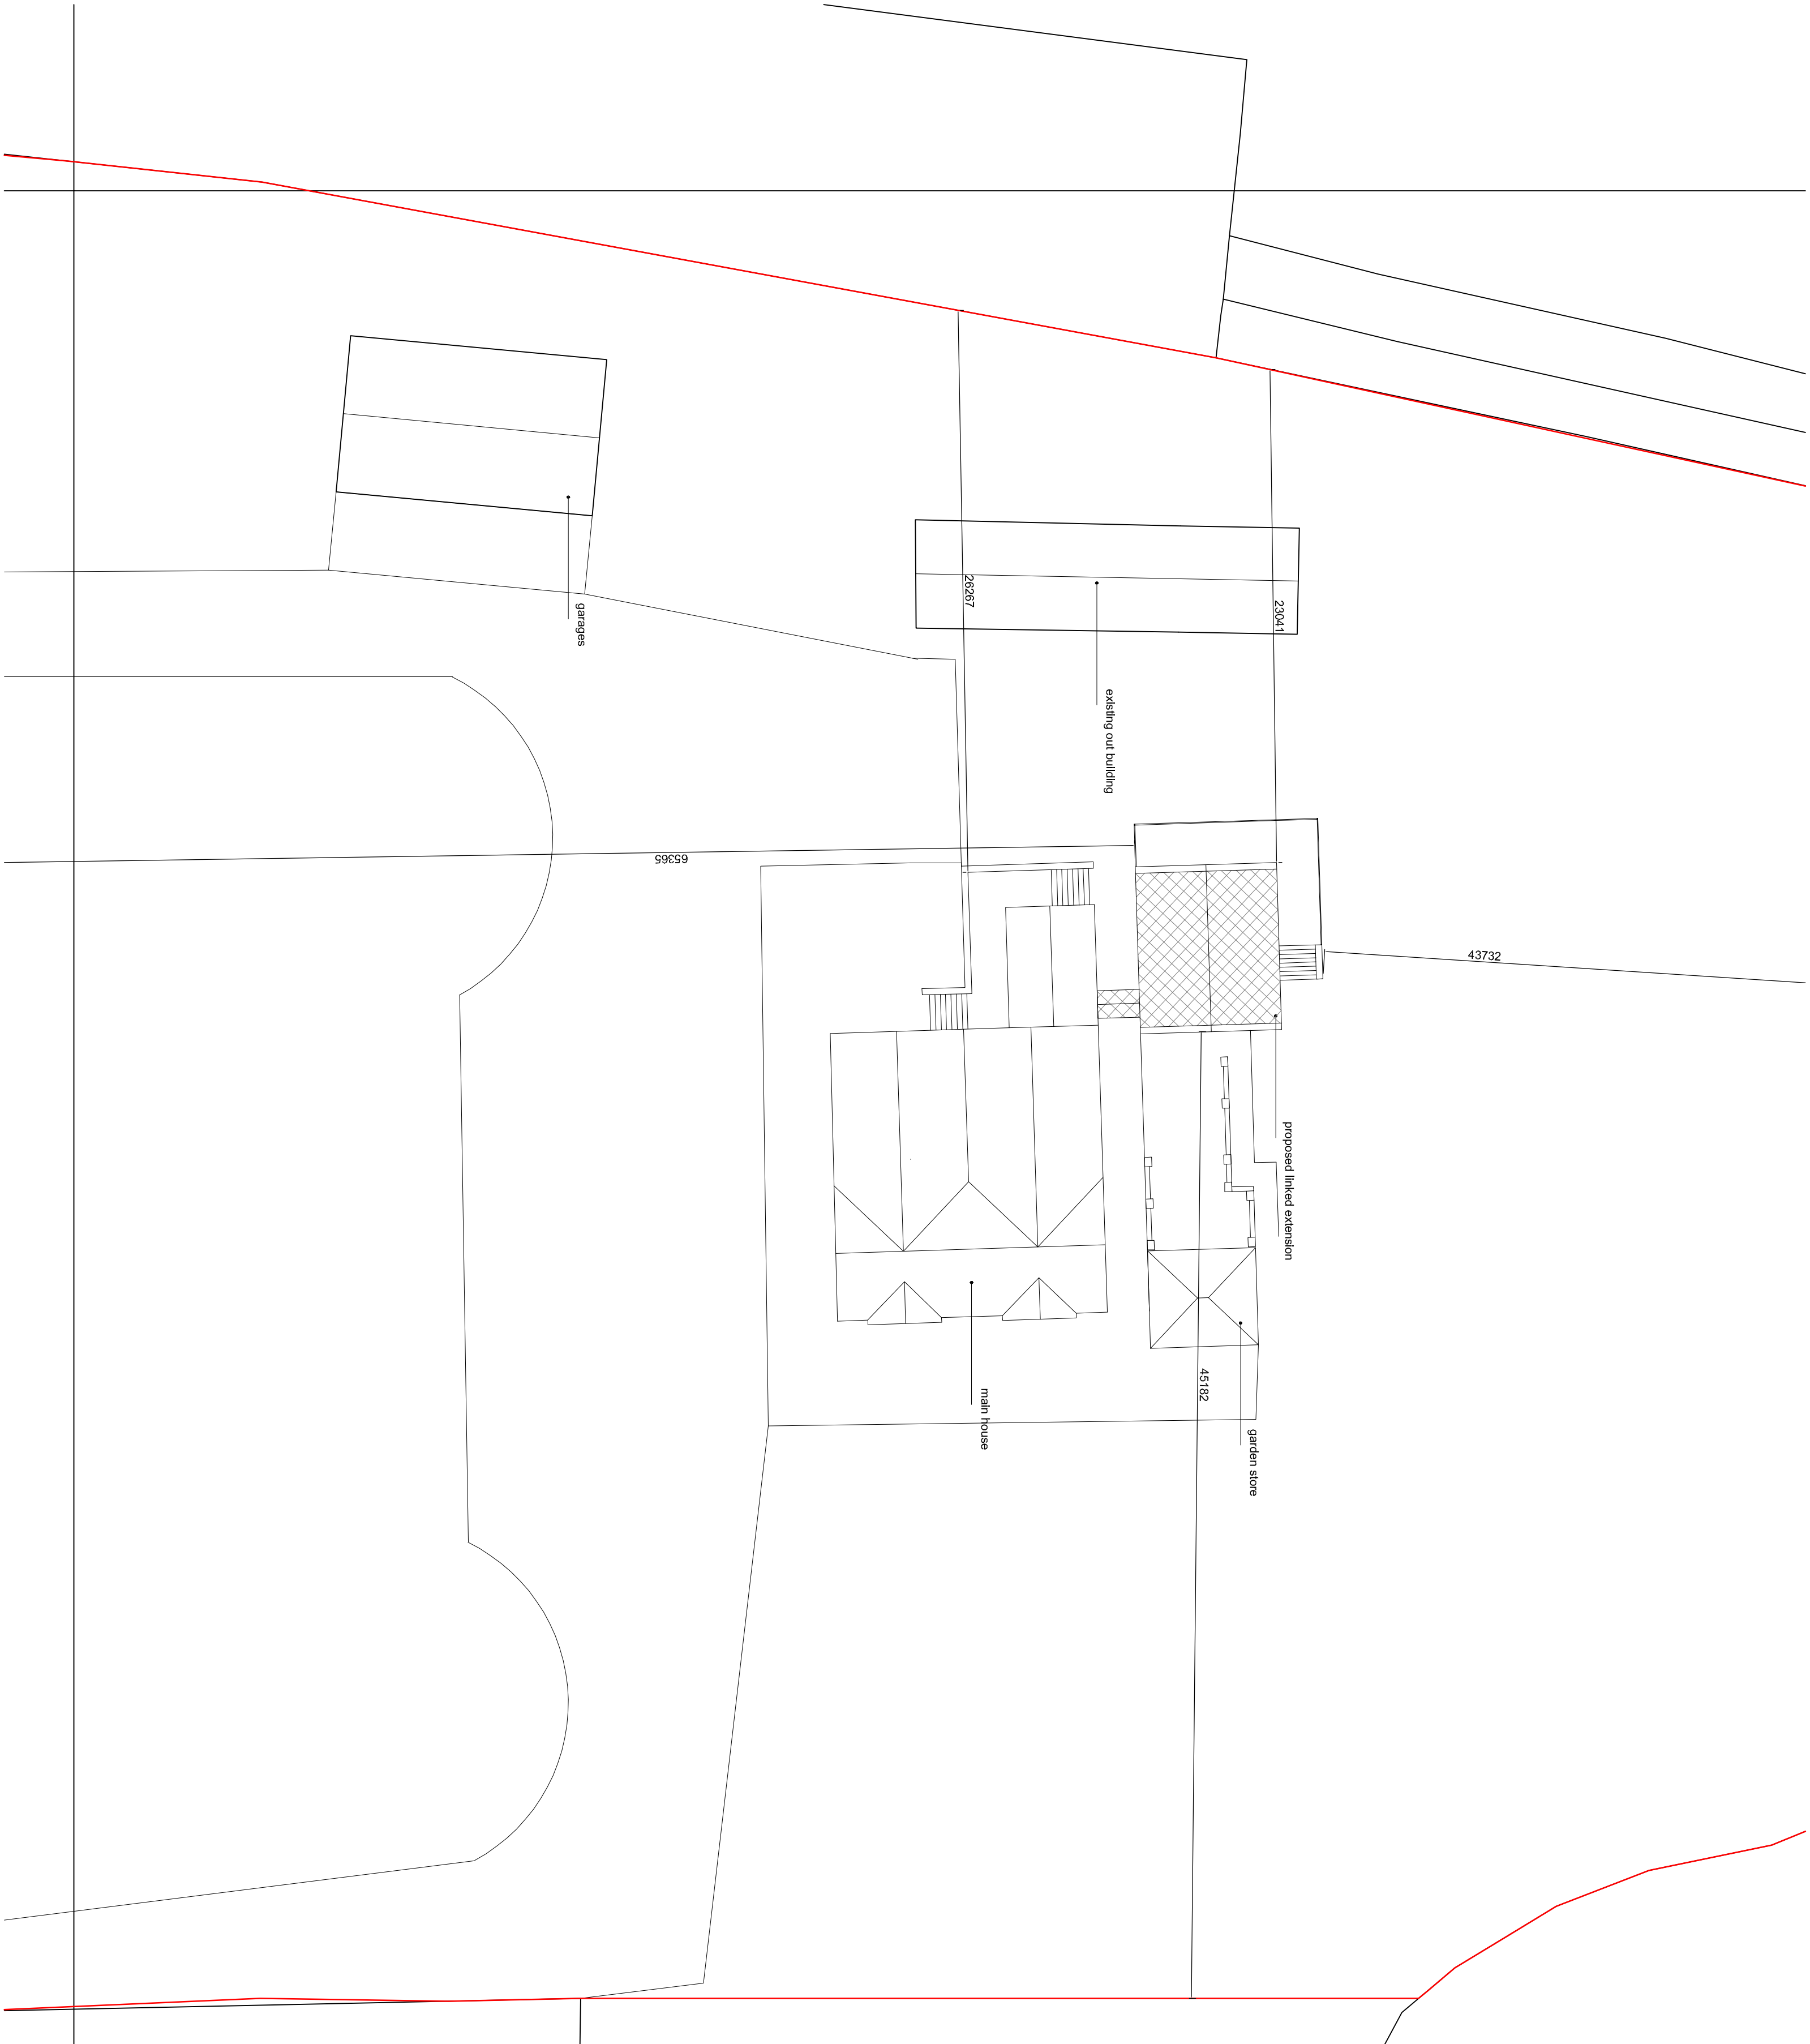

PROPOSED FLOOR PLAN

LOCATION PLAN

Revision	Date	Drawn	Description
----------	------	-------	-------------

Client	Bill Bell
--------	-----------

Project	Proposed extension to The Old Vicarage, Cobgate, Wharfedale
---------	---

Drawing	Planning (Block & Location Plans)
---------	-----------------------------------

Scale	1:200, 1:1250 @ A1 Drawn	AWM Checked	TAC	Date	22/09/2021
-------	--------------------------	-------------	-----	------	------------

Trevor A Day RIBA Ltd, 14 Old Fendike Road, Weston Hills, Spalding, Lincs. PE126DD					
01406 380027					
trevor@tadarchitects.co.uk					



21/593/PA/004

www.tadarchitects.co.uk