

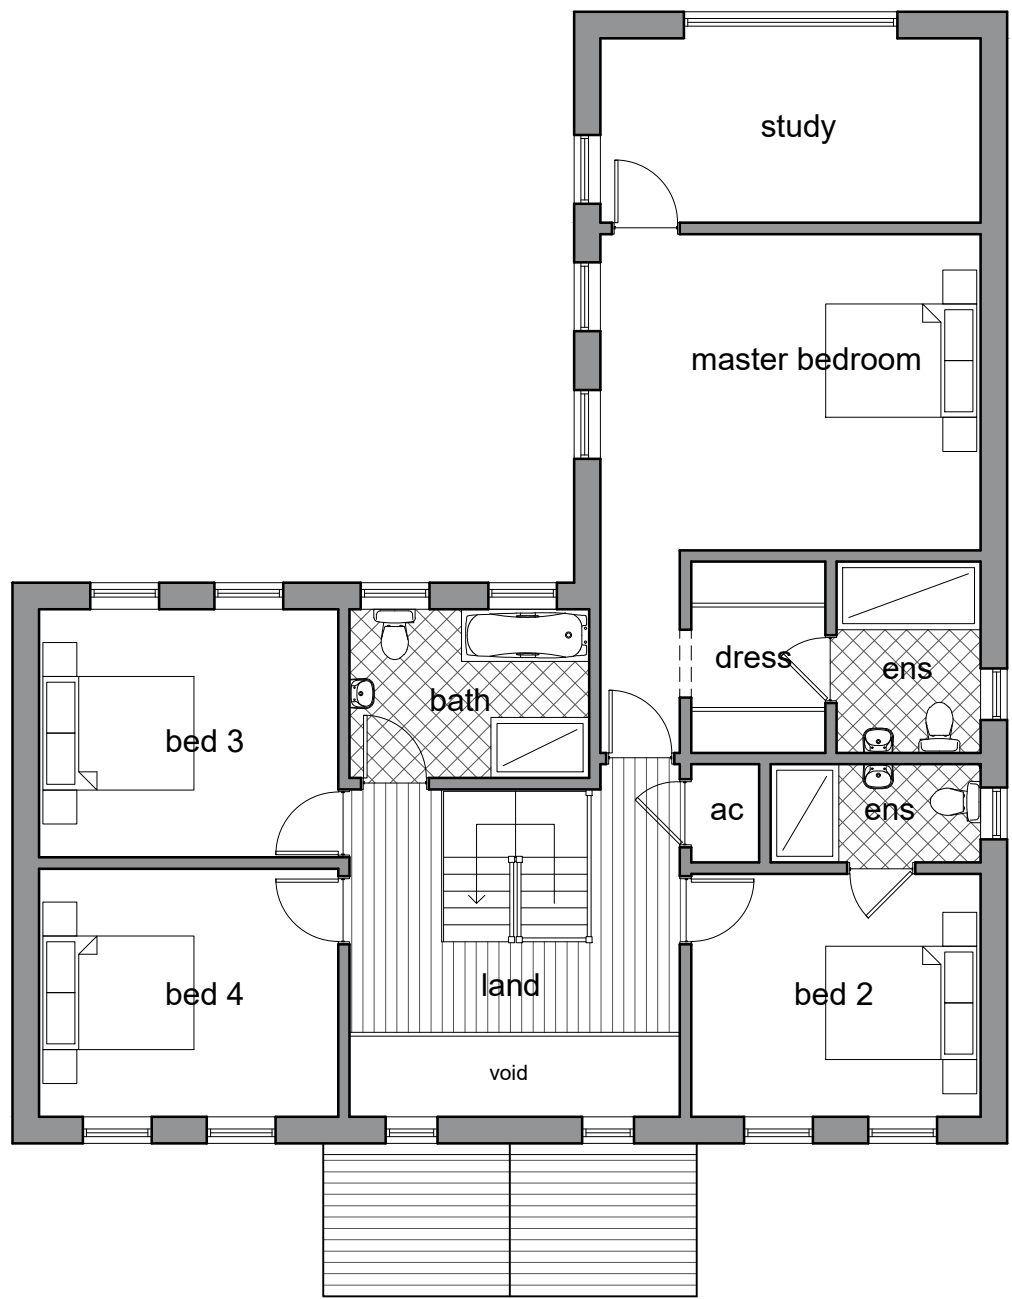


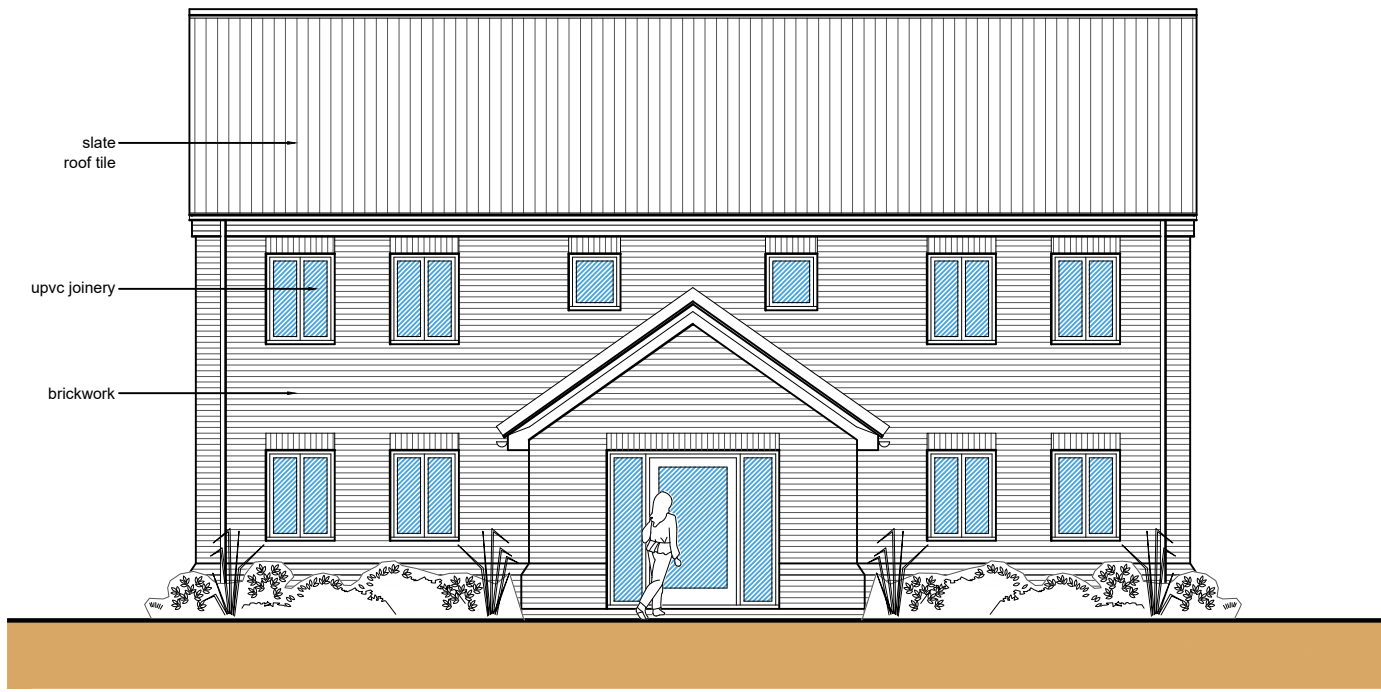


First Floor Plan

Scale: 1:100

 



Front Elevation (SE)

Scale: 1:100

 


Side Elevation (NE)

Scale: 1:100

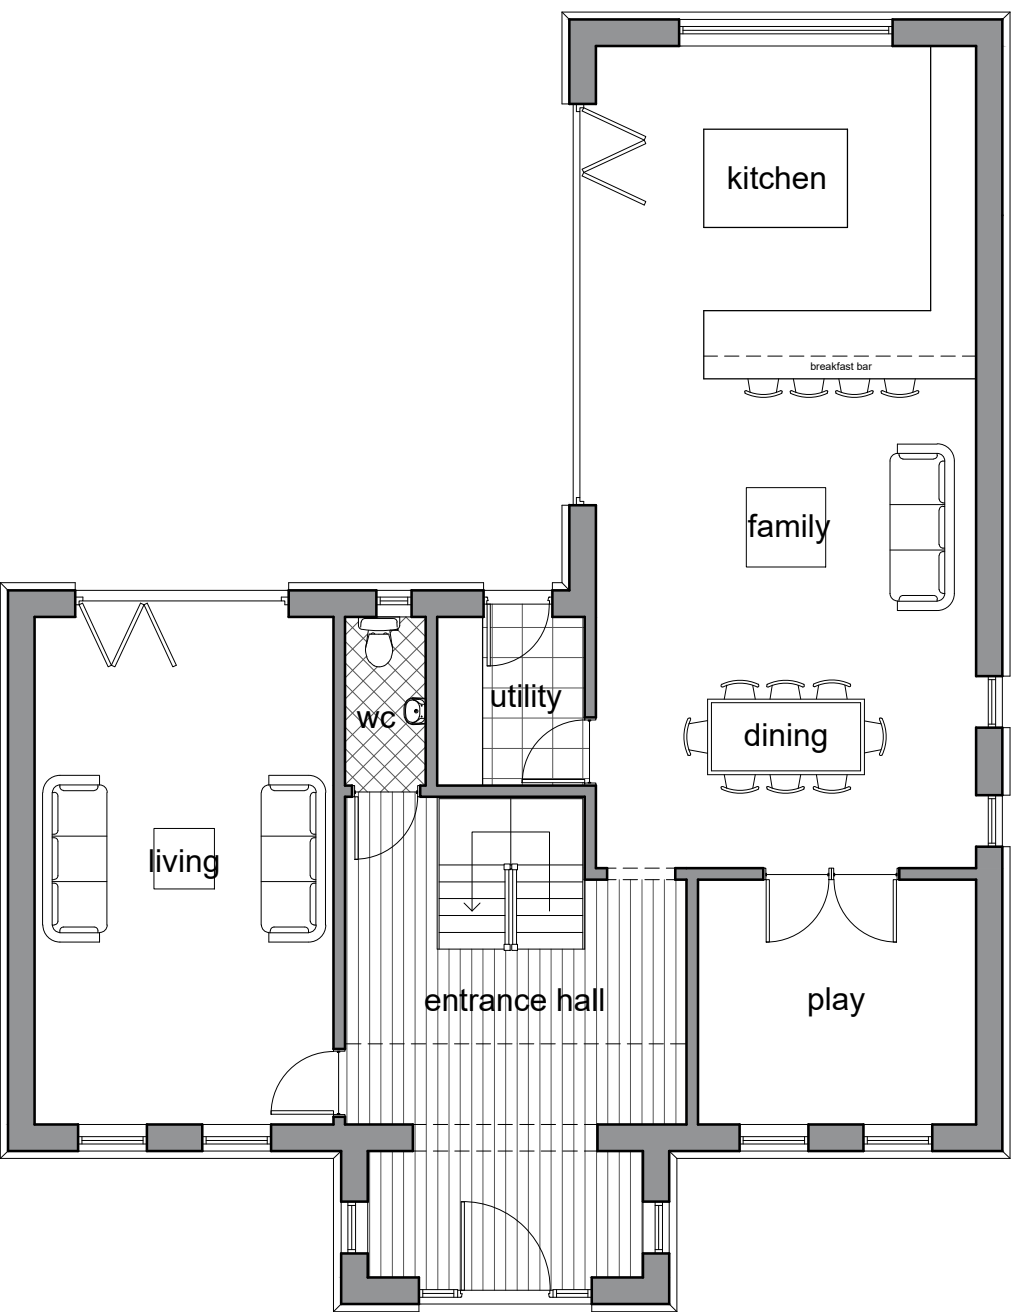 


Ground Floor Plan

Scale: 1:100

 


Rear Elevation (NW)

Scale: 1:100

 

Side Elevation (SW)

Scale: 1:100

 

- General Notes
1. This drawing shall not be scaled, figured dimensions only to be used.
 2. All dimensions are shown in 'mm' unless otherwise stated.
 3. The contractor, sub-contractors and suppliers must verify all dimensions on site prior to the commencement of any work.
 4. This drawing is to be read in conjunction with all relevant engineers and specialist sub-contractors drawings and specifications.
 5. Any discrepancies are to be brought to the designers attention.

CONSTRUCTION DESIGN & MANAGEMENT REGULATIONS 2015

The following information must be read in conjunction with the project Risk register. This drawing highlights significant design related Health & Safety Risks present during Construction phase, and Residual Risks which remain post completion. Other Health & Safety Risks associated with Construction Activities may be present, and must be identified by the Principal Contractor prior to works commencing. Design Risks relating to specialist design items must be identified by the relevant specialist designers/ consultants ad issued to the Principal Designer.

Status

FOR APPROVAL

SWANN EDWARDS ARCHITECTURE

Swann Edwards Architecture Limited, Swann Edwards Architecture, Black Barn, Fen Road, Guyhirn, Wisbech, Cambs. PE13 4AA
t 01945 450694 e info@swannedwards.co.uk w www.swannedwards.co.uk

Job Title Proposed Dwelling Maryland, Oxcroft Bank, Shepeau Stow, Whaplode Drove, PE120TY For: Mr and Mrs Bray	Date October 2020	Drawn by SHe
	Checked by JB	
Drawing Title Planning Drawing Elevations & Floor Plans	Job No. SE-1433	Sheet Size A1
	Dwg No. PP1100	Revision