
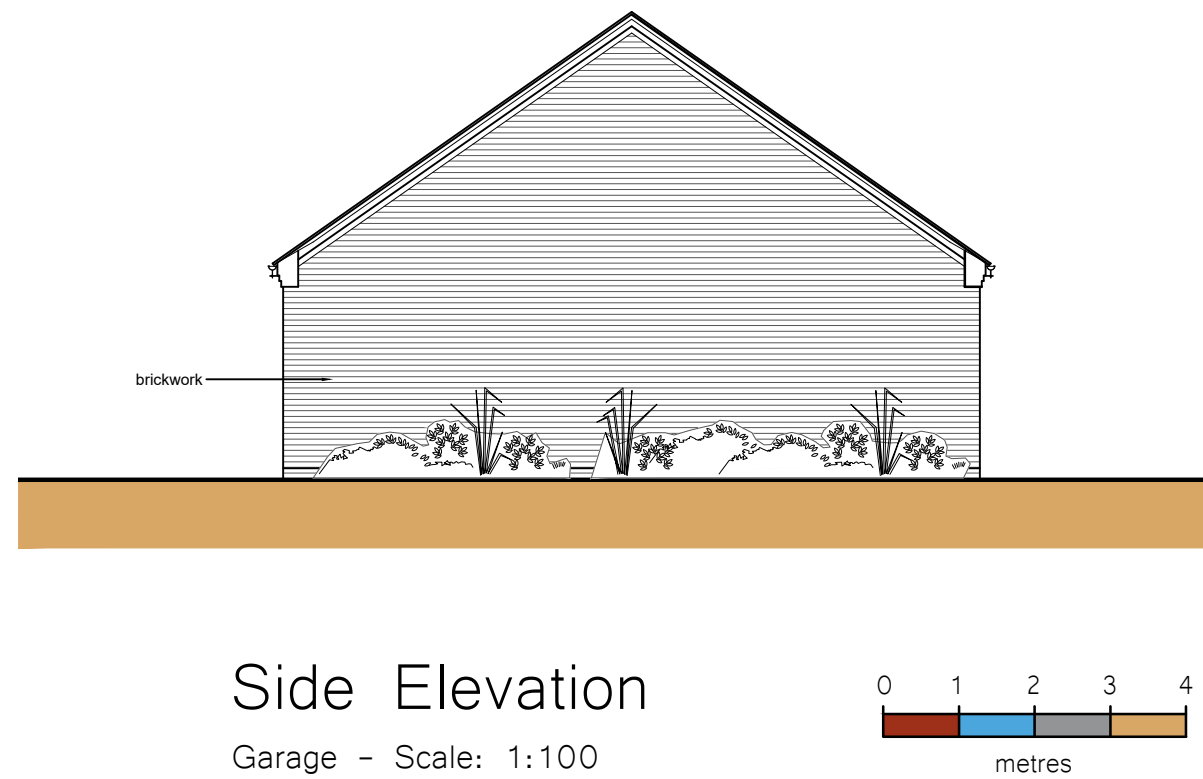
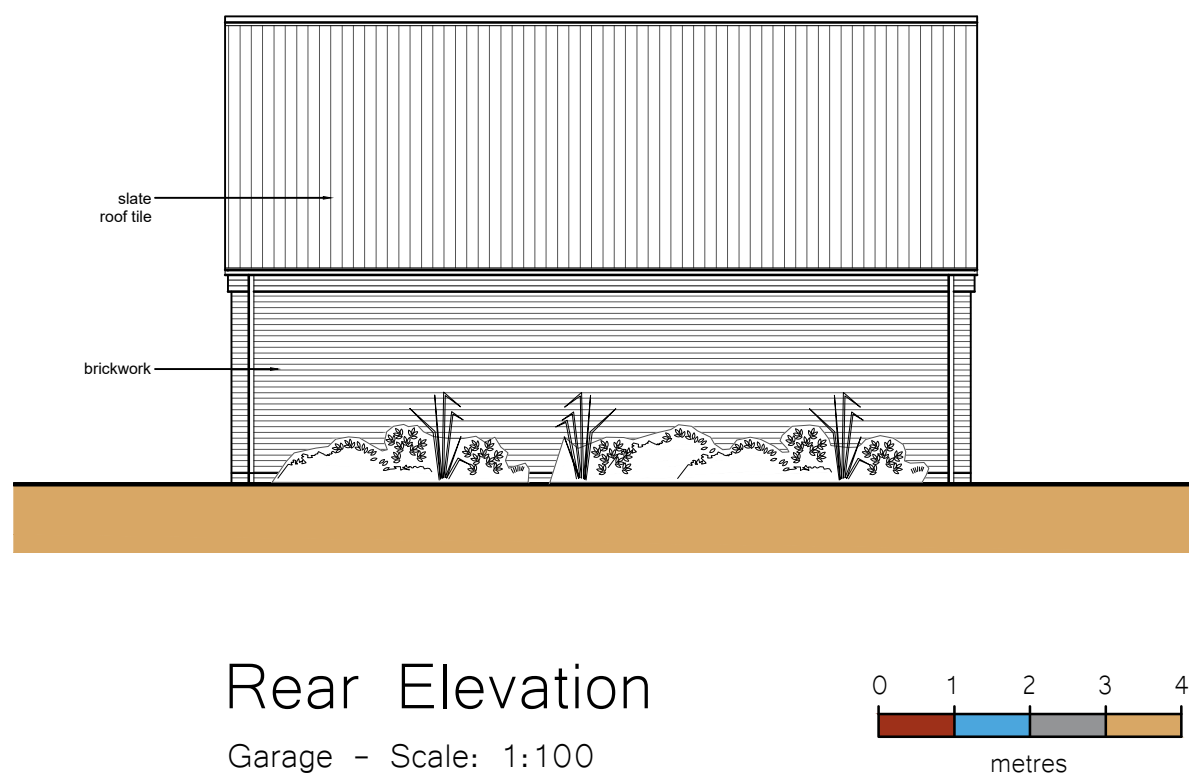
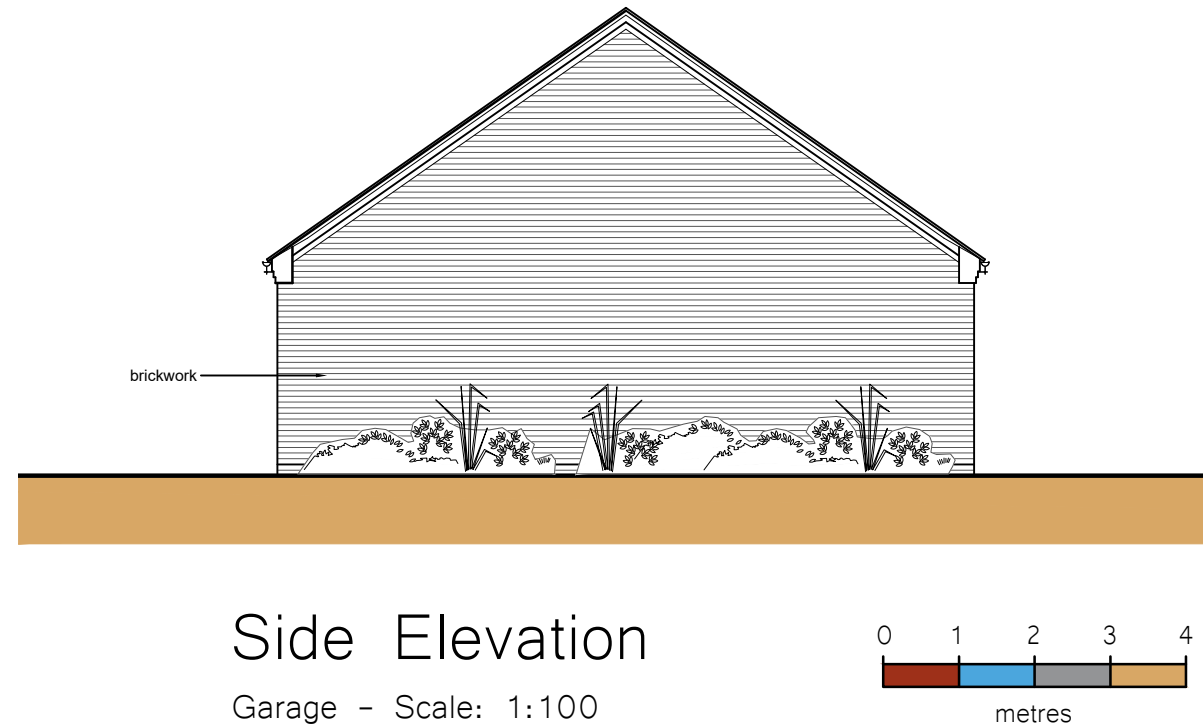
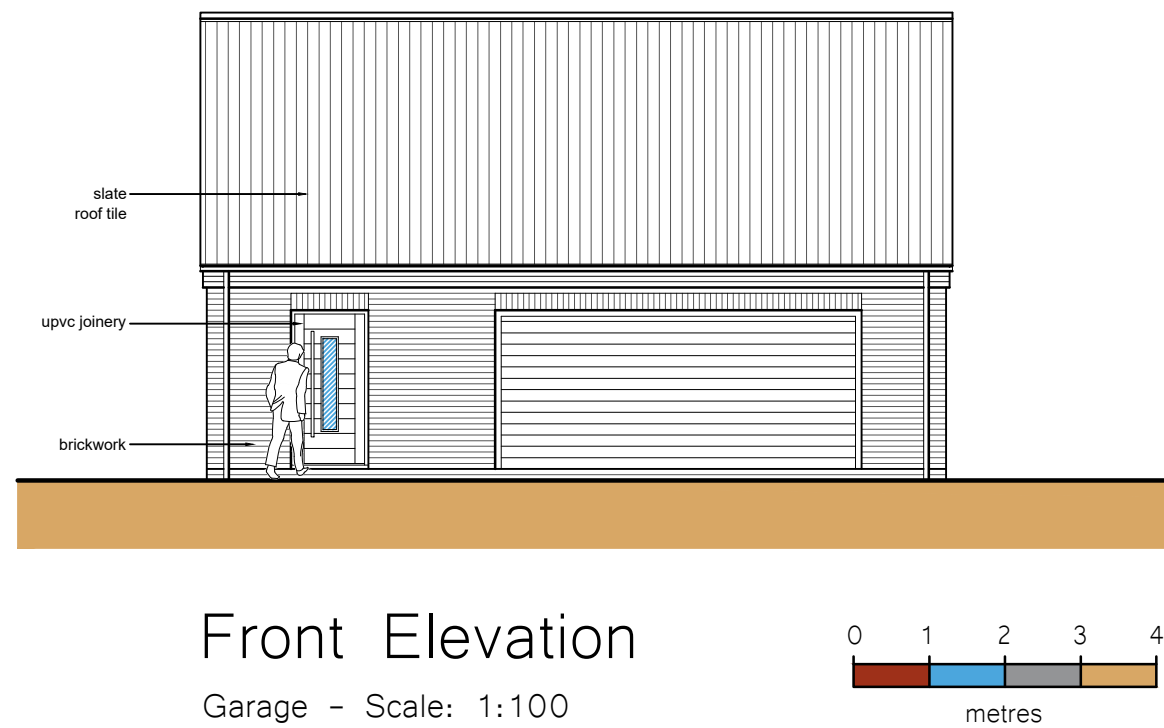
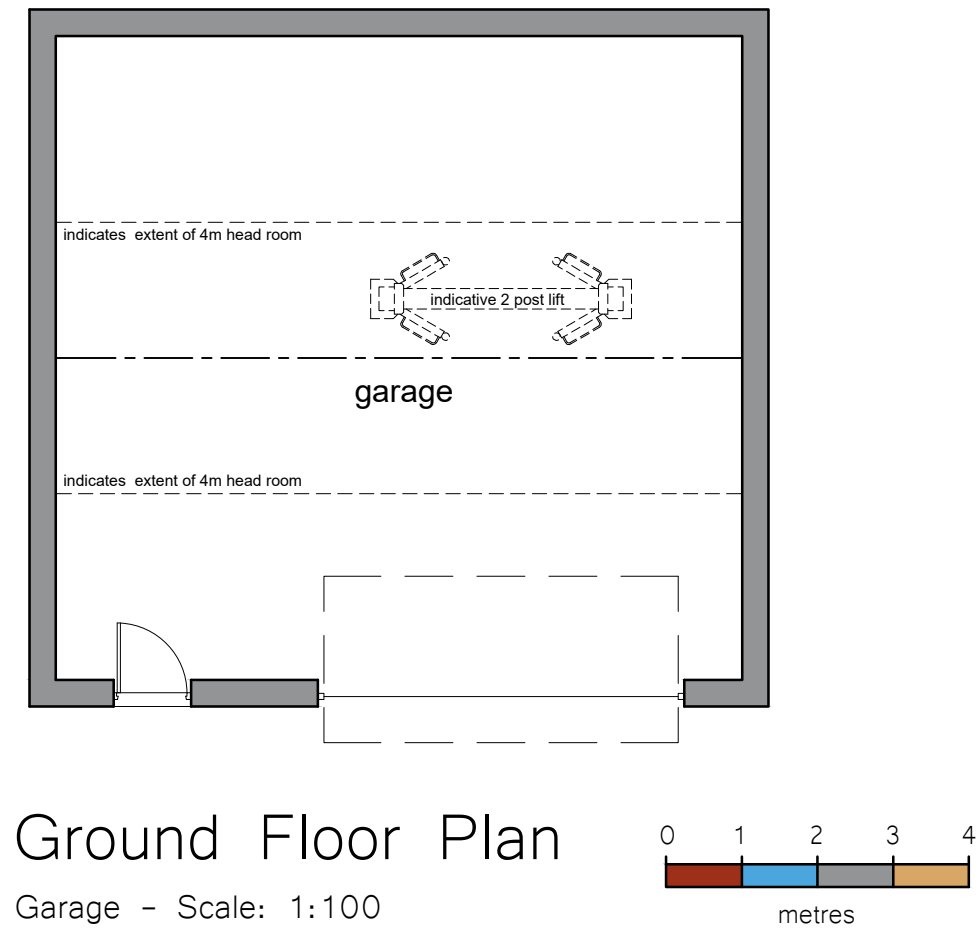
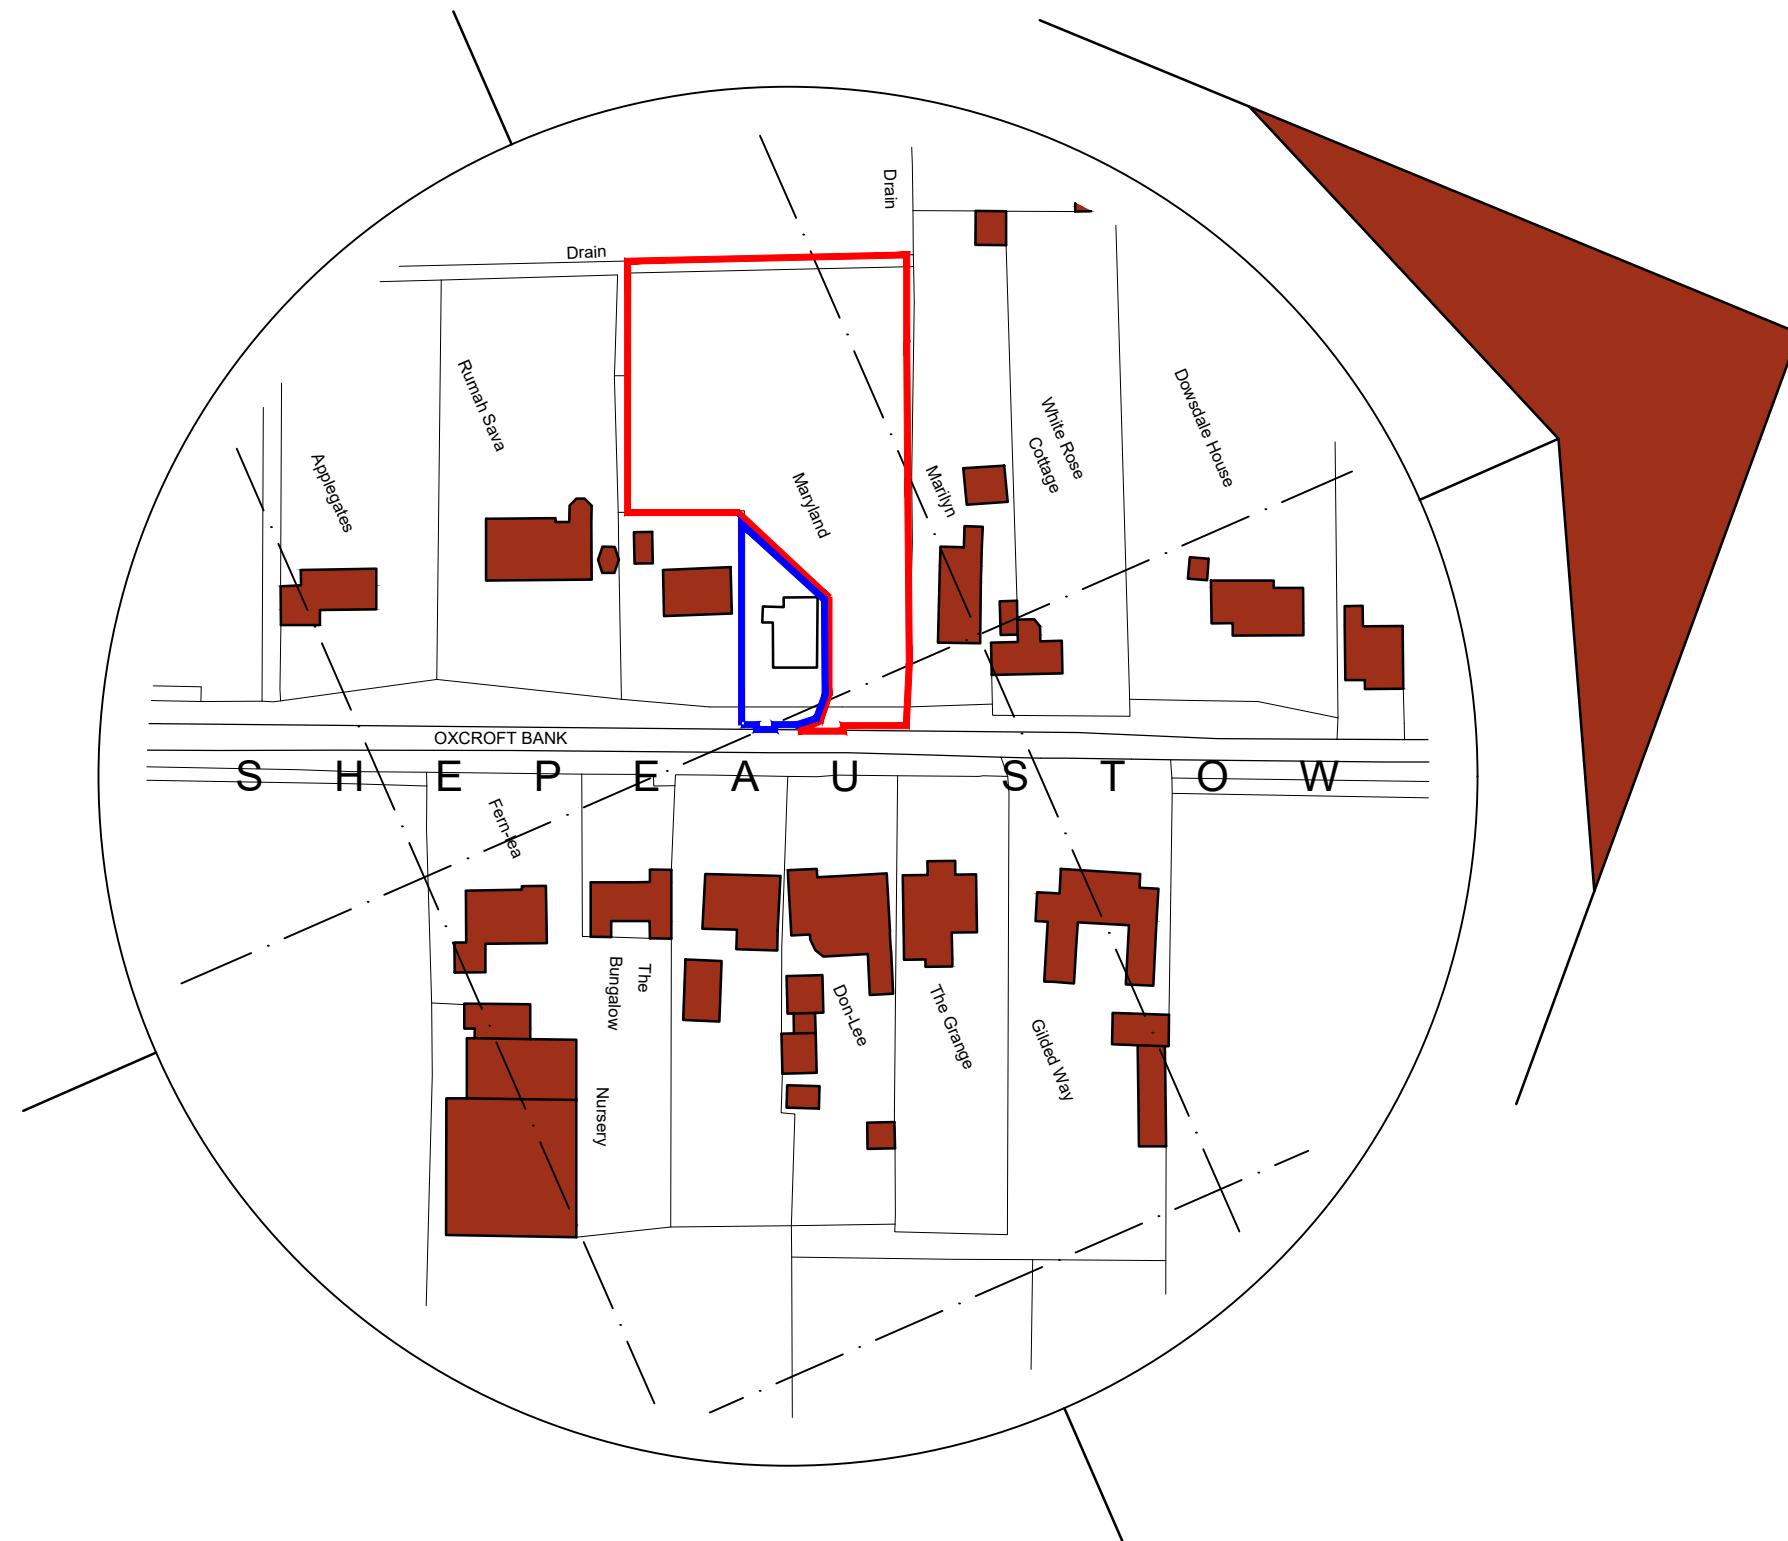


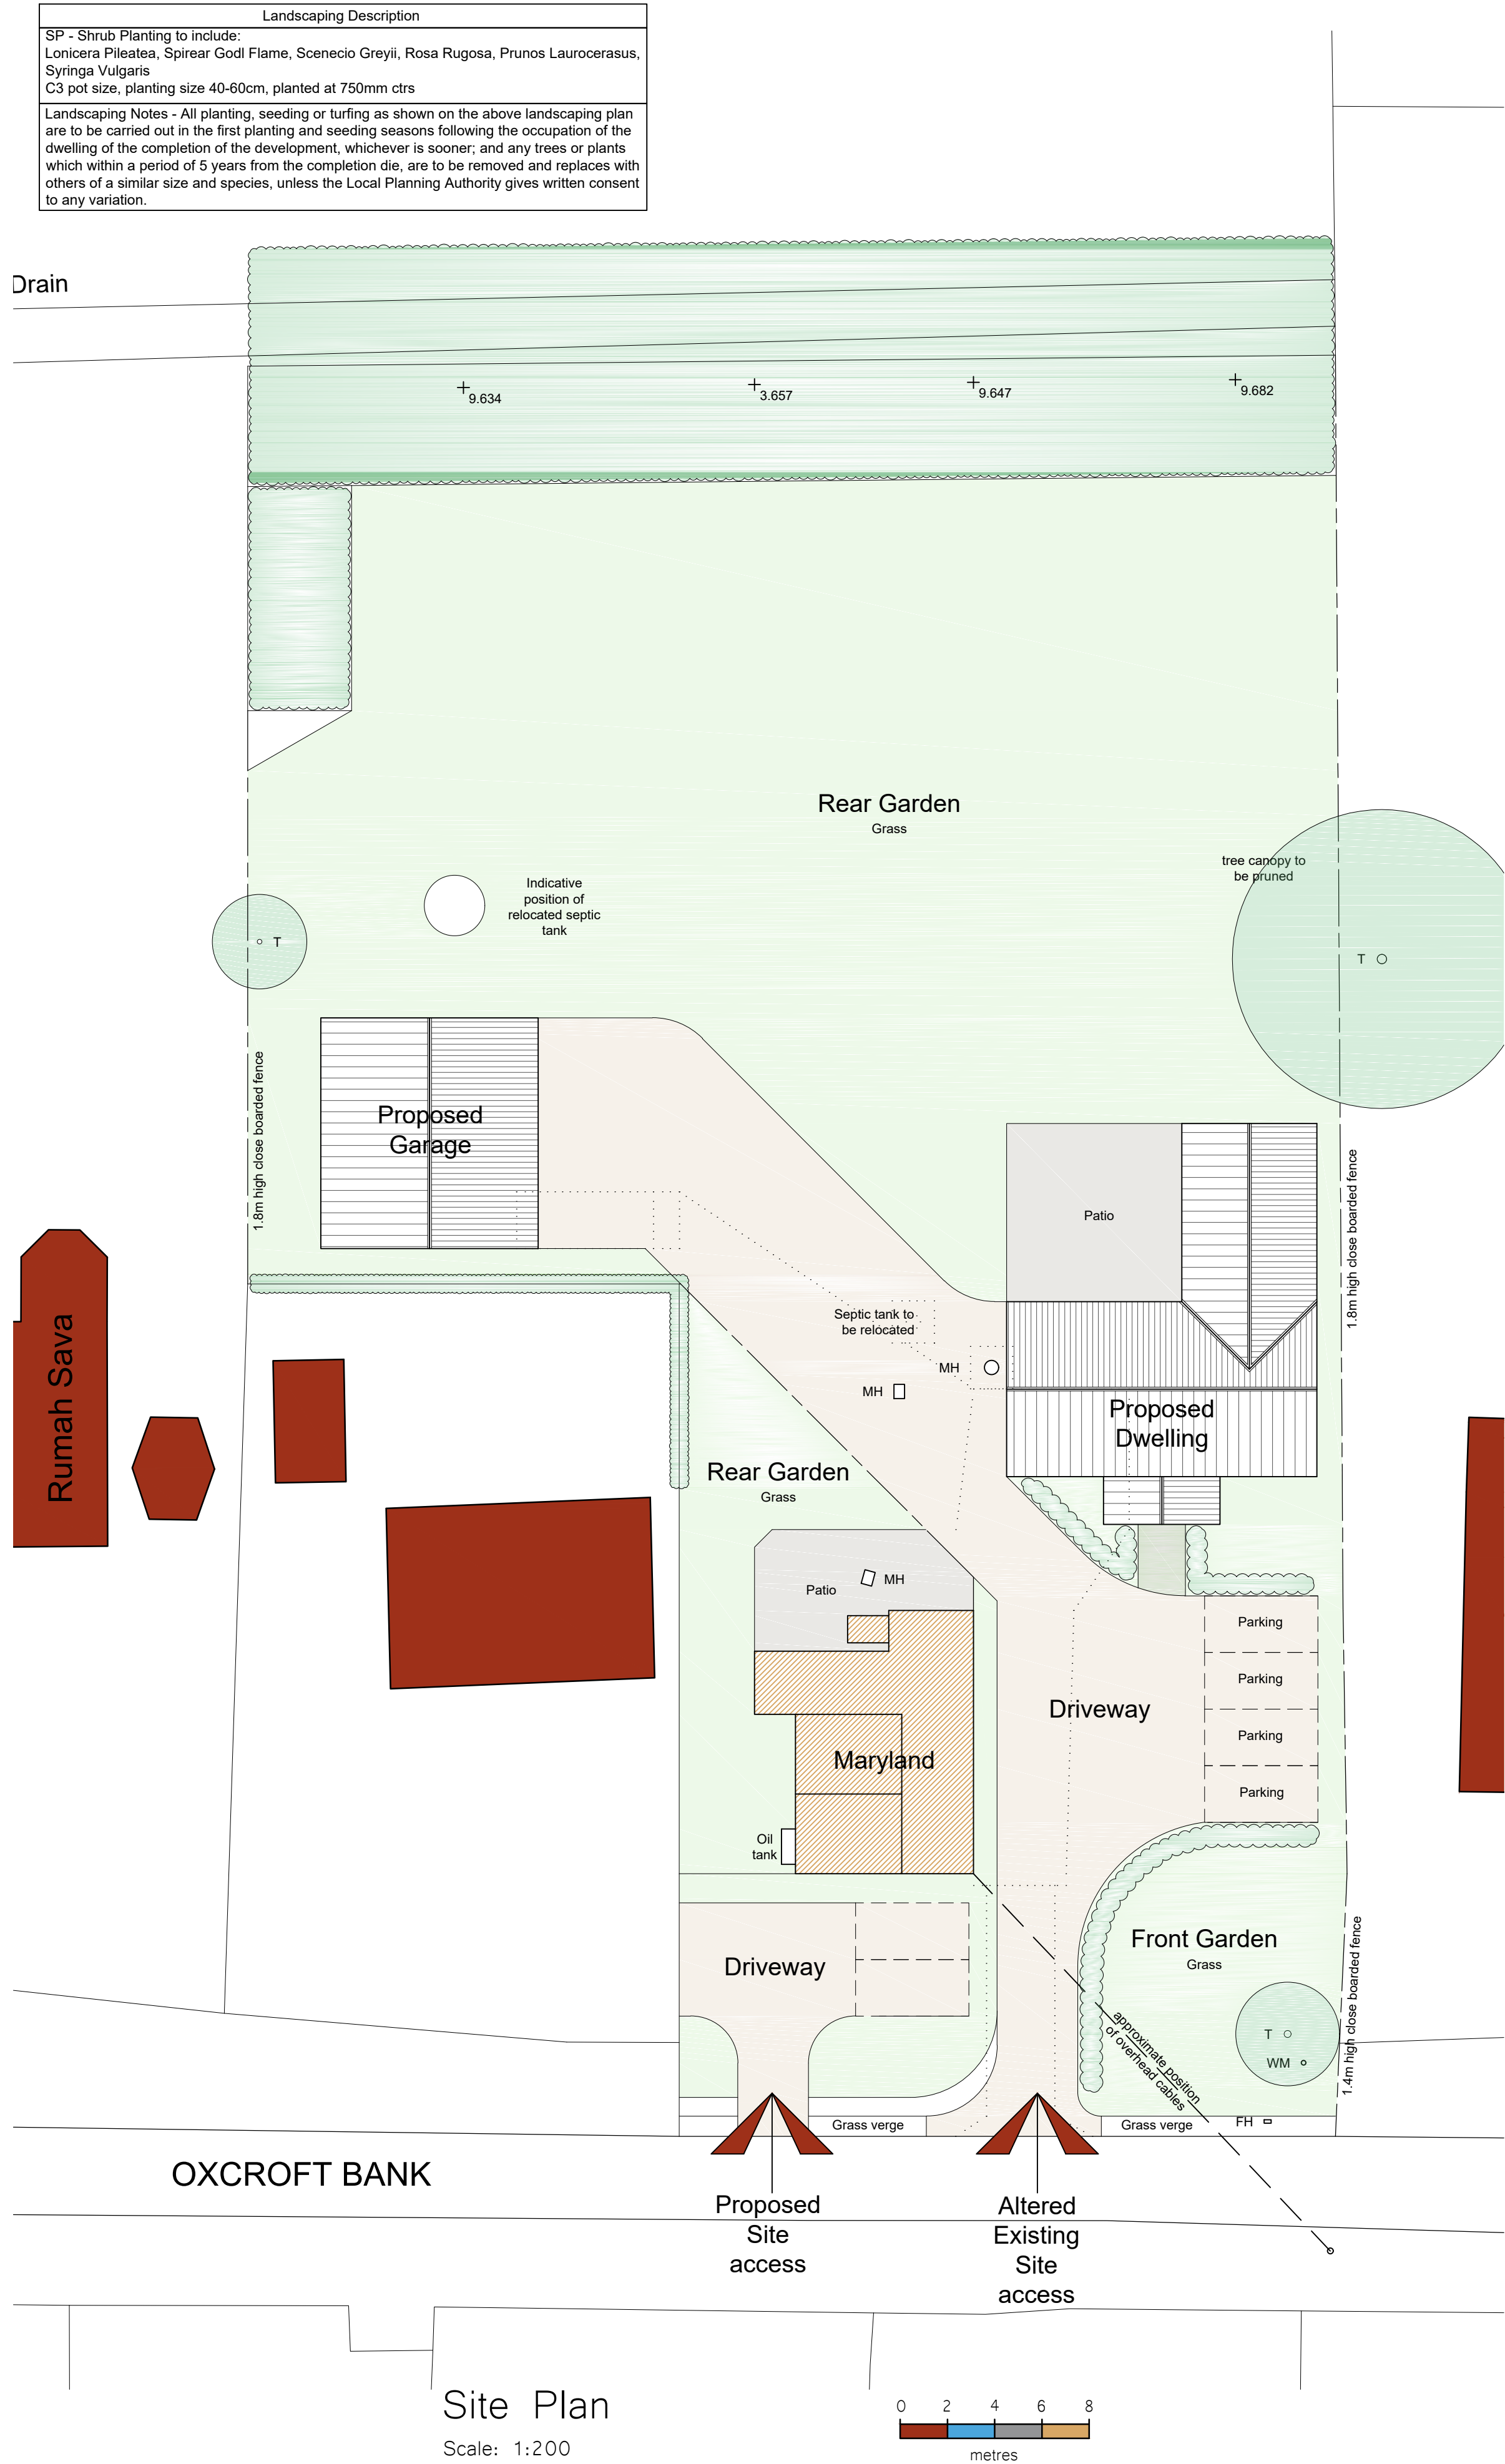

- General Notes
1. This drawing shall not be scaled, figured dimensions only to be used.
 2. All dimensions are shown in 'mm' unless otherwise stated.
 3. The contractor, sub-contractors and suppliers must verify all dimensions on site prior to the commencement of any work.
 4. This drawing is to be read in conjunction with all relevant engineers and specialist sub-contractors drawings and specifications.
 5. Any discrepancies are to be brought to the designers attention.

CONSTRUCTION DESIGN & MANAGEMENT REGULATIONS 2015

The following information must be read in conjunction with the project Risk register. This drawing highlights significant design related Health & Safety Risks present during Construction phase, and Residual Risks which remain post completion. Other Health & Safety Risks associated with Construction Activities may be present, and must be identified by the Principal Contractor prior to works commencing. Design Risks relating to specialist design items must be identified by the relevant specialist designers/ consultants ad issued to the Principal Designer.

SITE PLAN KEY

- Un-surveyed buildings taken from OS map
- Buildings partially surveyed
- Proposed dwelling
- Existing vegetation
- Existing site access
- Indicates lawned garden
- Indicates proposed gravel driveway
- Indicates proposed planting
- Indicates proposed paved area
- Indicates existing features to be removed

Revisions		
A	Nov 2020	Red line amended and blue line added to location plan

Status

FOR APPROVAL

SWANN EDWARDS ARCHITECTURE

Swann Edwards Architecture Limited, Swann Edwards Architecture, Black Barn, Fen Road, Guyhirn, Wisbech, Cambs. PE13 4AA
t 01945 450694 e info@swannedwards.co.uk w www.swannedwards.co.uk

Job Title		Date	Drawn by
Proposed Dwelling		October 2020	ShE
Maryland, Oxcroft Bank, Shepeau Stow, Whaplode Drove, PE120TY			Checked by
For: Mr and Mrs Bray			JB
Drawing Title		Job No.	Sheet Size
Planning Drawing		SE-1433	A1
Site Plan, Location Plan & Garage Plans		Dwg No.	Revision
		PP1000	A